



Notes:

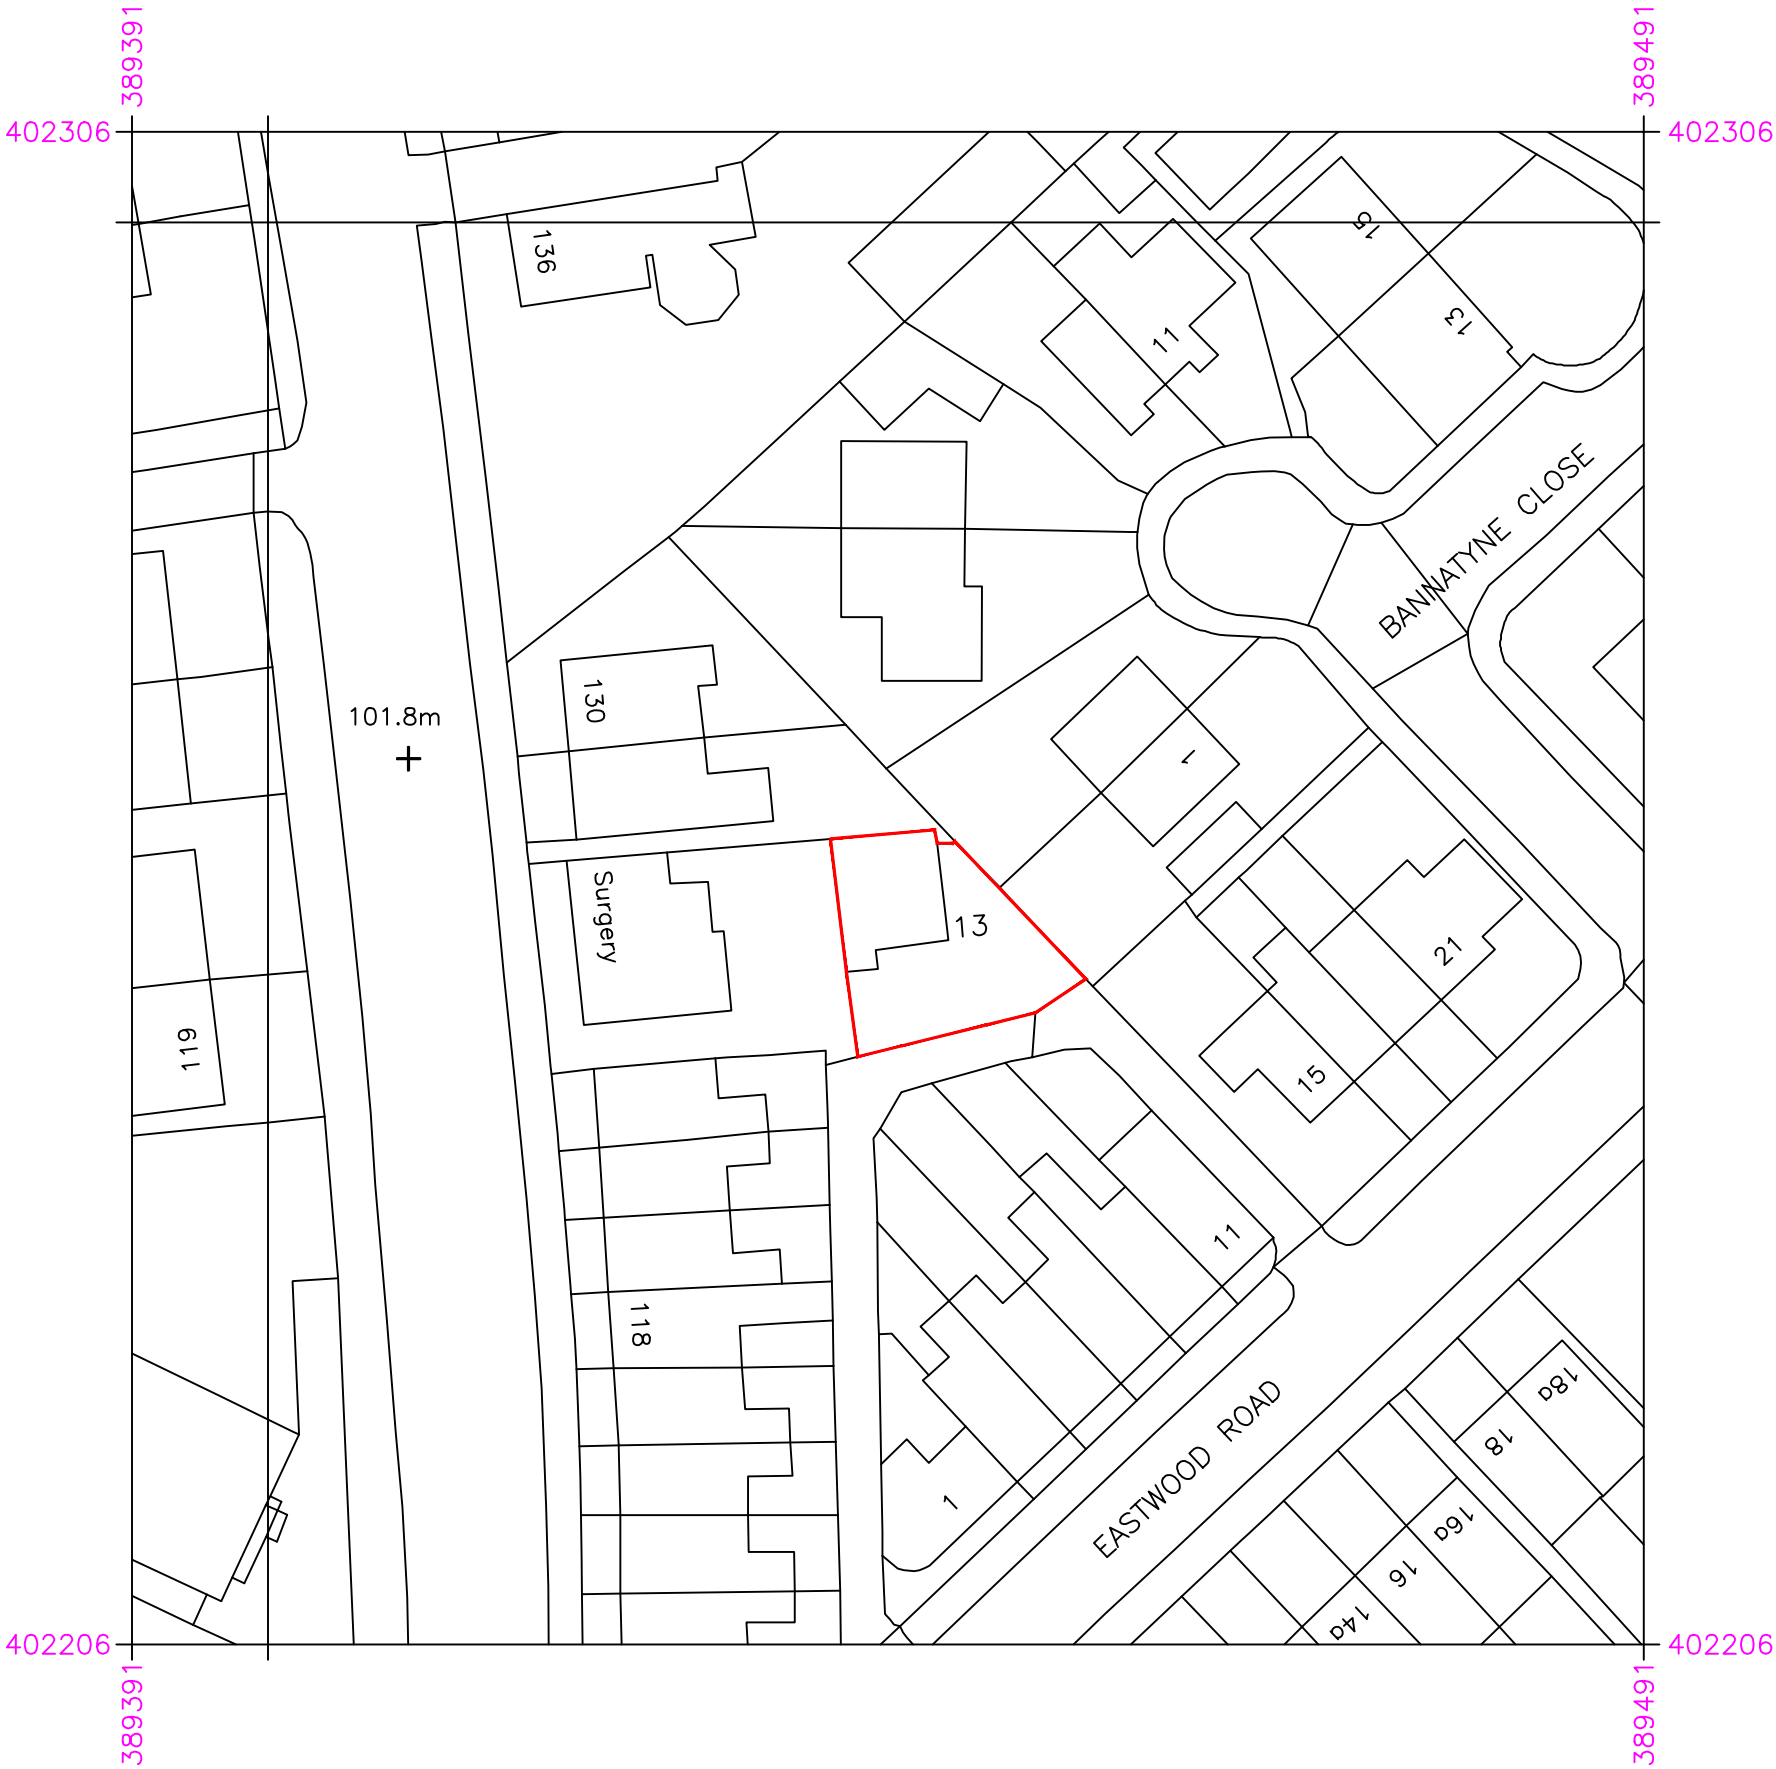

LOCATION
1:500

Serial number: 321549

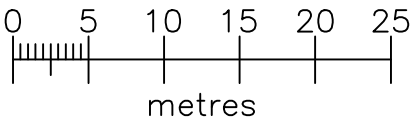

A .			
REV:	DESCRIPTION:	BY:	DATE:
STATUS:		PLANNING	
CLIENT: CATHY STERCYZEK 13 EASTWOOD RD CHADDERTON			
ARCHITECT:			
SITE: 13 EASTWOOD ROAD			
TITLE: PLANS LOCATION			
SCALE AT A3: 1:50, 1:100	DATE: 05/10/2025	DRAWN: BM	CHECKED: BM
PROJECT NO: 24567	DRAWING NO: A3/1026/05	REVISION:	