



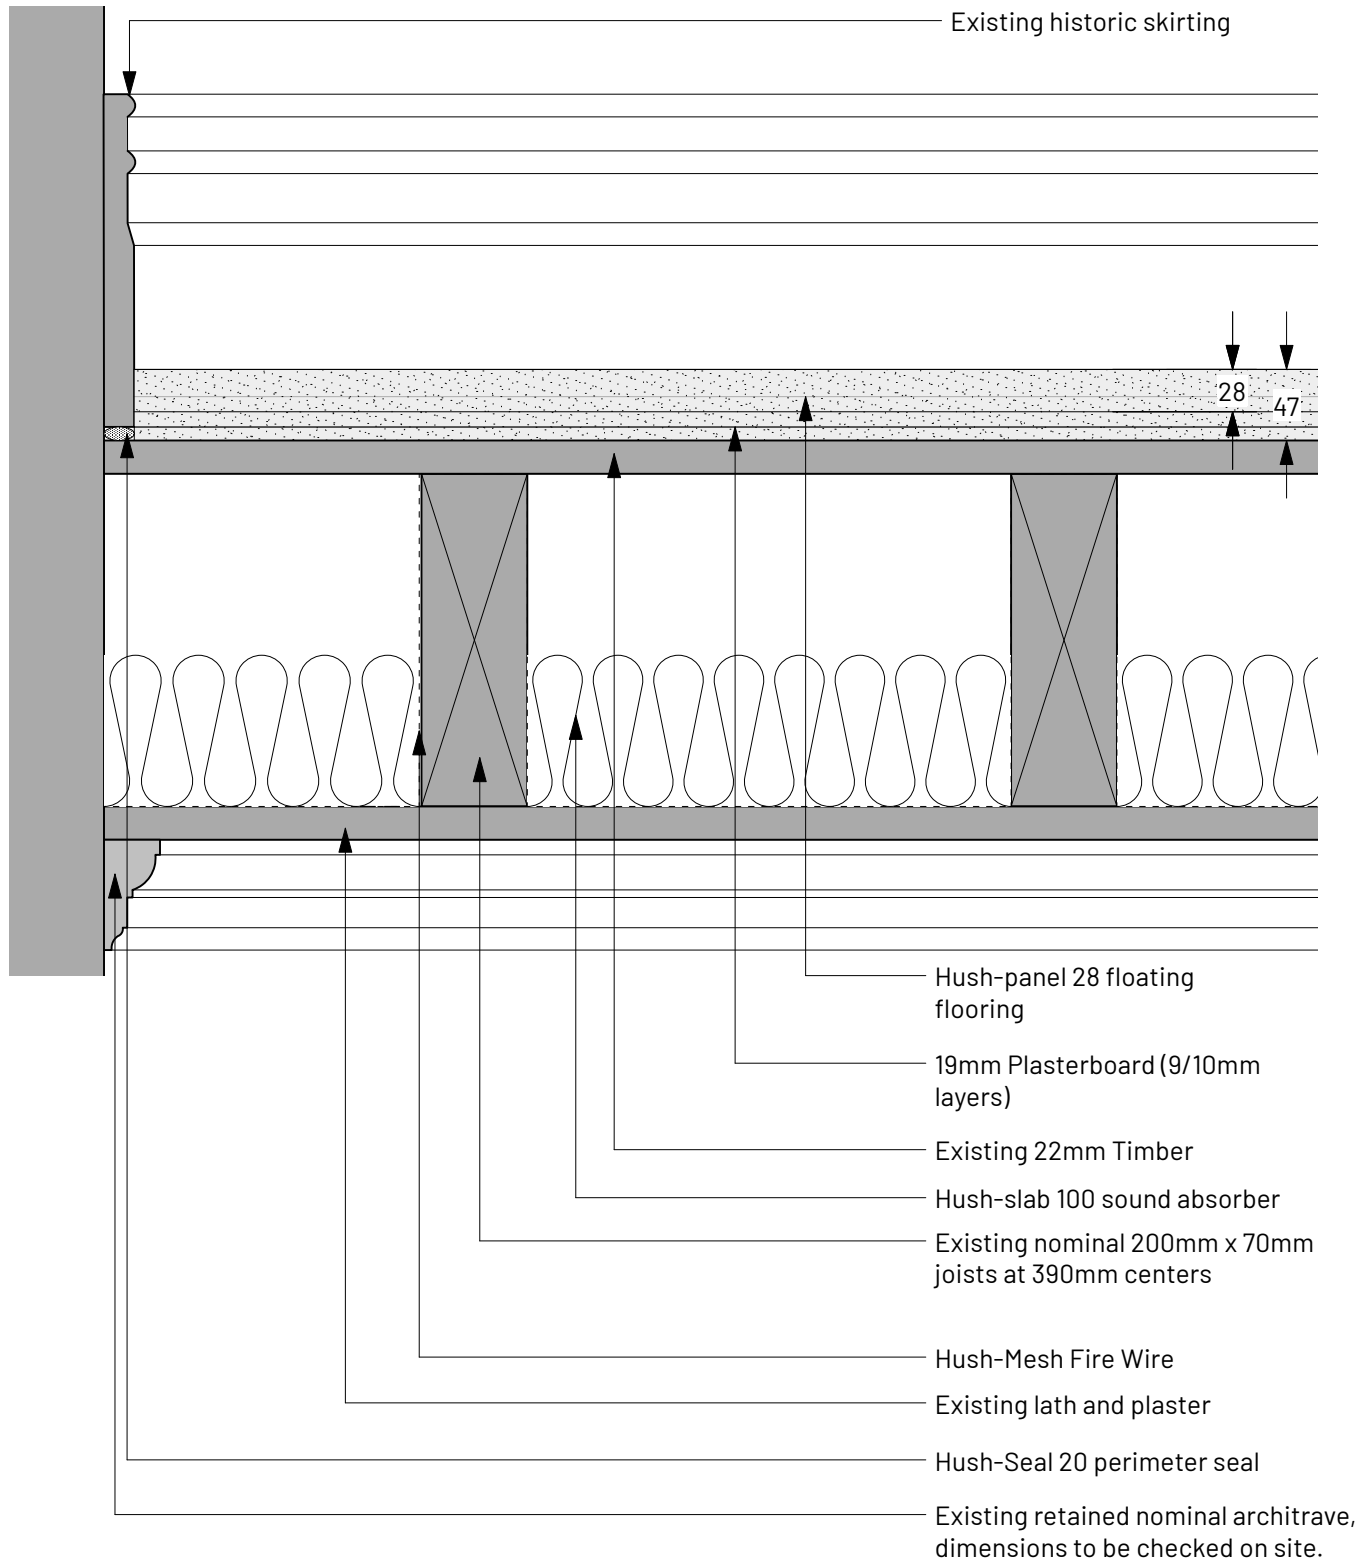

1

Proposed Floor Build-up
Scale: 1:5

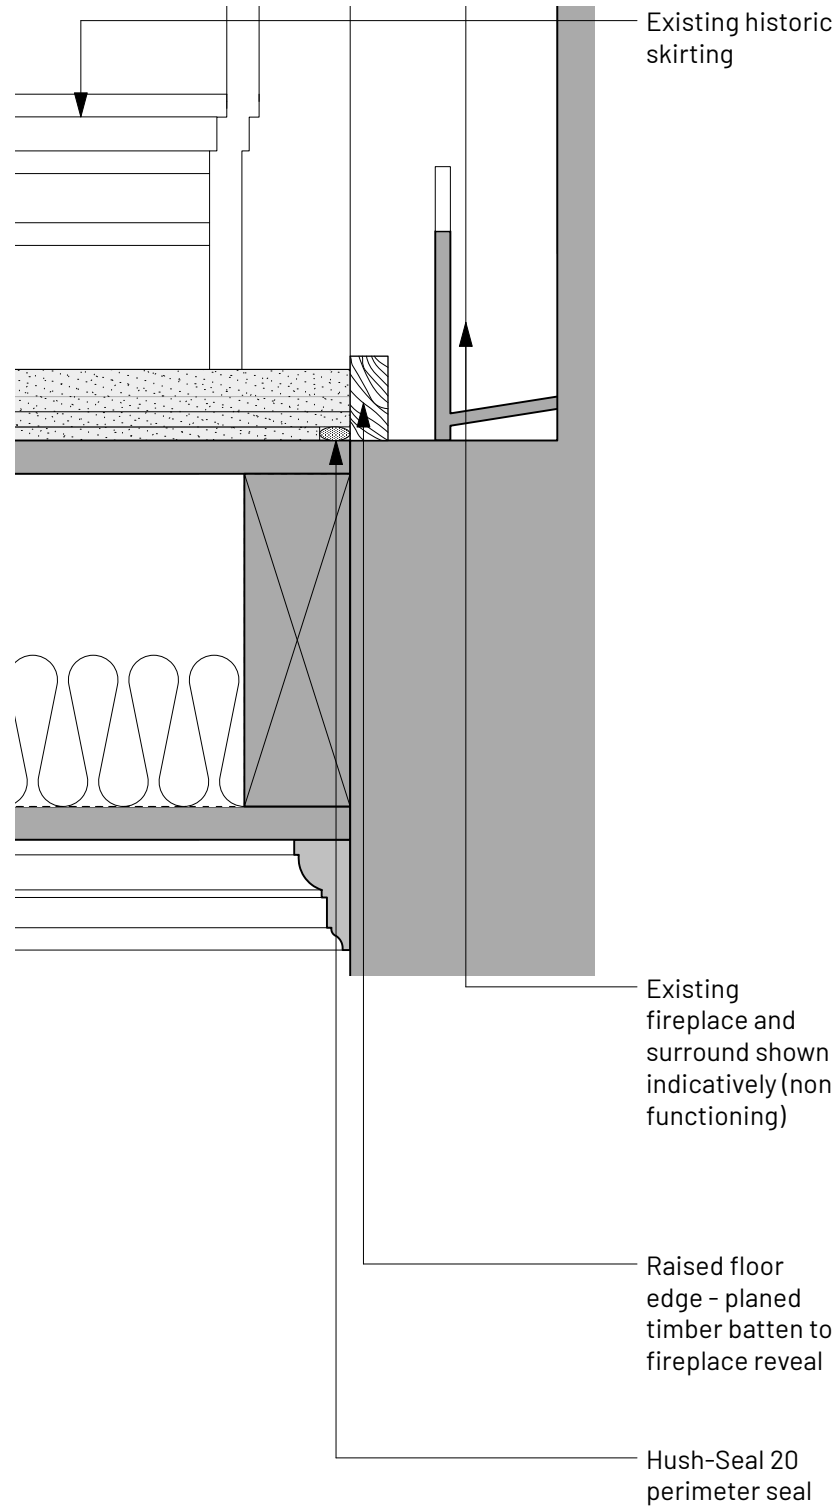

2

Floor Edge at Fireplace
Scale: 1:5



Existing floor



Typical Fireplace

REV	NOTE	DRN	CHK

St Margarets (App. 2),
Manchester
For Charlotte Street Estates

Typical Floor Build Up Proposed Upgrade

PROJECT REF.	2093
DRWG NO.	P(410)
REVISION	
SCALE	1:5 @ A3
DATE 1st	Dec 25
DRAWN	RD

SK sketch E existing P proposed T tender C construction FI final issue

+44 161 236 0051
ARCHITECT@ATELIERMB.CO.UK

ATELIER.MB