


Date.		Revision.		By.	No.
		B2 Architecture Limited 20 Beech Road, Hale, Altrincham, Cheshire, WA15 9QK Tel No. 0161 928 0051 Email: enquiries@b2architecture.co.uk			
Project.		17 Granville Gardens Didsbury			
Client.		Mr & Mrs Taylor			
Title.		Location Plan			
Status. Planning	Date. February 2026				
Scale. 1:1250@A4	Drawn. VJP				
Checked. B2 Architecture					
Job No. 25-81	Drawing No. LP				
Revision.					

THIS DRAWING AND THE BUILDING WORKS DEPICTED THEREIN ARE THE COPYRIGHT OF B2 ARCHITECTURE LIMITED AND MAY NOT BE USED, COPIED OR REPRODUCED WITHOUT WRITTEN PERMISSION.

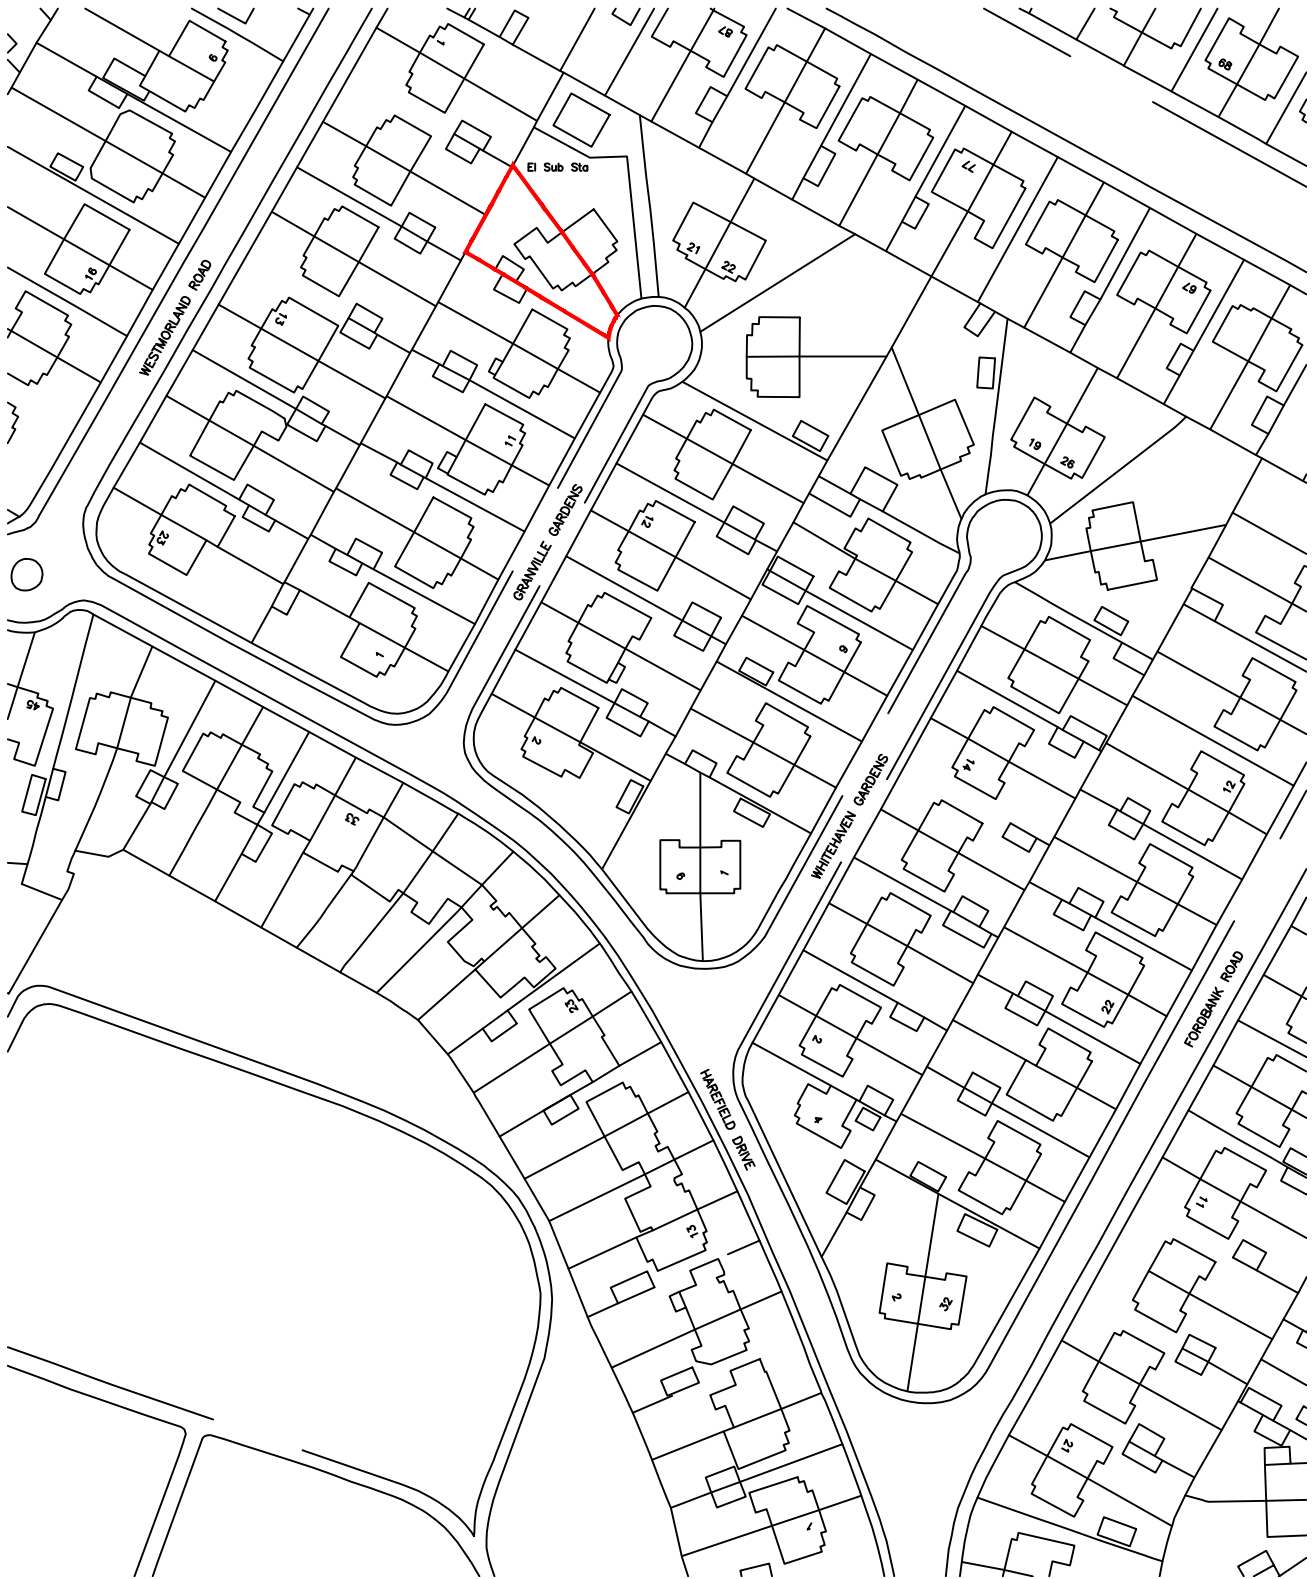