




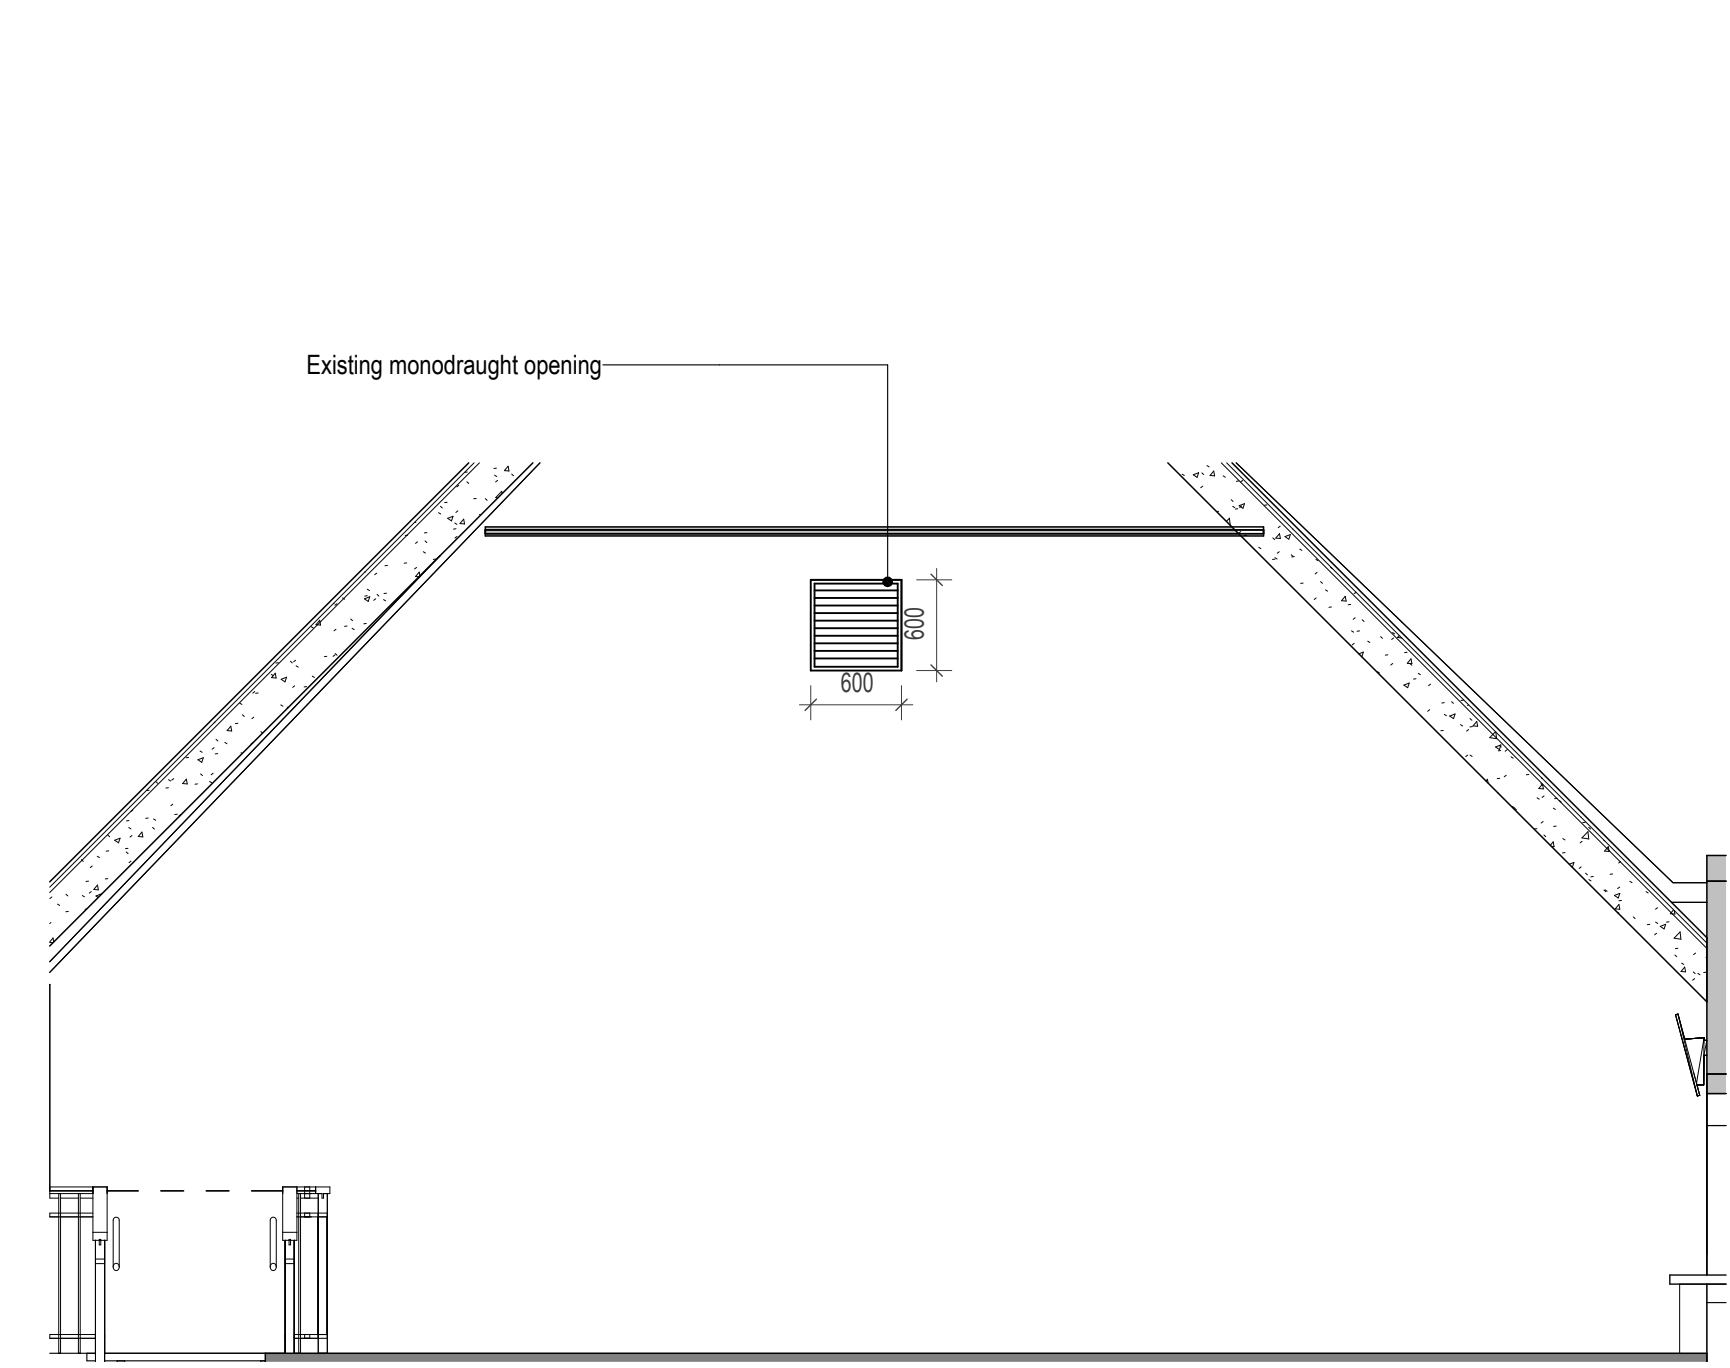


1 Monodraught on Mezzanine - Existing Elevation_Internal
1 : 50

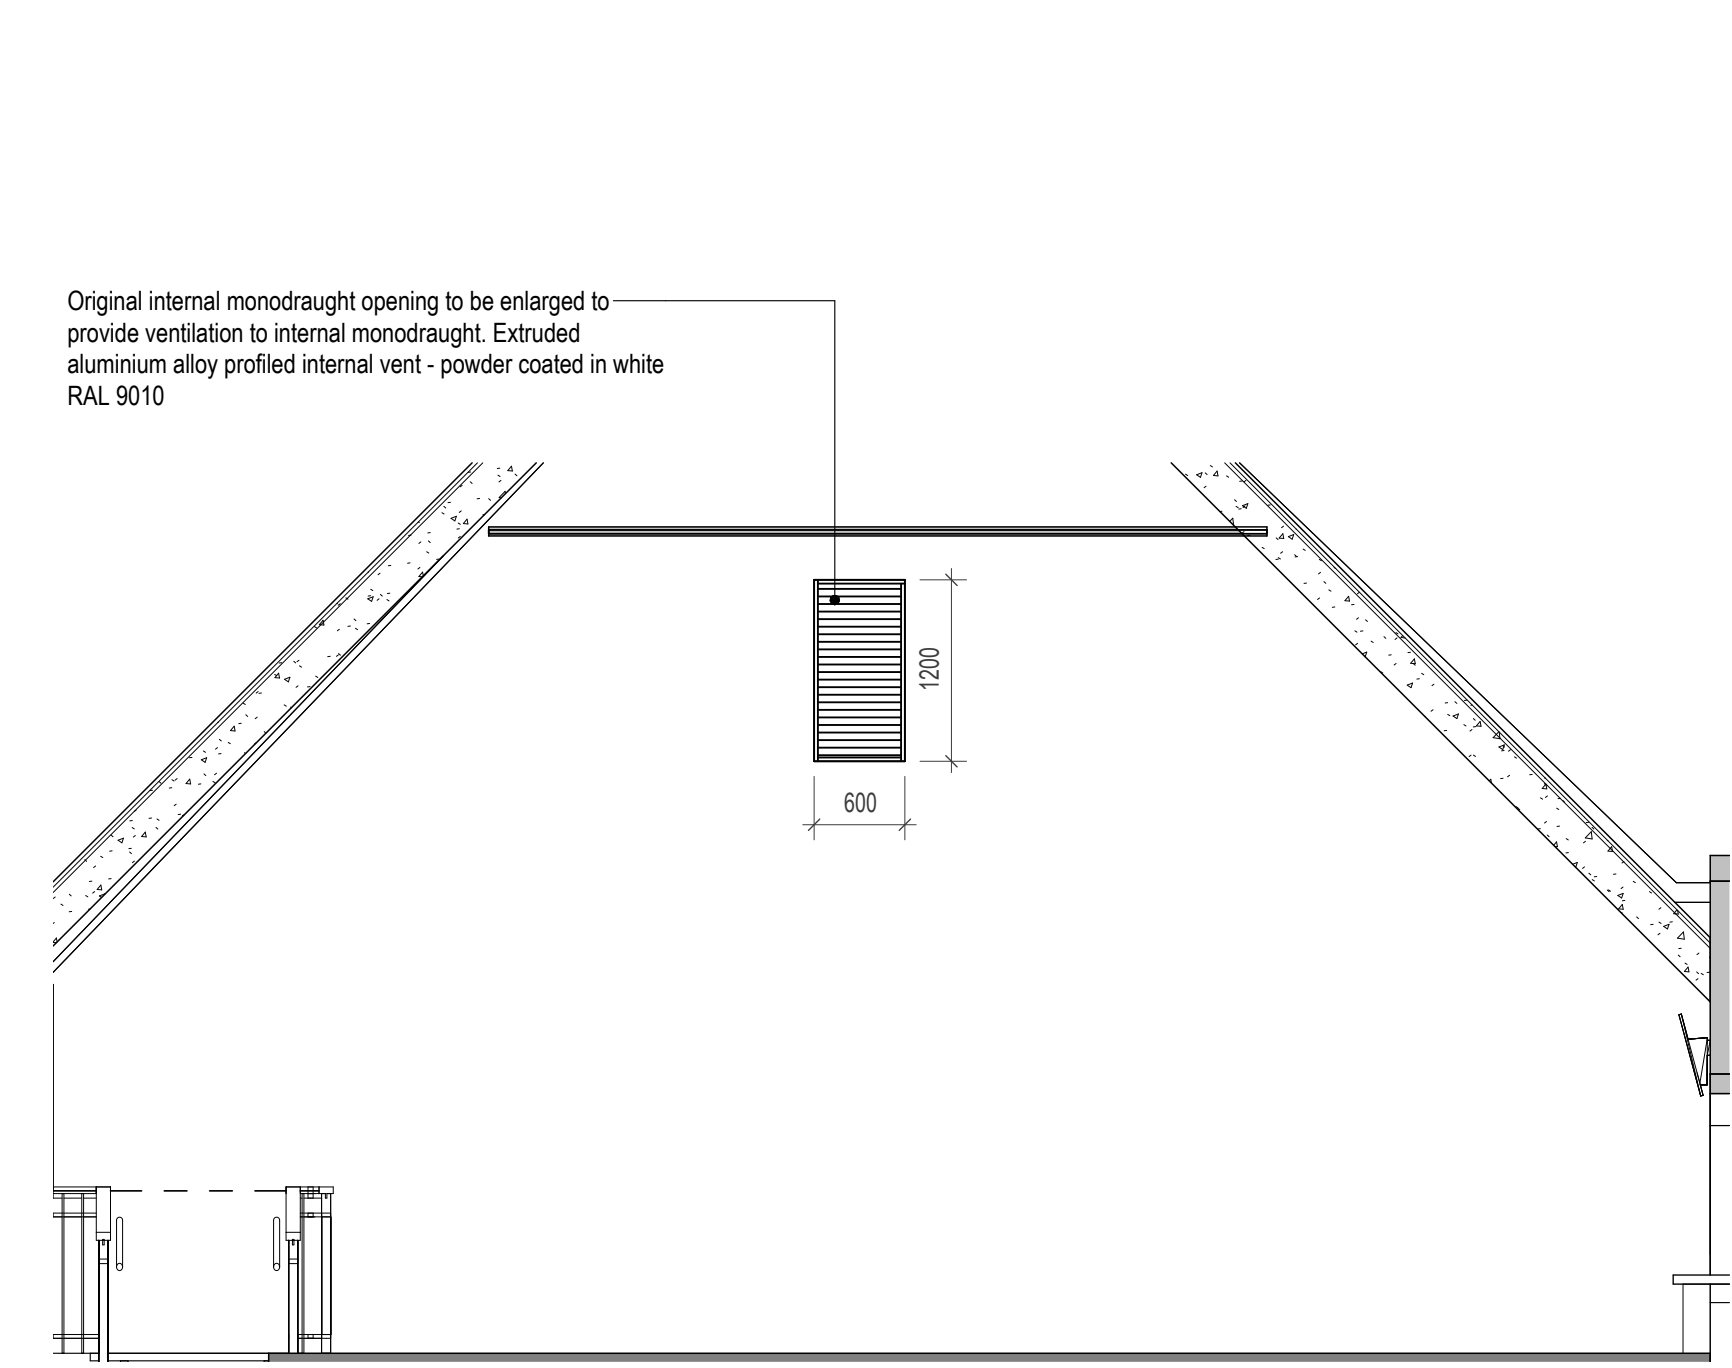


2 Monodraught on Mezzanine - Proposed Elevation_Internal
1 : 50

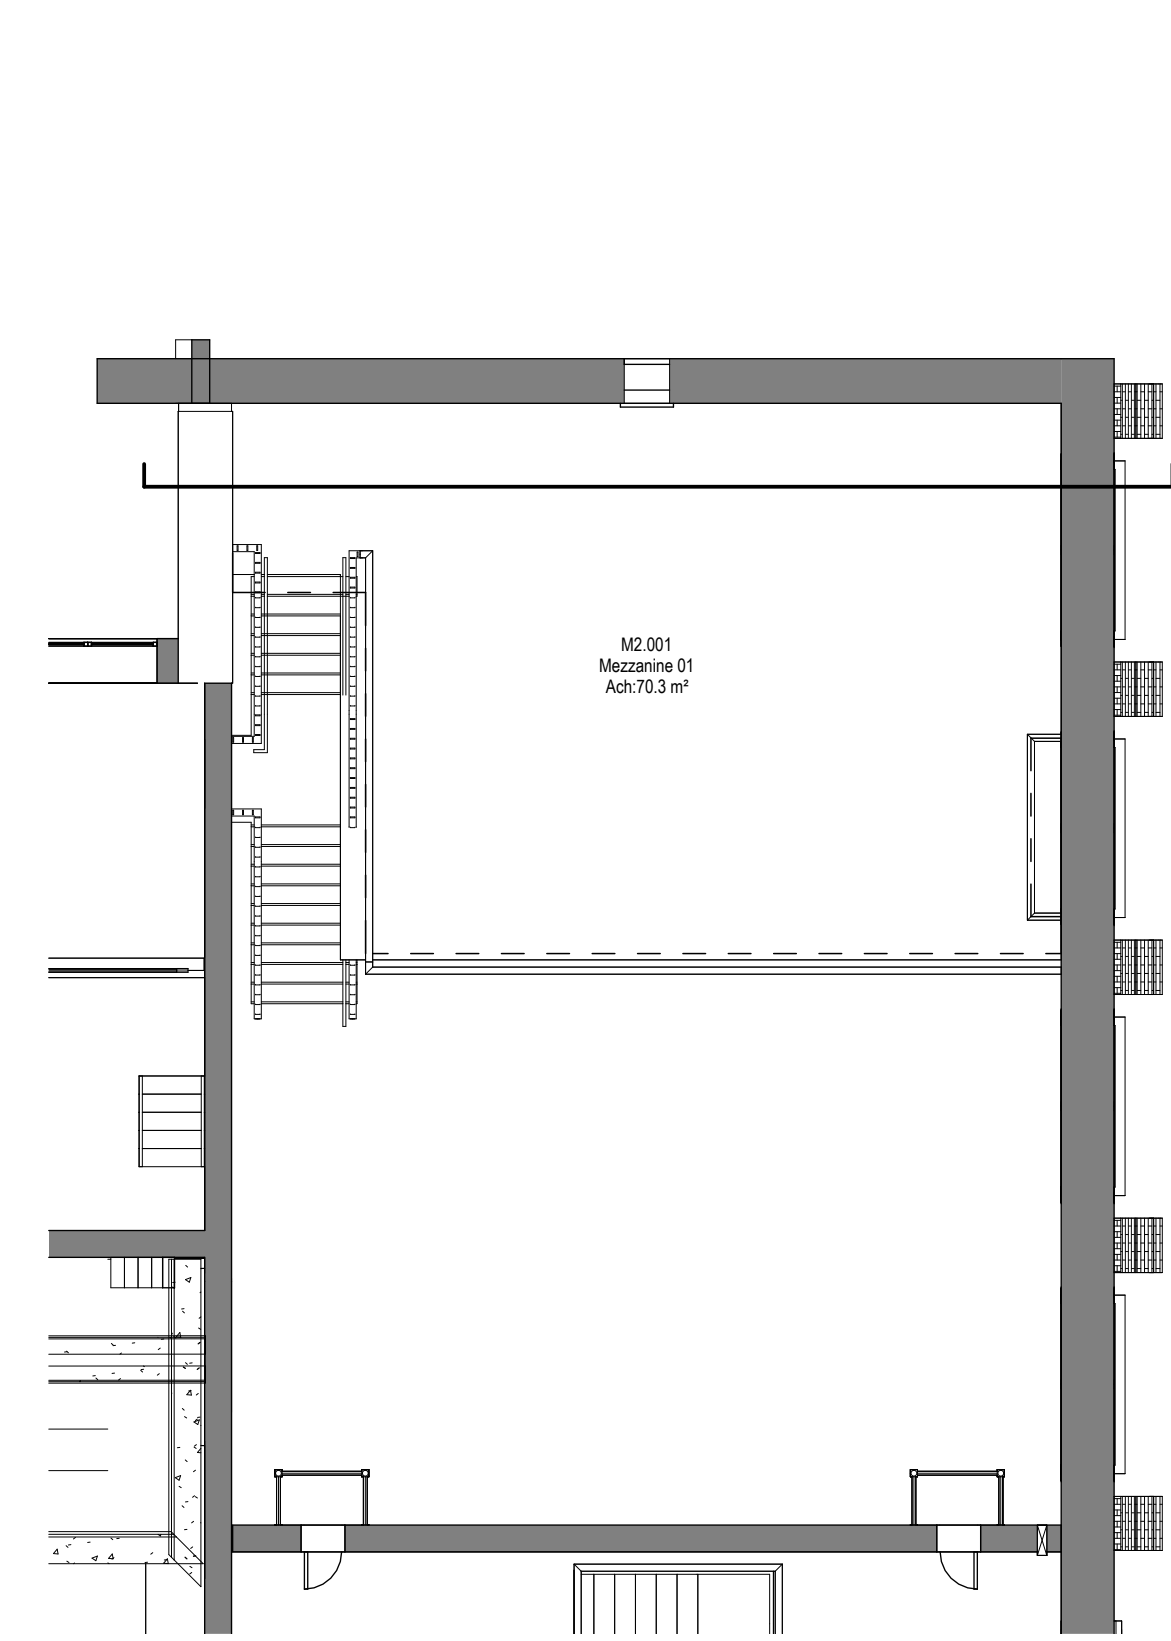


5 Monodraught Location - Proposed GA Plan - Level 03
1 : 100

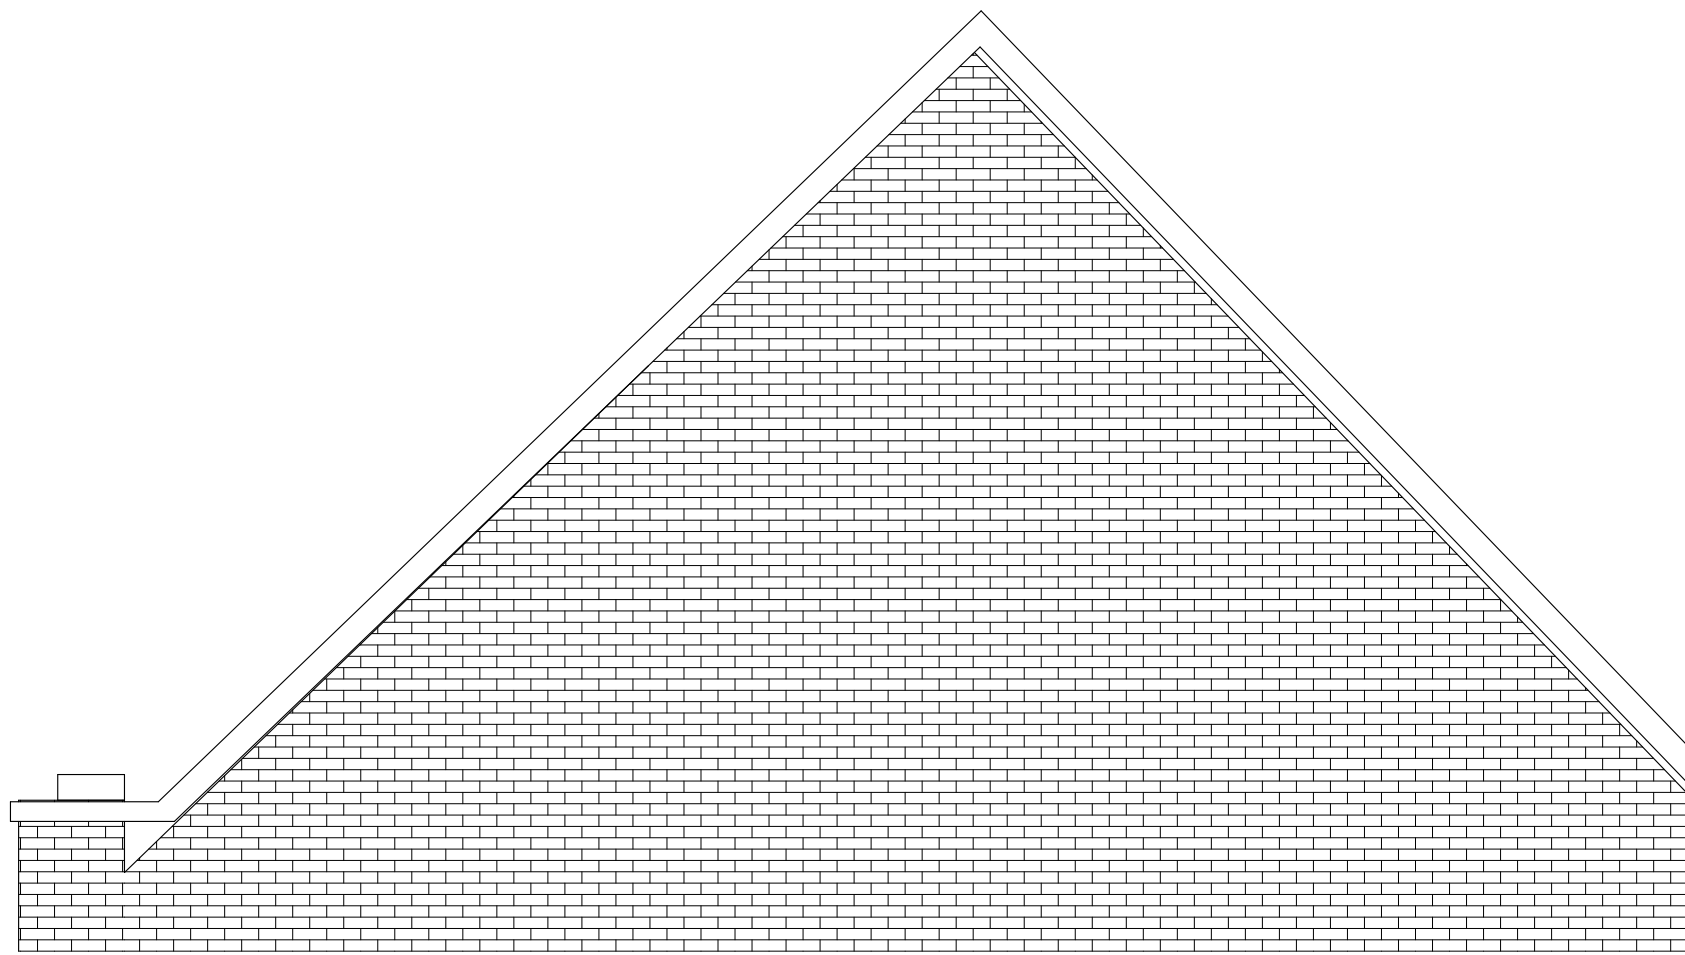

3 Monodraught_Existing Elevation_External
1 : 50

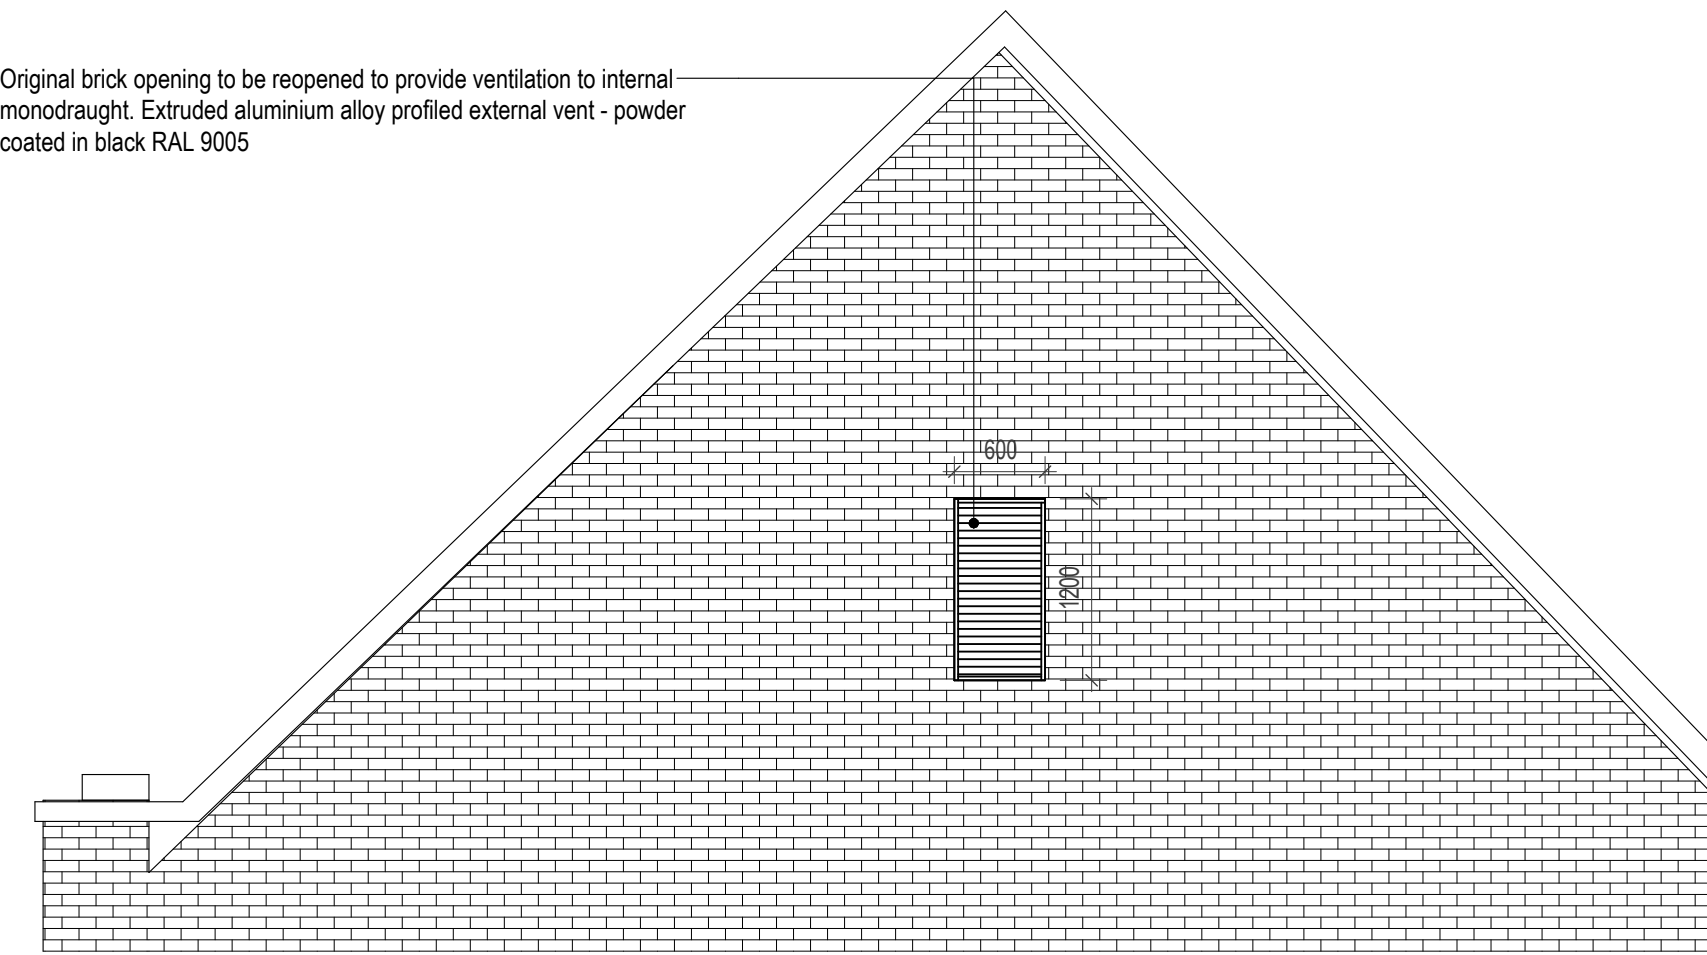

4 Monodraught on Mezzanine - Proposed Elevation_External
1 : 50

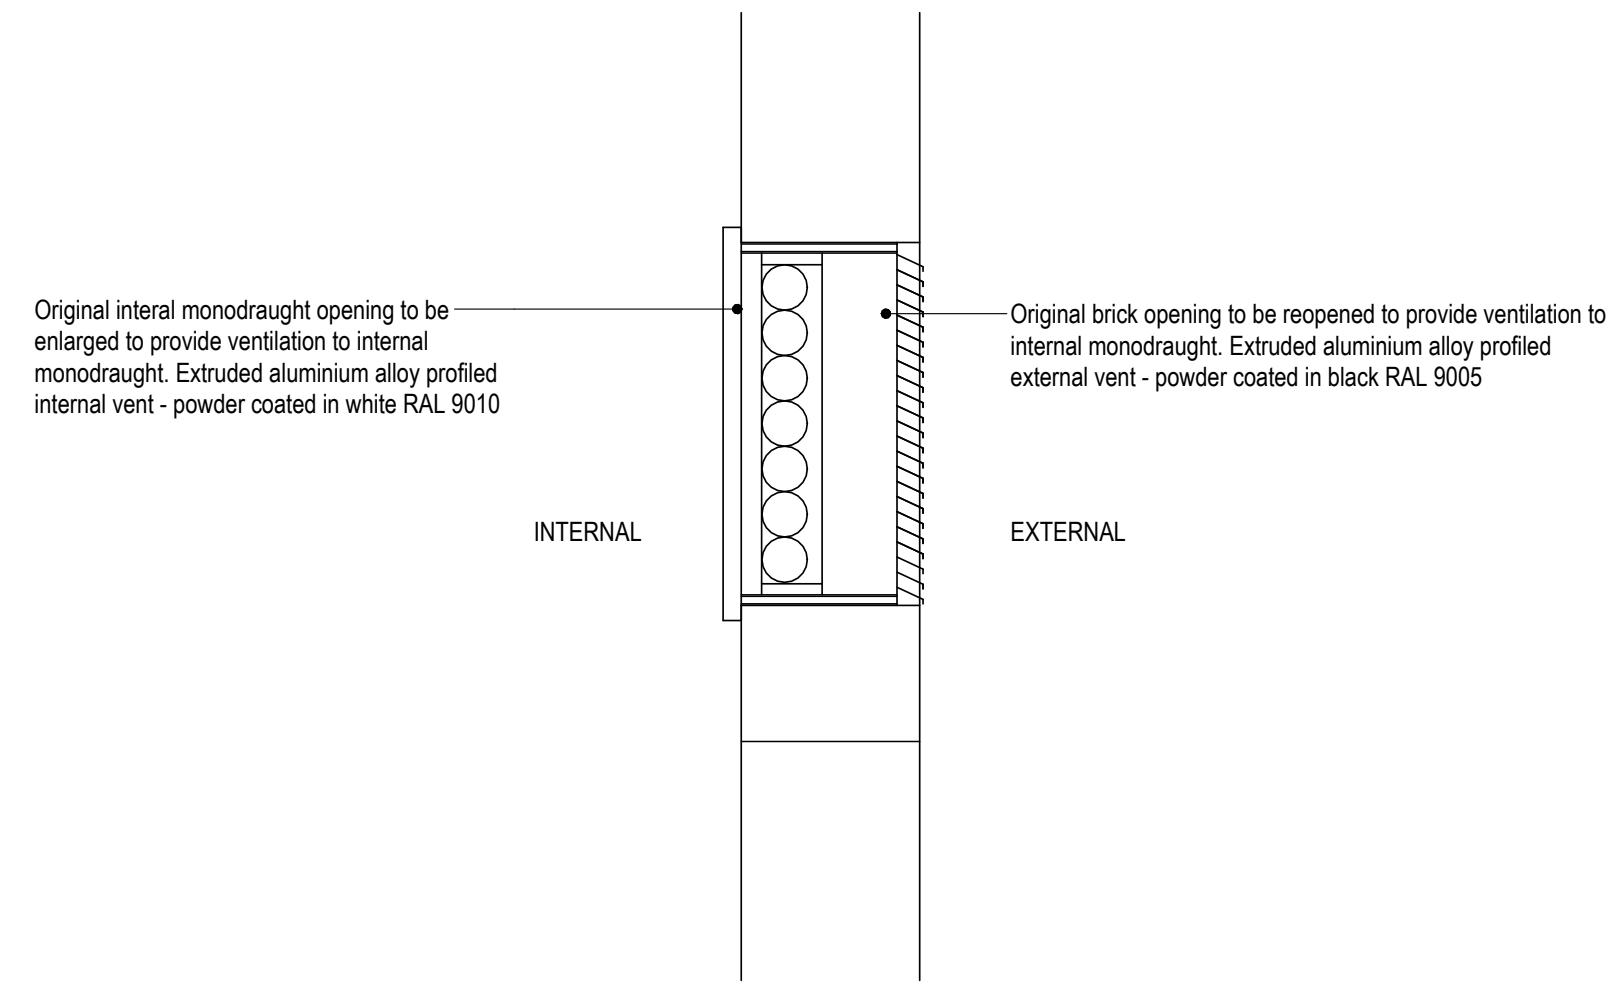

6 Monodraught - Proposed section
1 : 25

Notes:

- This drawing is copyright.
- Do not scale dimensions from this drawing.
- This drawing is to be read in conjunction with all other relevant drawings. All discrepancies on this drawing are to be reported to the architect.
- Do not modify any element of this drawing.
- Use drawing only for purpose(s) issued.
- This drawing may contain colour.

Scale Bar

North Point

Key Plan

Rev	Date	Revision Notes	Drawn	Review
Logos				
[INSERT CLIENT / CONTRACTOR LOGO OR NAME HERE (IF REQUIRED)]				



www.arcadis.com

Project
Rutherford Building

Drawing Title
Monodraught

Job Number 141532	Date	Security Classification	Drawn By Author
Scale@A1 As indicated	Purpose LISTED BUILDING CONSENT	Reviewed By Checker	Revision
Drawing Number 2464-RBUM-ARC-XX-RL-DR-A-2464			