


Scale Bars to be used as guidance only - refer to sheet size below									
1:100	mm	1000	3000	5000	7000				
1:200	mm	5000	8000	10000	12000				
1:500	M	5	15	25	35				
1:1250	M	10	30	50	70	90			

Notes:
Drawings are based on survey data and may not accurately represent what is physically present.
Do not scale from this drawing. All dimensions are to be verified on site before proceeding with the work.
All dimensions are in millimeters unless noted otherwise.
Purcell shall be notified in writing of any discrepancies.

-	16/10/2023	JC	GR	First issue
01	22/11/2023	JC	JRC	See note in revision cloud
ISSUE	DATE	APPROVED	DRAWN	DESCRIPTION



OUR
TOWN
HALL
PROJECT

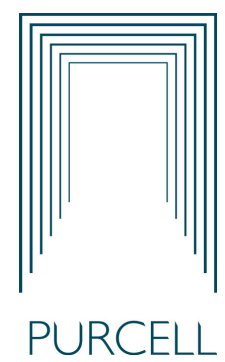


PURCELL

Project Office, Room 308, Town Hall, MANCHESTER M60 2L1
+44 (0) 7970 097 432
www.purcelluk.com

PROJECT STATUS	RIBA Stage 5		
CLIENT	Manchester City Council		
PROJECT	Our Town Hall		
DRAWING TITLE	Roof WCR12 eaves, window cill and jamb details		
SIZE & SCALE	A2: 1 : 5		
DRAWING STATUS	S4 Construction		
JOB NUMBER	236959		
DRAWING NO.	OTH-PUR-TH-RF-DWG-A-7415 01		REV
© PURCELL 2019. PURCELL ® IS THE TRADING NAME OF PURCELL ARCHITECTURE LTD.			

WCR12 eaves detail

Scale 1:5

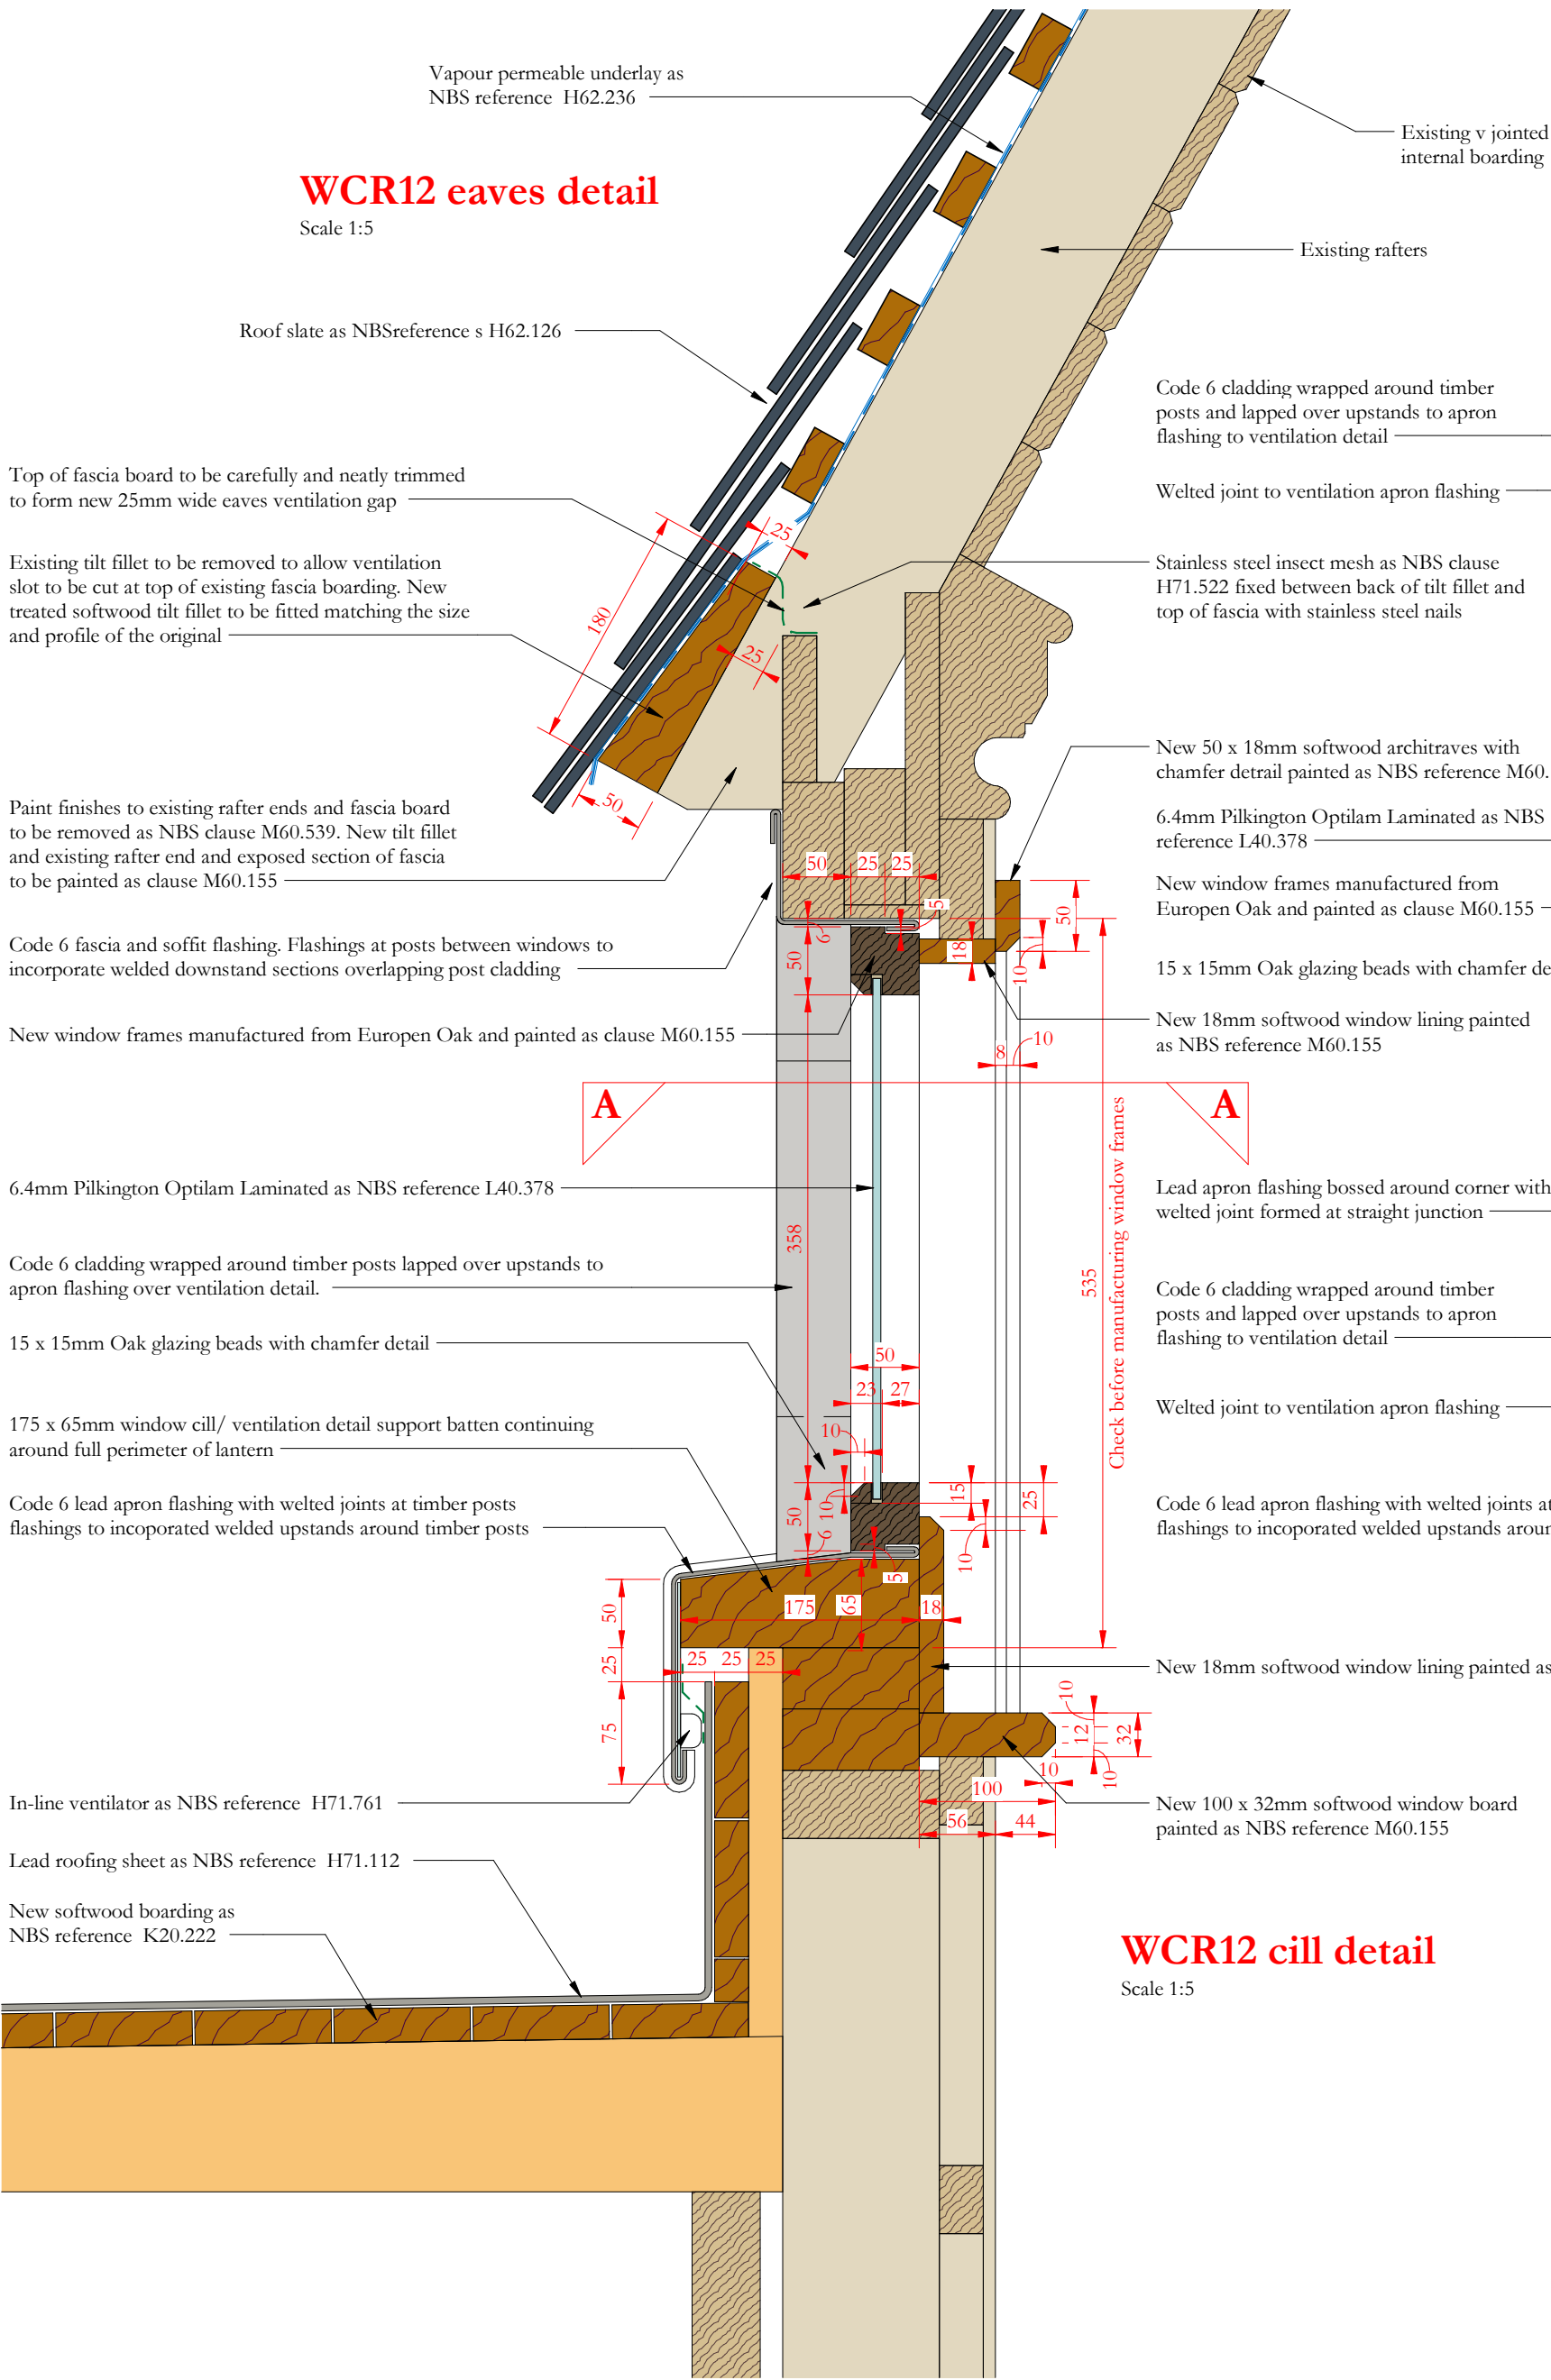


WCR12 cill detail

Scale 1:5

Section A-A WCR12 window jamb details

Scale 1:5

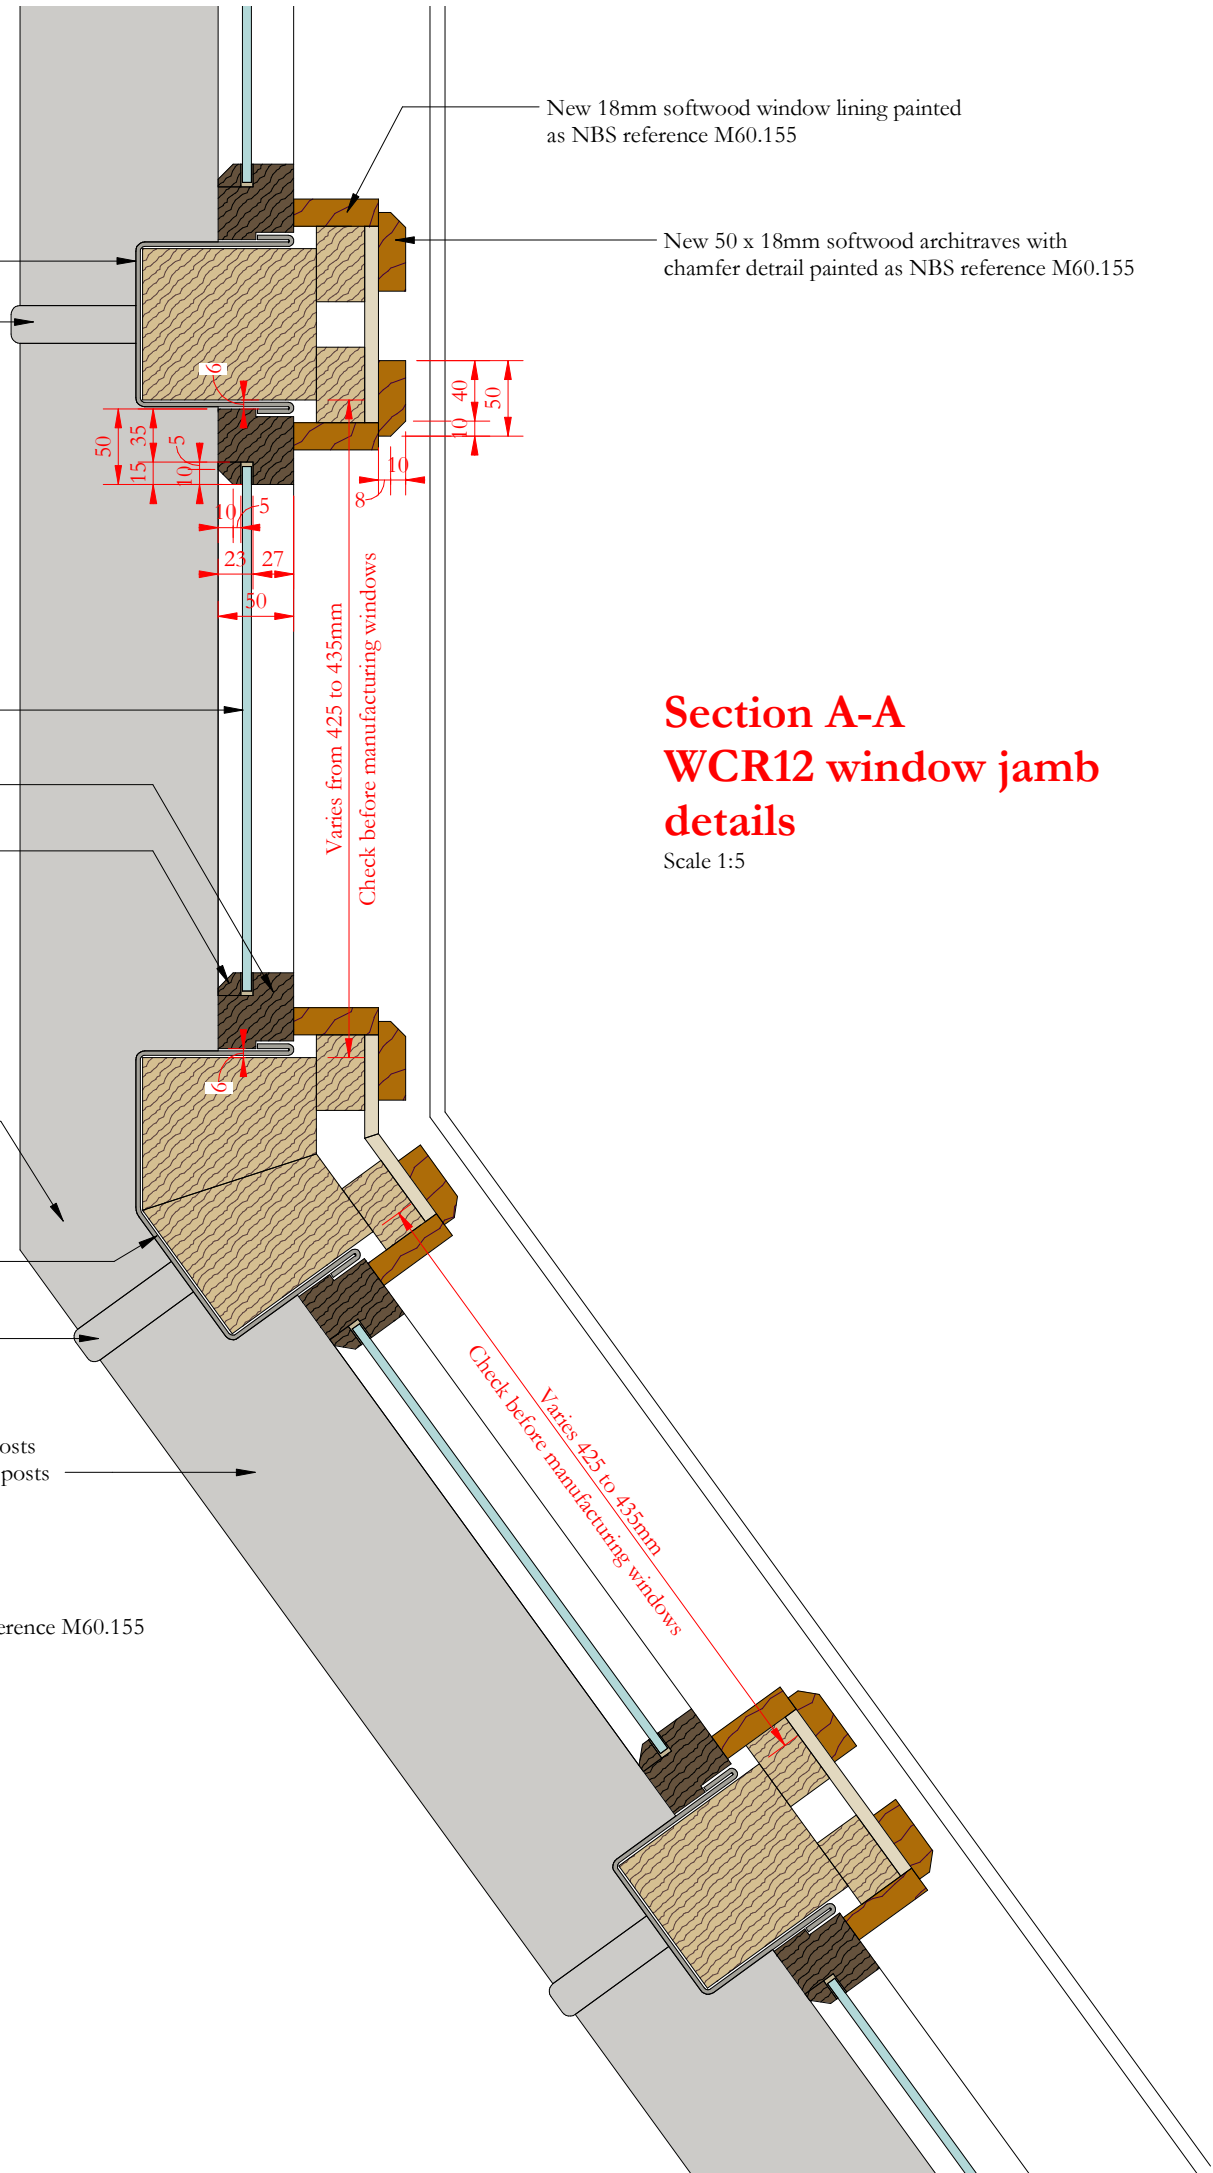

Revision 1: Glass reference updated to 6.4mm Pilkington Optilam Laminated to match NBS reference L40.378

