



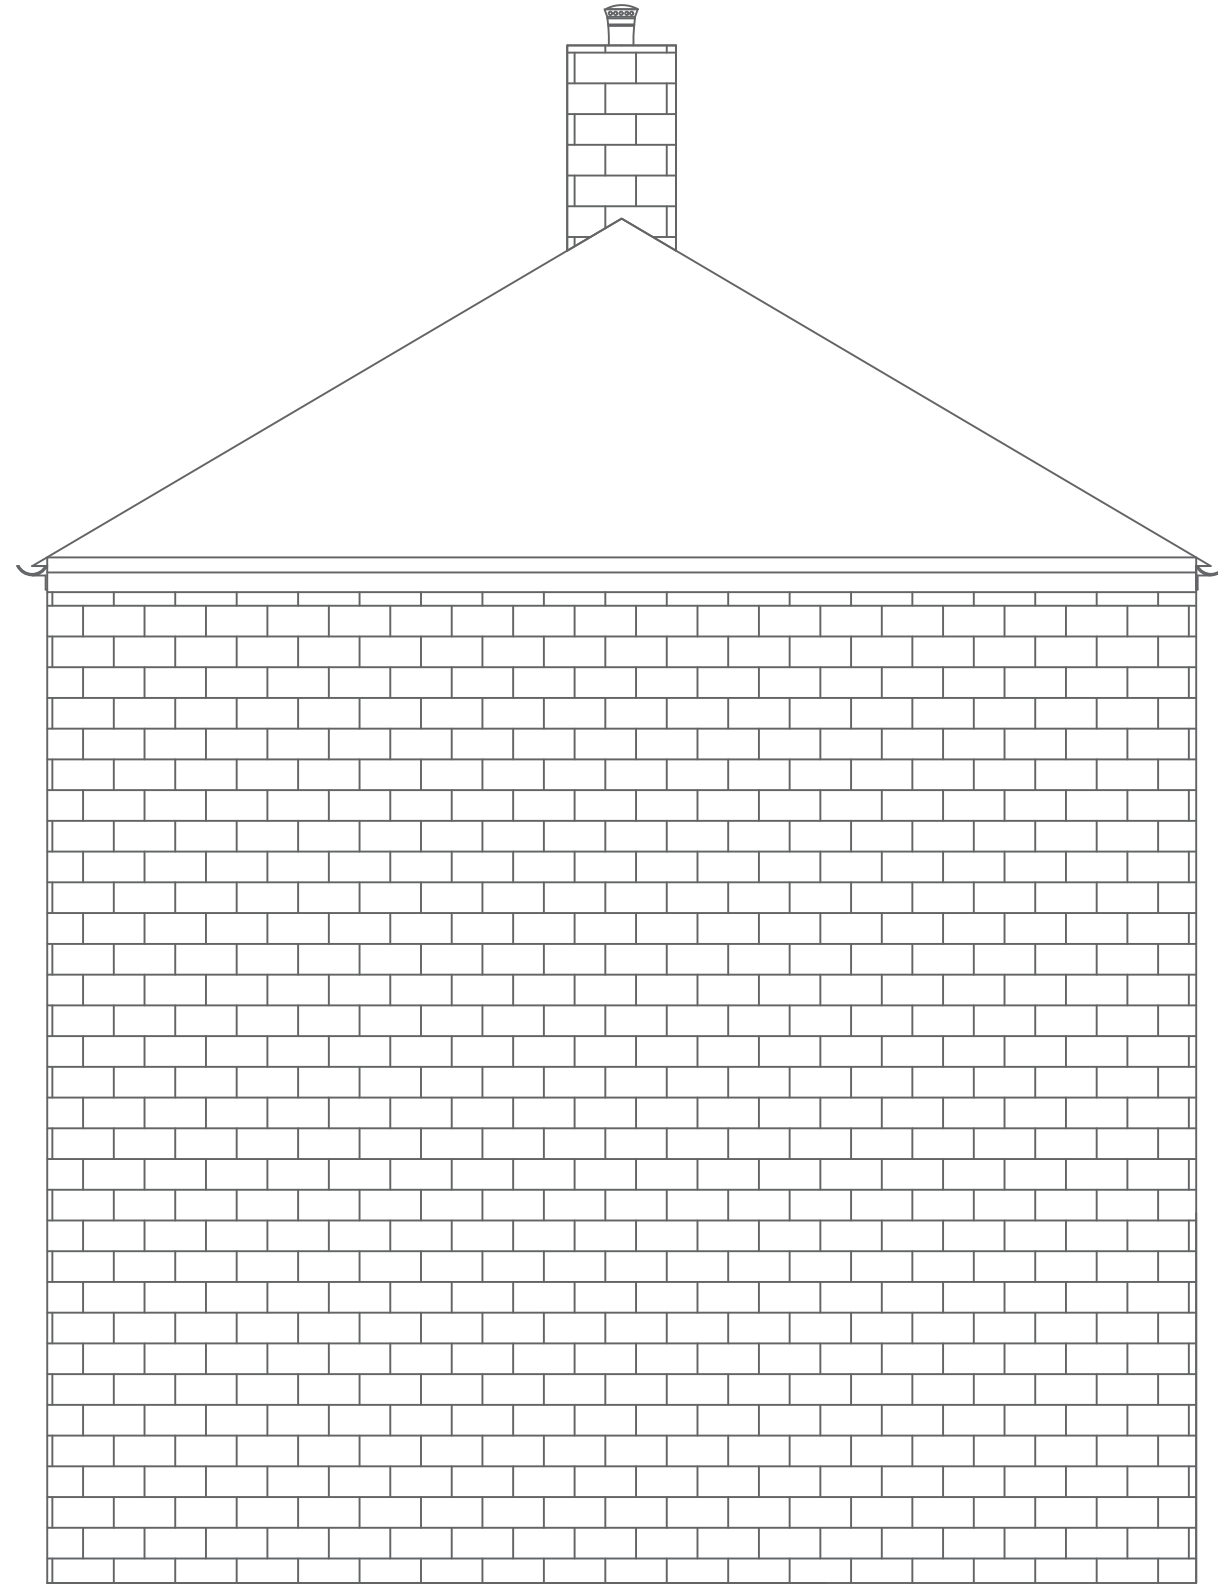

Existing Left side Gable

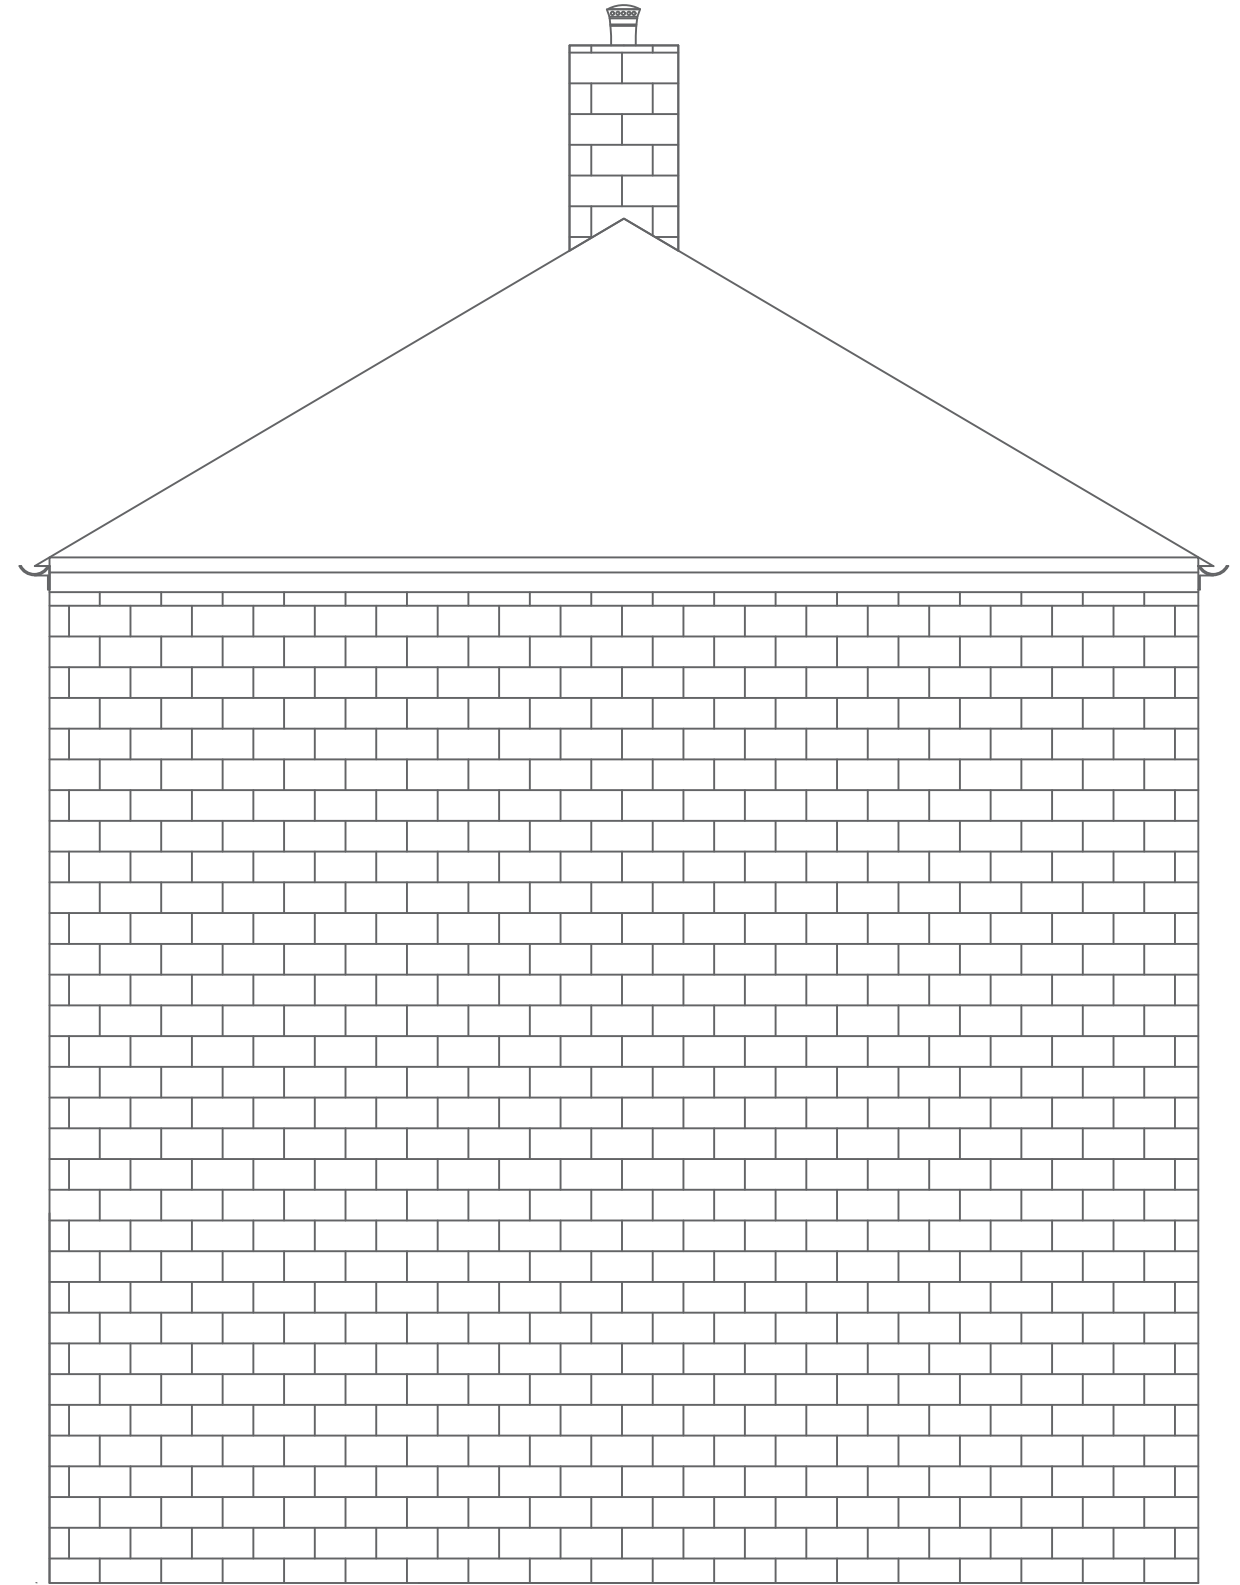

Existing Right side Gable

Manchester Equipment & Adaptations Partnership

Technical Officer Service

Phillips Park Rd
Beswick,
Manchester,
M11 3FU

Applicants name:
Mr Paul David Nixon

Property address:
703 Moston Lane
Charlestown
Manchester
M40 5QD

Revisions:

REV SC -

Drawn By:
Stephen Crossley

Scale:
1:50

Date:30/01/2026

Paper Size:
A3



Manchester
Equipment &
Adaptations
Partnership