



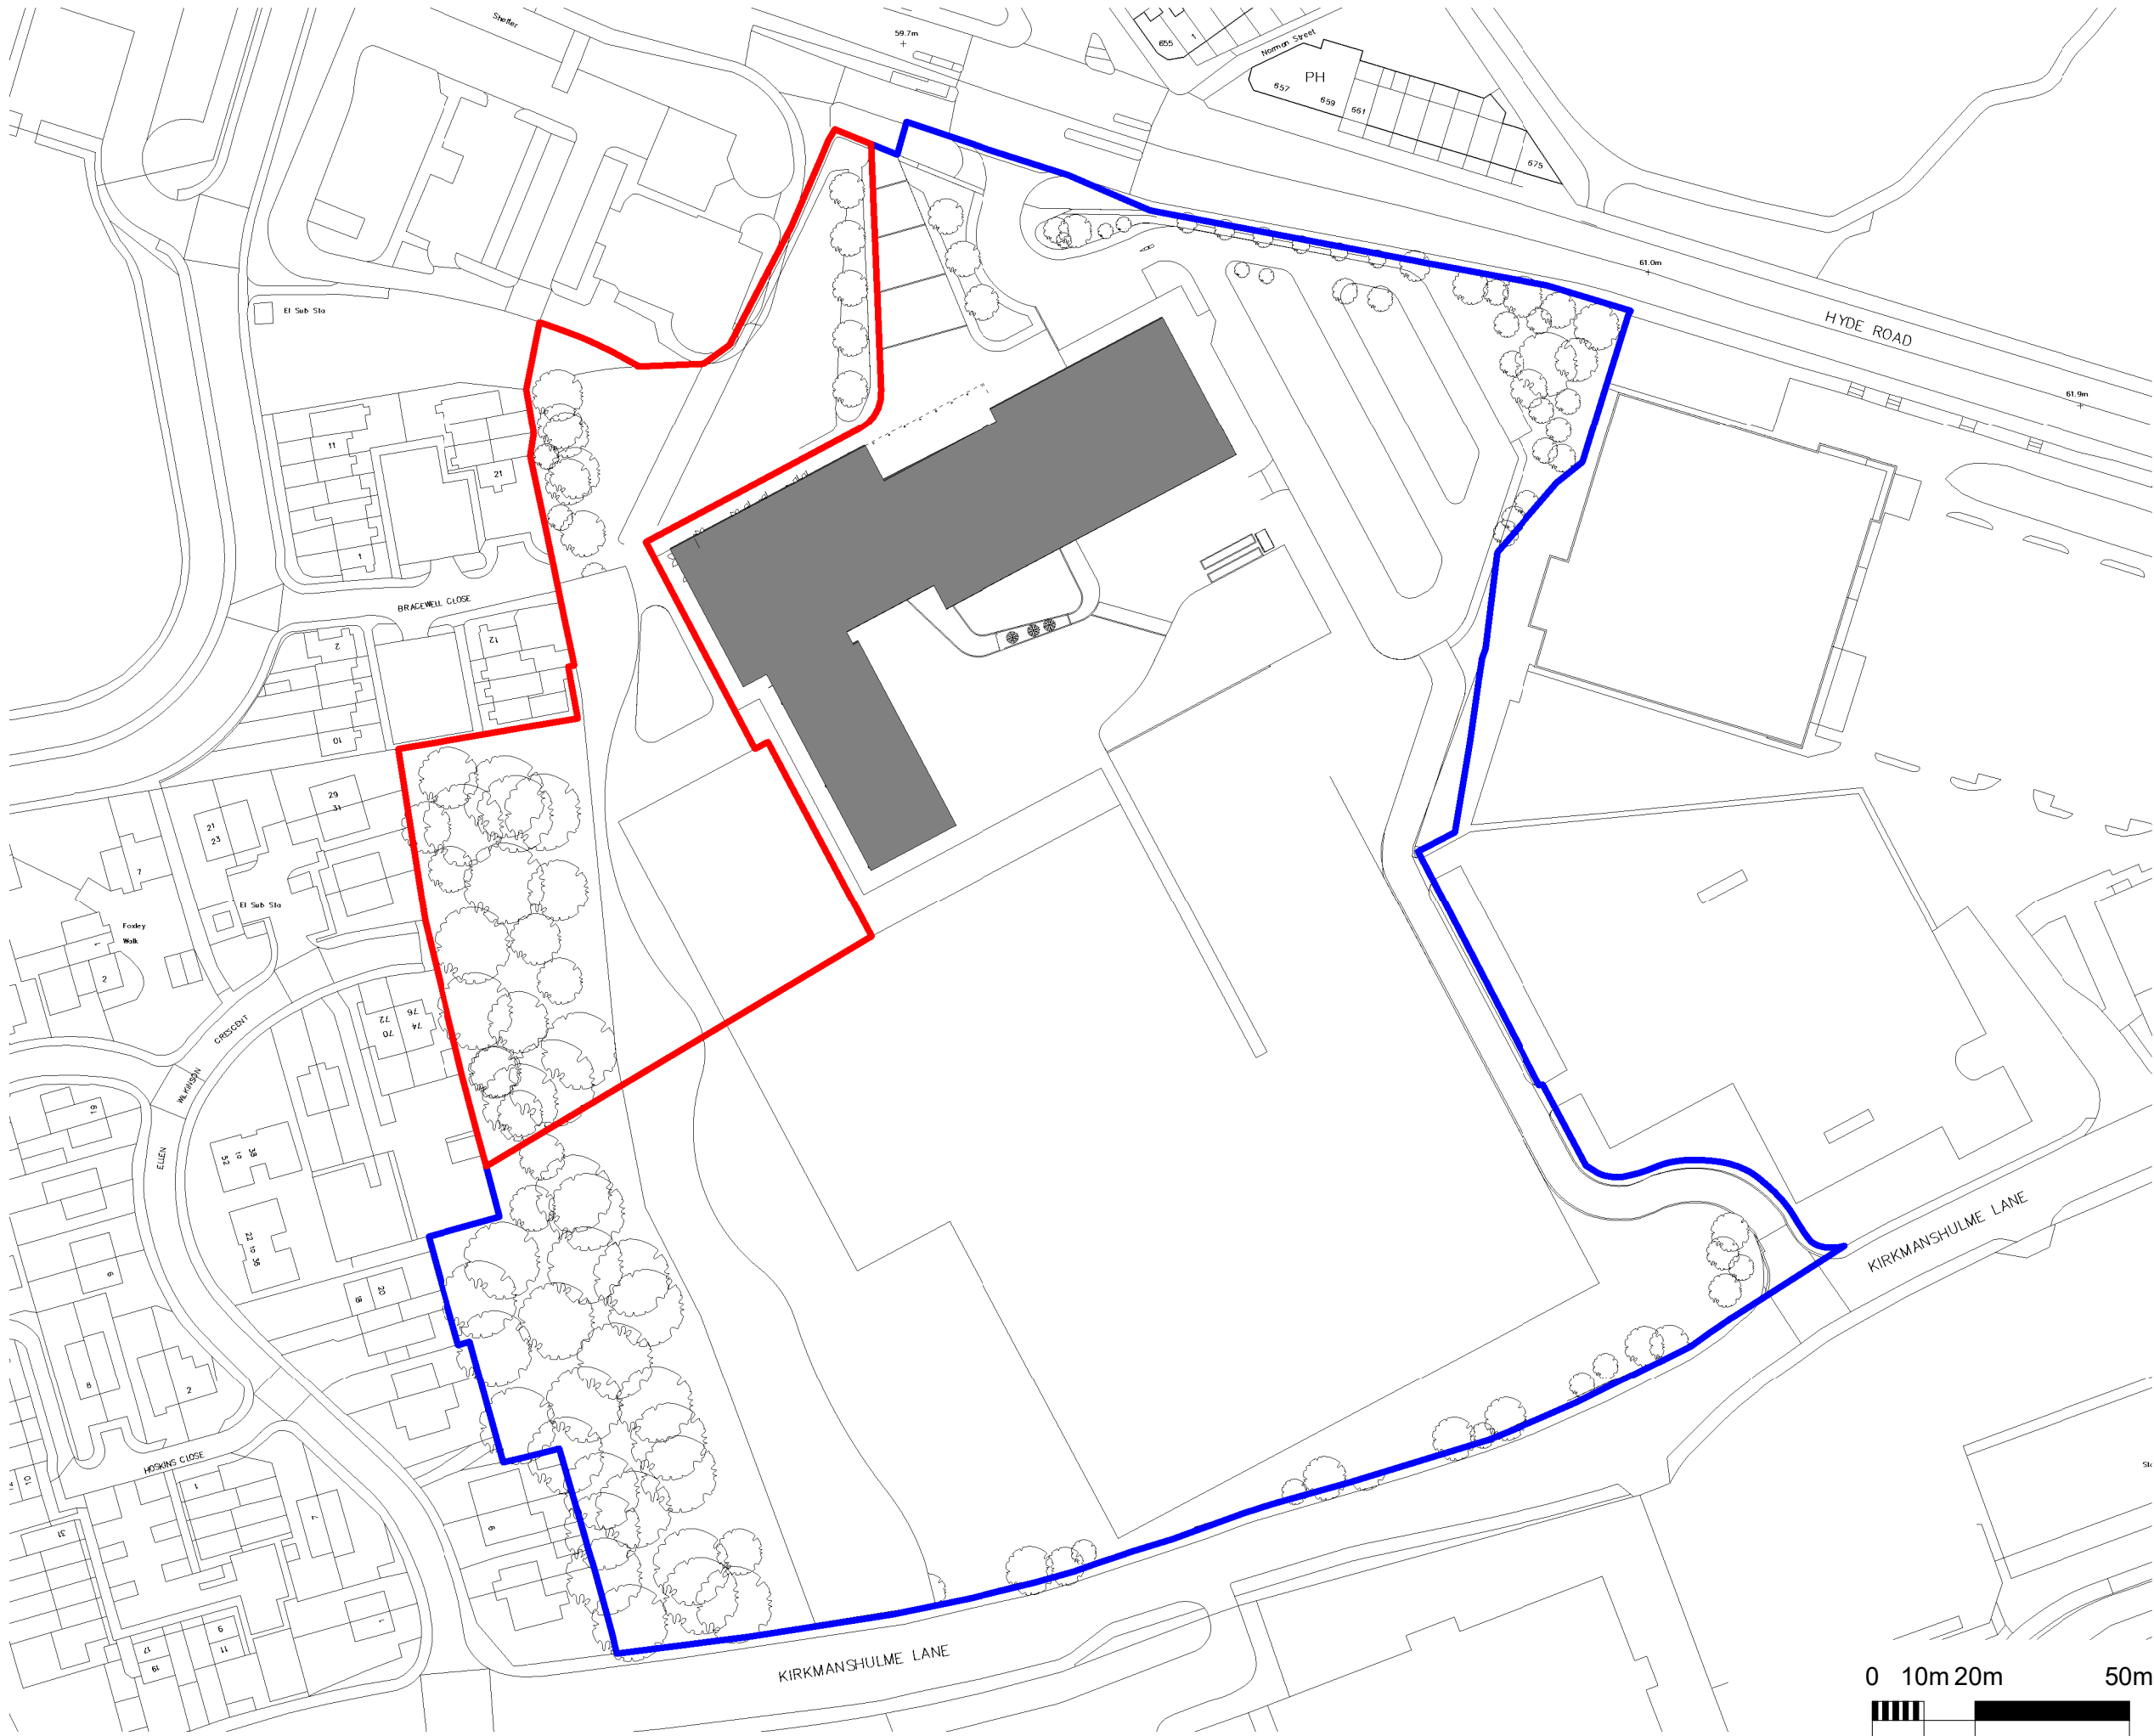

Ordnance Survey (c) Crown Copyright 2019. All rights reserved. Licence number 100022432

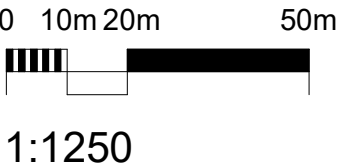

Notes

Indicates Site Boundary

Indicates Land owned by Client

Indicates School Building

P1	Site boundary updated	08/01/2026	CS	SS
Rev	Description	Date	Dr by	App by
original by	date created	approved by		
ASN	15.09.25	SS		

AHR Building Consultancy Ltd
5th Floor
55 Princess Street
Manchester
M2 4EW
United Kingdom

T +44(0)161 8287900
E manchester@ahr.co.uk
www.ahr.co.uk

client name	
Co-op Academies Trust	
project	
Co-op Academy Belle Vue Stand Alone Building	
drawing	
OS Plan	
computer file	plot date
\\fs1\projects\BC\MAN\2025\00253_002 - Co-op Academy Belle Vue - New Standalone Hall\07 Design\Rev\WIP\Planning\2025_00253_002_Coop_Belle_Vue_Planning.rvt	
project number	scale
2025.00253.002	1 : 1250 @A3
drawing number	rev issue status
CAT-AHR-BV-00-DR-A-98-002	P1 Planning

This drawing is to be read in conjunction with all related drawings. All dimensions must be checked and verified on site before commencing any work or producing shop drawings. The originator should be notified immediately of any discrepancy. This drawing is copyright and remains the property of AHR.