


1

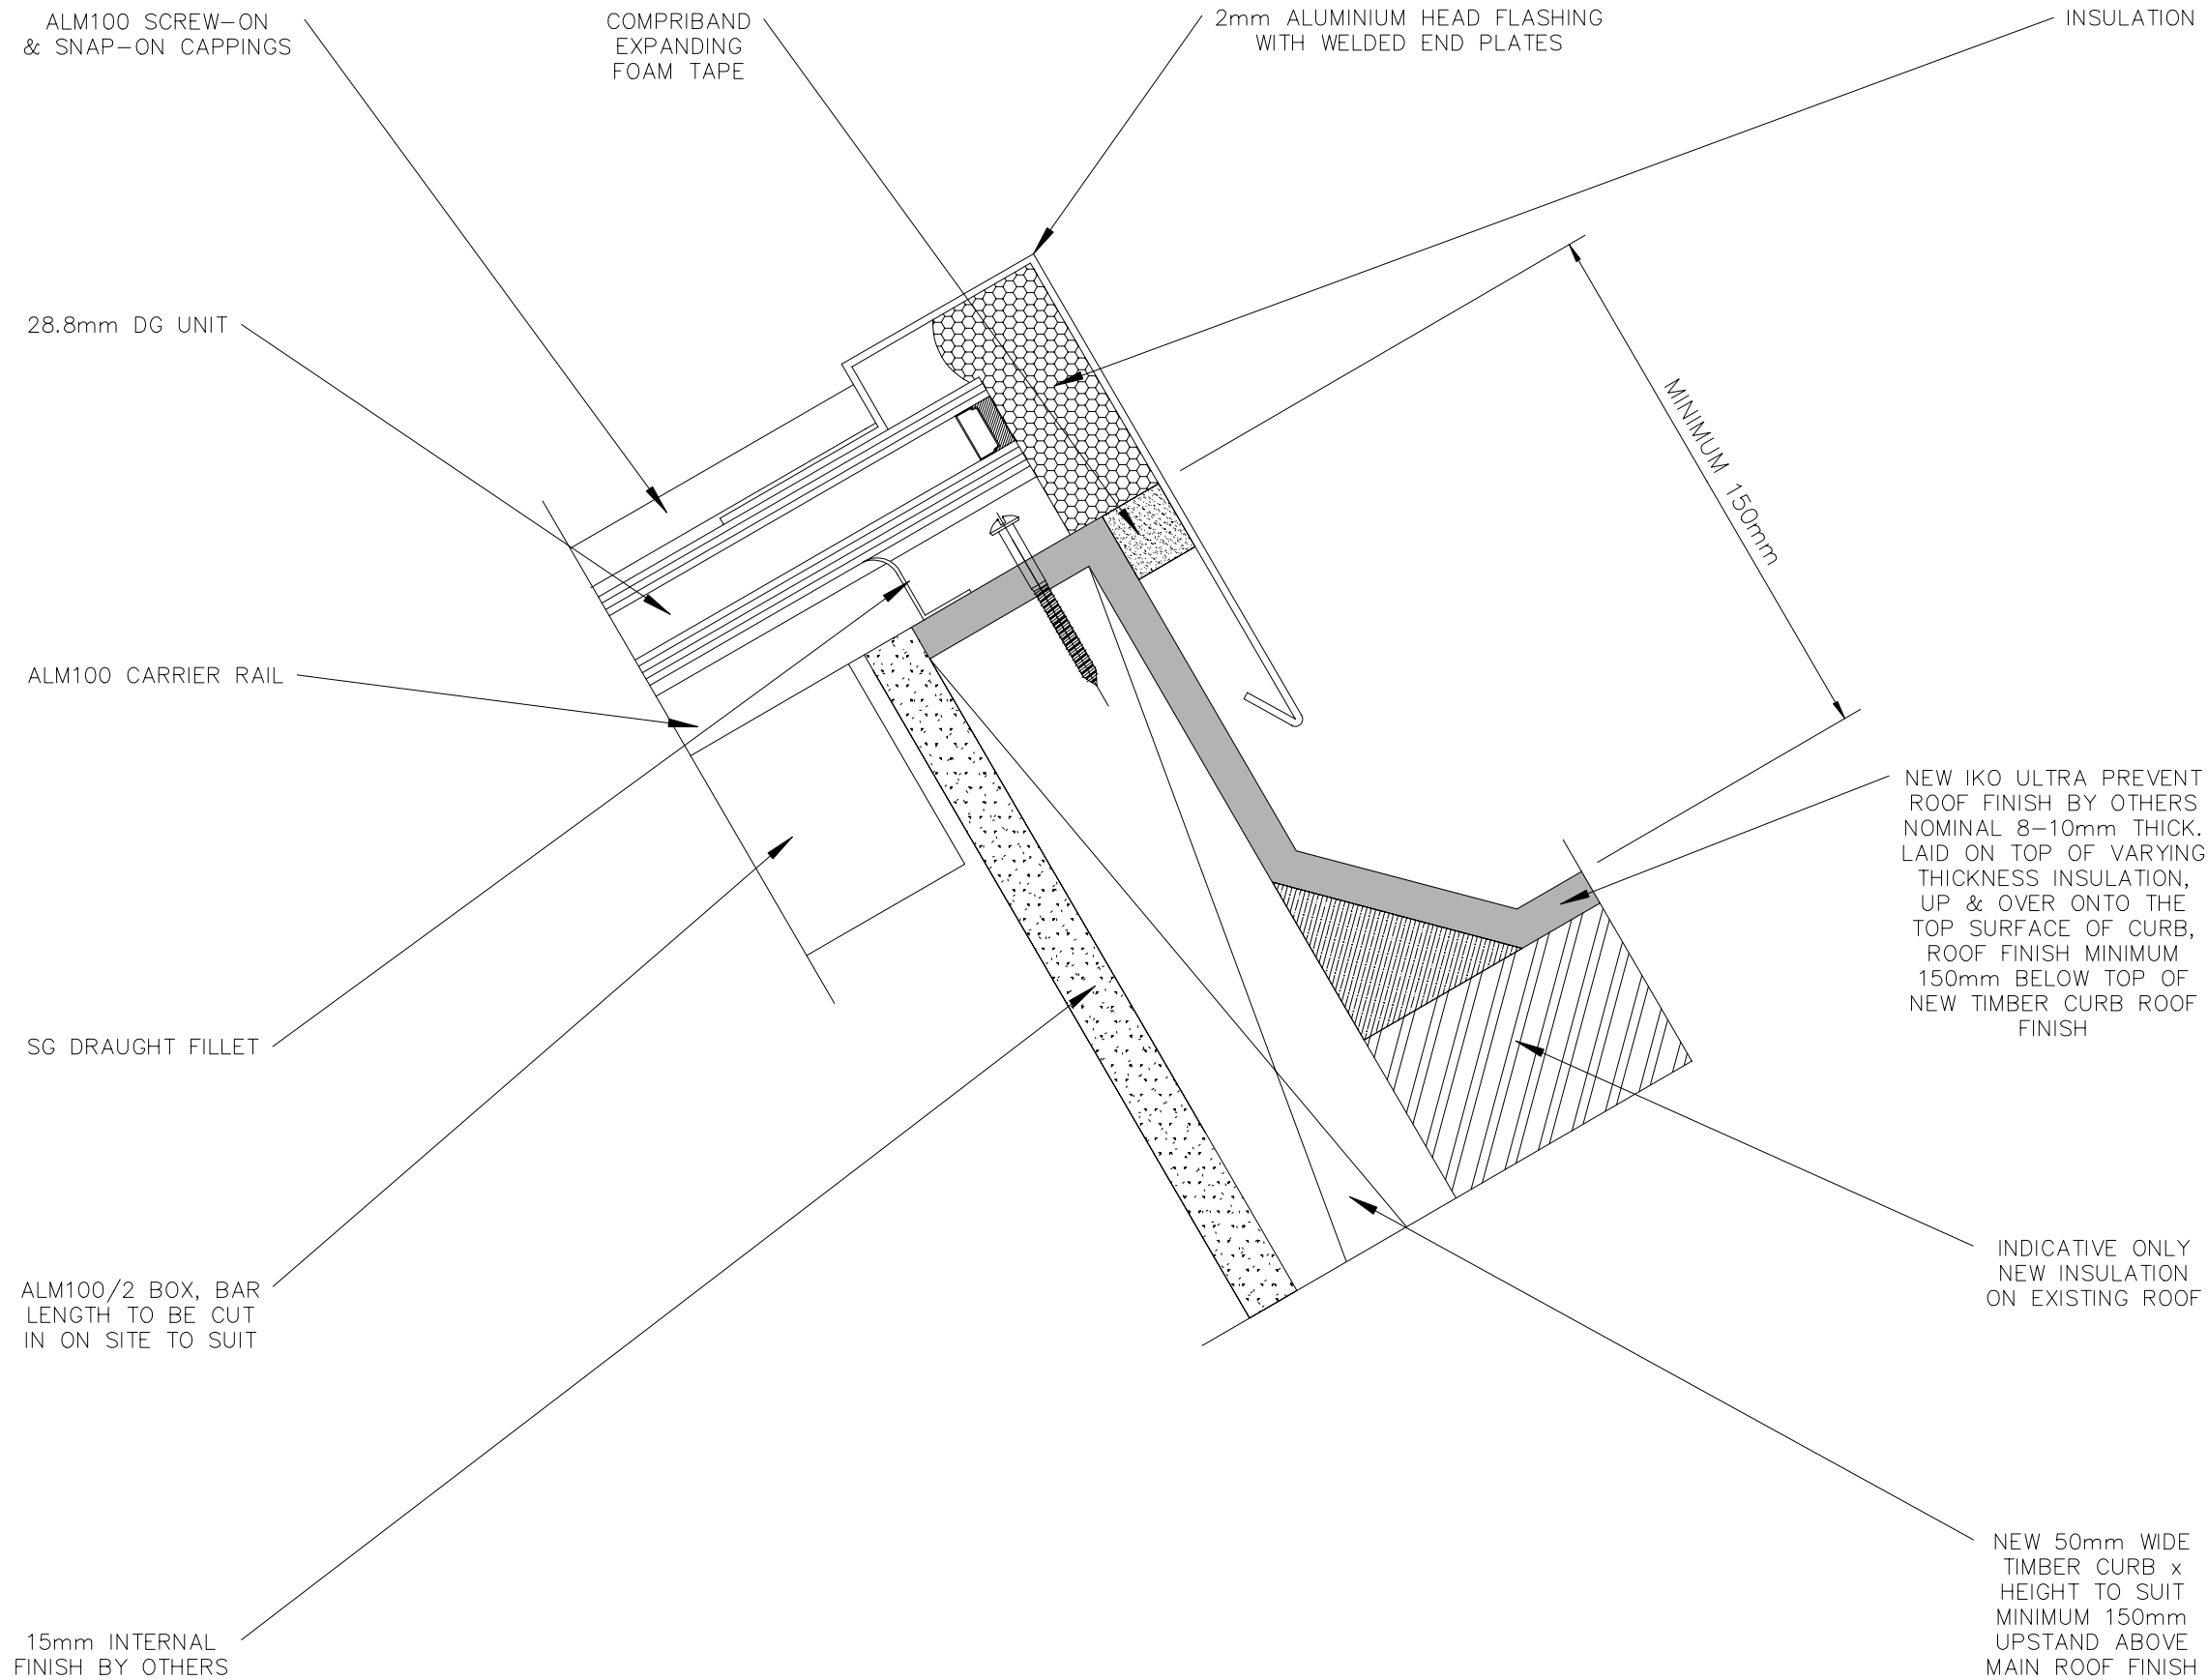

REV:	DESCRIPTION:	BY:	DATE:
------	--------------	-----	-------

STATUS: FOR APPROVAL

ROOFLIGHTS & ATRIUMS

Rooflights & Atriums Ltd
Suite 3, 2nd Floor, Didsbury House,
748-754 Wilmslow Road, Manchester M20 2DW
07908 441 987
E Mail: will@rooflightsandatriums.co.uk
Web: www.rooflightsandatriums.co.uk

CLIENT: CRESCENT ROOFING LTD
SUITE 6, LEVEL 4 ARRIVE, TOMORROW
BUILDING, MEDIA CITY, MANCHESTER,
M50 2AB

SITE: BRUNSWICK MILL, BRADFORD ROAD,
MANCHESTER, M40 7EZ

TITLE: 16 No. MONOPITCH REPLACEMENT
ROOFLIGHTS - TOP SECTION THROUGH

SCALE AT A3: 1:2	DATE: 6.10.2025	DRAWN: LMS	CHECKED: WB
PROJECT NO: SC20561	DRAWING NO: 04	REVISION: —	