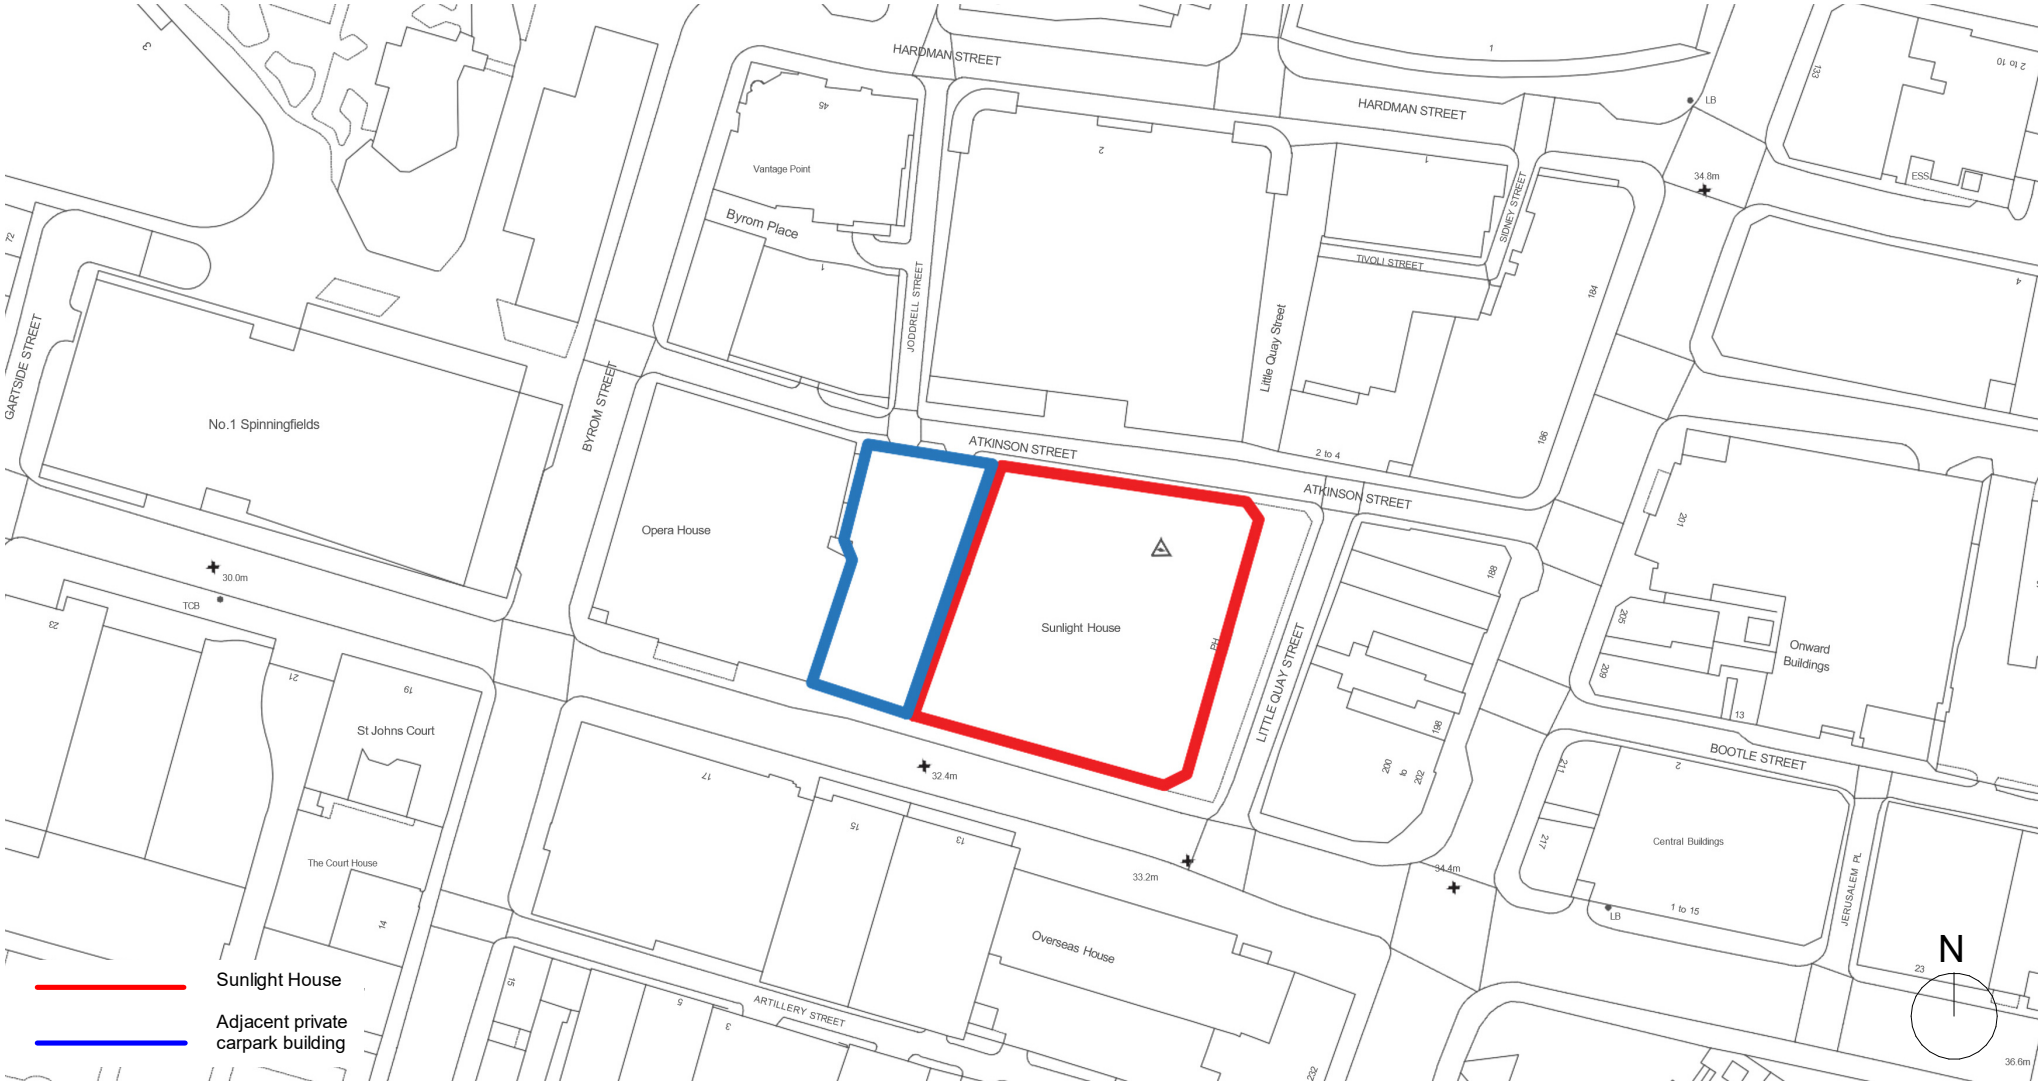


0 12.5m 37.5m 62.5m

Scale: 1:1250

Rev	Date	Description	Prod.	Chk.	Rvd.	App.
L01	03/12/25	LBC Submission	SC/JB	JO	LC	

50mm on Original

Print Date: 13/01/2026 10:12:31

Suitability Description:

DEFINITION DESIGN COMPLETE

NOT TO BE USED FOR CONSTRUCTION

Designed	ARCADIS	Signed	Date
Drawn	SC/JB	Signed	Date 03DEC2025
Checked	JO	Signed	Date 03DEC2025
Reviewed	LC	Signed	Date 03DEC2025
Approved	GH/KP	Signed	Date 03DEC2025
Scale:	1 : 1250	Datum:	
Original Size:	A4	Grid:	
Suitability Code:	A3	Project Number:	30279810

Sunlight House - Floors 7 and 8

TITLE:

Location Plan

ARCADIS

Registered office:
80 Fenchurch Street,
London
EC3M 4BT

Coordinating office:
80 Fenchurch Street,
London
EC3M 4BT

www.arcadis.com

Drawing Number: 30279810-ARC-MAN-XX-DR-AR-O1000

Revision: L01

© Copyright reserved