


O/S 121 Oxford Road, Manchester M1 7DU

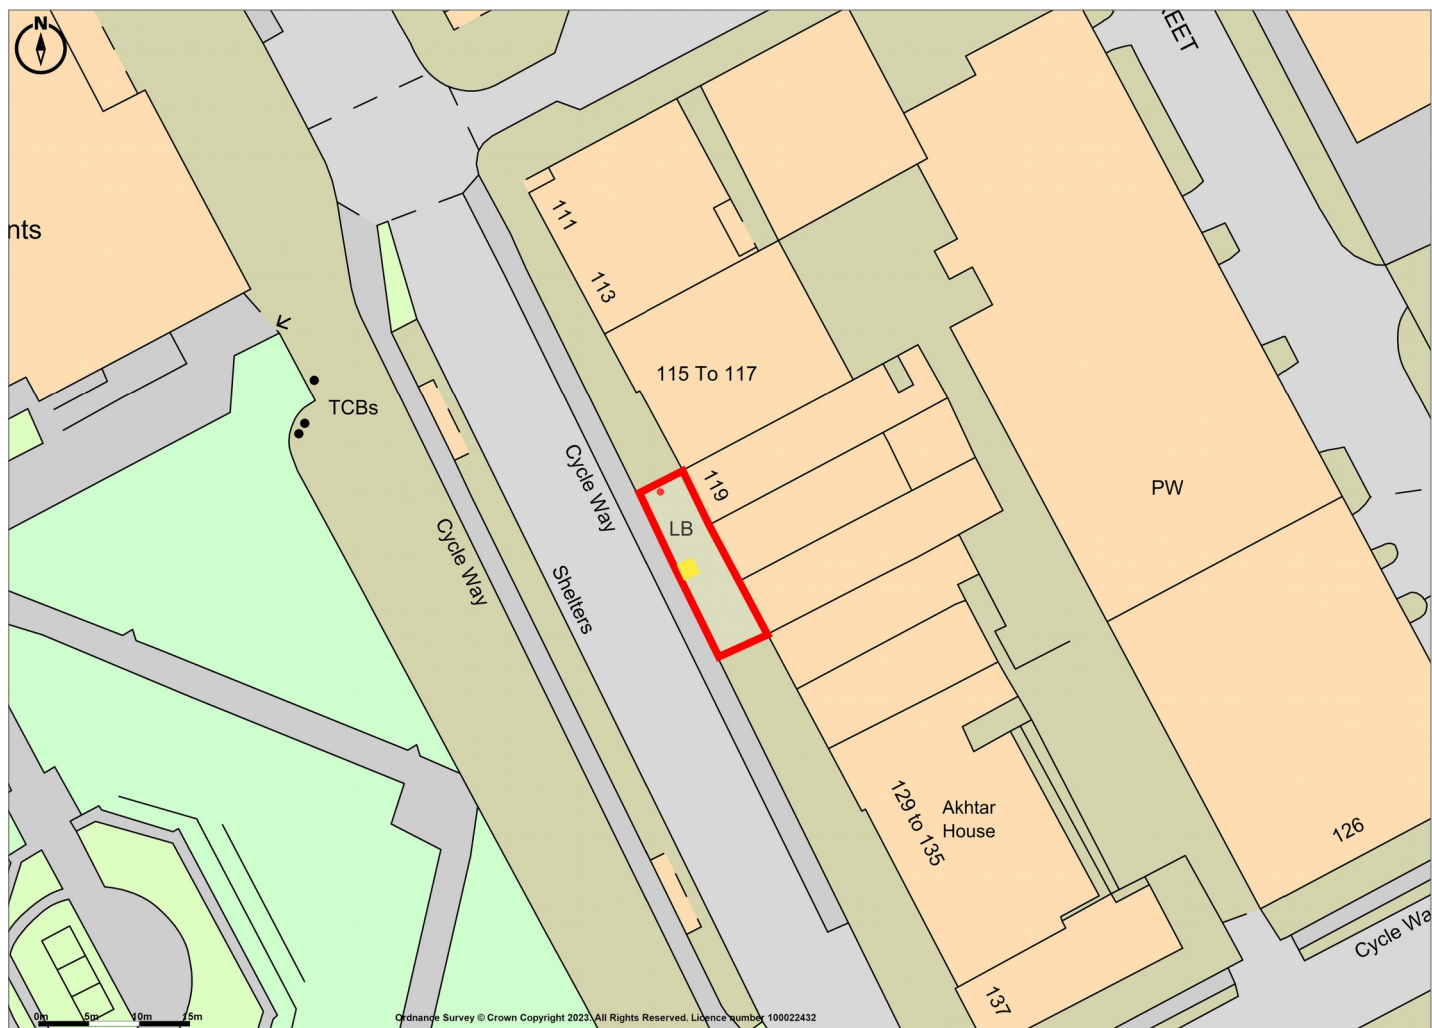

Promap

LANDMARK INFORMATION

Ordnance Survey Crown Copyright 2023. All rights reserved.
Licence number 100022432.

Plotted Scale - 1:750. Paper Size - A4

NEW WORLD PAYPHONES