


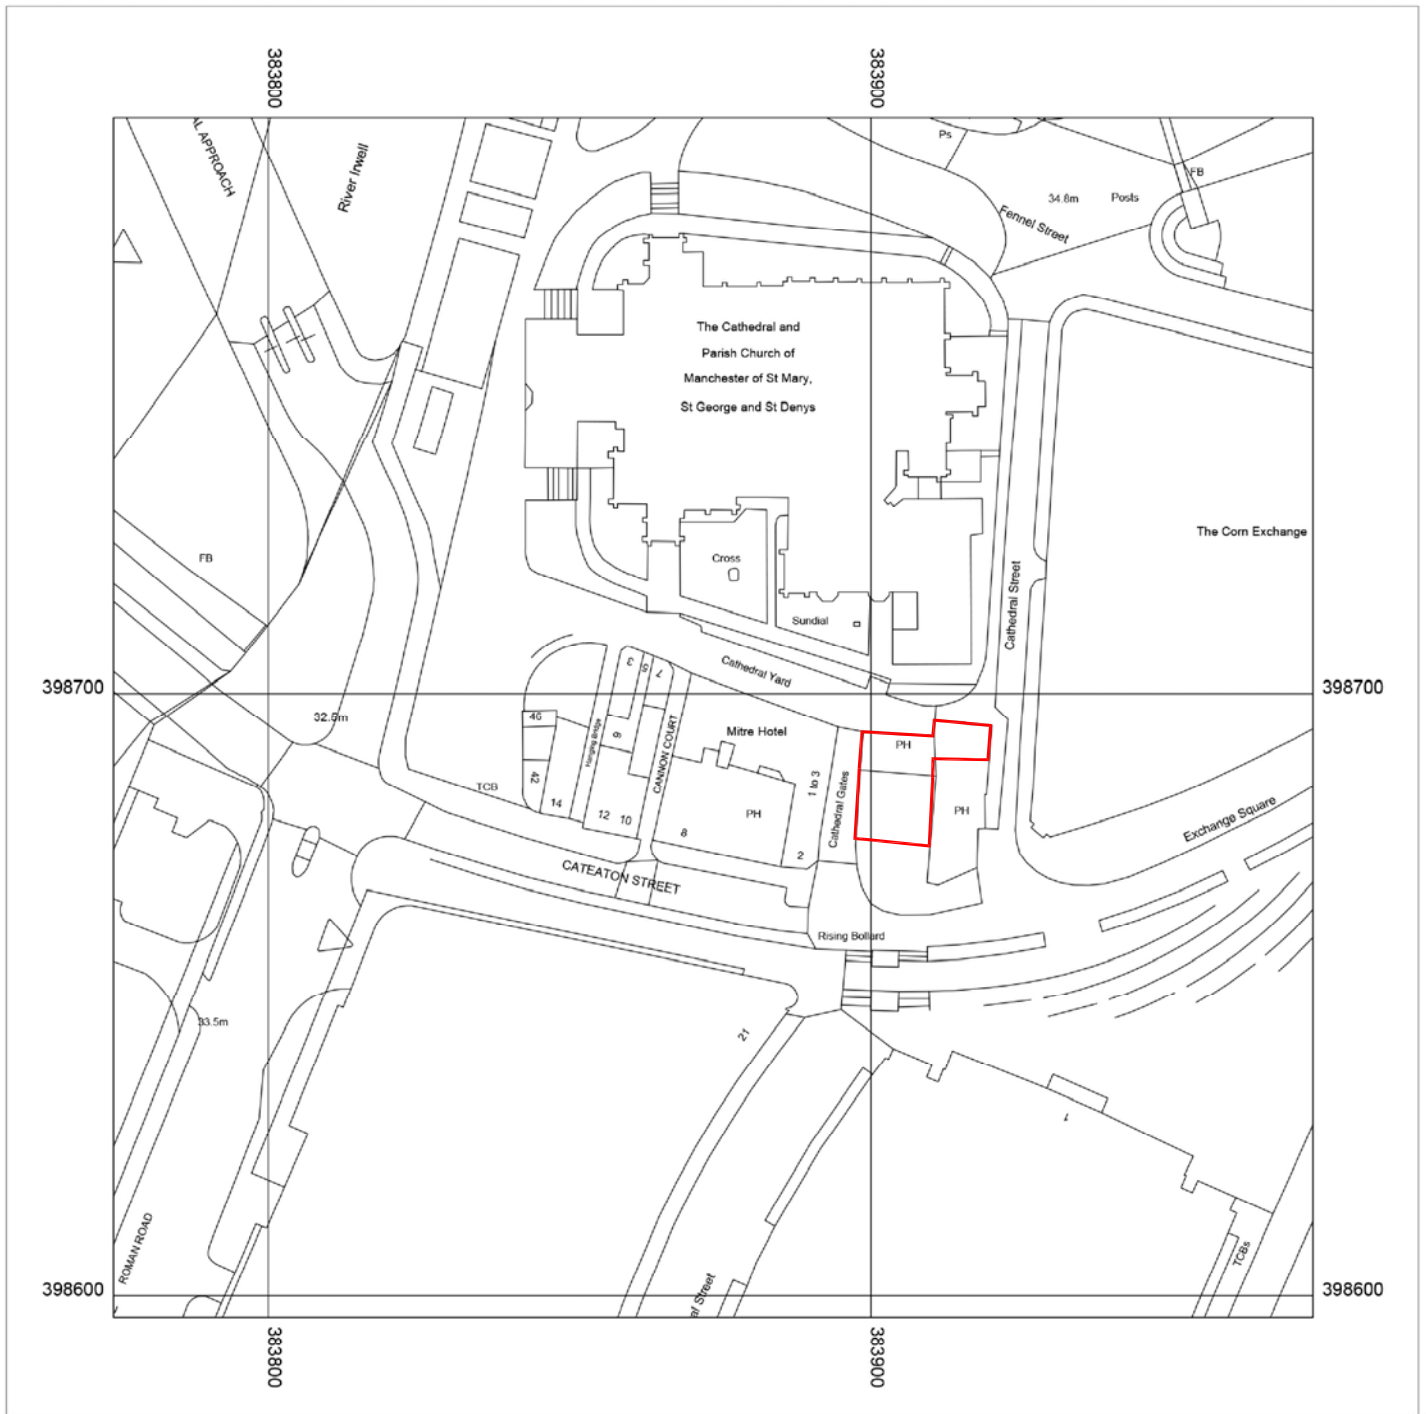

30 15 0 30 m
Scale 1:1250



Supplied by: National Map Centre Herts
Licence number: 100031961
Produced: 28/05/15
Serial number: 1515560

The Old Wellington
4 Cathedral Approach
Manchester
M3 1SW

Plot centre co-ordinates: 383874, 398696
Download file: Print52608_1515560
Project name: ARC_OldWellington