



PARTITION ELEVATIONS - SHEET 2 OF 2


This drawing is the property of Bluesky Design Interiors Limited and must not be copied or otherwise reproduced. All dimensions must be checked on site before commencing work. This drawing was produced using AutoCAD 2025.

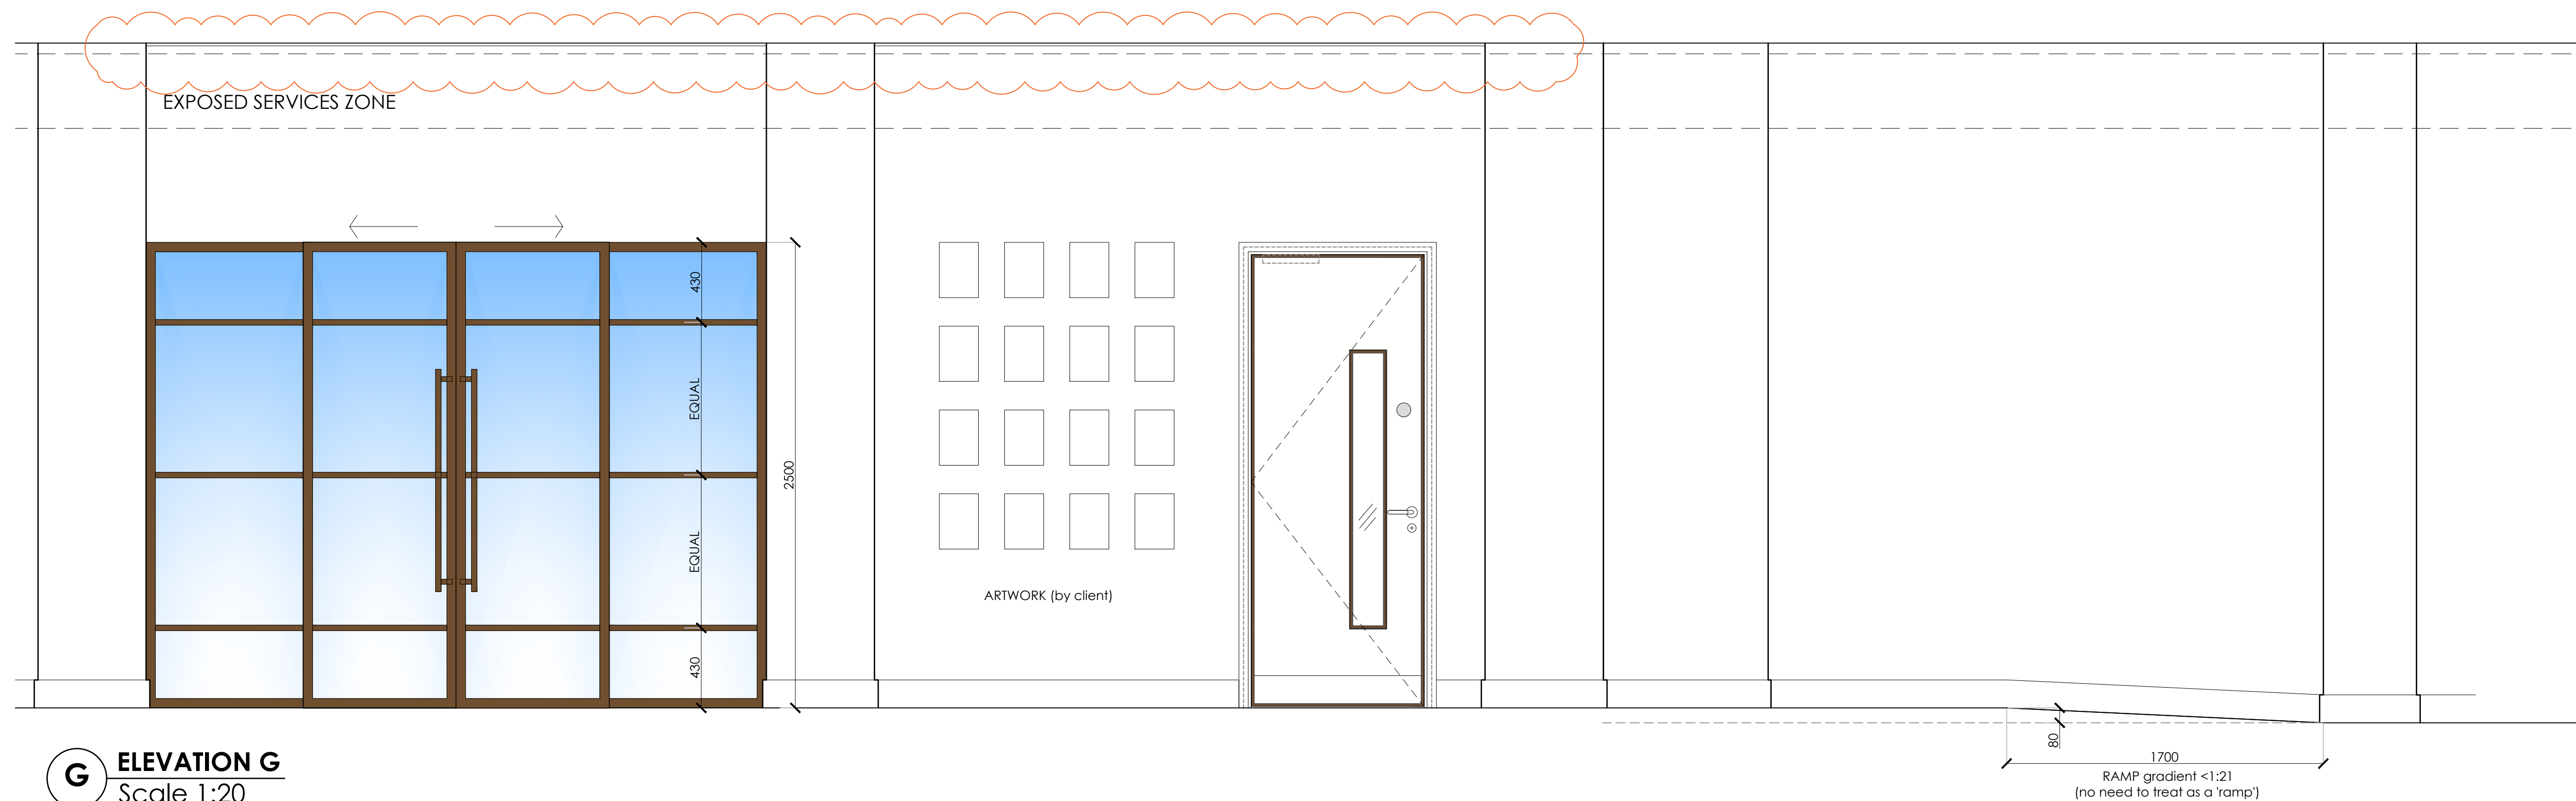

G ELEVATION G
Scale 1:20

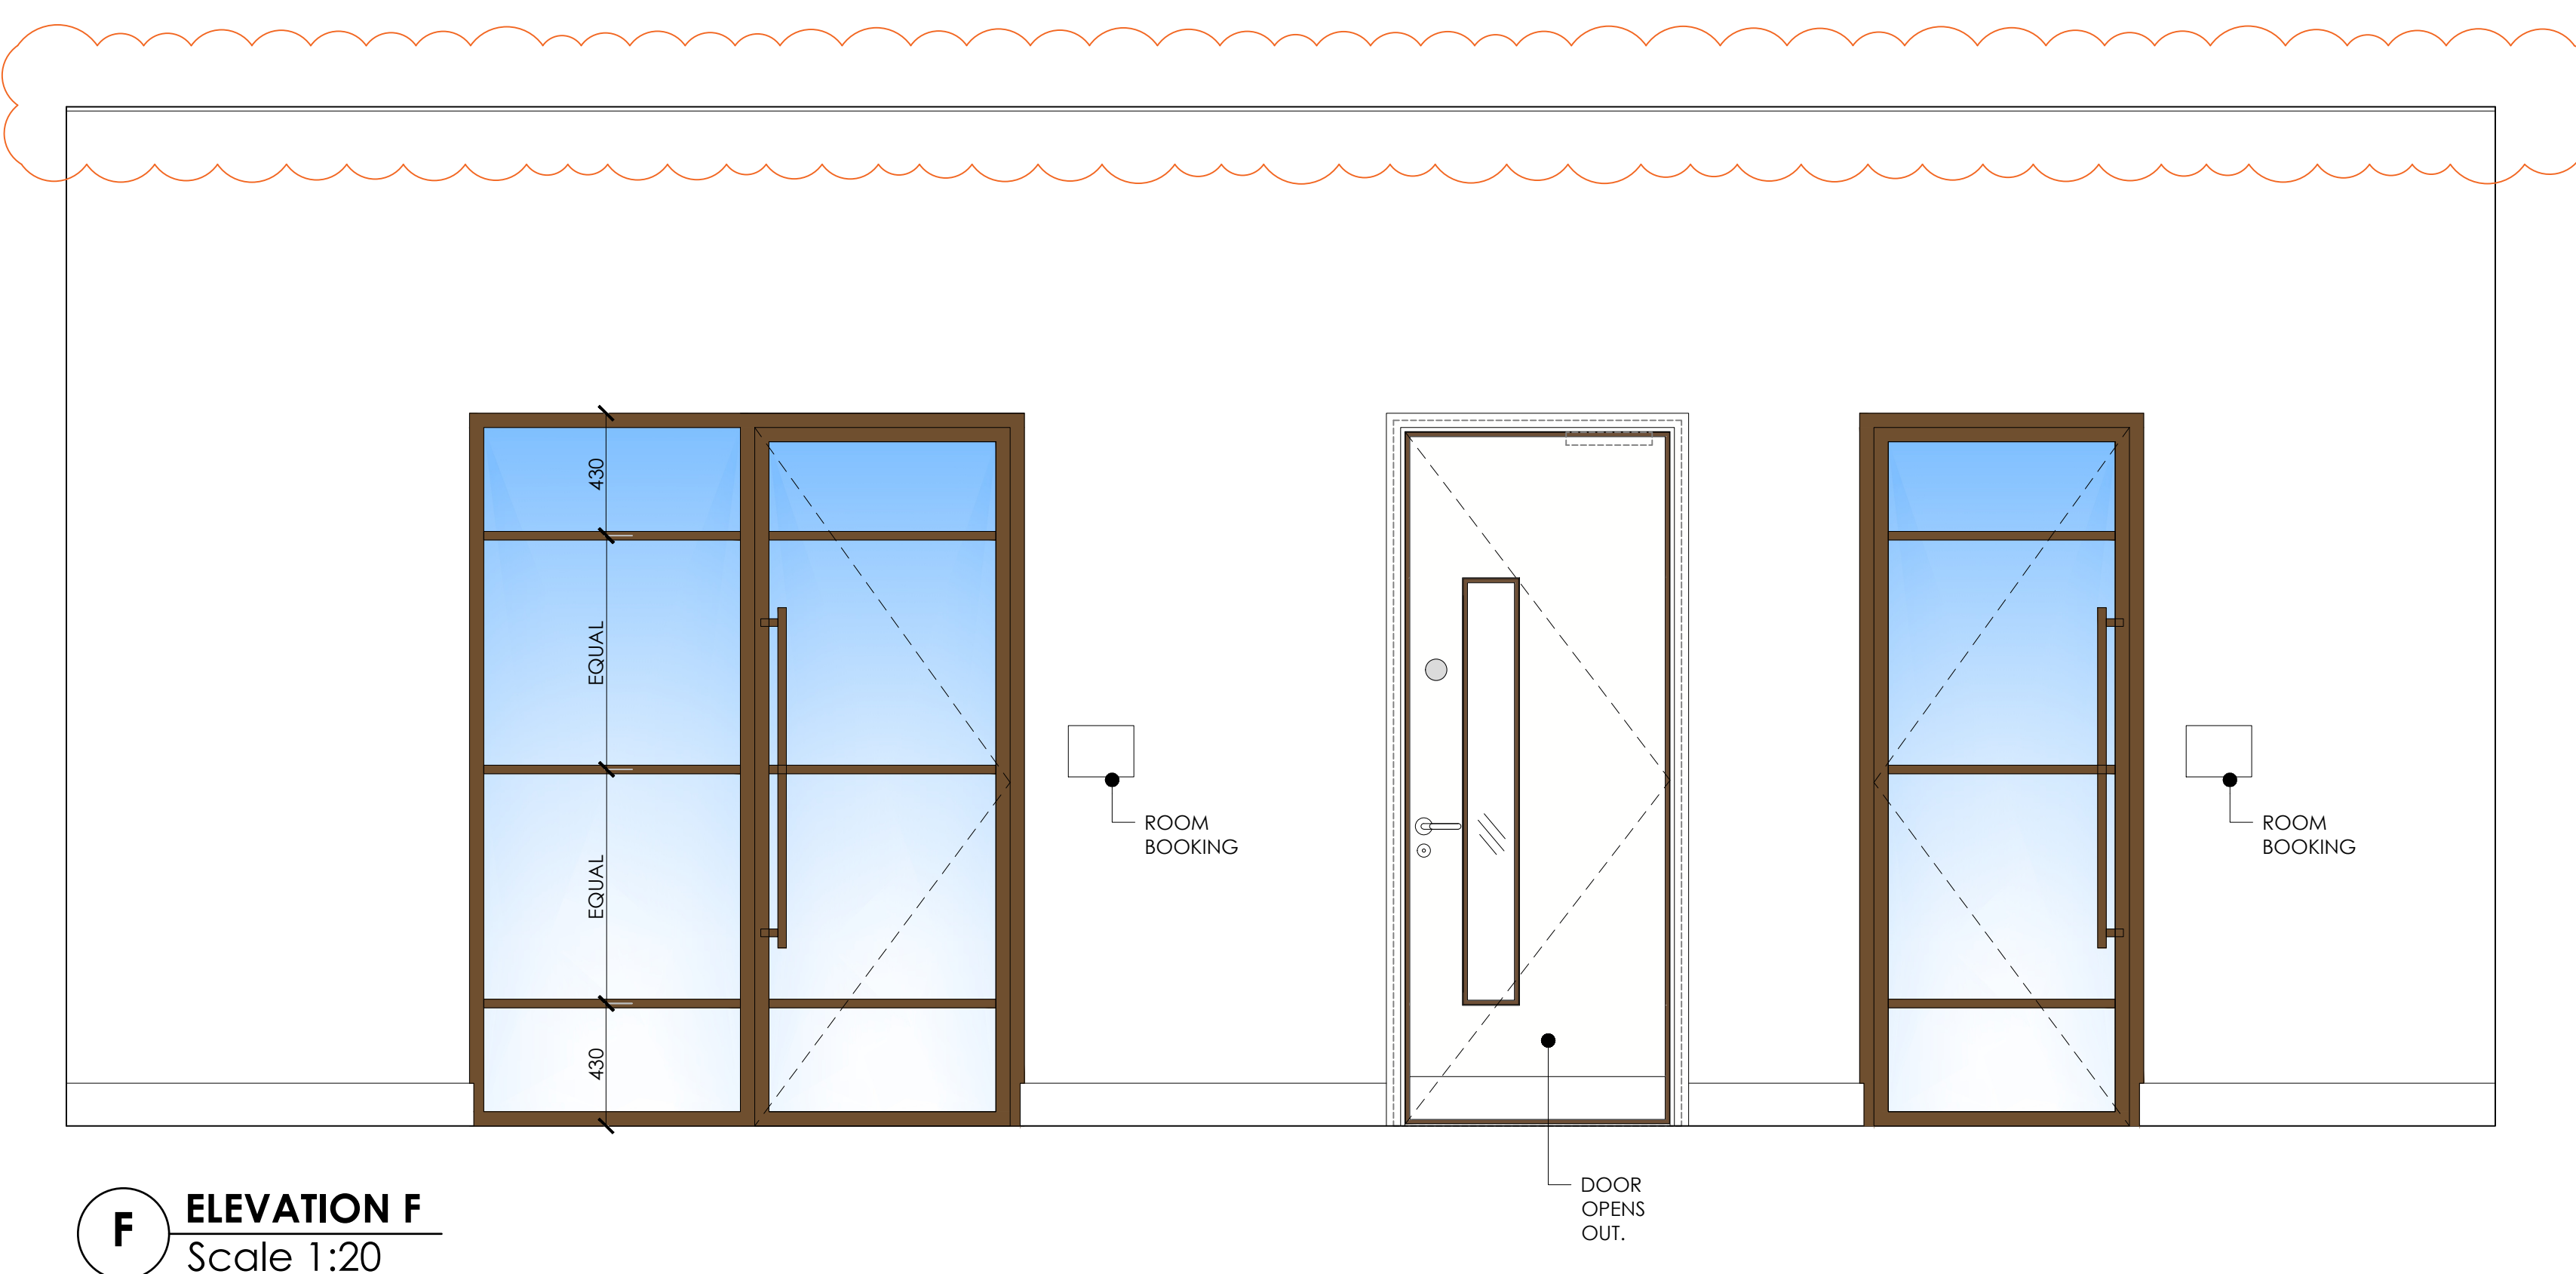

F **ELEVATION F**
Scale 1:20

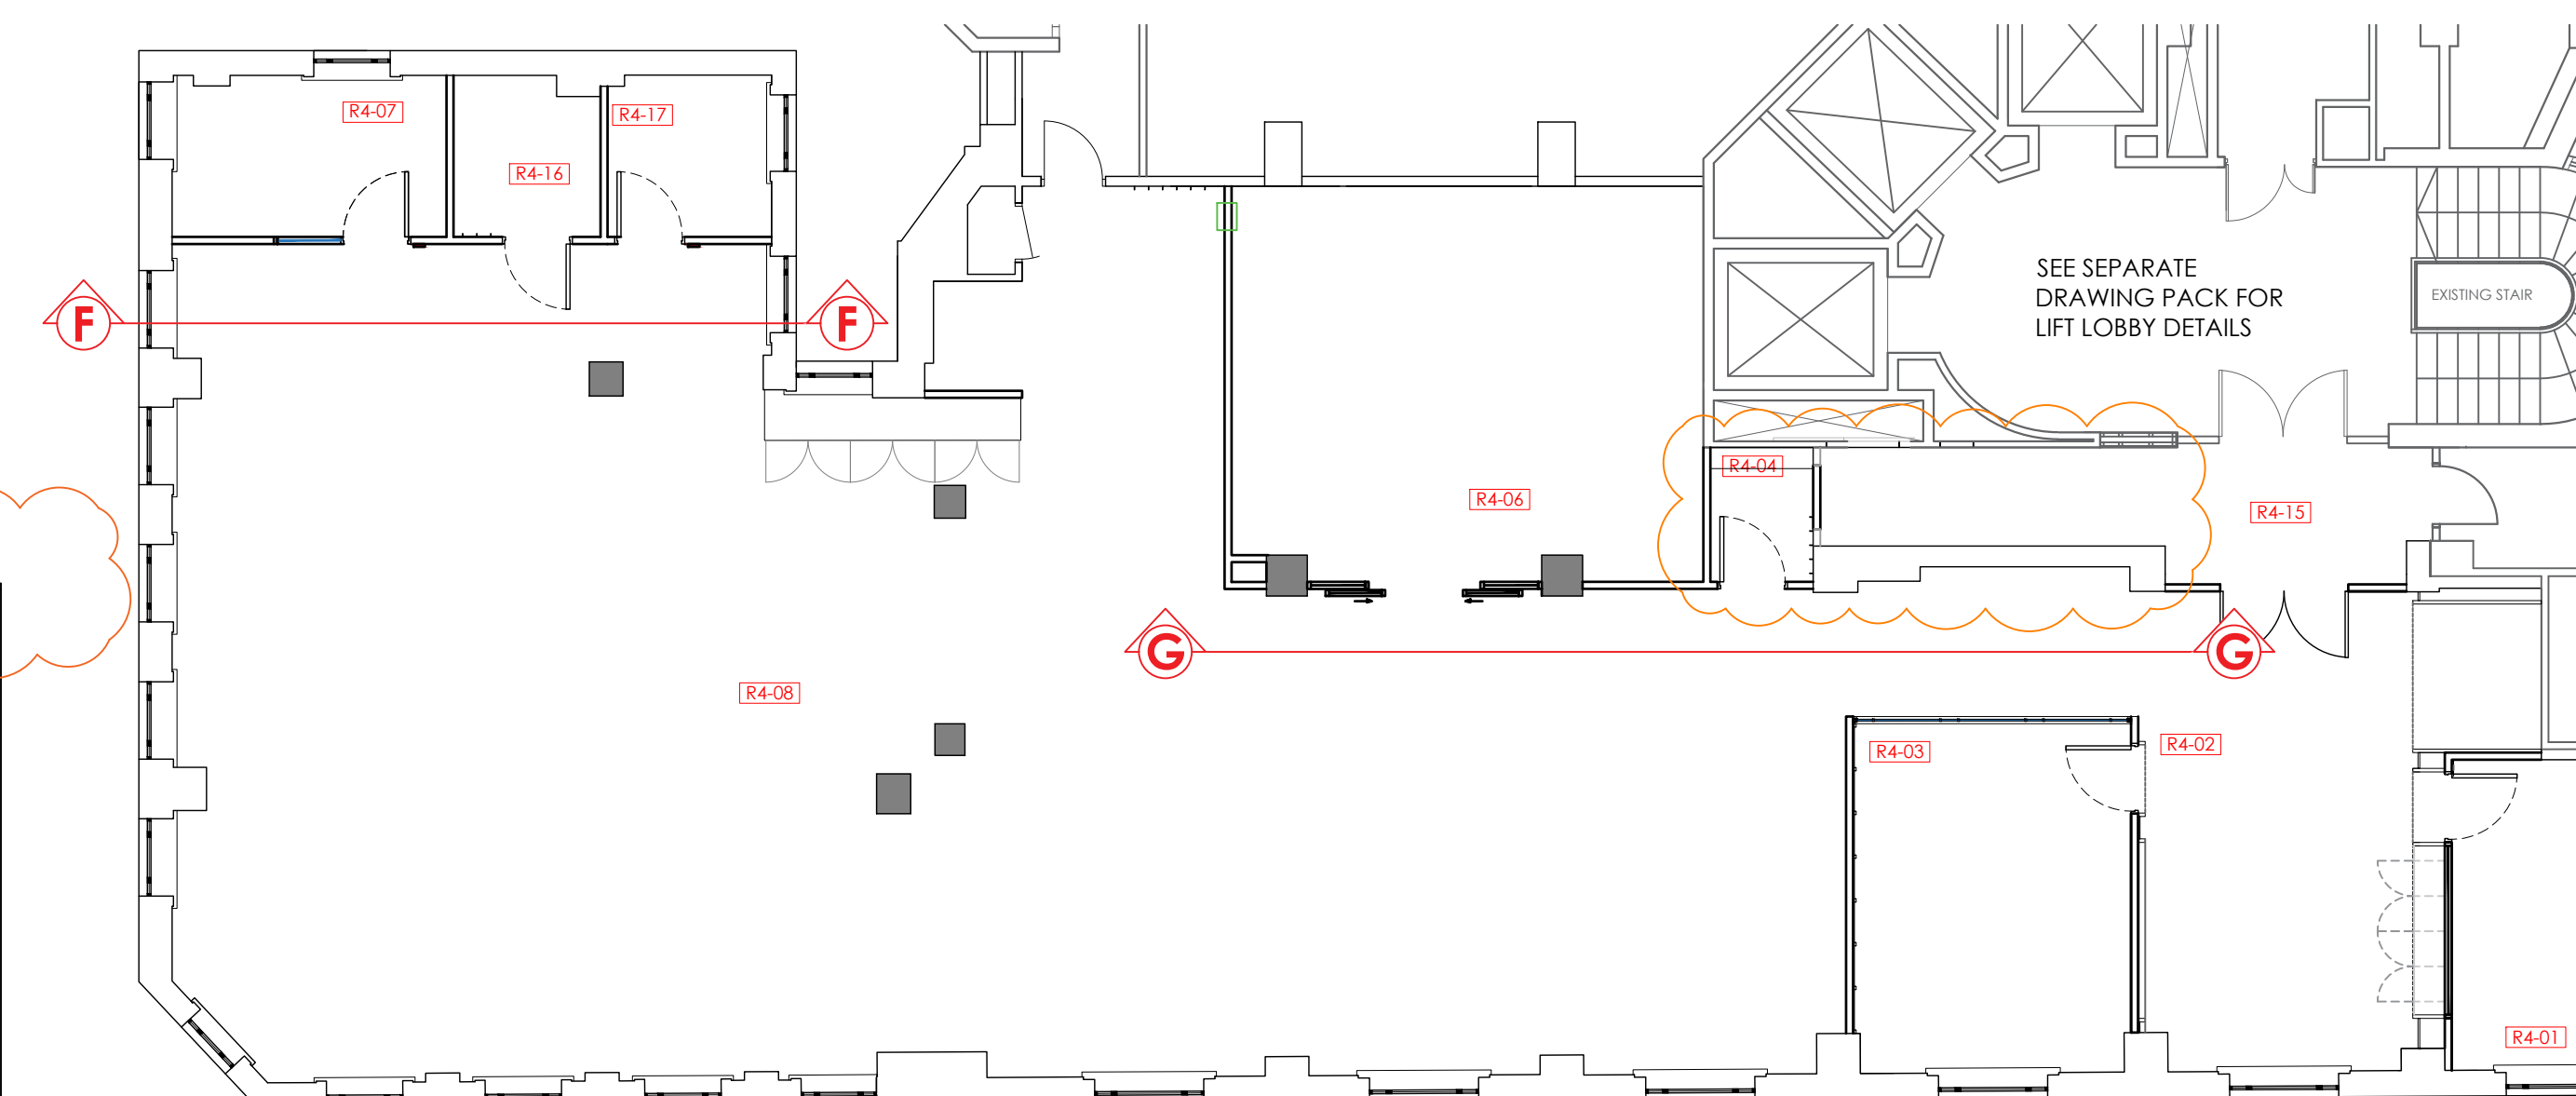

1 LOCATION PLAN

Scale 1:100

D	13.01.26	Shadow gap detail added to partition head.	FLC
		Door position to Comms room adjusted	FLC
C	26.09.25	Amended to suit Litchfield requirements	CRH
B	07.09.25	Timber framed window spec notes indicated	HEK
A	27.6.25	FIRST FULL ISSUE FOR COMMENT	FLC
Rev	Date	Description	By

Client	GROSVENOR
Project	4TH FLOOR SUITE
Address	SHIP CANAL HOUSE
Drawing Title	PARTITION ELEVATIONS - SHEET 2 OF 2

Date 26.06.2025	Scale 1:100 / 1:20 @ A1	By FLC
Drawing No	1427-04-PE-02 (D)	Status FOR COMMENT

bluesky Design
INTERIORS LIMITED

Studio 1 | 169 High Street
Boston Spa | Leeds | LS23 6BH
01937 845 399
www.blueskydesigninteriors.co.uk