


Argosy Drive – Proposed delivery Route DWG 003

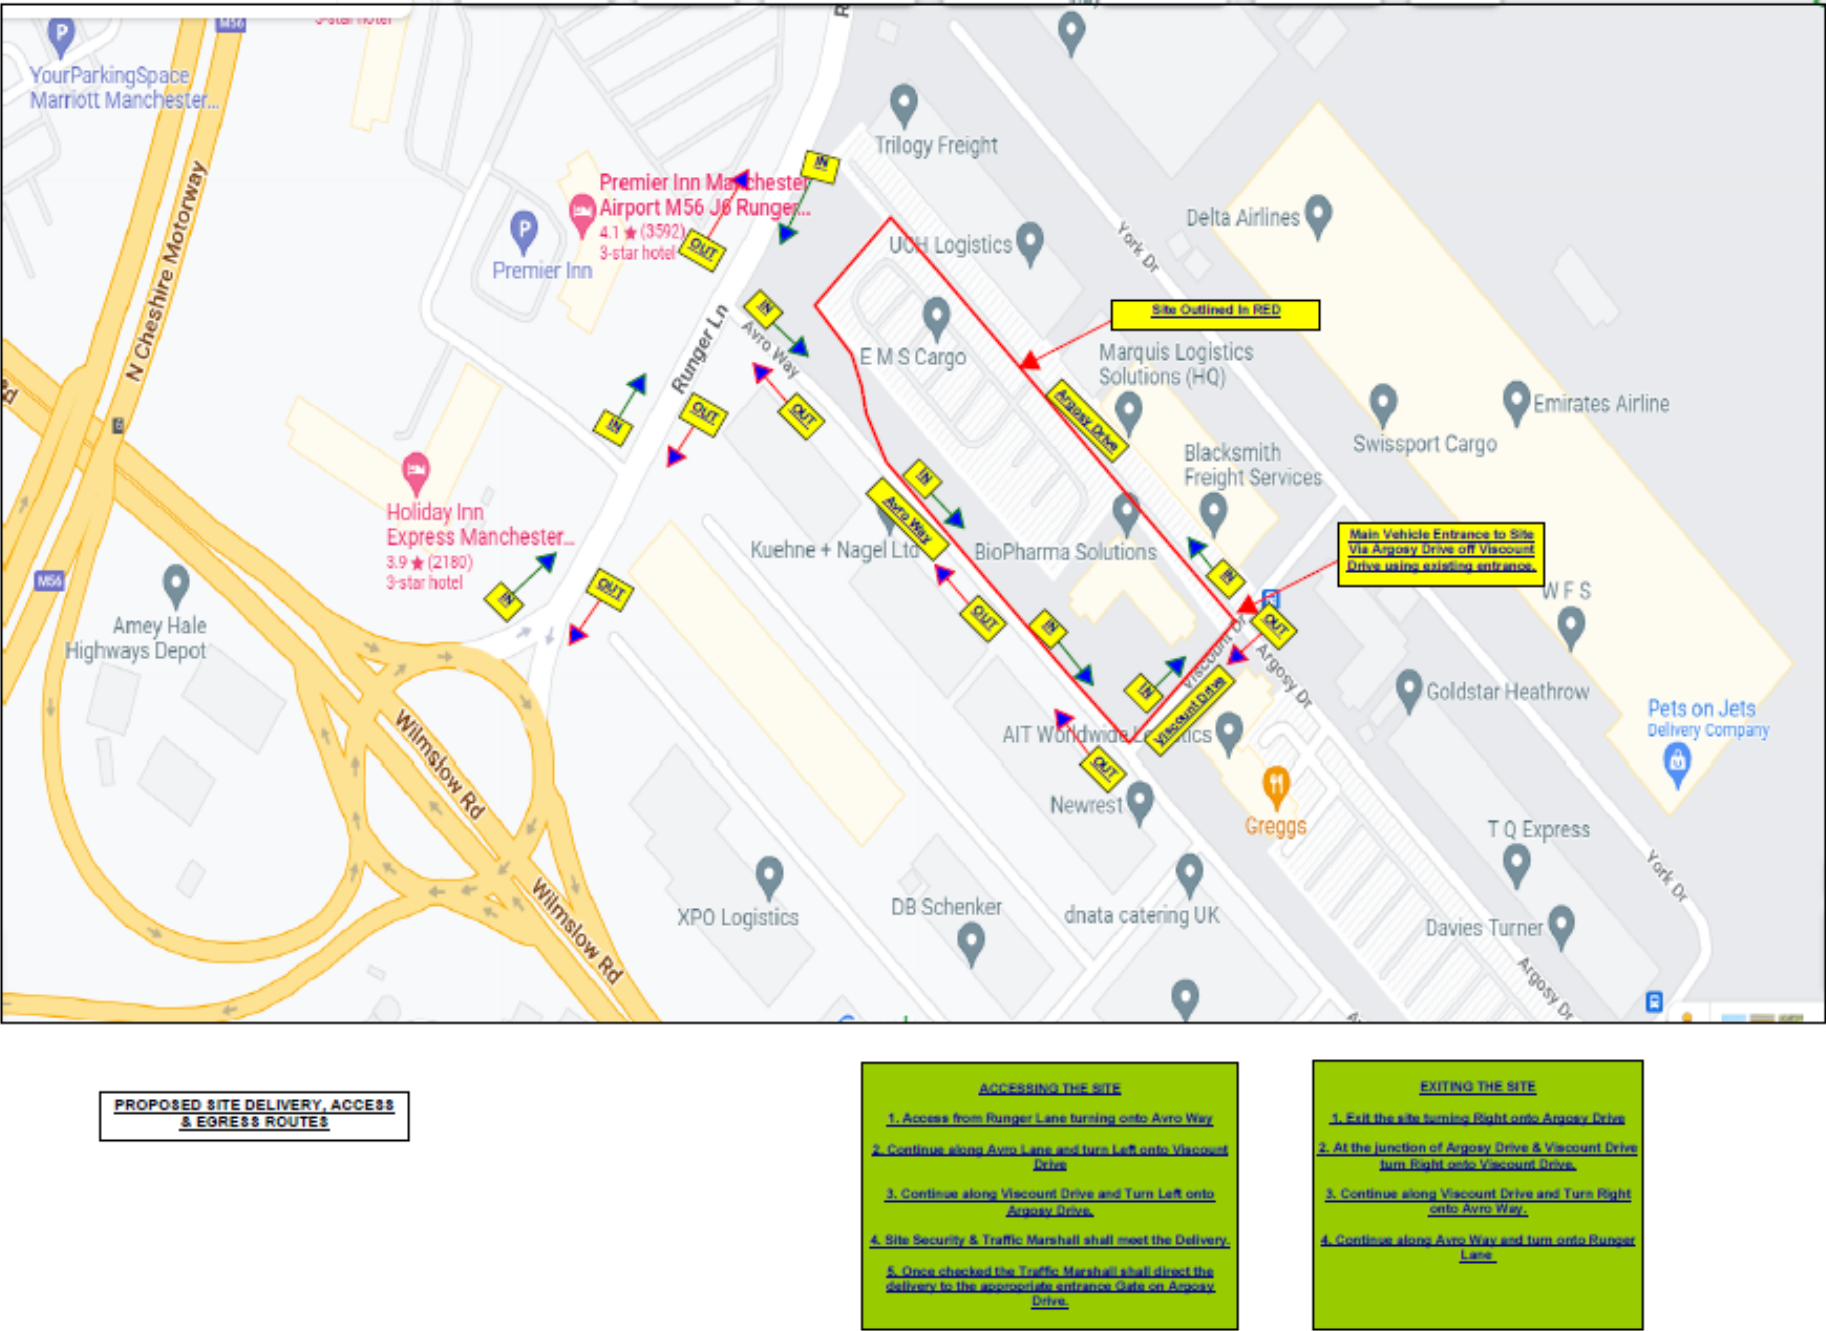

Argosy Drive Proposed Delivery Route -DWG 003