

Scale 1:20


(Hard Landscaped Areas)

Pipe protection adjacent to
existing/proposed
foundations

Scale 1:10



Scale 1:25

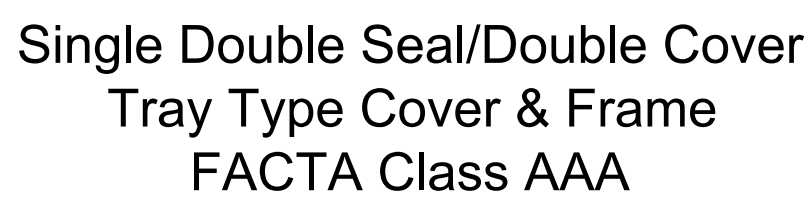

Scale 1:25



Scale 1:10

* e.g. parking areas for all types of road vehicle.
Not suitable for carriageway of roads or industrial areas.




Scale 1:20



Scale 1:20



Scale 1:10

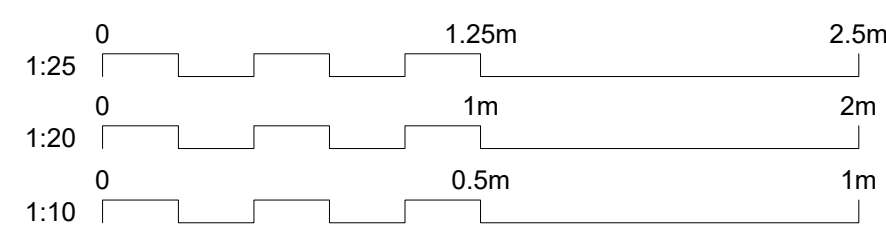

Notes

1. Do not measure from this drawing.
2. Drawing measurements in millimetres unless stated otherwise
3. Levels in metres above ordnance datum (mAOD).
4. Proposed drainage designed in accordance with Building Regulations Part H and Sewerage Sector Guidance (SSG) Appendix C.

Key to symbols

Reference drawings

CASICD-MMD-XX-XX-DR-D-100000 - Drainage Masterplan
CASICD-MMD-XX-XX-DR-D-100010 - Typical Drainage Details Sheet 1 of 6
CASICD-MMD-XX-XX-DR-D-100011 - Typical Drainage Details Sheet 2 of 6
CASICD-MMD-XX-XX-DR-D-100012 - Typical Drainage Details Sheet 3 of 6
CASICD-MMD-XX-XX-DR-D-100014 - Typical Drainage Details Sheet 5 of 6
CASICD-MMD-XX-XX-DR-D-100015 - Typical Drainage Details Sheet 6 of 6

[illegible]

P02	12/12/2025	JLW	Issued for IHP Comment	AP	AS
P01	20/10/2023	LS	RIBA Stage 3 Issue	AS	JH
Rev	Date	Drawn	Description	Ch'k'd	App'd

Status Stamp

PRELIMINARY

M **M**
MOTT
MACDONALD

Mott MacDonald
4th Floor, Derwent House
150 Arundell Gate
Sheffield, S1 2JY
United Kingdom
T +44 (0)114 236 1242
F +44 (0)114 272 4699
W www.mottmac.com

Client

The Christie NHS Foundation Trust

Title	
-------	--

The Christie Advanced Scanning & Imaging Centre Development
Typical Drainage Details
Sheet 4 of 6

Designed	T Fundira	TAF	Eng check	A Sims	AS
Drawn	L Shipley	LS	Coordination	C Smith	CS
Dwg check	A Sims	AS	Approved	J Heeds	JH

MMD Project Number	Scale at A1	Security
100114293	As Shown	STD

Suitability Description
Suitable for Review and Comment

Drawing Number	Revision
CASICD-MMD-XX-XX-DR-D-100013	P02