



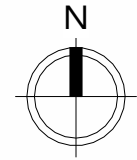

Note:
Do not scale from this drawing.
Dimensions are to be checked on site.
If in doubt please ask.

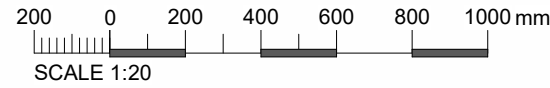

1.8m green high paladin fencing, colour - green - following completion of demolition works.

P01 12.01.26 PW For Planning

Rev	Date	Intls	Details
-----	------	-------	---------

© The moral rights of the author are hereby asserted.
This drawing and design is the sole property of Buttress Ltd and must not be reproduced without permission.
Buttress Ltd is Registered in England and Wales: 5363573

Buttress

41 Bengal St
Manchester
M4 6AF

T 0161 236 3303
E contact@buttress.net
W www.buttress.net

Project Title	Grey Mare Lane
Client	One Manchester
Location	Beswick - Manchester


Drawing Title	Proposed Elevation and Cross-Section - Green Paladin Fence
---------------	--

Date	03/10/2023 15:59:57	Scale	1 : 20
Checked	BT	Orig Paper Size	A3

Status **S2**


Job No:	Origin:	Zone:	Level:	Type:	Disc:	Number:	Rev:
---------	---------	-------	--------	-------	-------	---------	------

GMLE-BUT-XX-XX-DR-A-01261-P01

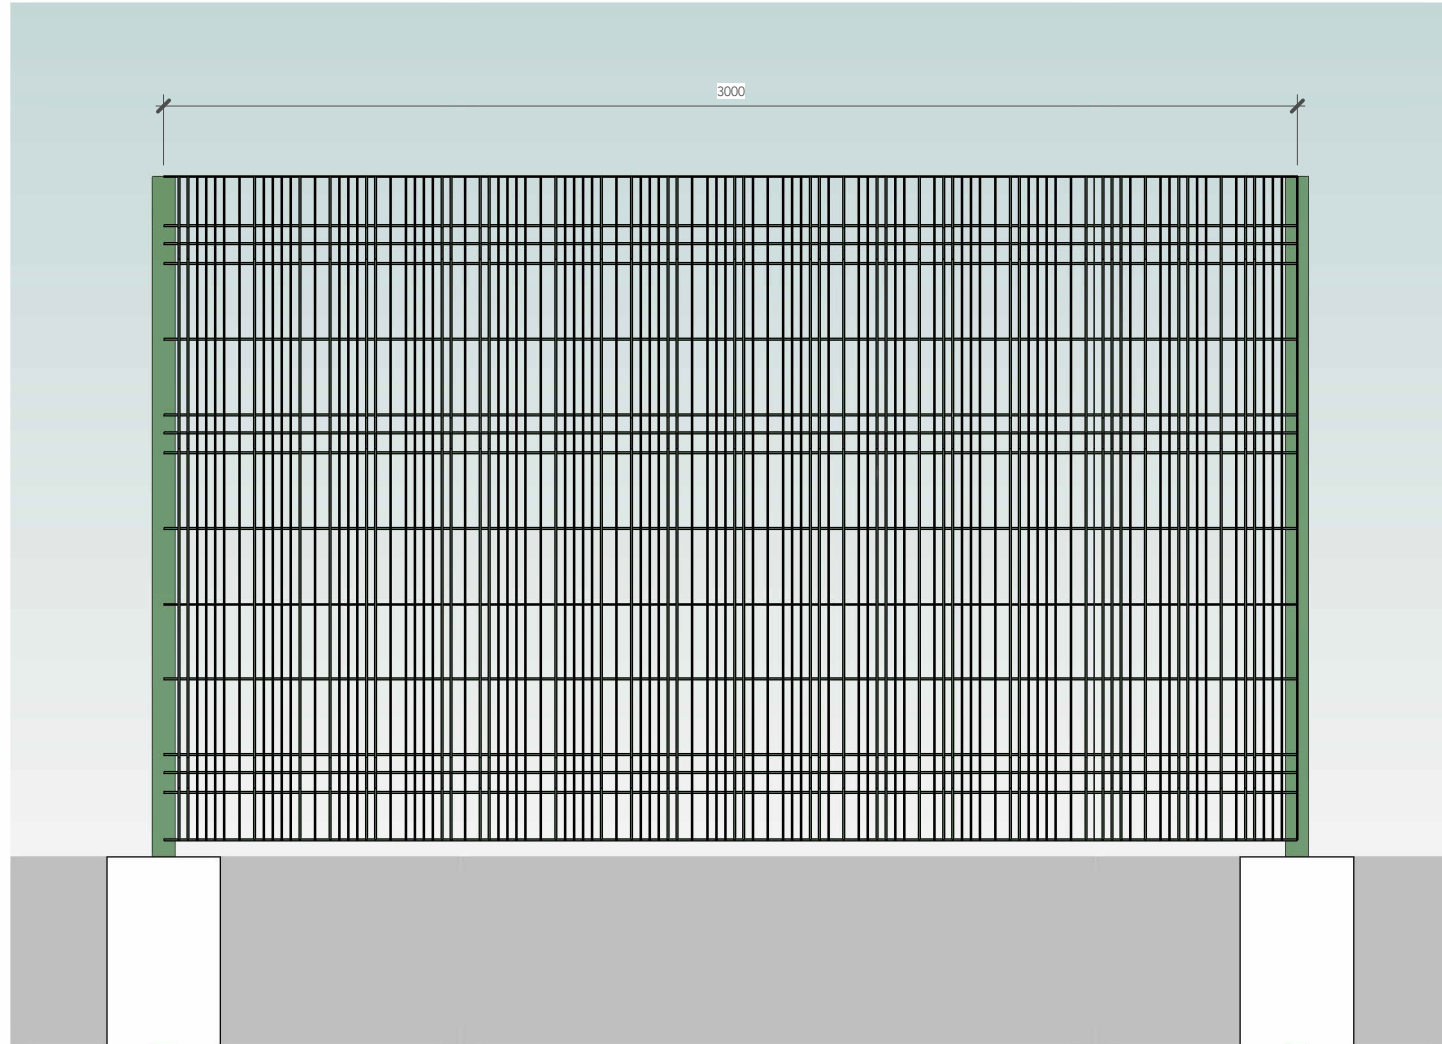

Paladin Fence - Elevation

1 : 20

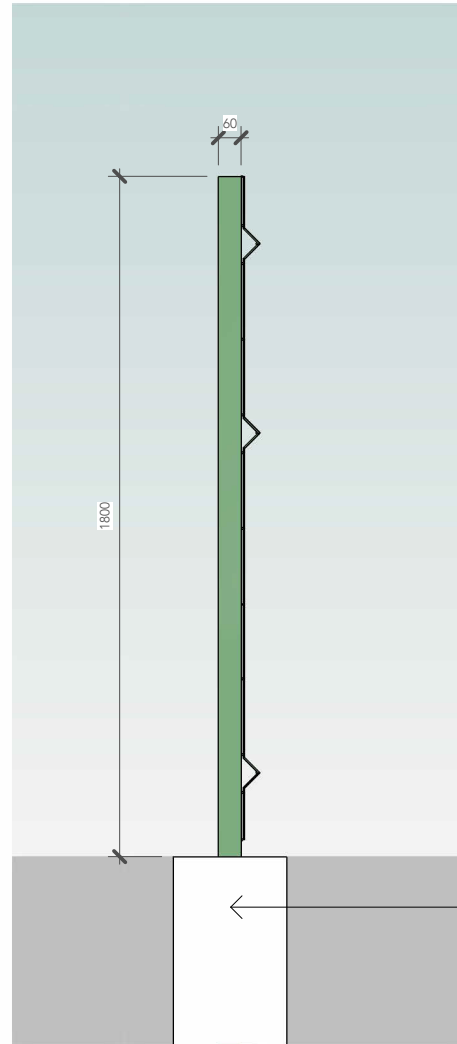

Paladin Fence - Section

1 : 20