



EC Electric Car Charger Point
Project EV-EVA - 075 SE

Existing Electric Car Charging

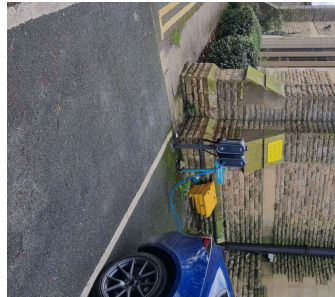


PROPOSED

Scale 1: 100 @ A3

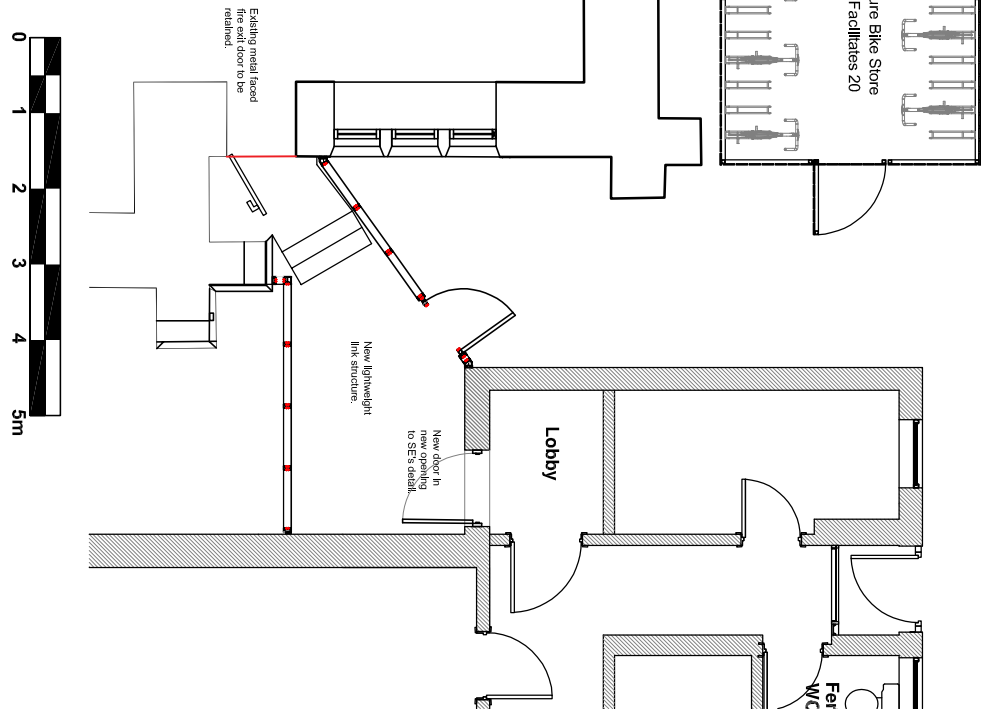


EXISTING

Scale 1: 100 @ A3

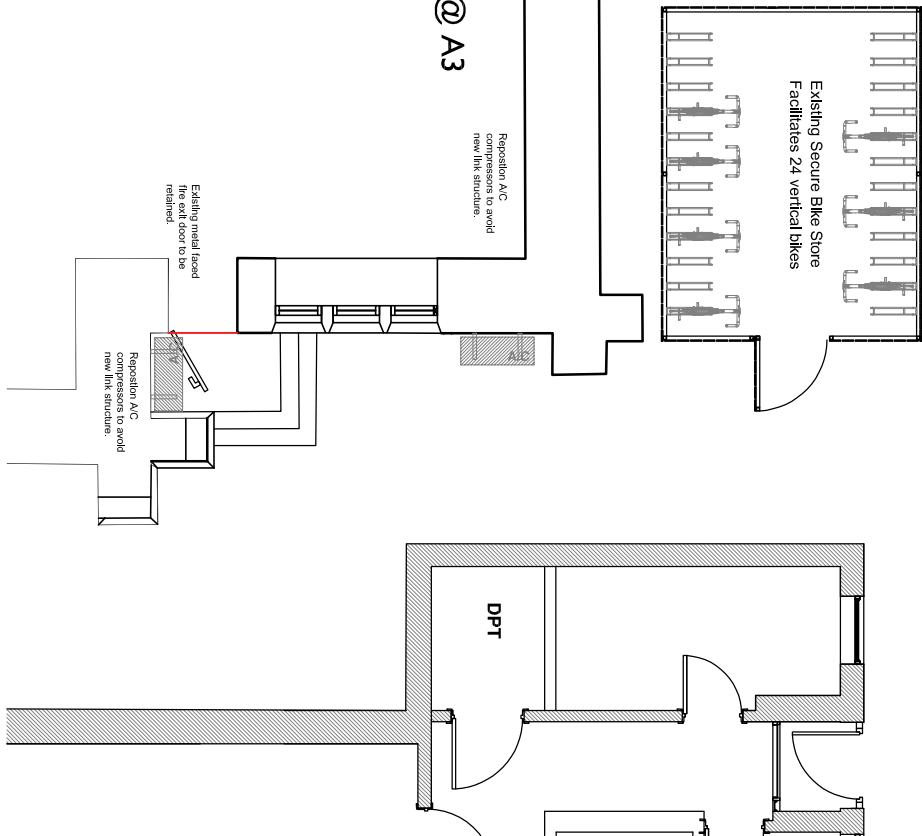

Existing Secure Cycle Store

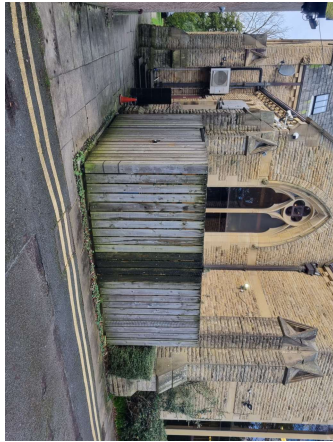

Car Parking & Cycle Provision

In accordance with Manchester Core Strategy :

Appendix B : Parking Standards

Existing Office (Original Church)

610 m² @ 1 space for 35m² 17 No required

Existing Spaces on site 22.

Church Building (Change of Use)

354 m² @ 1 space for 35 m² 10 required

Proposed to provide 18

1 No additional Disabled to be provided as shown on drawing.

Cycle Provision :

Main existing office requires 3 and change of use building requires 2.

Current provision on site is 24 within an external secure enclosure

This is to be amended to reduce to 20 to provide space for relocated

air-conditioning units

SCALE	DRAWN BY	CHECKED	DATE
As noted@A3	IS	-	Jan 26
DRAWING No	2526-2-12	REVISION	-
PLANNING			

DRAWING TITLE
Car Parking & Cycle Provision

PROJECT
781 Wilmslow Road,
Disbury,
M20 2RW

CLIENT
ATMOS Ltd.

Site: E
KINGS COURT
RAILWAY STREET
ATMOS Ltd. W14 2RD
TELEPHONE 0161 803 4007
e-mail: design@hattrrell.co.uk / www.hattrrell.co.uk

HATTRELL LLP