




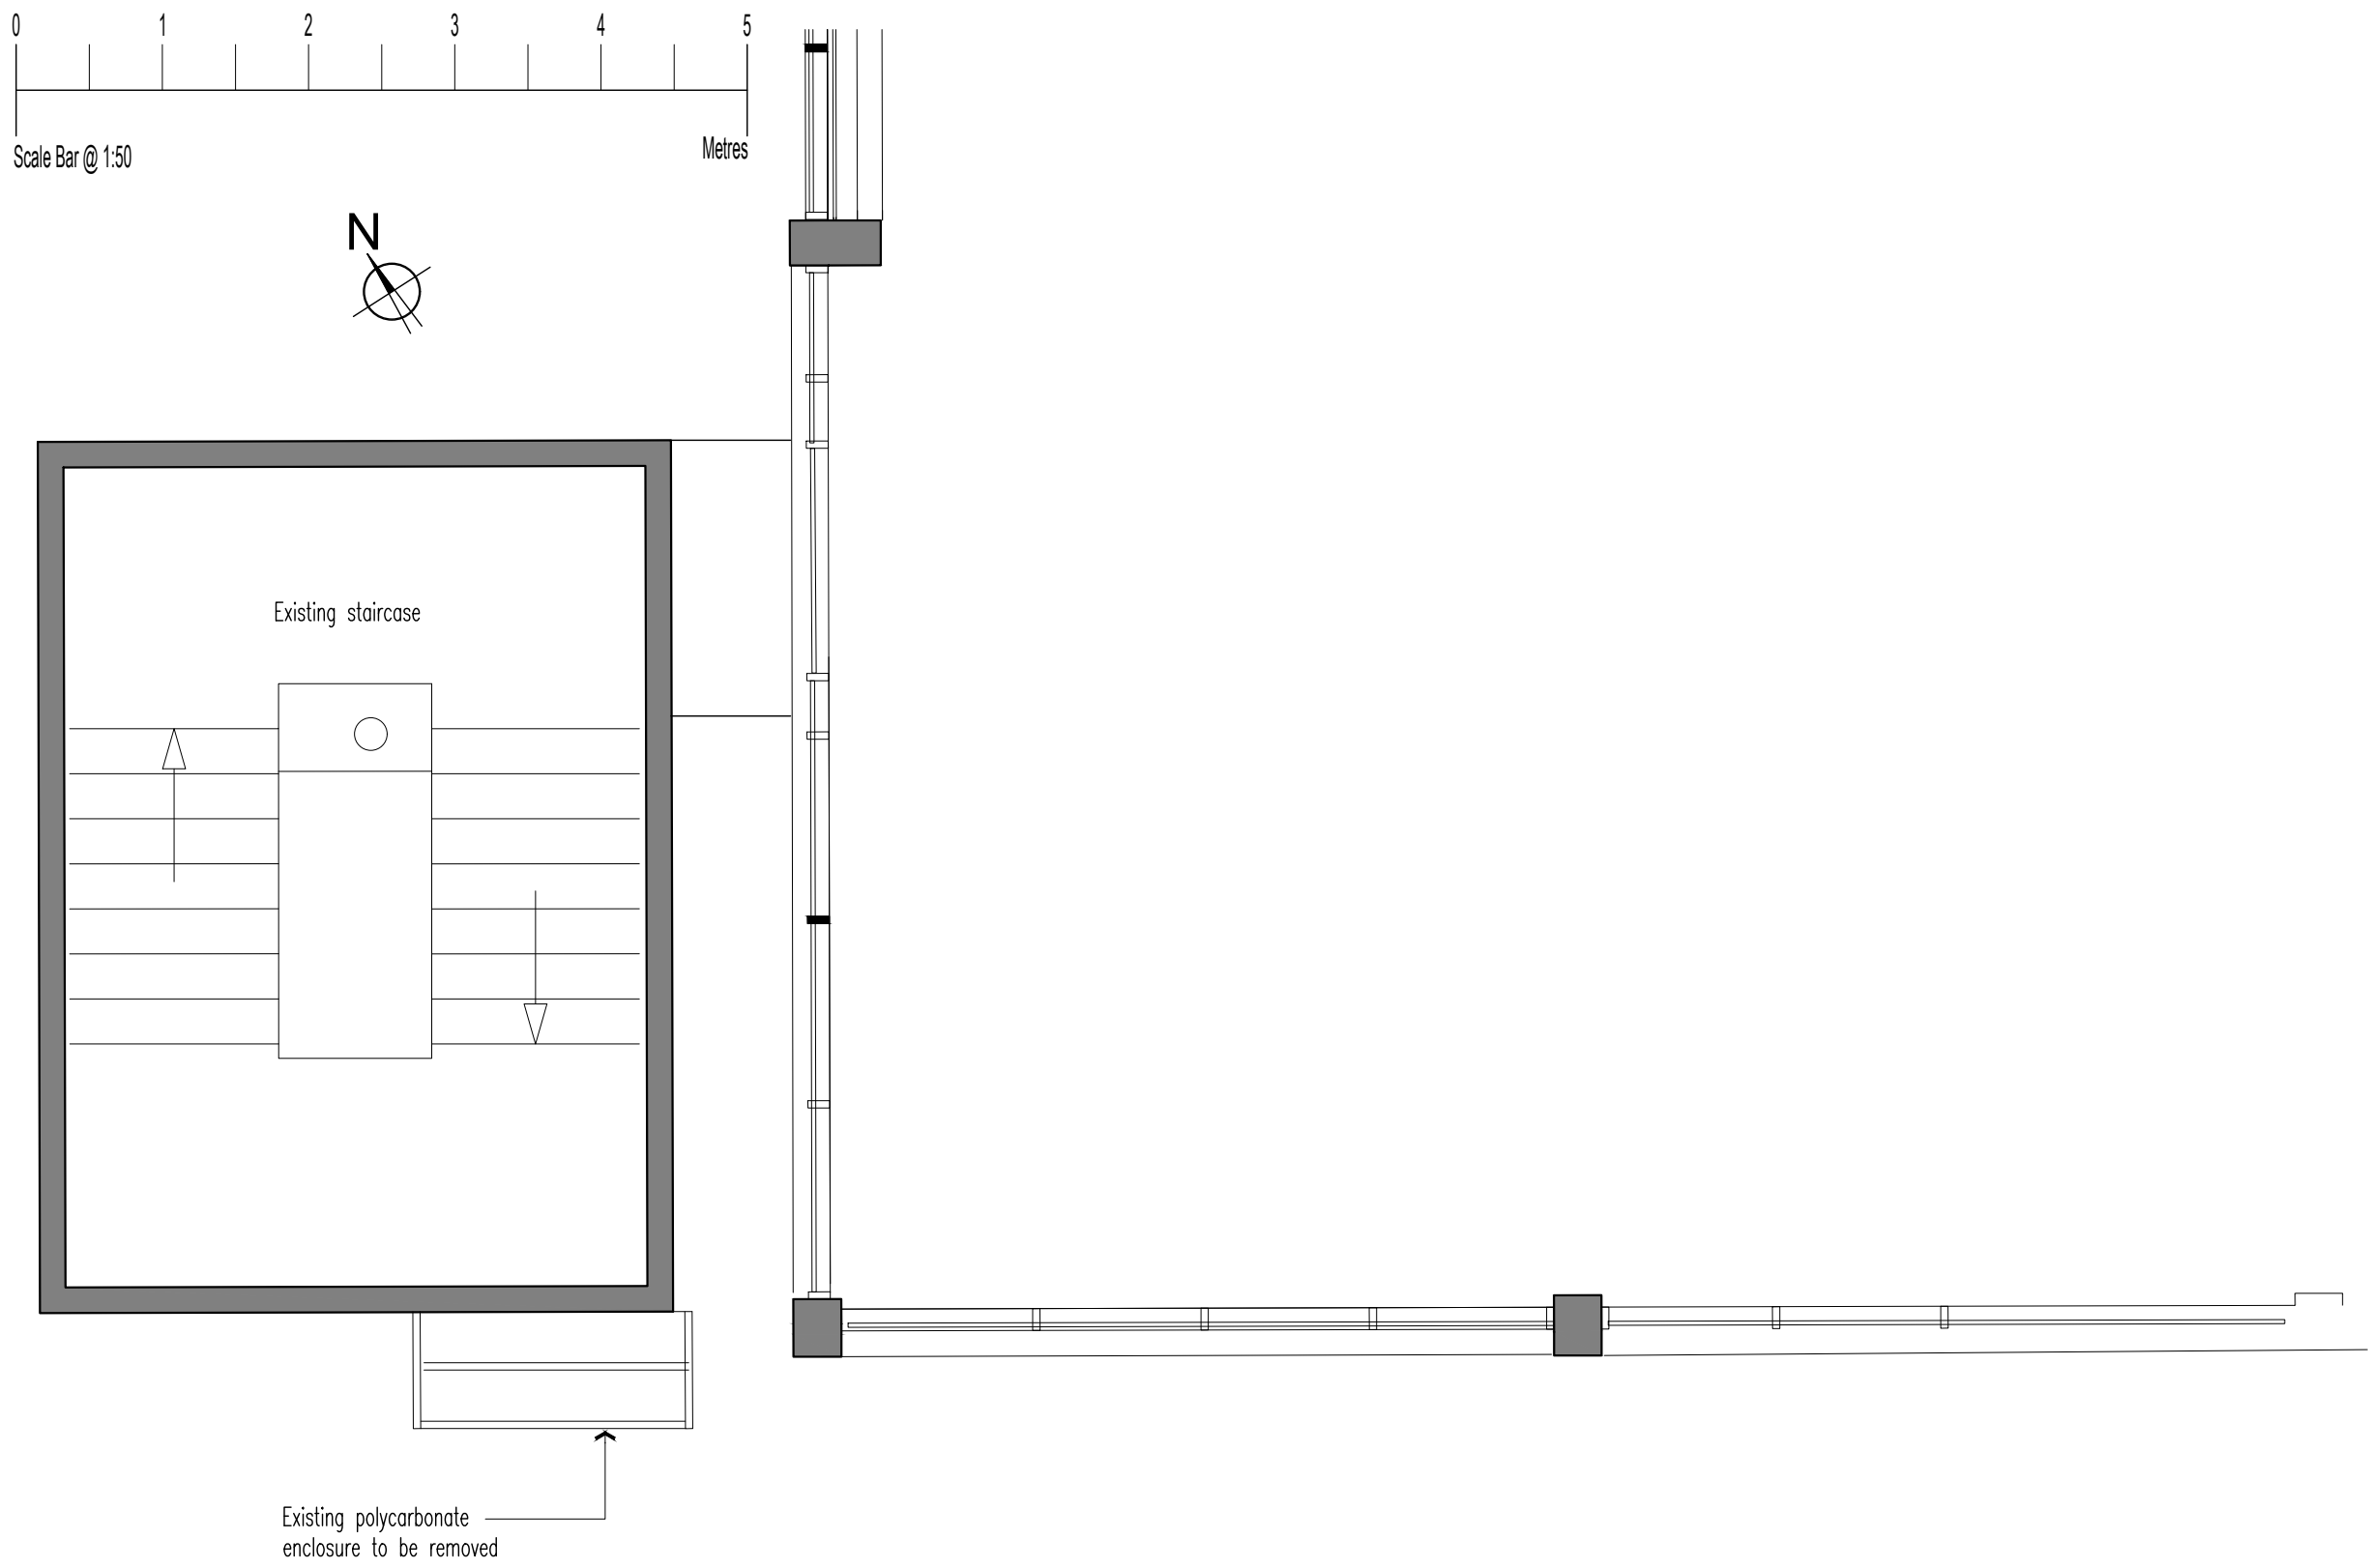


Existing Mezz Level

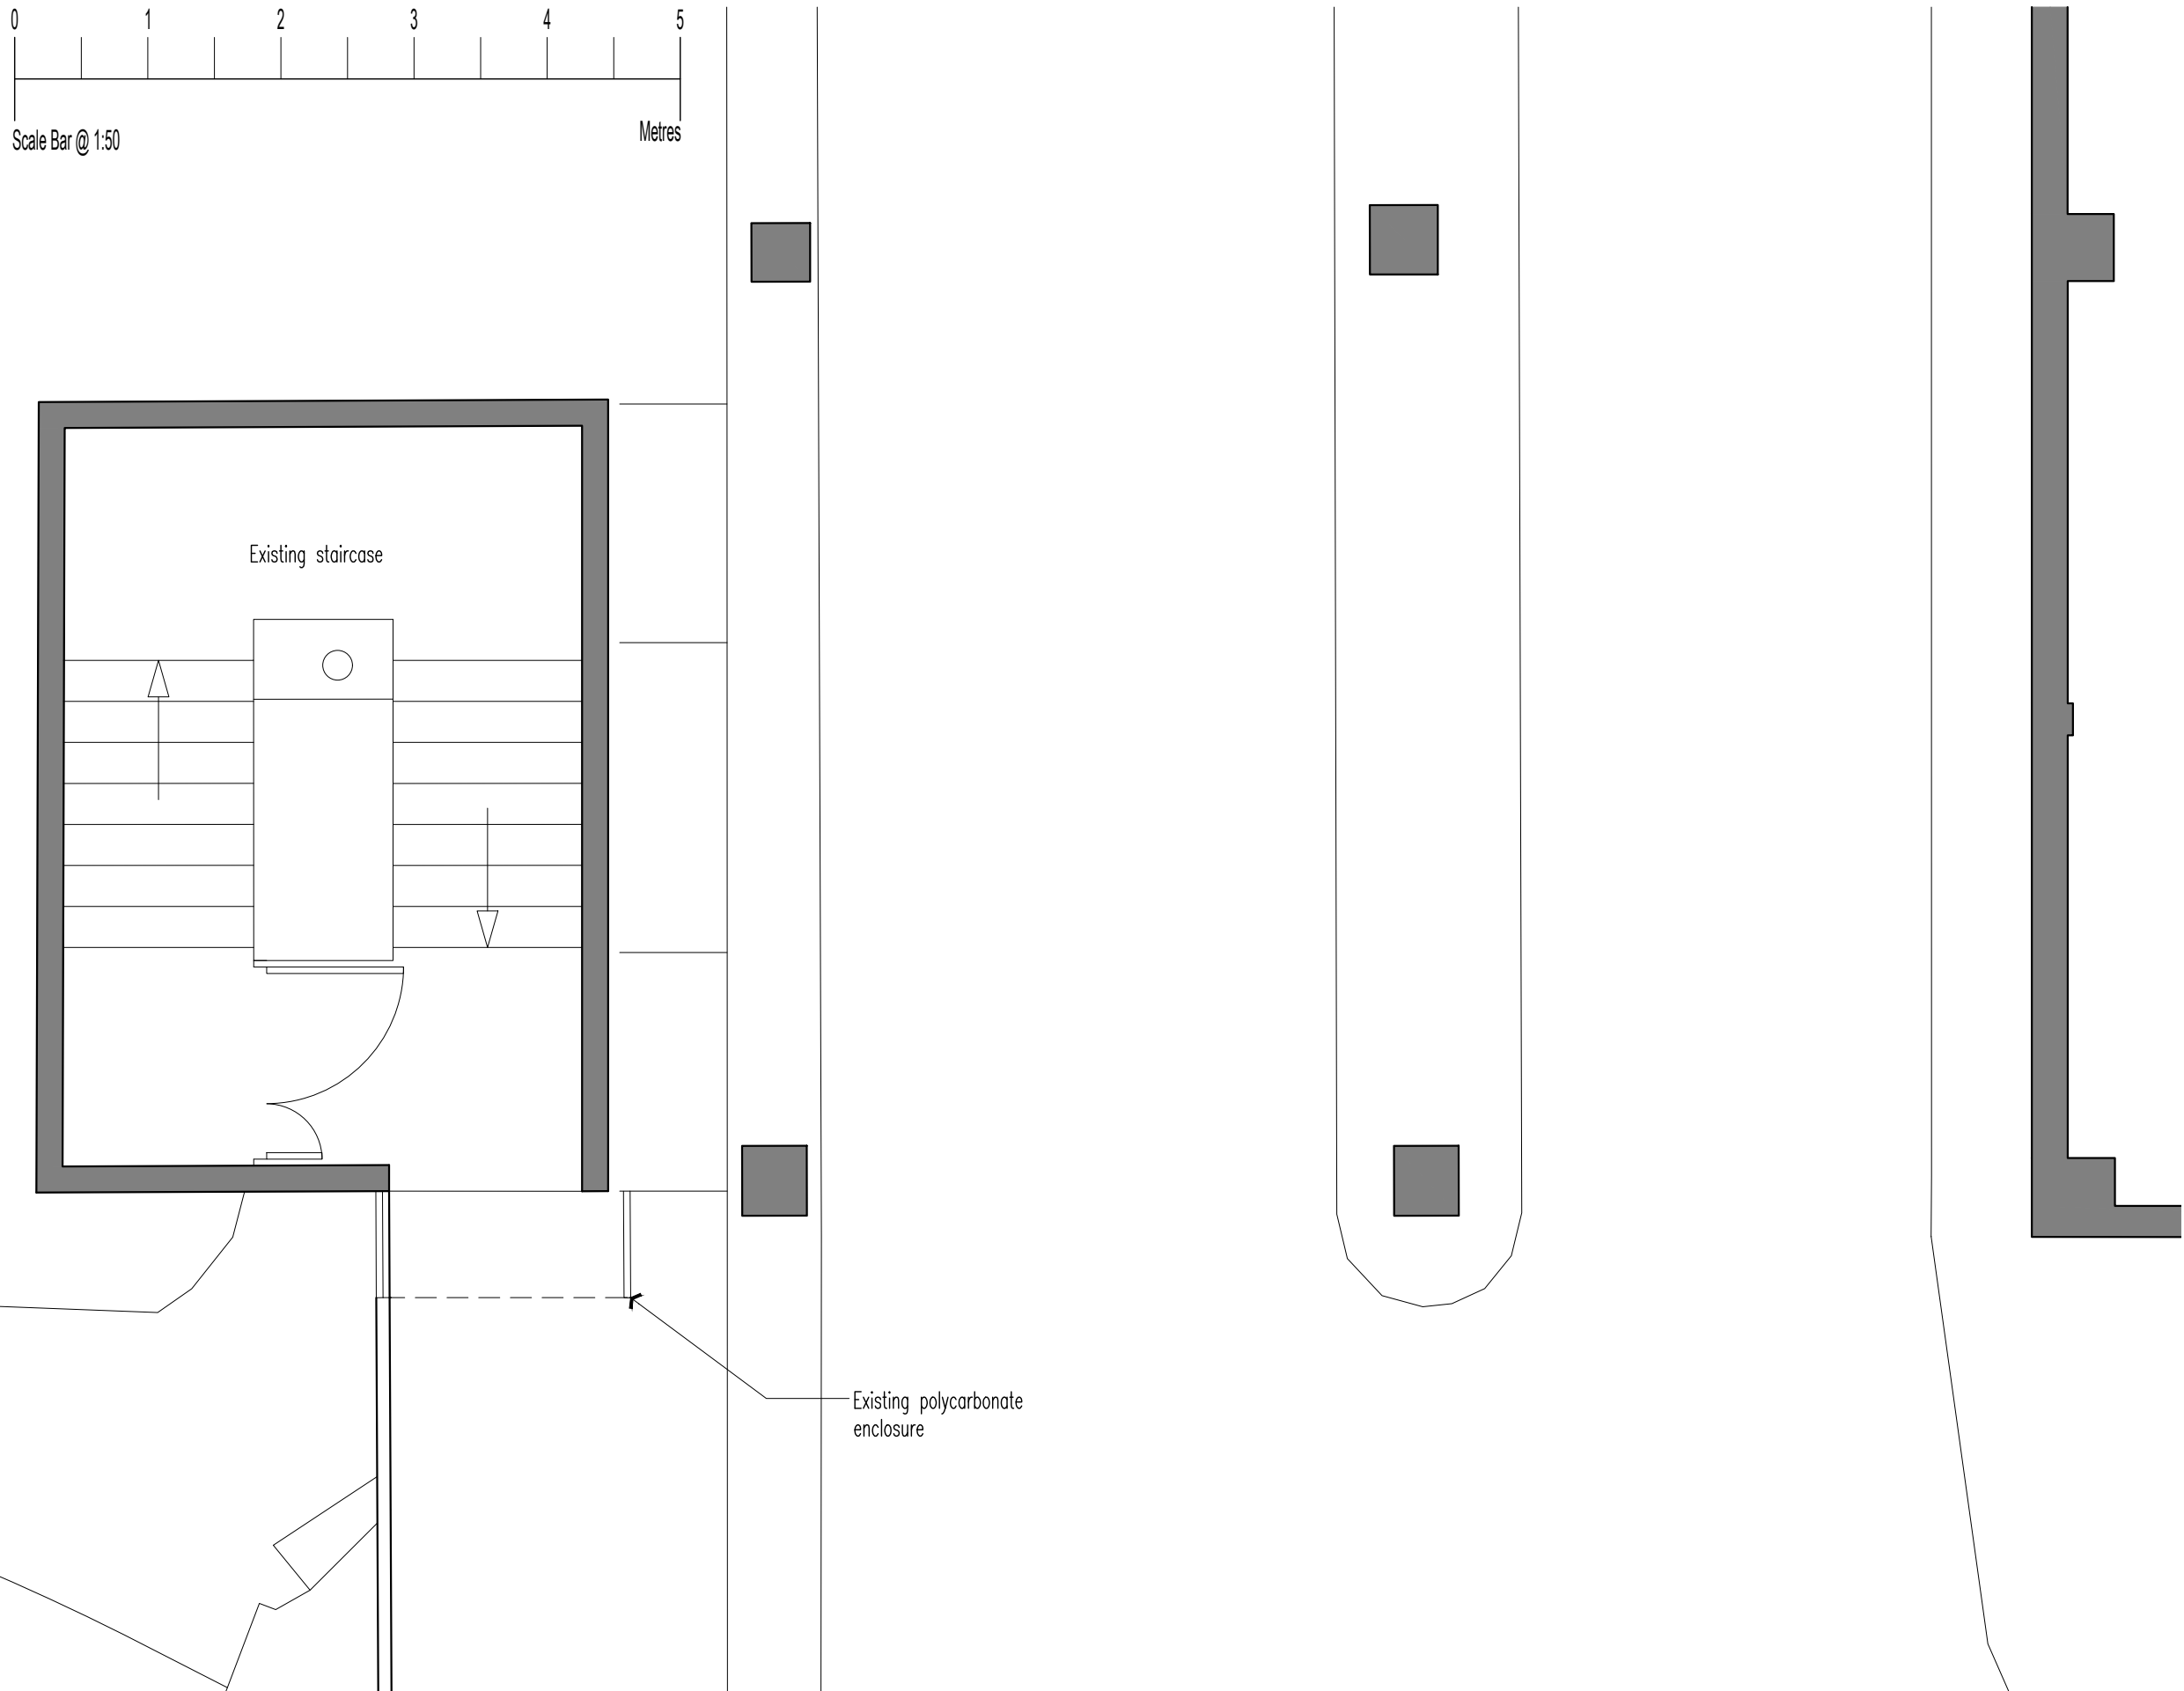

Existing Entrance Level

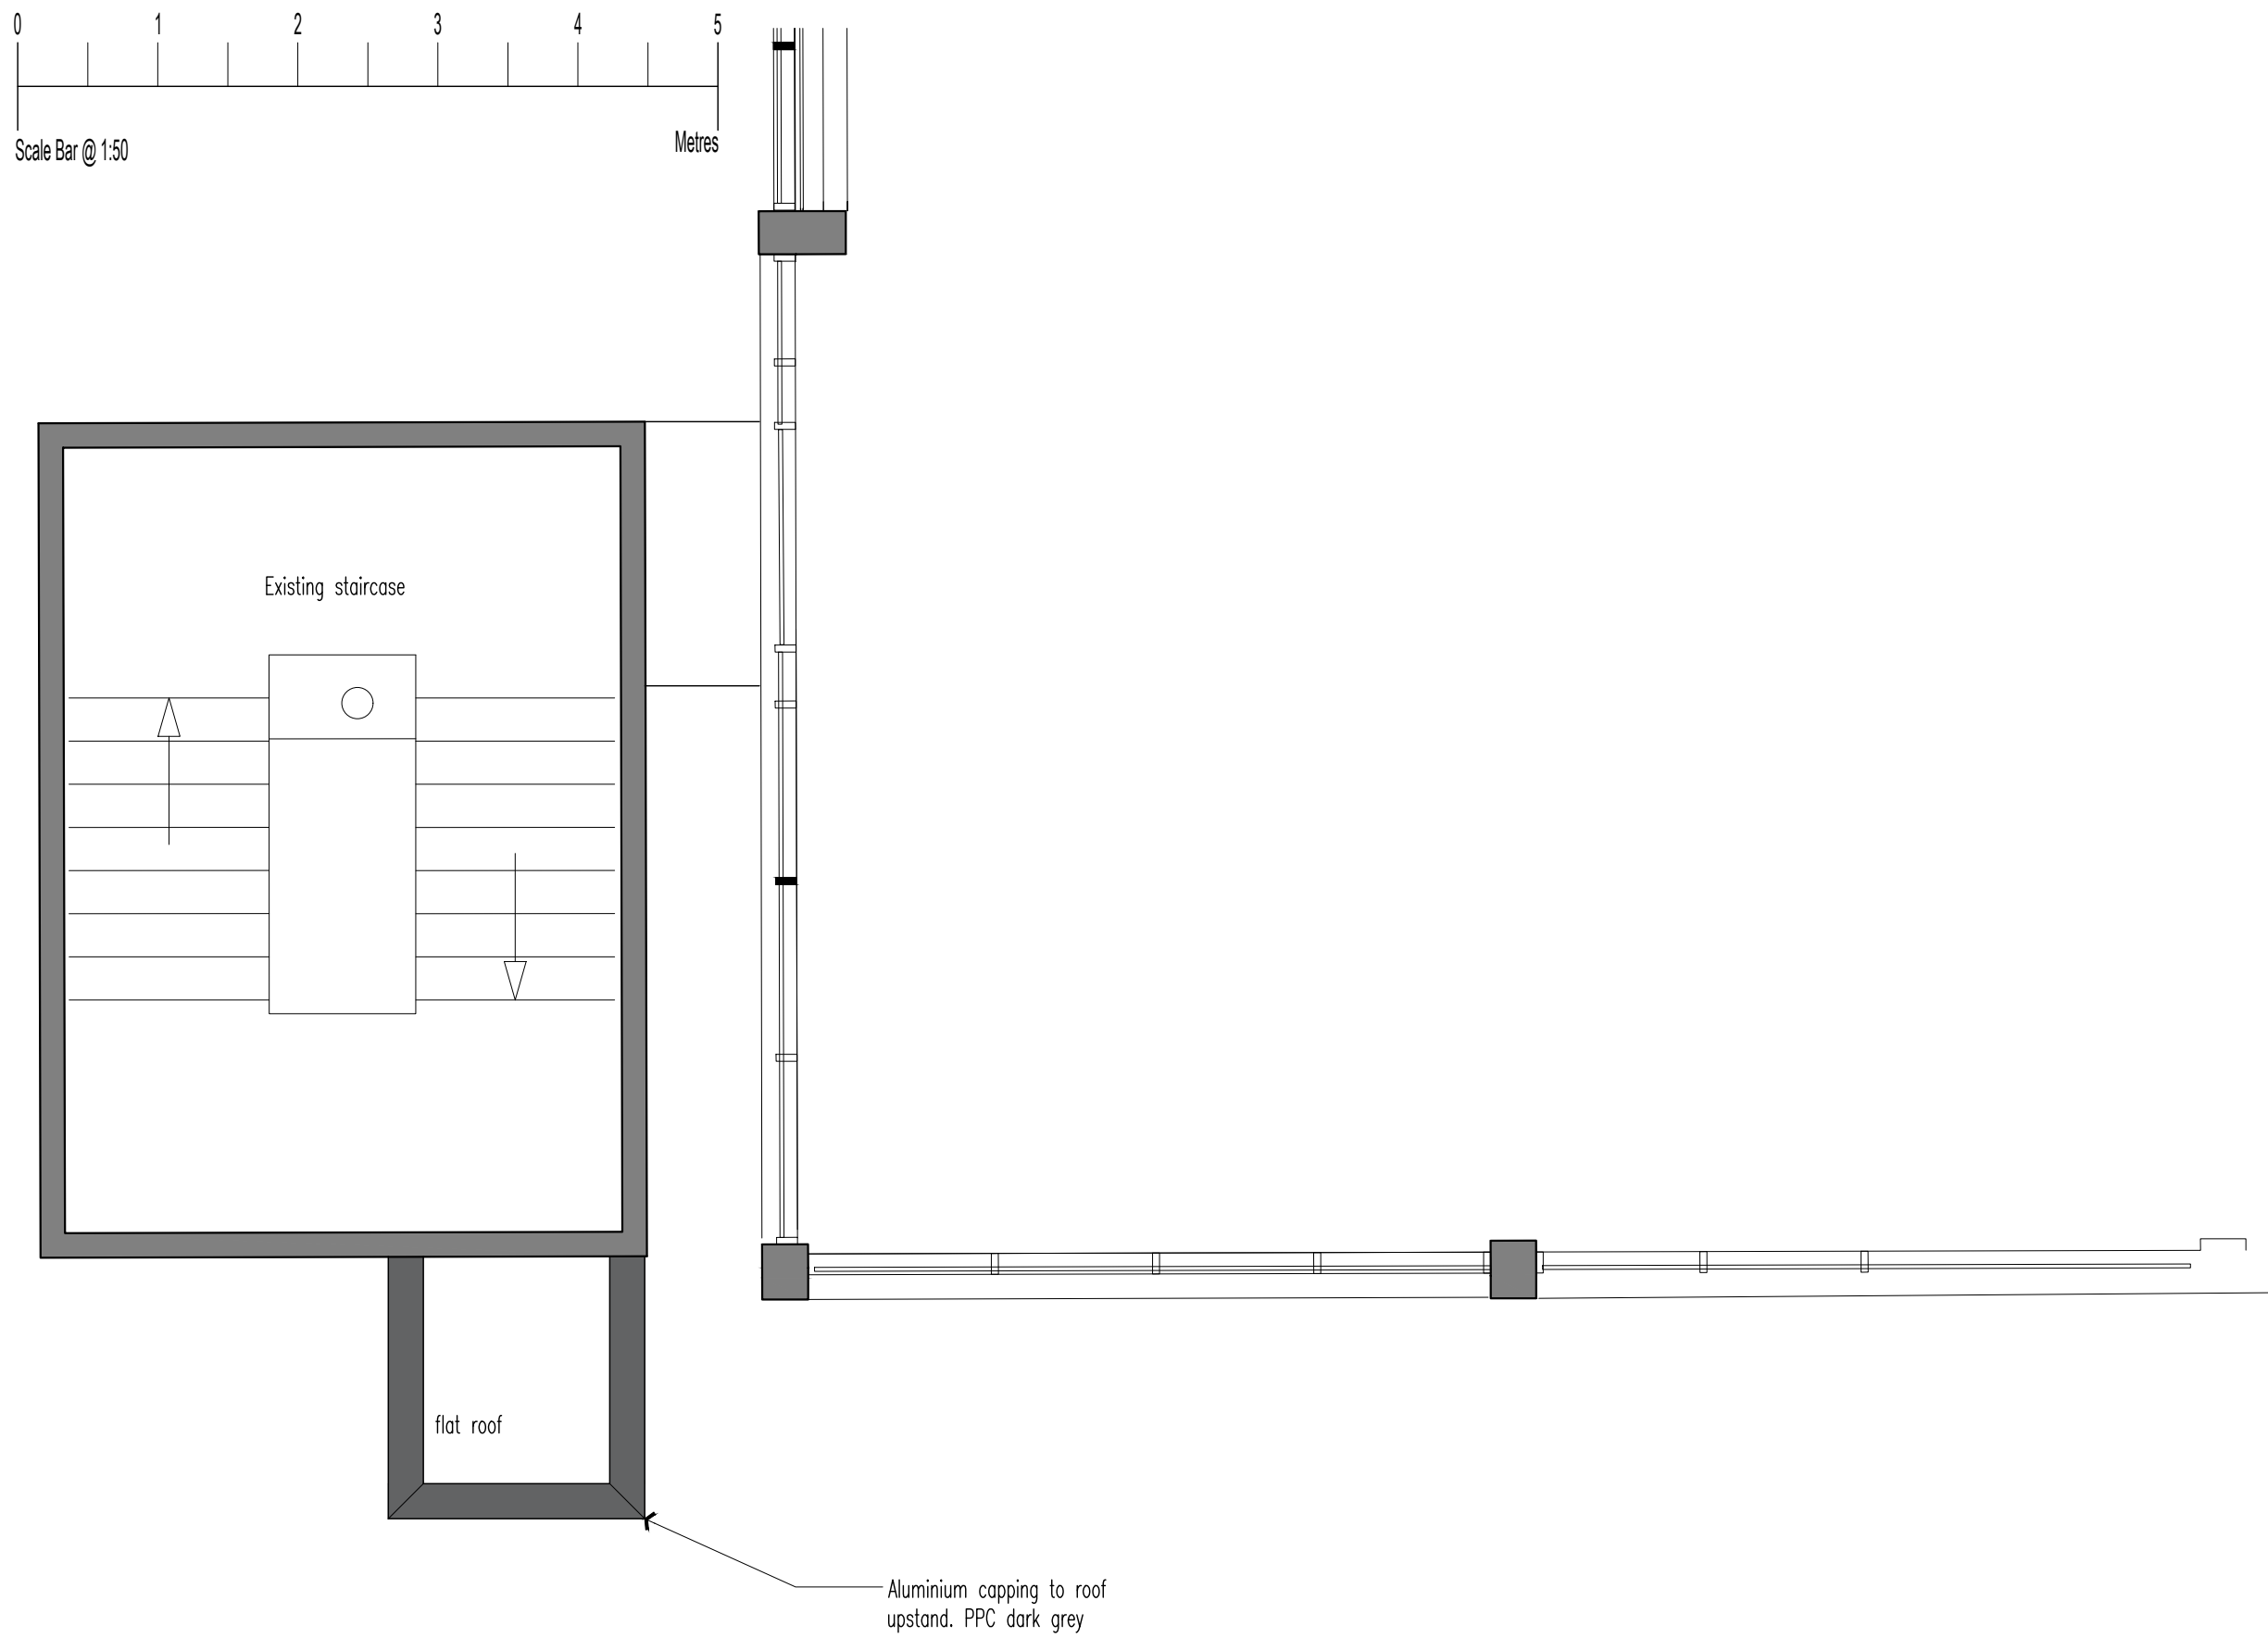

Proposed Mezz Level

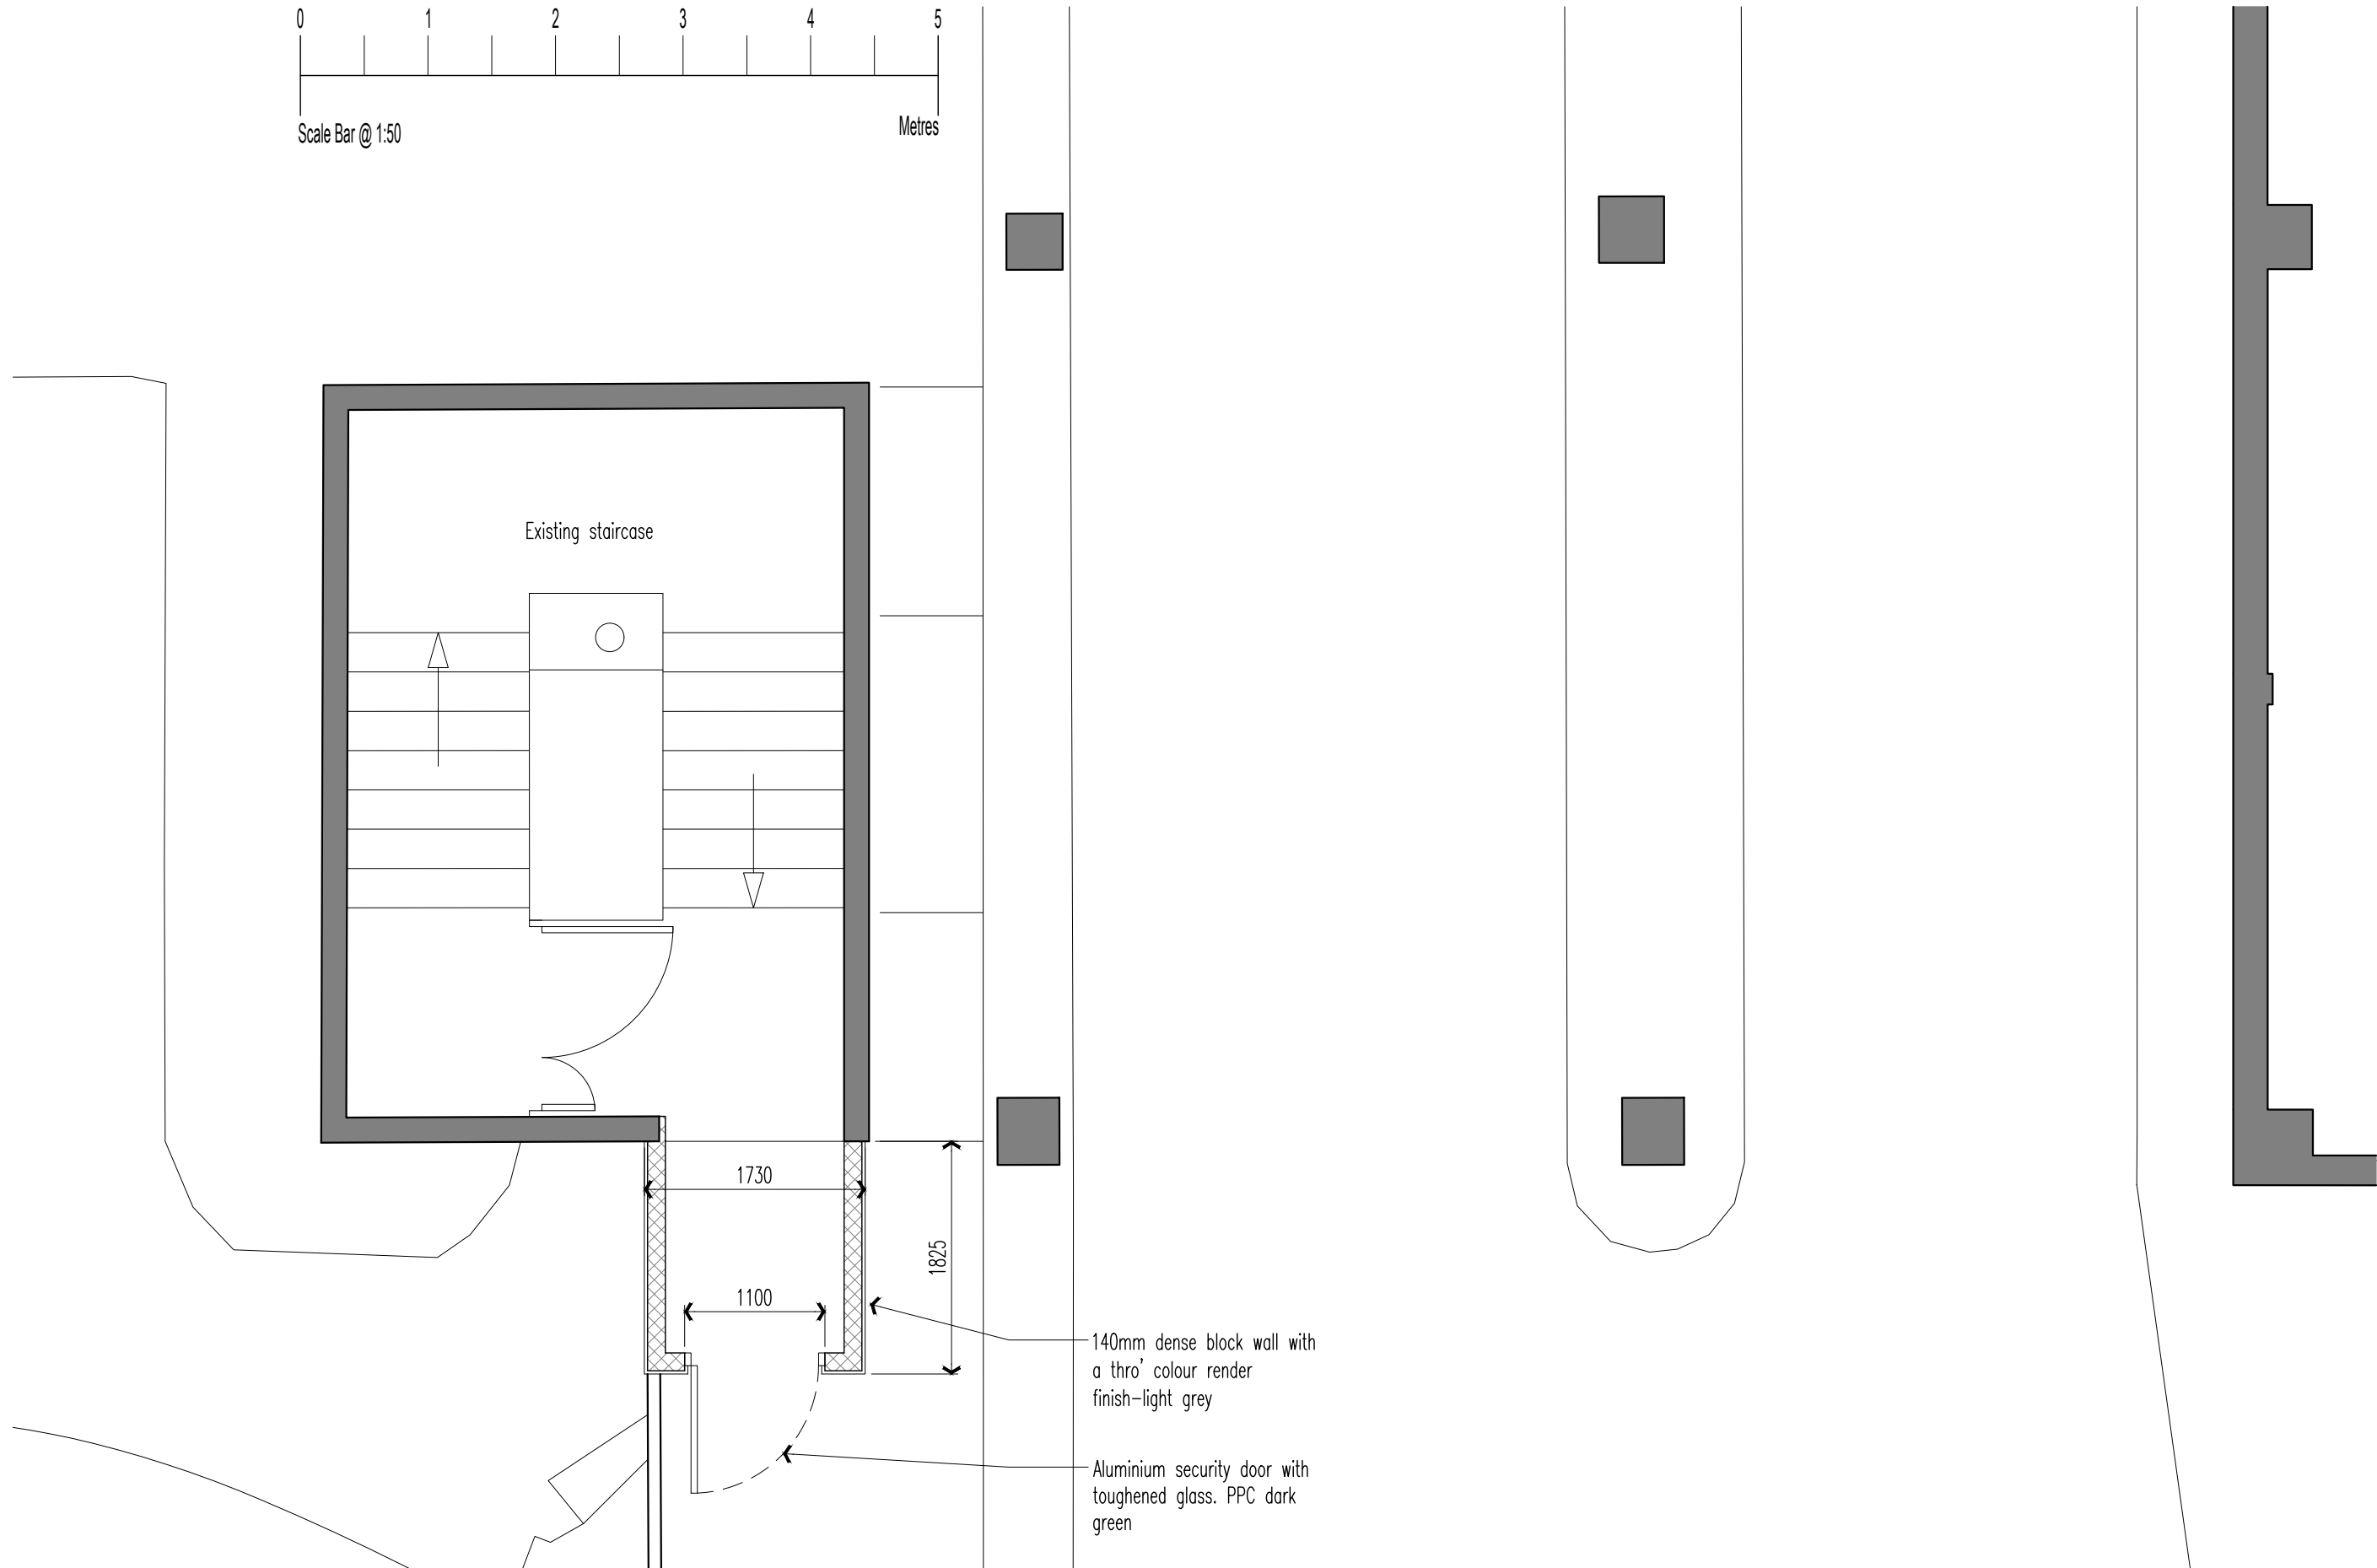

Proposed Entrance Level

A	Revised as planning consultant comments	19.11.25	DWR
Rev	Description	Date	By

Client:
Deansgate SOF Alliance Hotel Co Ltd.

Contract:
External Enhancements to Car Park Entrance
Tree House Hotel
Manchester

Drawing:
Proposed Entrance Enclosure

Status: Planning

Drawing No:
AS900 06
Drawn:
rnc

Revision:
A
Checked:

Scales:
1:50@A1
Date:
Oct '25

CUBE commercial house
architecture and design
clareance avenue
trafford park
m17 1qs
www.cubearchitecture.net tel: 0161 848 5893
DO NOT scale from this drawing.