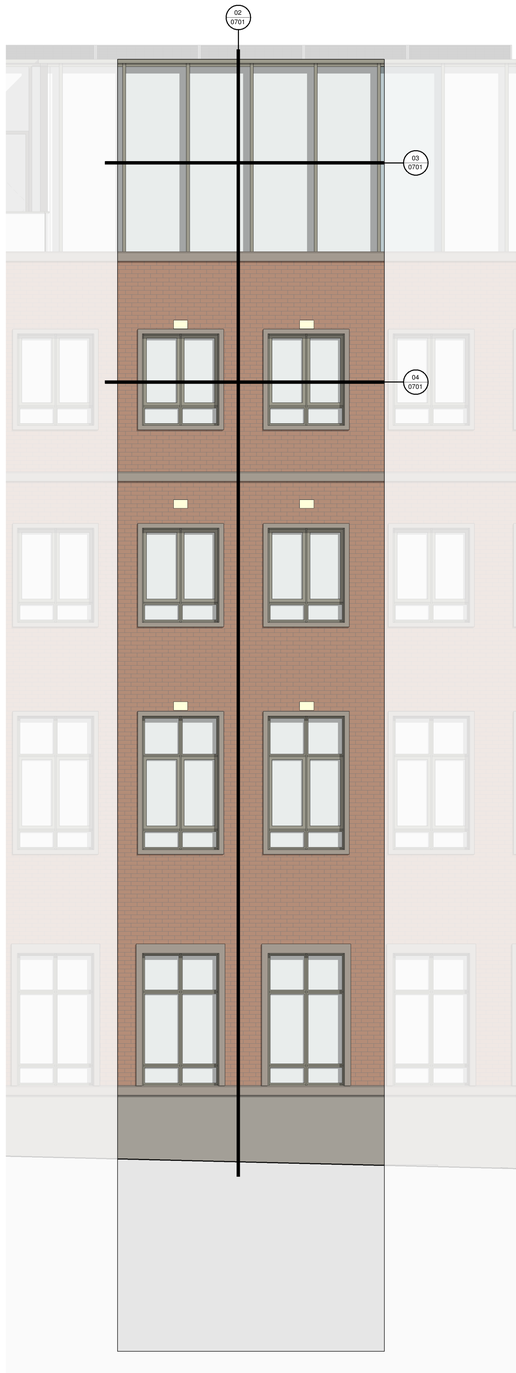

[01] NORTH ELEVATION
Scale: 1 : 50

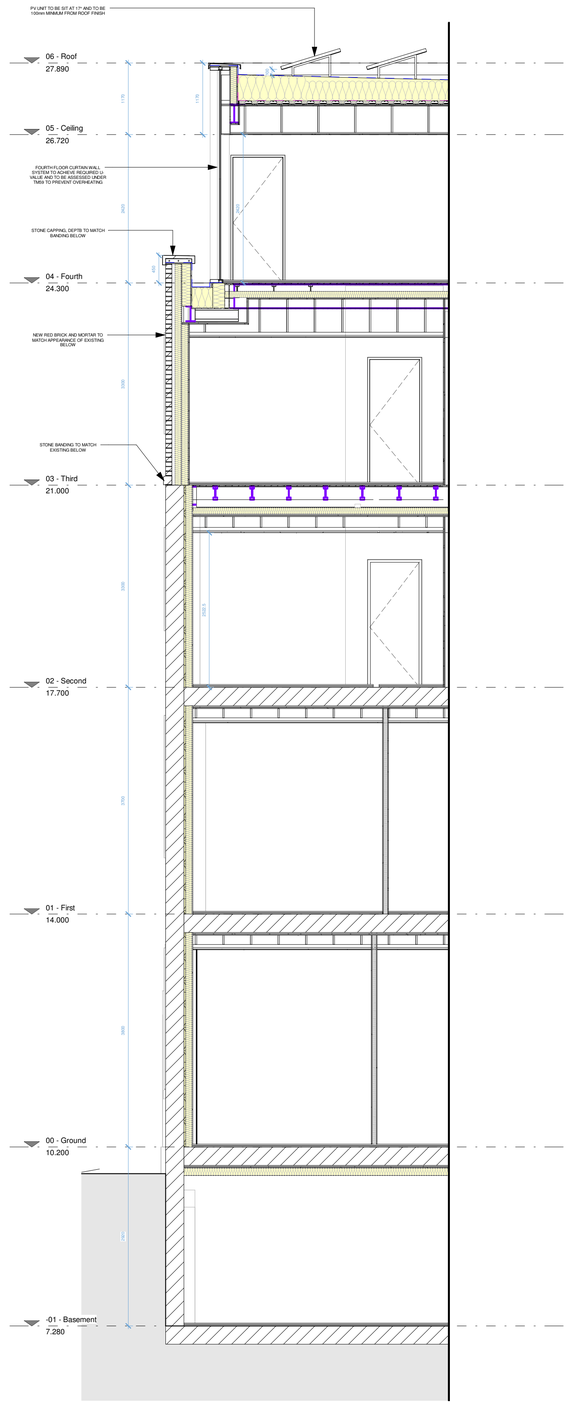

[02] SECTION A-A
Scale: 1 : 50

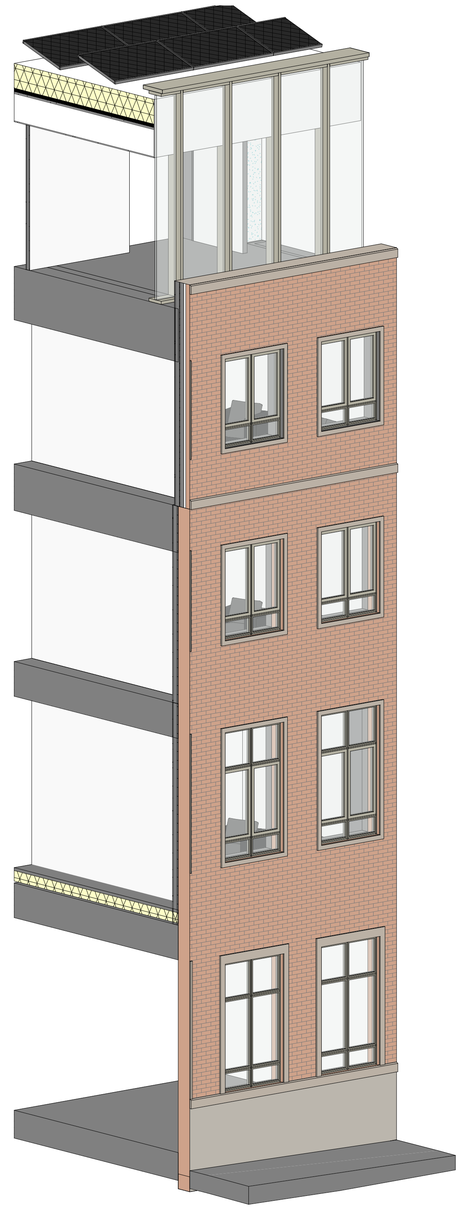

[05] AXO - NORTH FACADE STUDY
Scale:

[03] TYPICAL CURTIAN WINDOW PLAN SECTION
Scale: 1 : 50

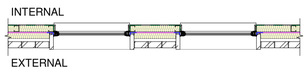

[04] TYPICAL WINDOW PLAN SECTION
Scale: 1 : 50

[06] FACADE KEY
Scale: 1 : 200

© The copyright in this drawing is vested in CodaStudios and no license or assignment of any kind has been, or is, granted to any third party whether by provision of copies or originals or otherwise unless agreed in writing.

DO NOT SCALE EXCEPT FOR THE PURPOSES OF PLANNING
The contractor shall check and verify all dimensions on site and report any discrepancies in writing to CodaStudios before proceeding work.

FOR ELECTRONIC DATA ISSUE
Electronic Data / drawings are issued as "read only" and should not be interrogated for measurement. All dimensions and levels should read, only from those values stated on the drawing. Coda Studios Ltd is not responsible for discrepancies caused by the overlay of other parties BIM/IFC models. These are overlaid purely as reference.

Revision		Date	Drawn	Checked
	First Issue	06/11/25	TH	JH
A	Noted and PV Units Added	09/01/26	TH	JH

THIS DRAWING MUST BE READ IN CONJUNCTION WITH THE FOLLOWING SERIES

00 FEASABILITY
01 EXISTING SITE
02 EXISTING PLANS
03 EXISTING ELEVATIONS
04 EXISTING SECTIONS
05 PROPOSED SITE
06 PROPOSED PLANS
07 PROPOSED ELEVATIONS
08 PROPOSED SECTIONS
09 PLANNING DETAILS
10 DEMOLITION
11 FIRE STRATEGY
12 SETTING OUT
13 APARTMENT SETTING OUT
14 WALL AND PARTITION TYPES
15 FLOOR AND ROOF TYPES
16 GROUND WORKS DETAIL
17 SUPERSTRUCTURE DETAILS
18 MASONRY
19 INTERNAL DETAILS
20 LIFT AND STAIRS
21 ROOF DETAILS
22 WINDOW PACKAGE
23 DOOR PACKAGE
24 METAL WORK
25 FACADES
26 EXTERNALS PACKAGE
27 BATHROOM PACKAGE
28 KITCHEN PACKAGE
29 WAYFINDING
30 COMMUNAL ELECTRICAL
31 PRIVATE ELECTRICAL
32 COMMUNAL FINISHES
33 PRIVATE FINISHES
34 COMMUNAL CEILINGS
35 PRIVATE CEILINGS
36 LEGAL PACKAGE
50 DOCUMENTS

CODA Architecture
CODA Studios Ltd. 82 Countess Road, Sheffield, S1 4TE
T: 0114 279 6003 E: information@codastudios.co.uk

Client
Satis Group

Project
3-5 St John Street, Deansgate

Drawn	Checked	Date	Scale @ A1
TH	JH	06/11/25	As indicated

Title
FACADE STUDY

Suitability Code
A1

Purpose for issue
PLANNING

Drawing No
3336 - CDA - 00 - XX - DR - A - 0701
Project / Originator / Volume / Level / Type / Role / Number

Revision: **A**