


Location Plan

Site Address: 37, Caistor Close, Manchester, M16 8NW



Date Produced: 19-Dec-2025

Scale: 1:1250 @A3

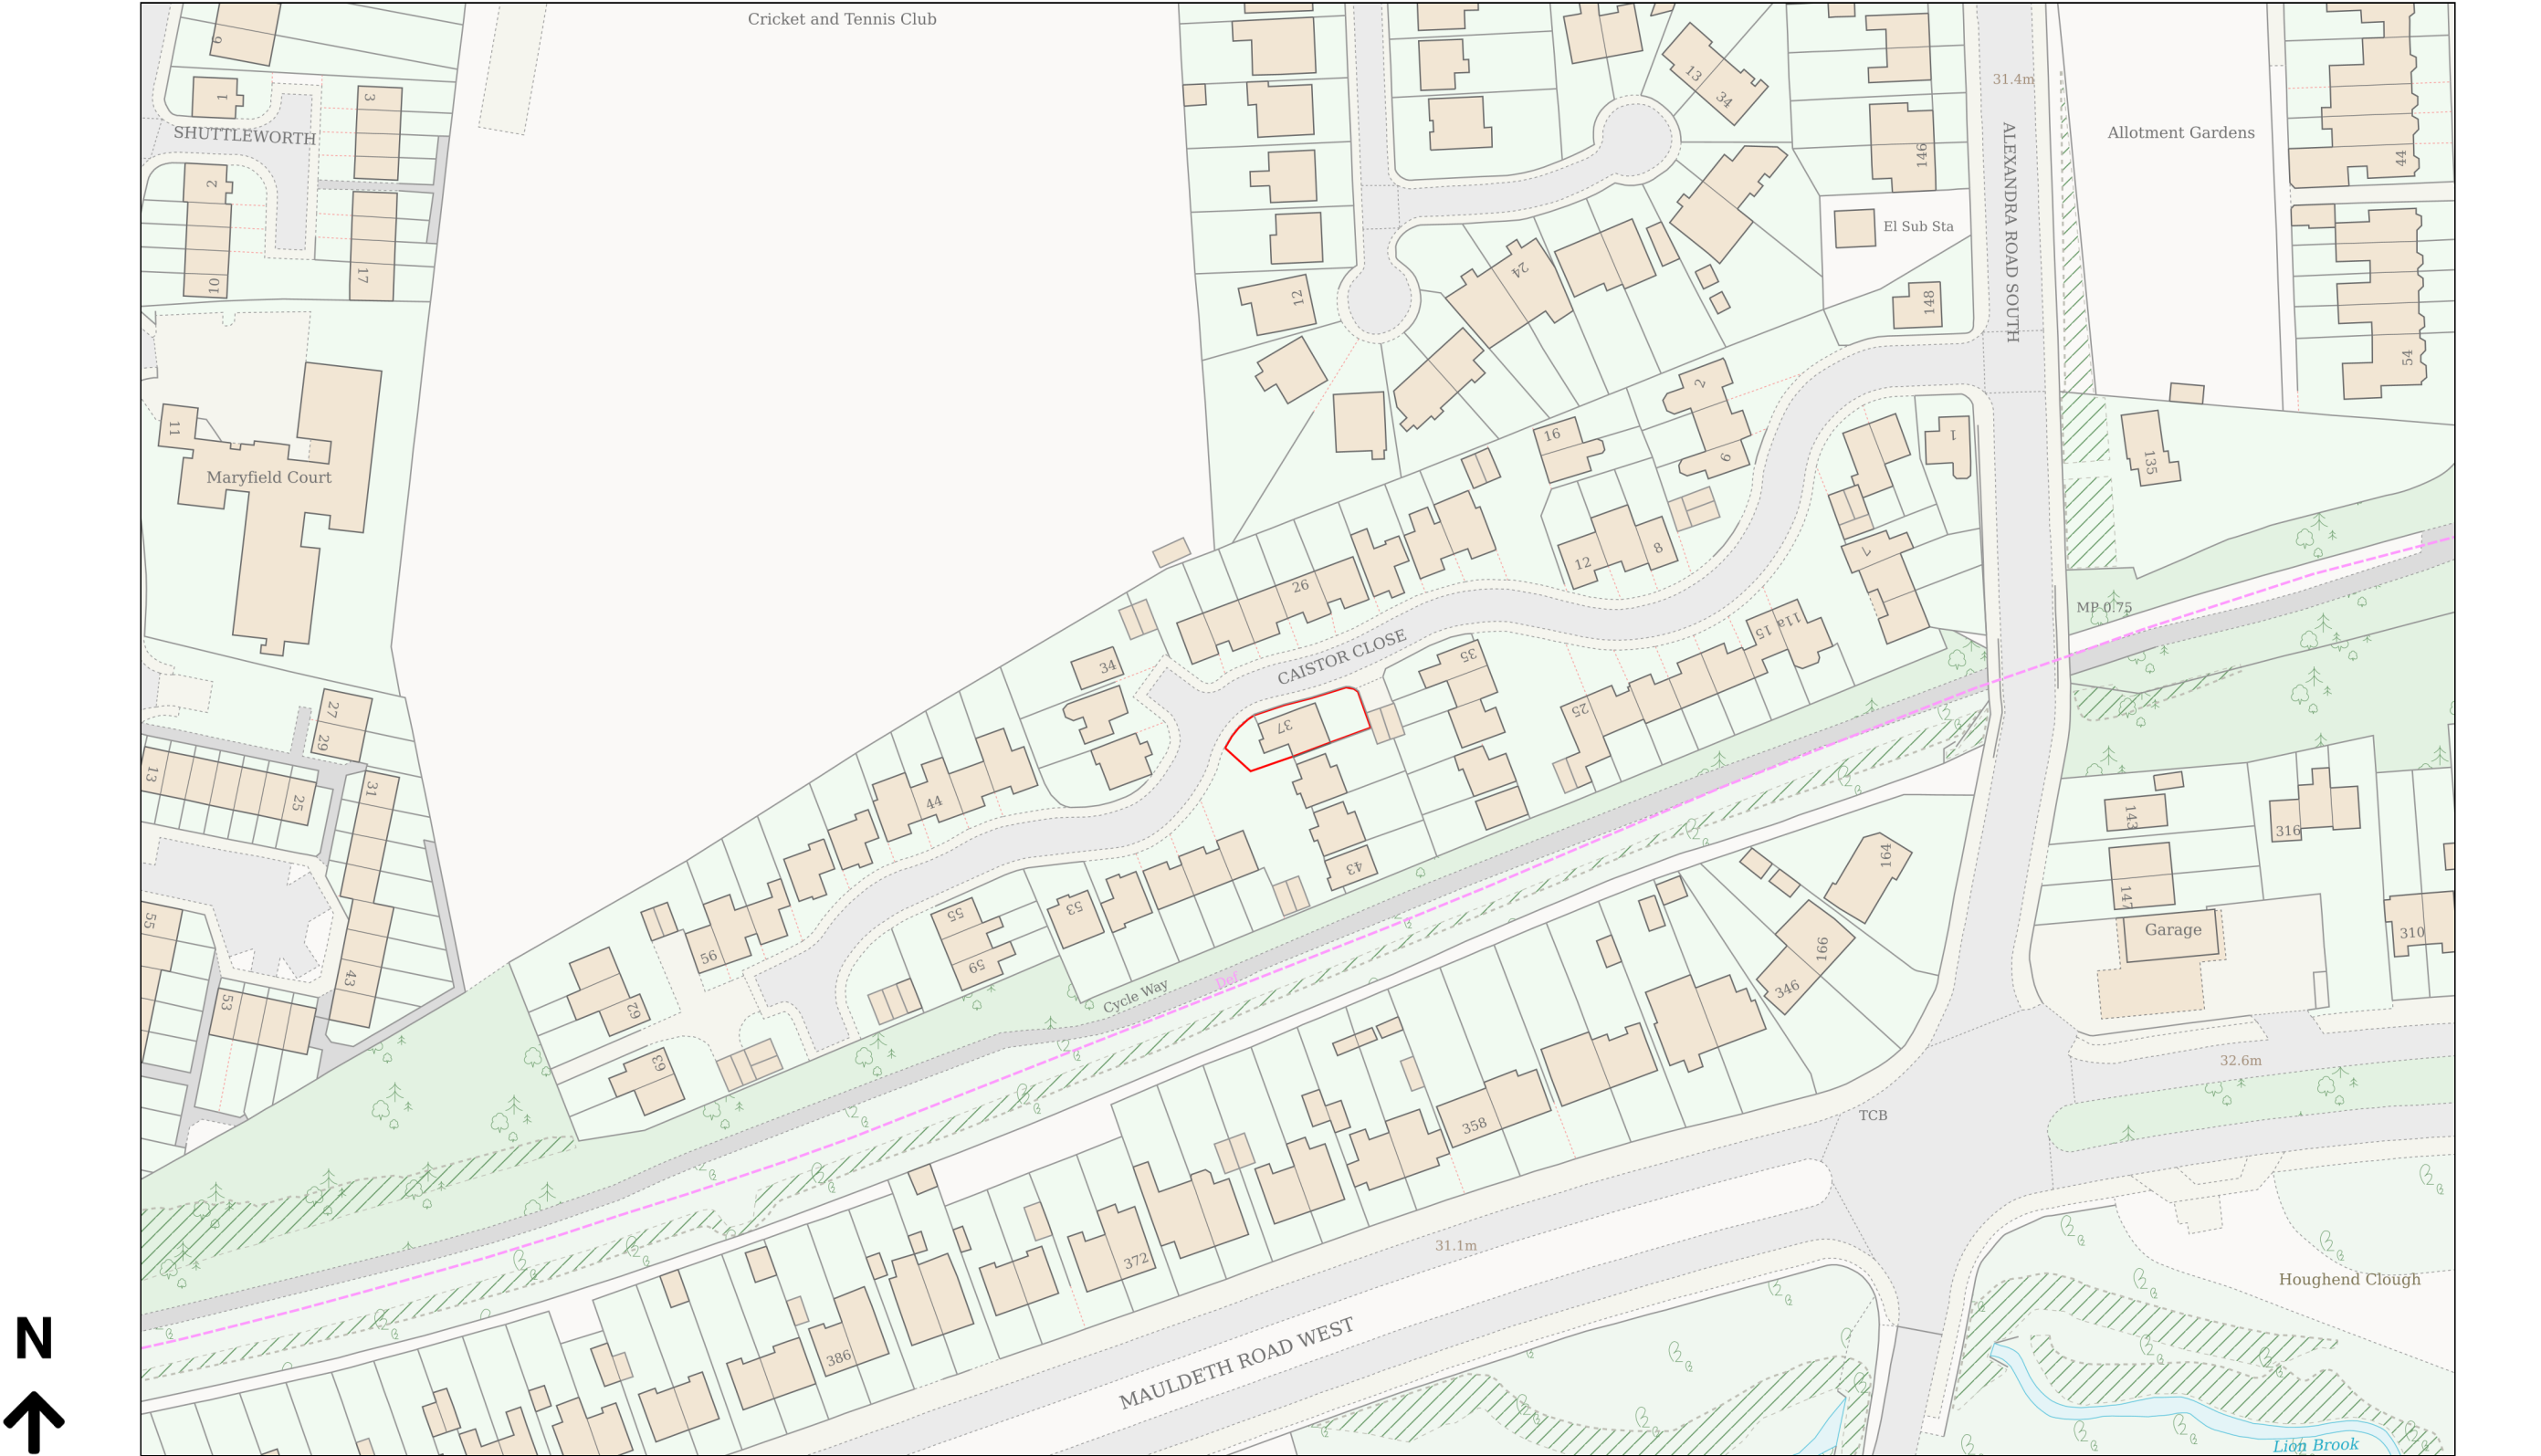

Planning Portal Reference: PP-14580448v1