




DISCLAIMER:

- THIS DRAWING IS FOR **PLANNING** PURPOSES ONLY. IT IS NOT INTENDED TO BE USED FOR CONSTRUCTION PURPOSES. WHILST ALL REASONABLE EFFORTS ARE USED TO ENSURE DRAWINGS ARE ACCURATE, NO RESPONSIBILITY OR LIABILITY FOR ANY RELIANCE PLACED ON, OR USE MADE OF, THIS PLAN BY ANYONE FOR PURPOSES OTHER THAN THOSE STATED ABOVE.
- © THE COPYRIGHT OF THIS DRAWING IS HELD BY **AD DESIGN** AND NO REPRODUCTION IS ALLOWED IN ANY WAY WITHOUT PRIOR PERMISSION.

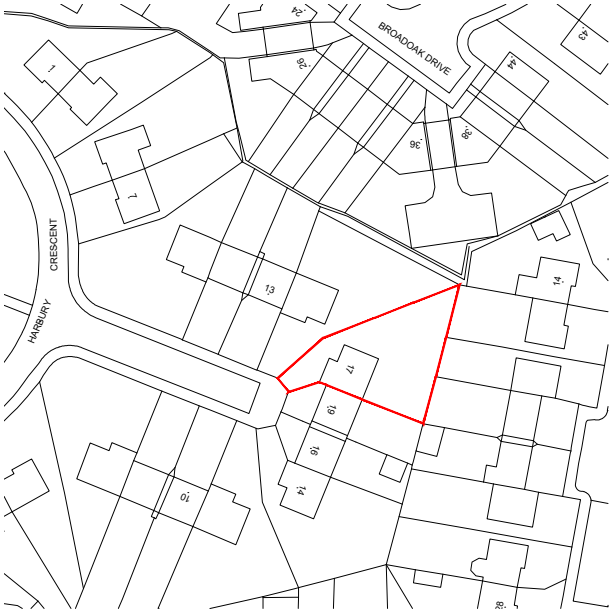


LOCATION PLAN @ 1:1250

Site boundary/area 331m²
Structures proposed

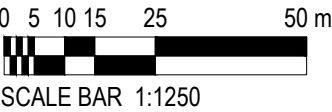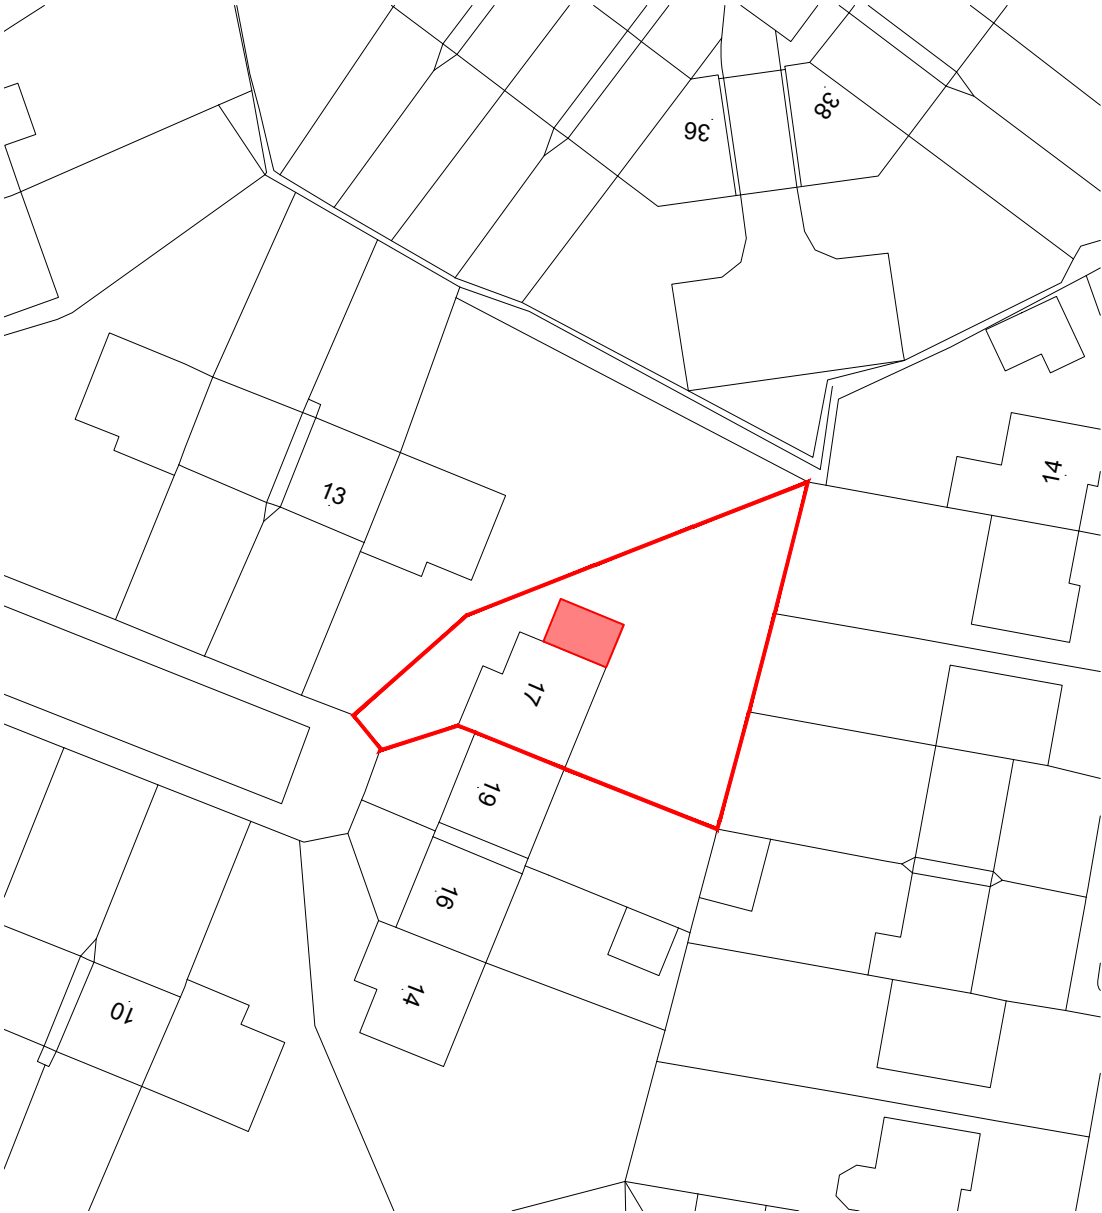

BLOCK PLAN @ 1:500

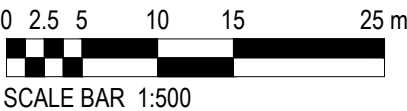

Rev. Description Ini. Date

Drawing Status:
PLANNING
Project:
**RESIDENTIAL
SINGLE STOREY SIDE EXTENSION**
Drawing Title:
**BLOCK & LOCATION PLAN
EXISTING & PROPOSED**

Client Information
**WCHG
17 HARBURY CRESCENT
WYTHENSHAW
MANCHESTER
M22 8LX**

Drawing Information
Drg No.: 25-201-PL-01 Sheet Size:
Rev: -
Drawn: APD
Chk'd: APD
Date: 31.10.25
Scale: 1:500 / 1250

Company Information
**AD
DESIGN**
5 Wessex Close, Standish, Wigan, Gr. Manchester, WN1 2TJ
T: 07709 492694 E: info@ad-design.co.uk W: ad-design.co.uk