




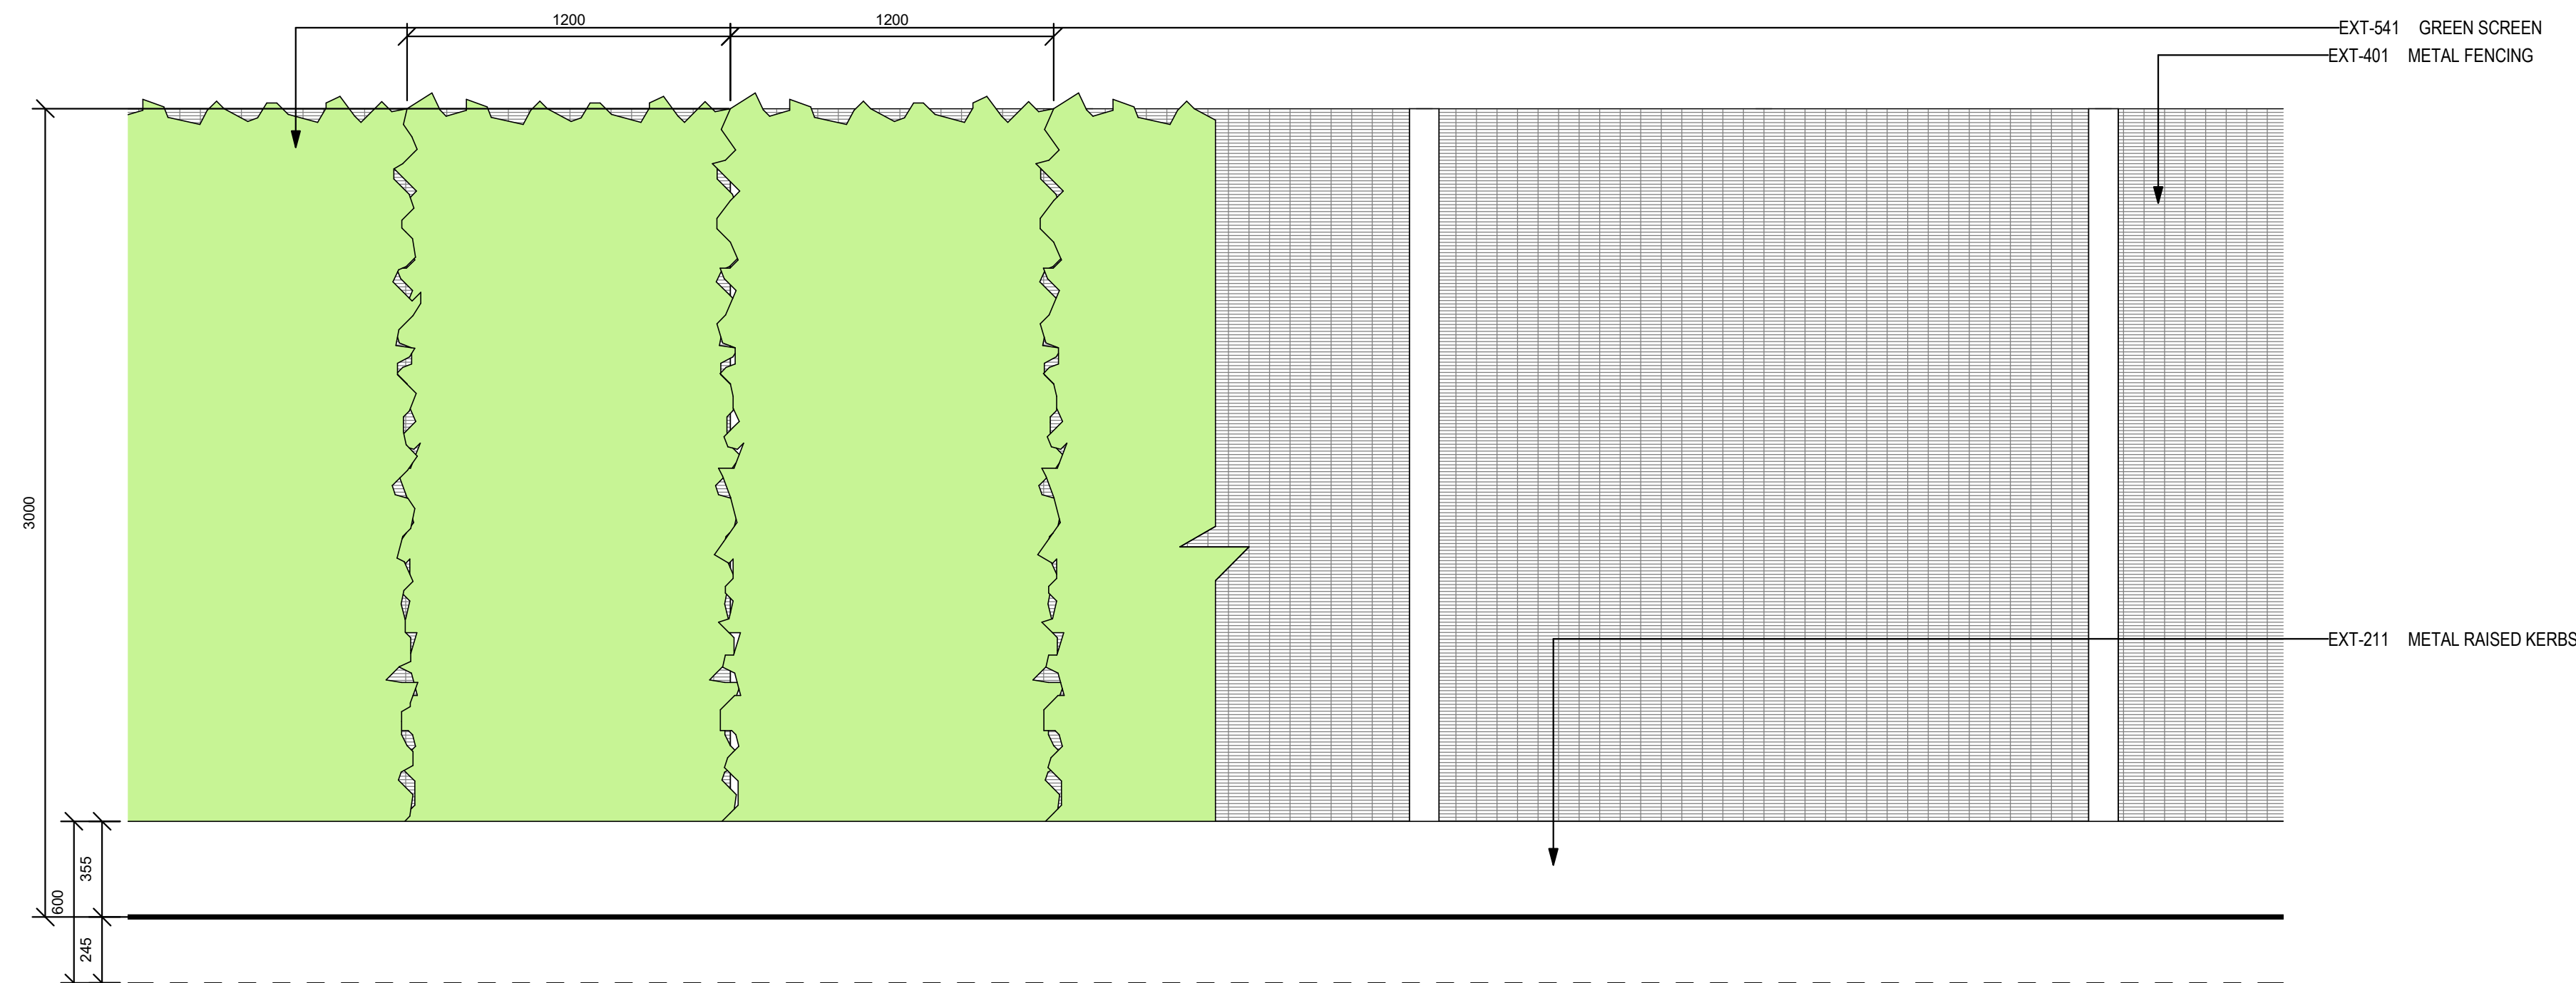


1 GREEN SCREEN ON FENCE ELEVATION

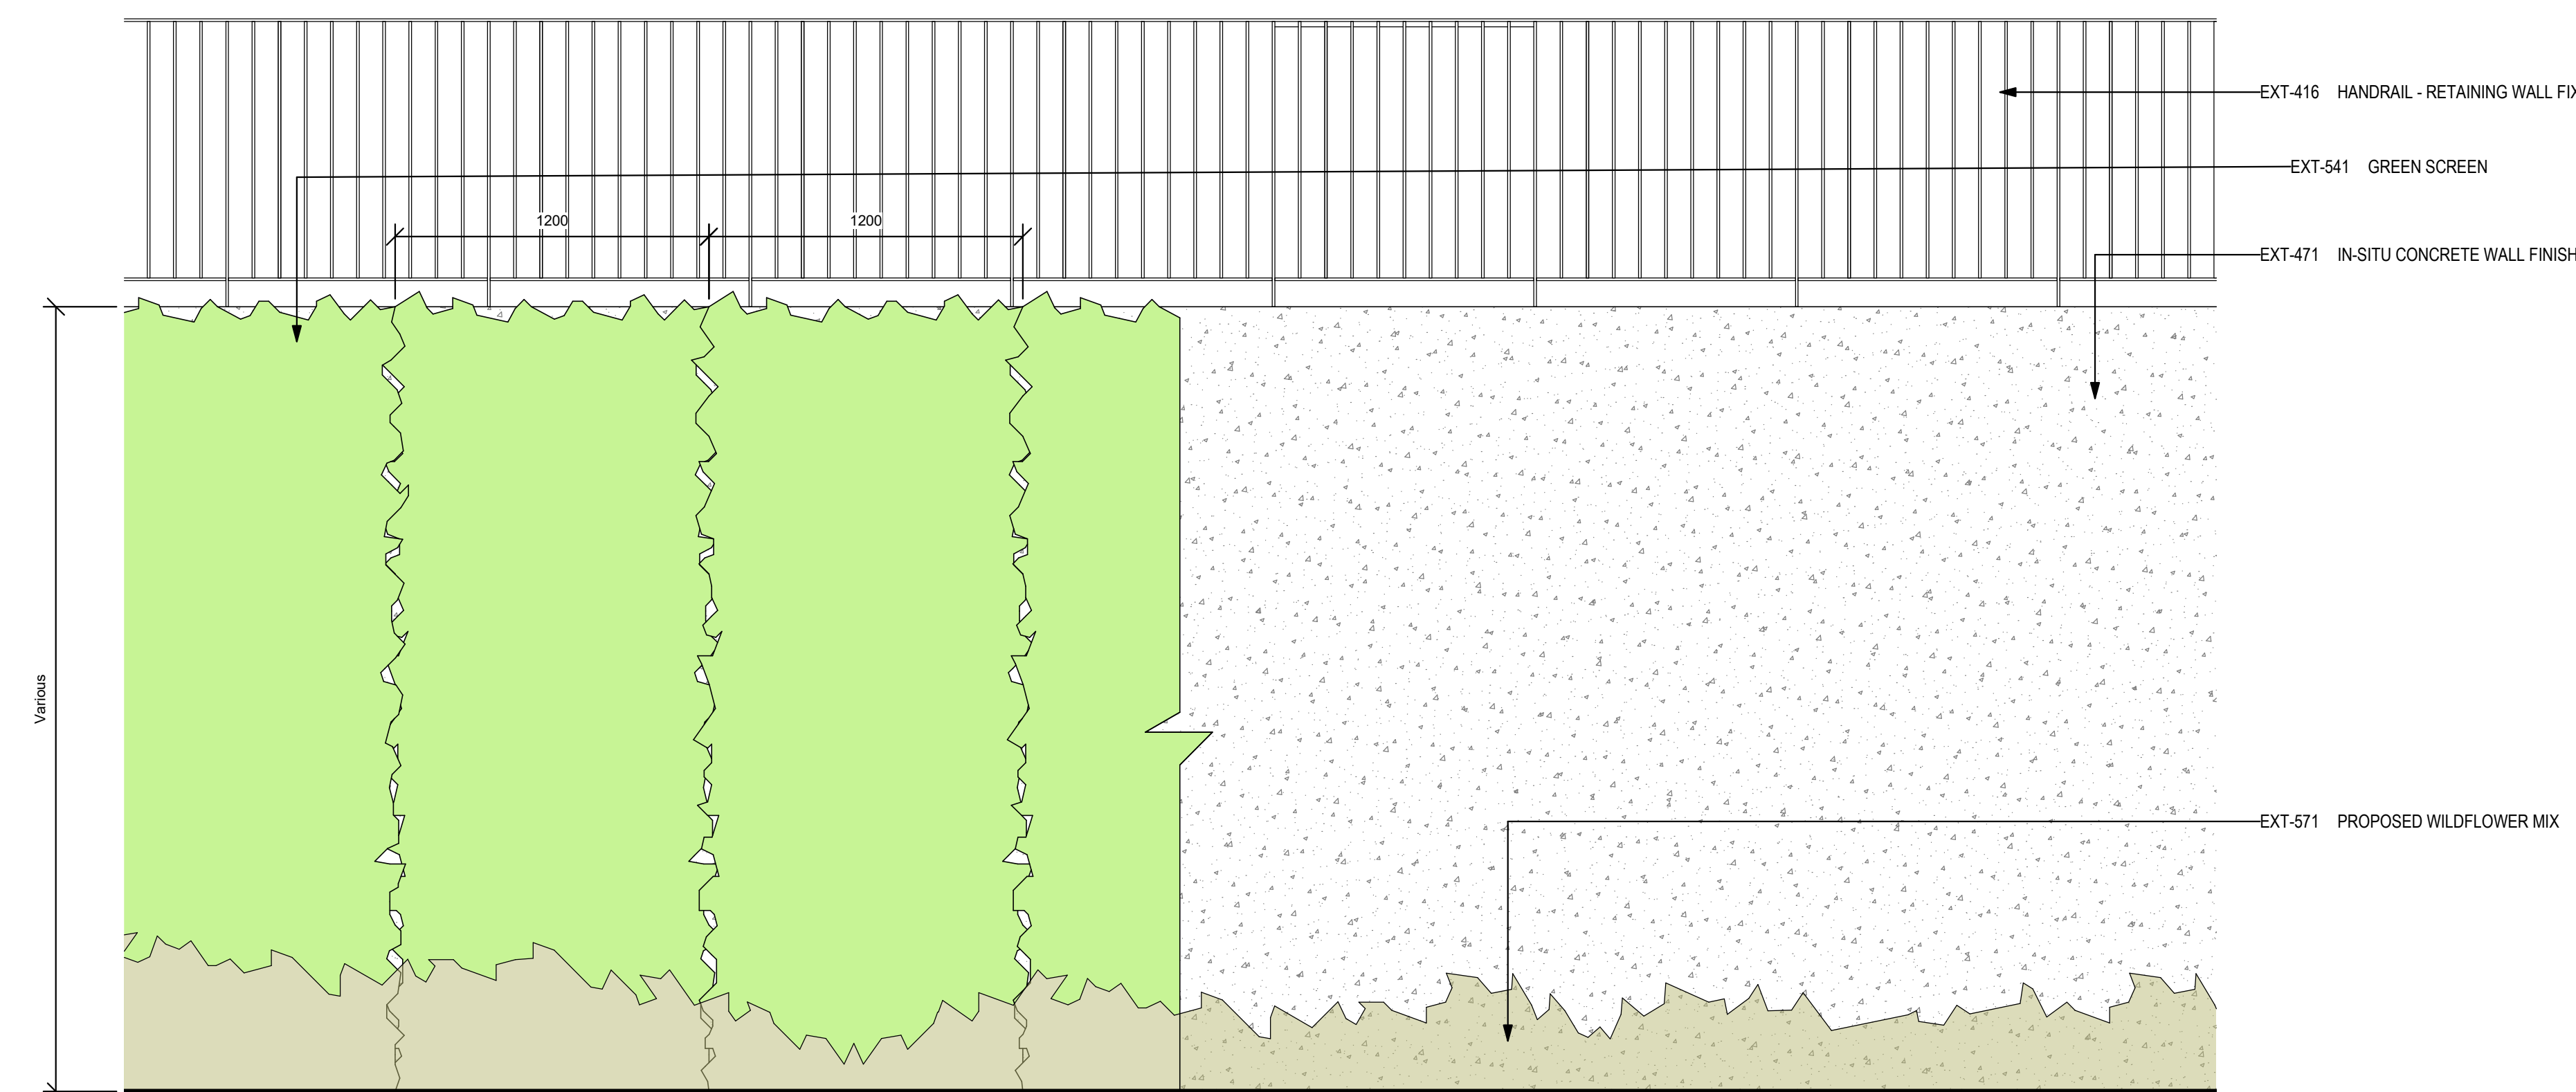


4 GREEN SCREEN ON RETAINING WALL ELEVATION

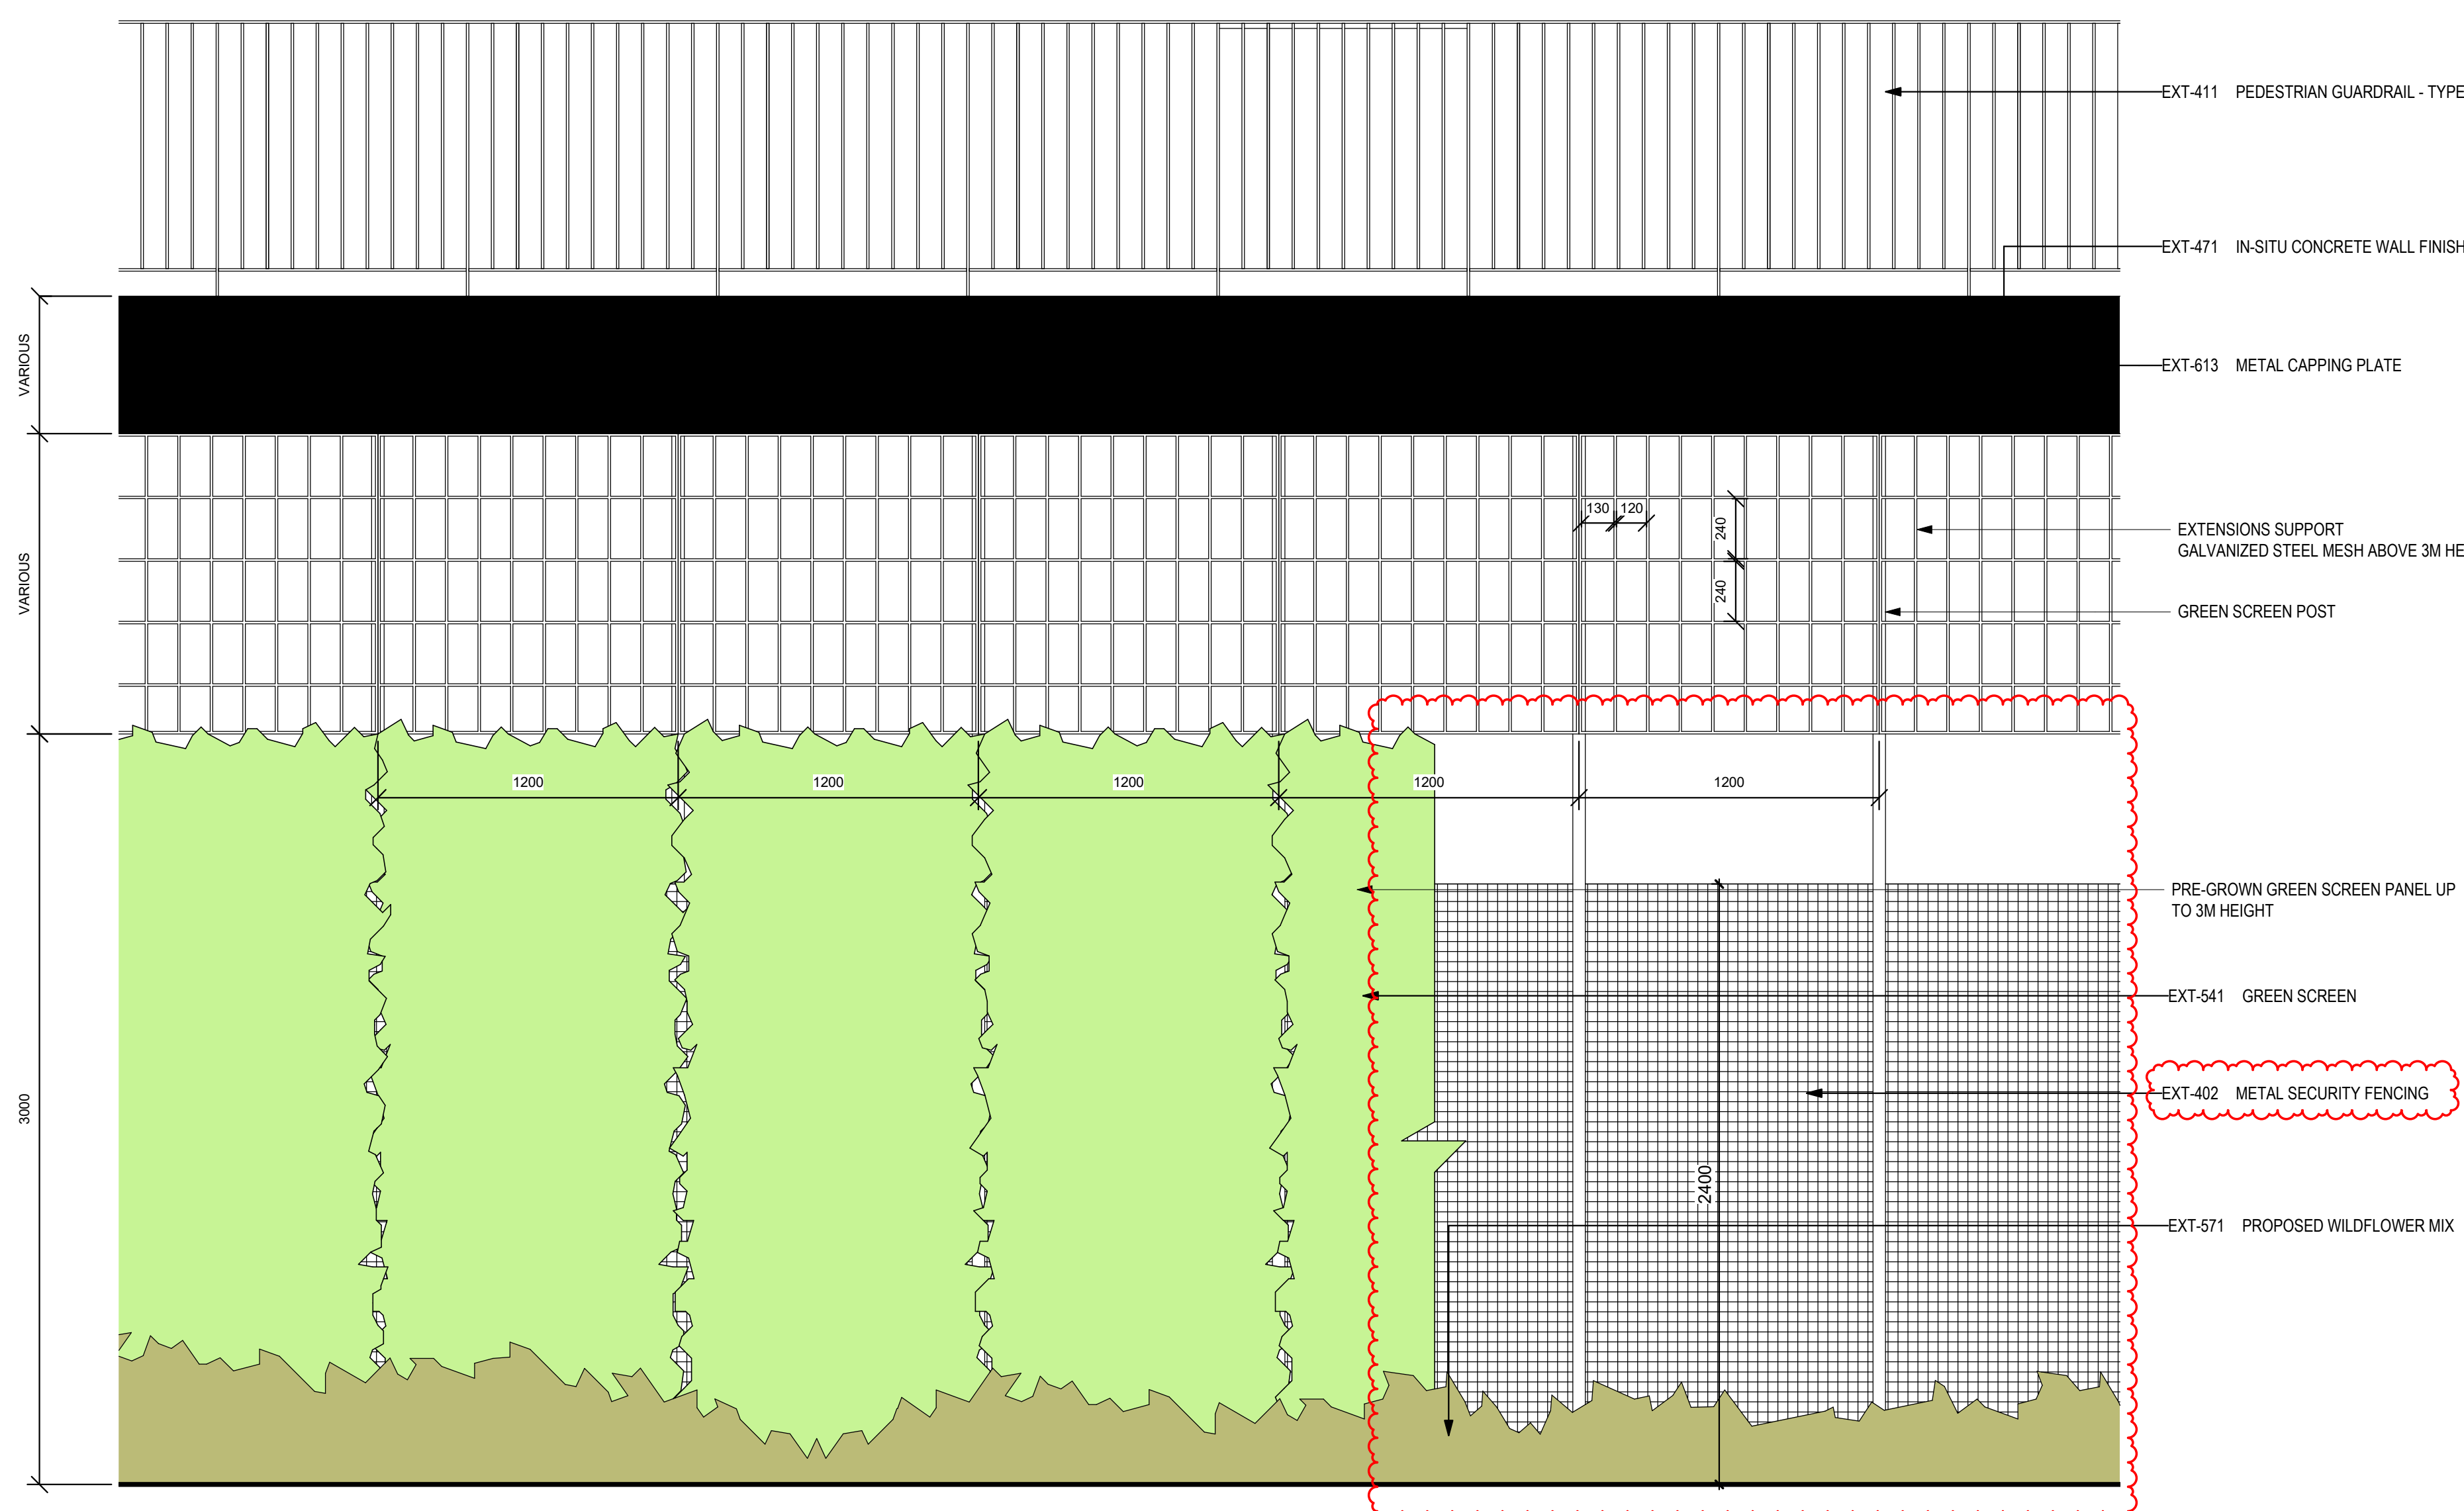


7 GREEN SCREEN FREESTANDING ELEVATION

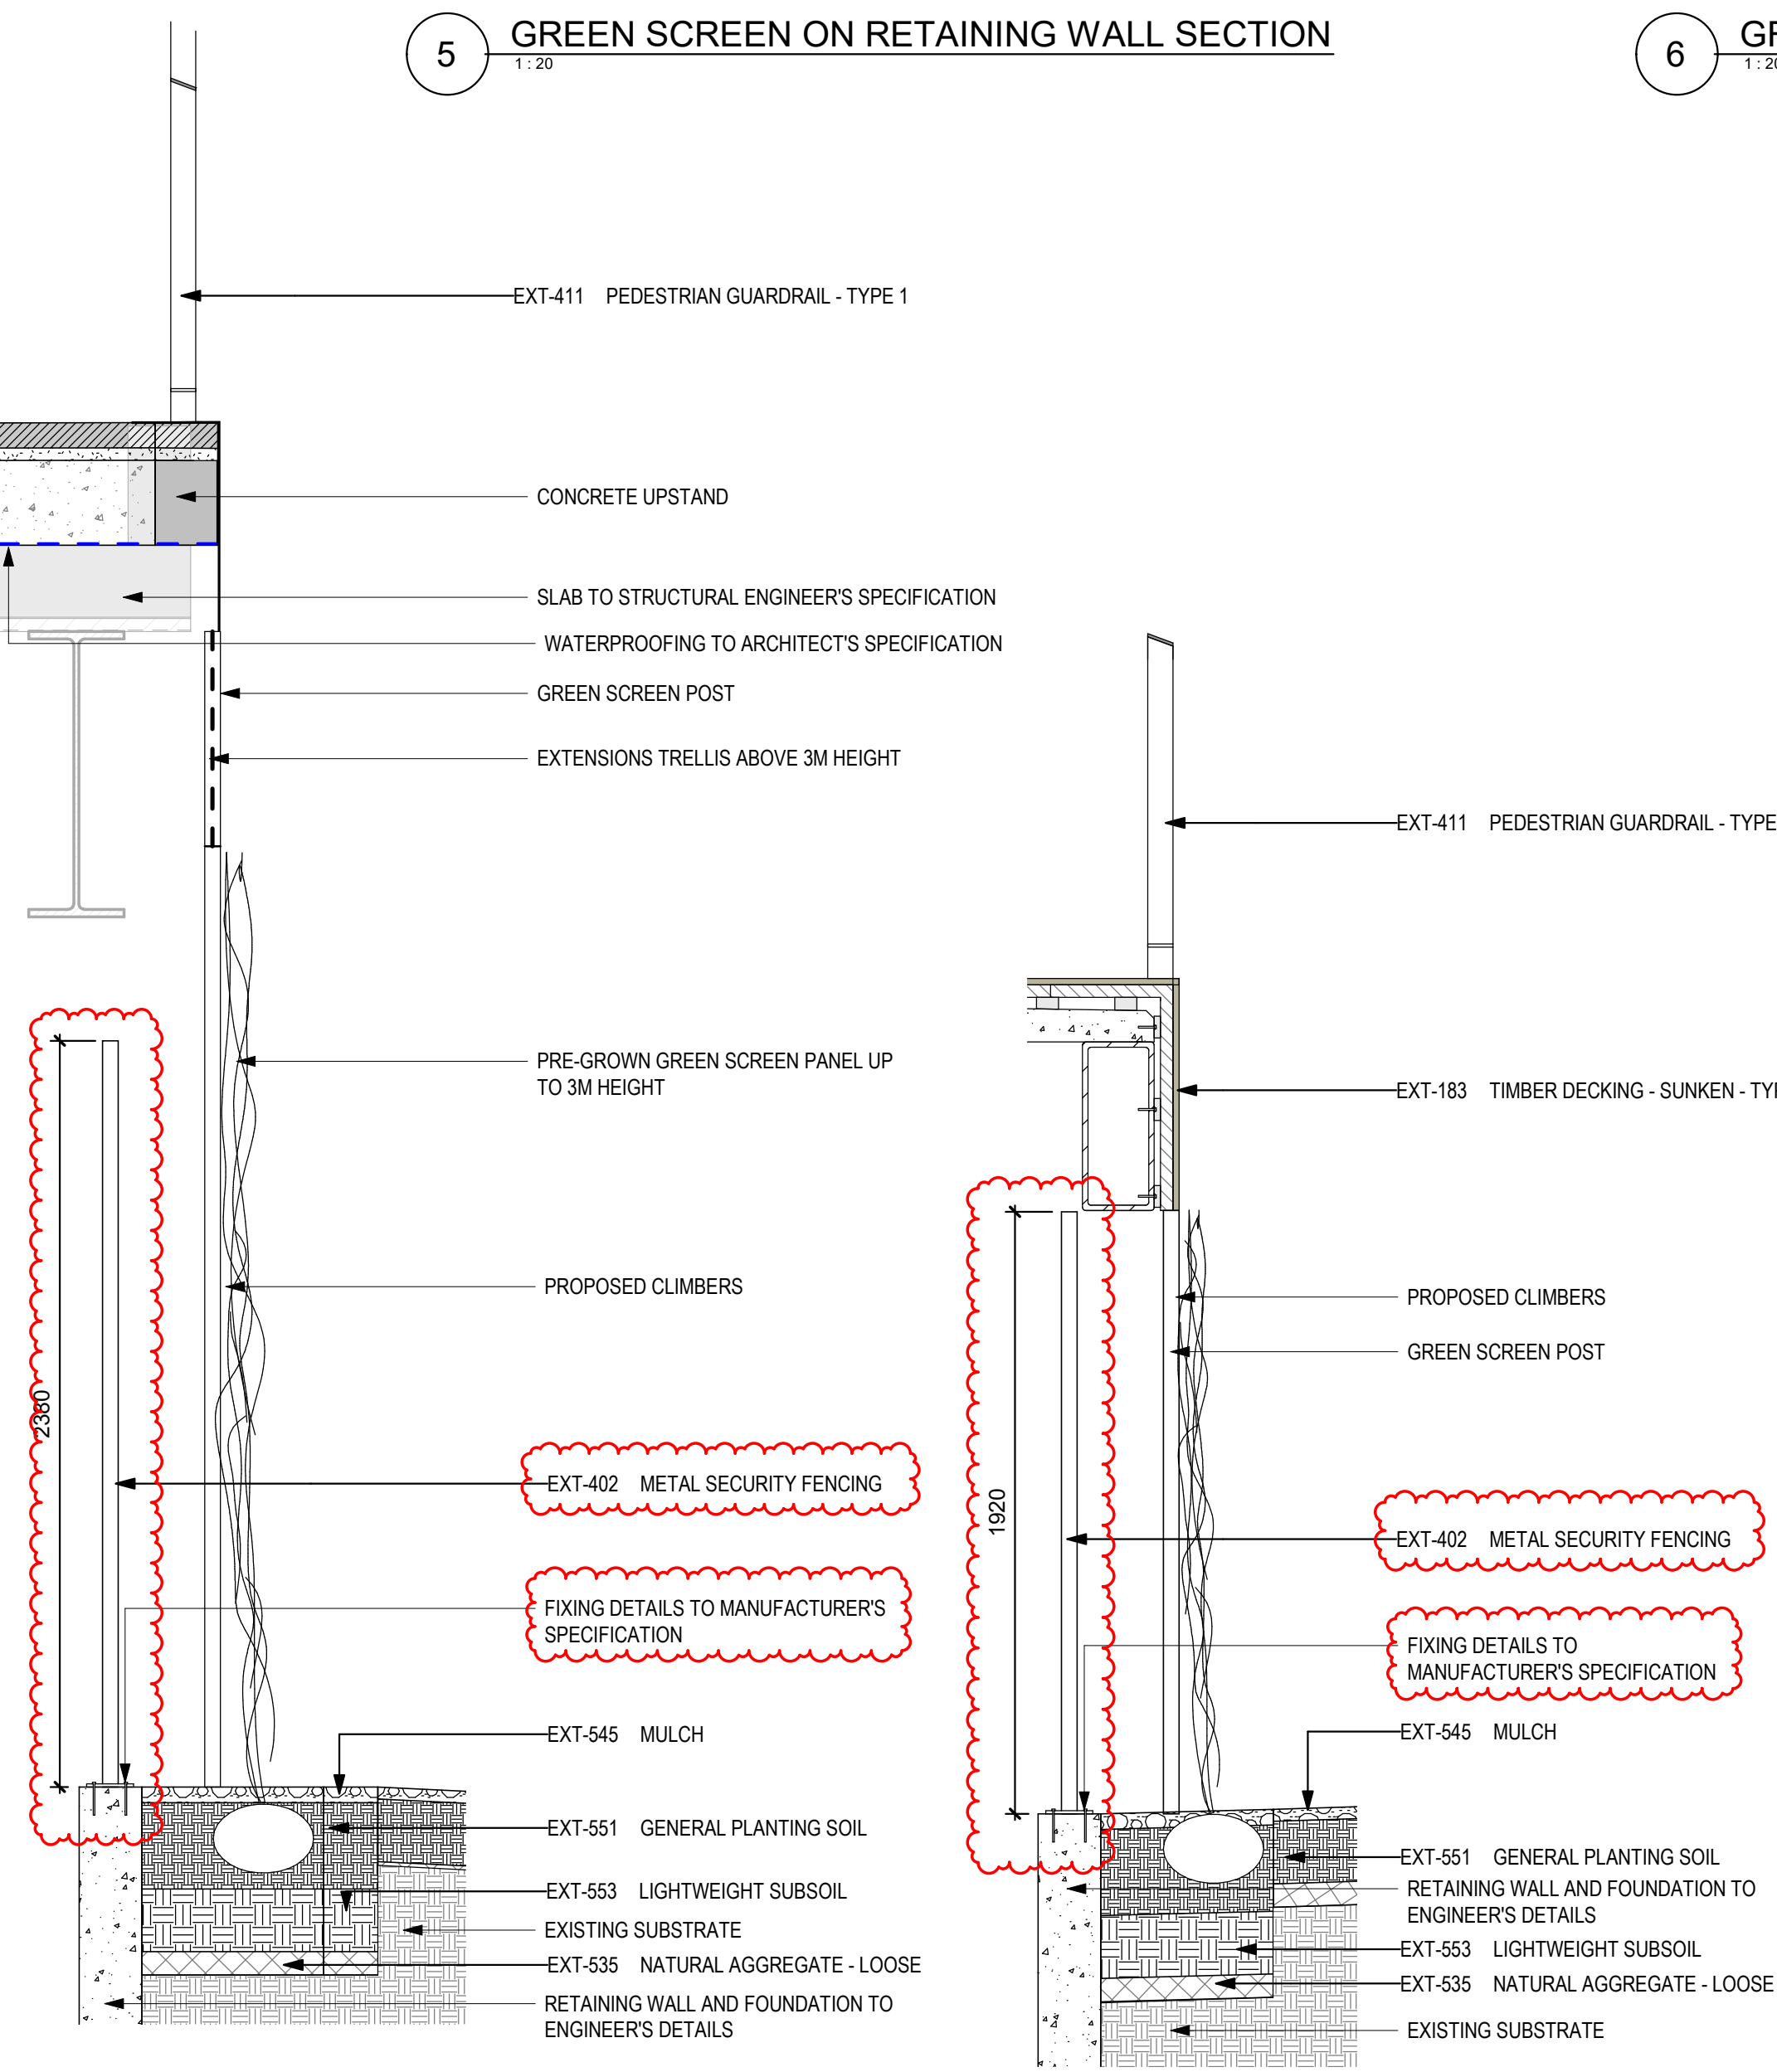


8 GREEN SCREEN FREESTANDING SECTION

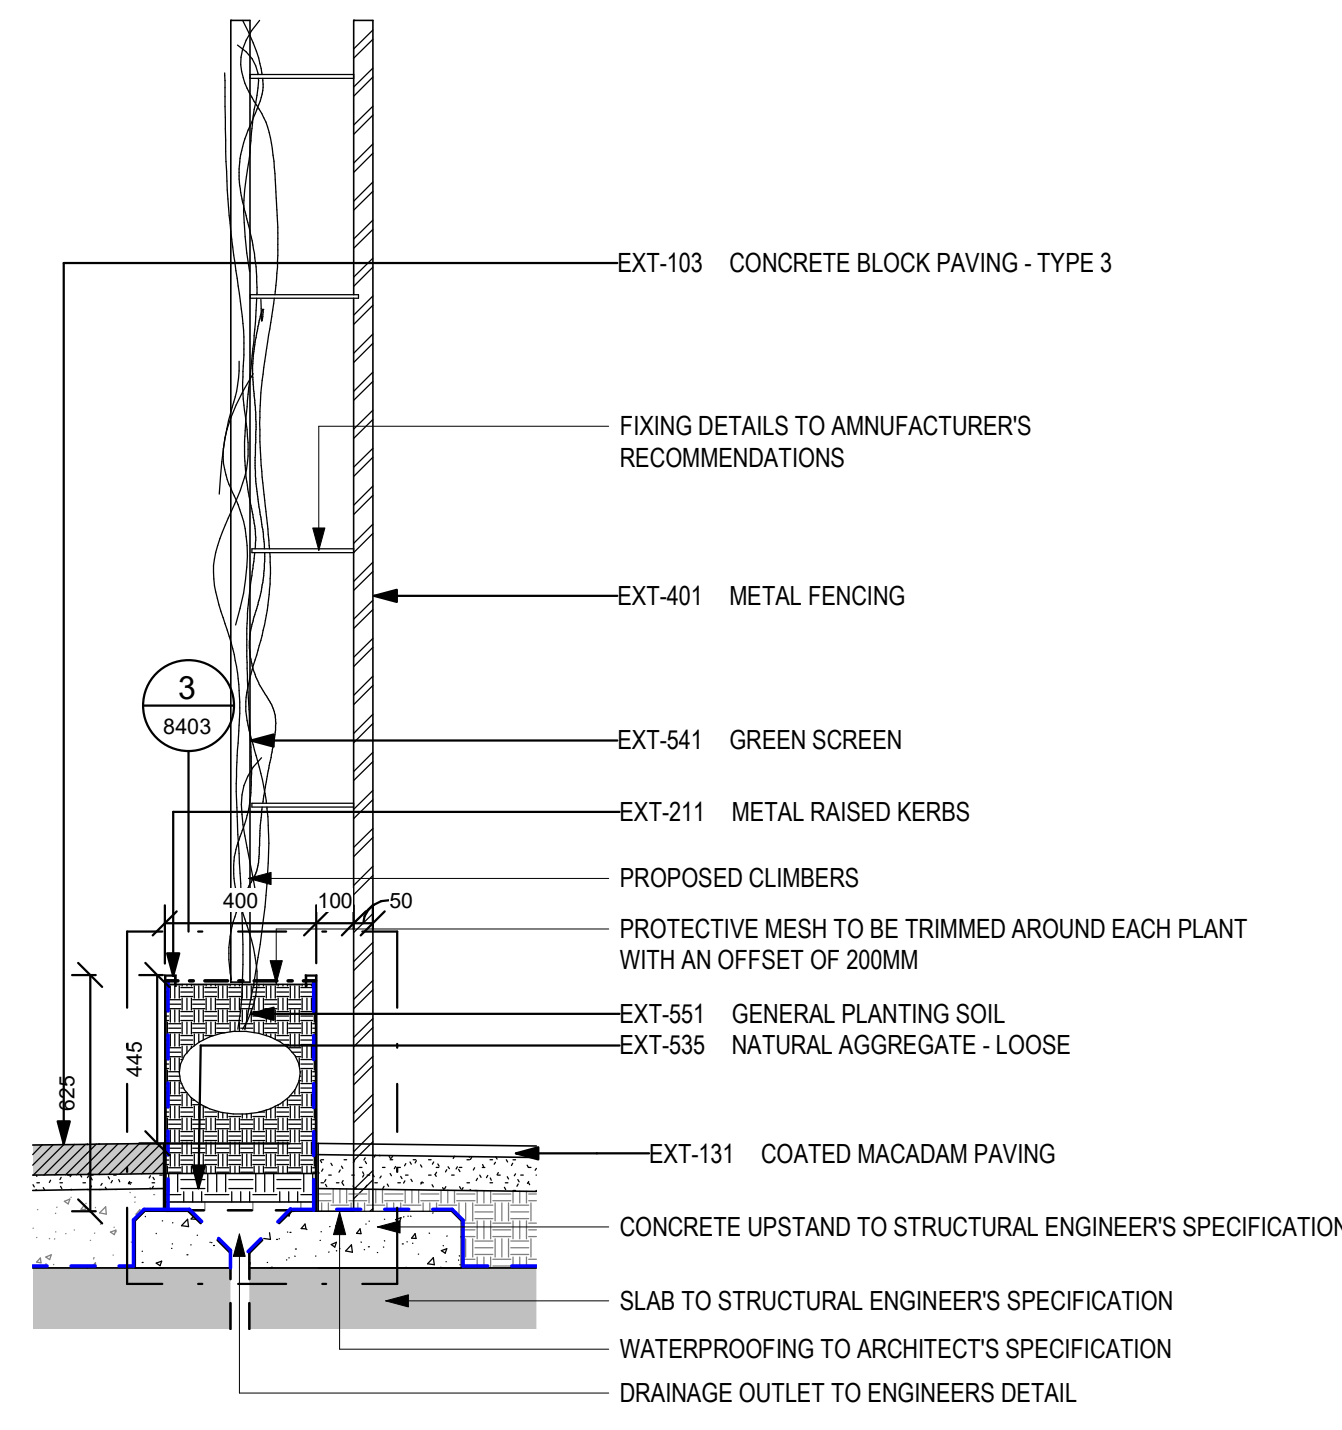


2 TYPICAL GREEN SCREEN ON FENCE SECTION

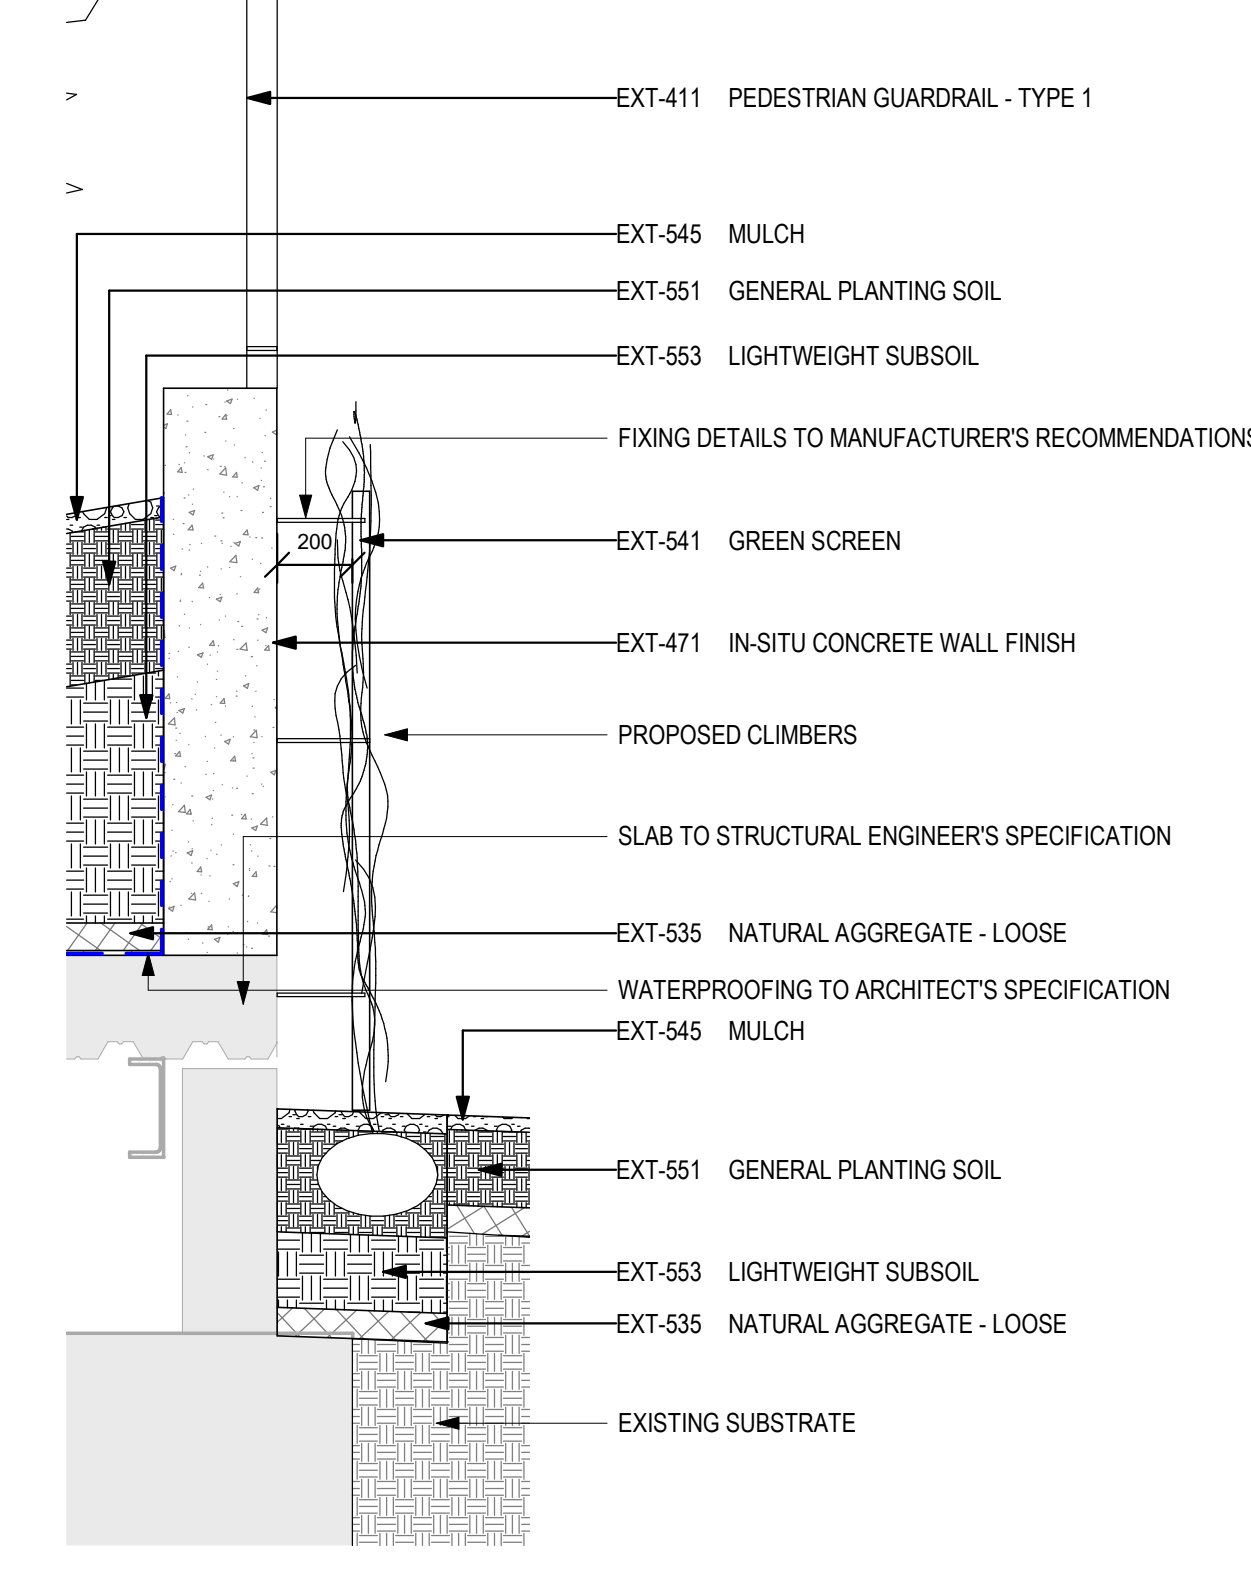


5 GREEN SCREEN ON RETAINING WALL SECTION

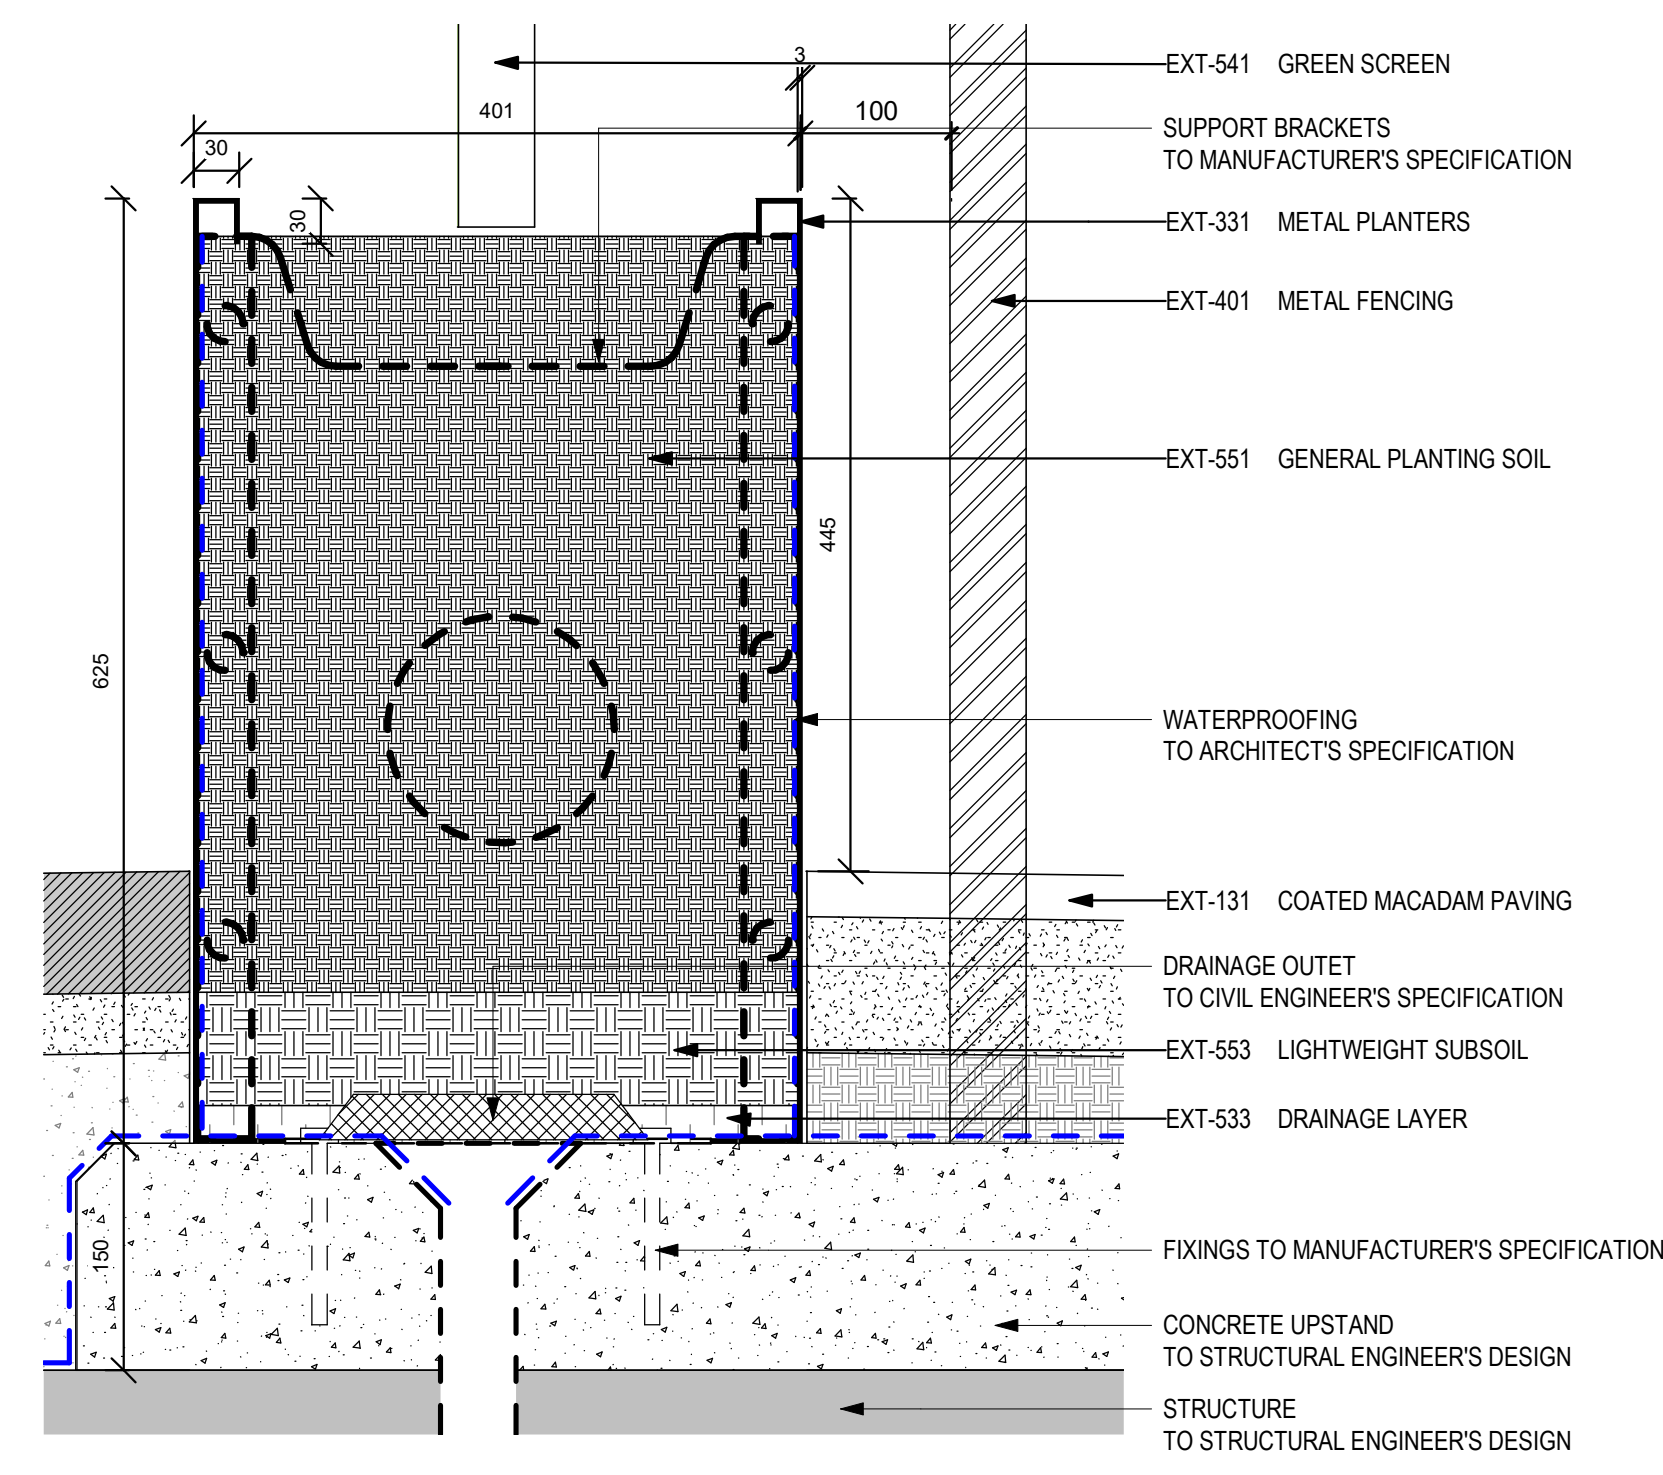

3 TYPICAL METAL RAISED KERB DETAIL

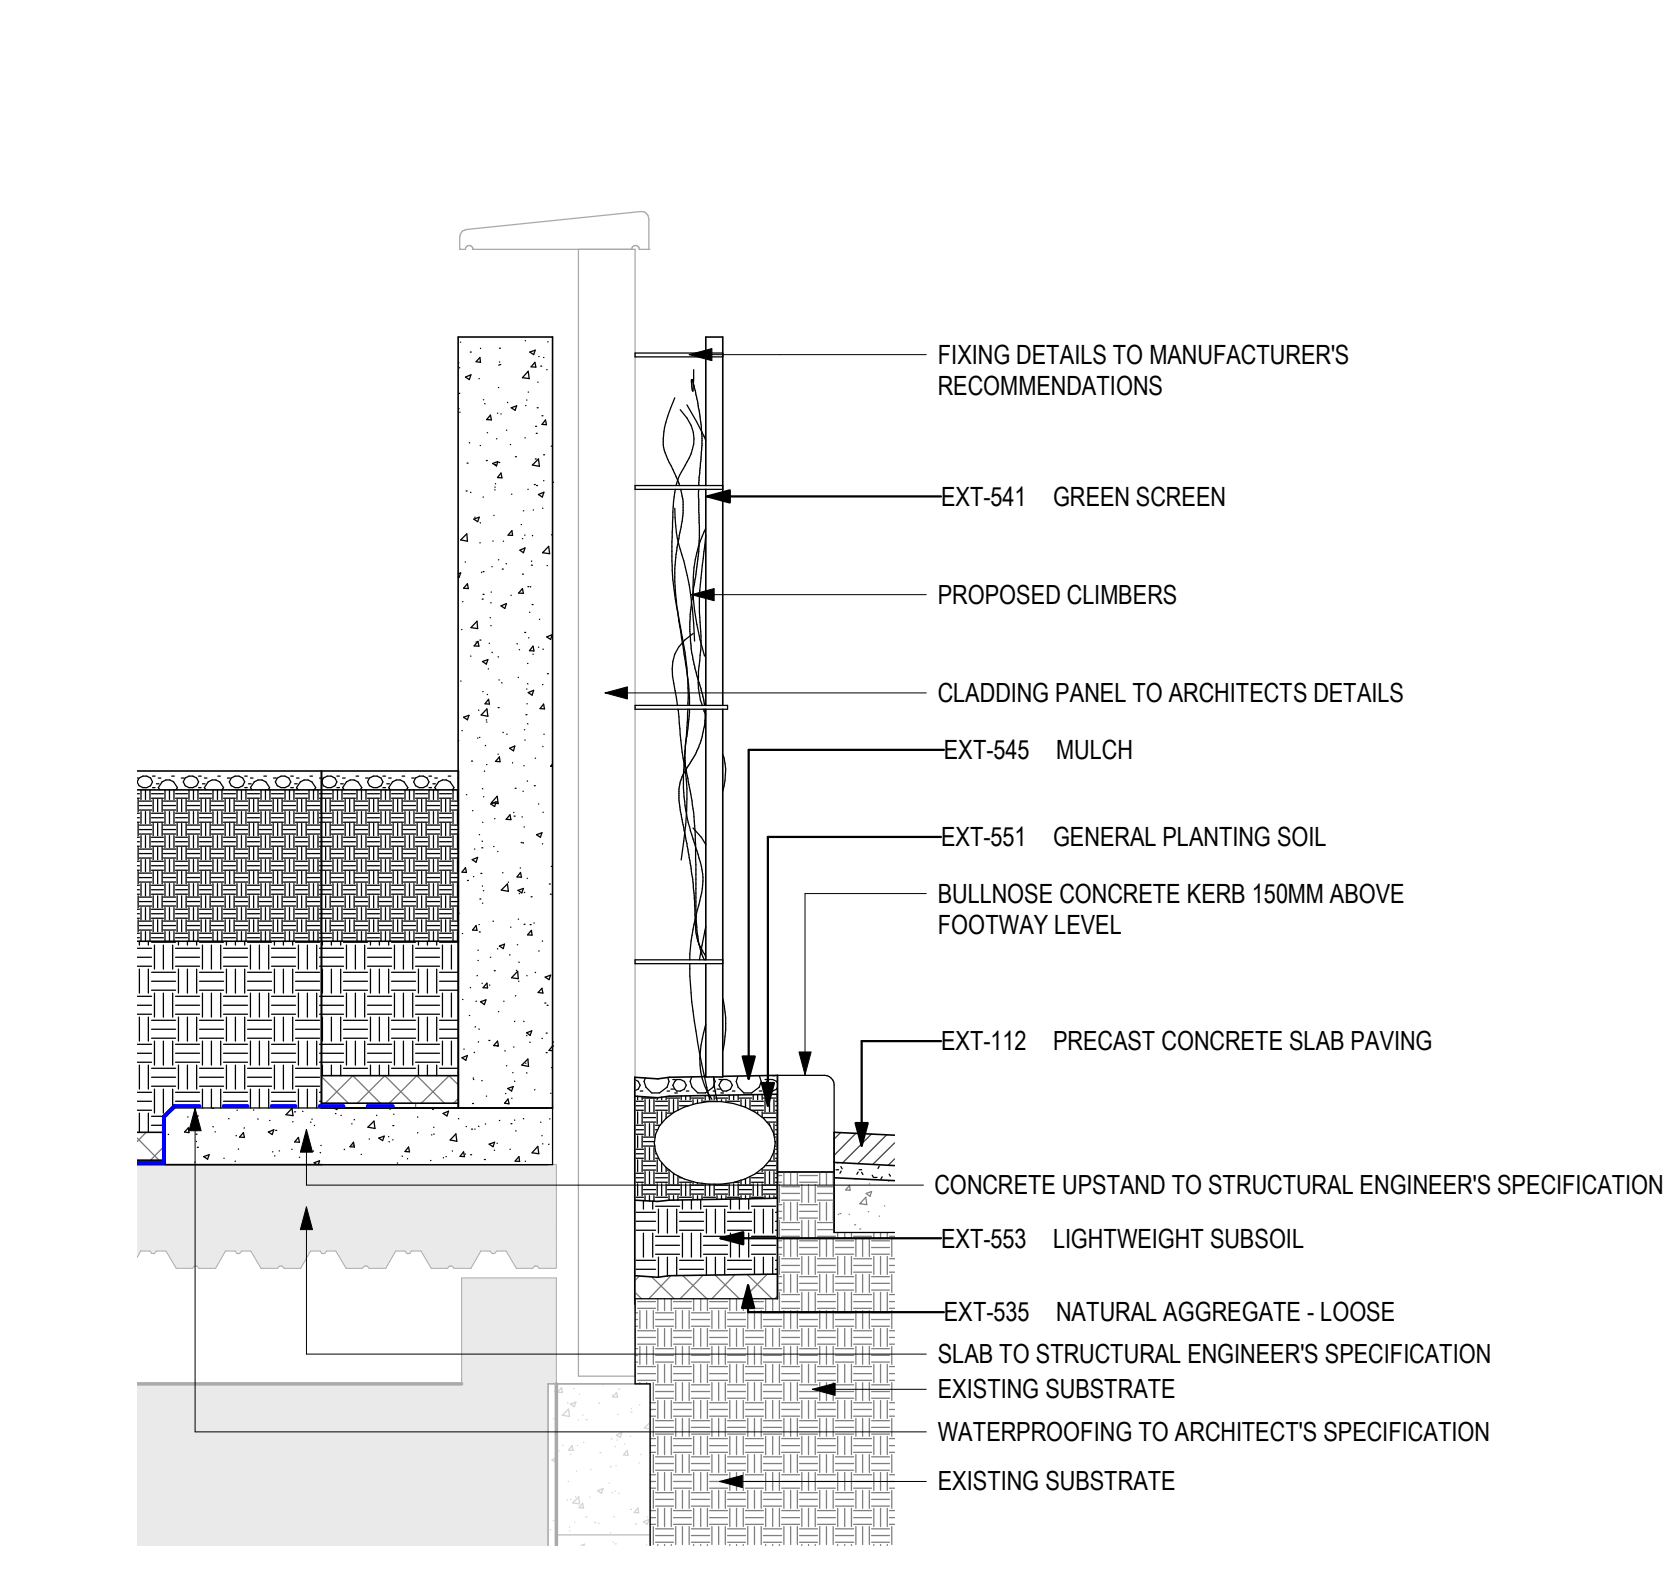

6 GREEN SCREEN ON RETAINING WALL - ALAN TURING WAY SECTION

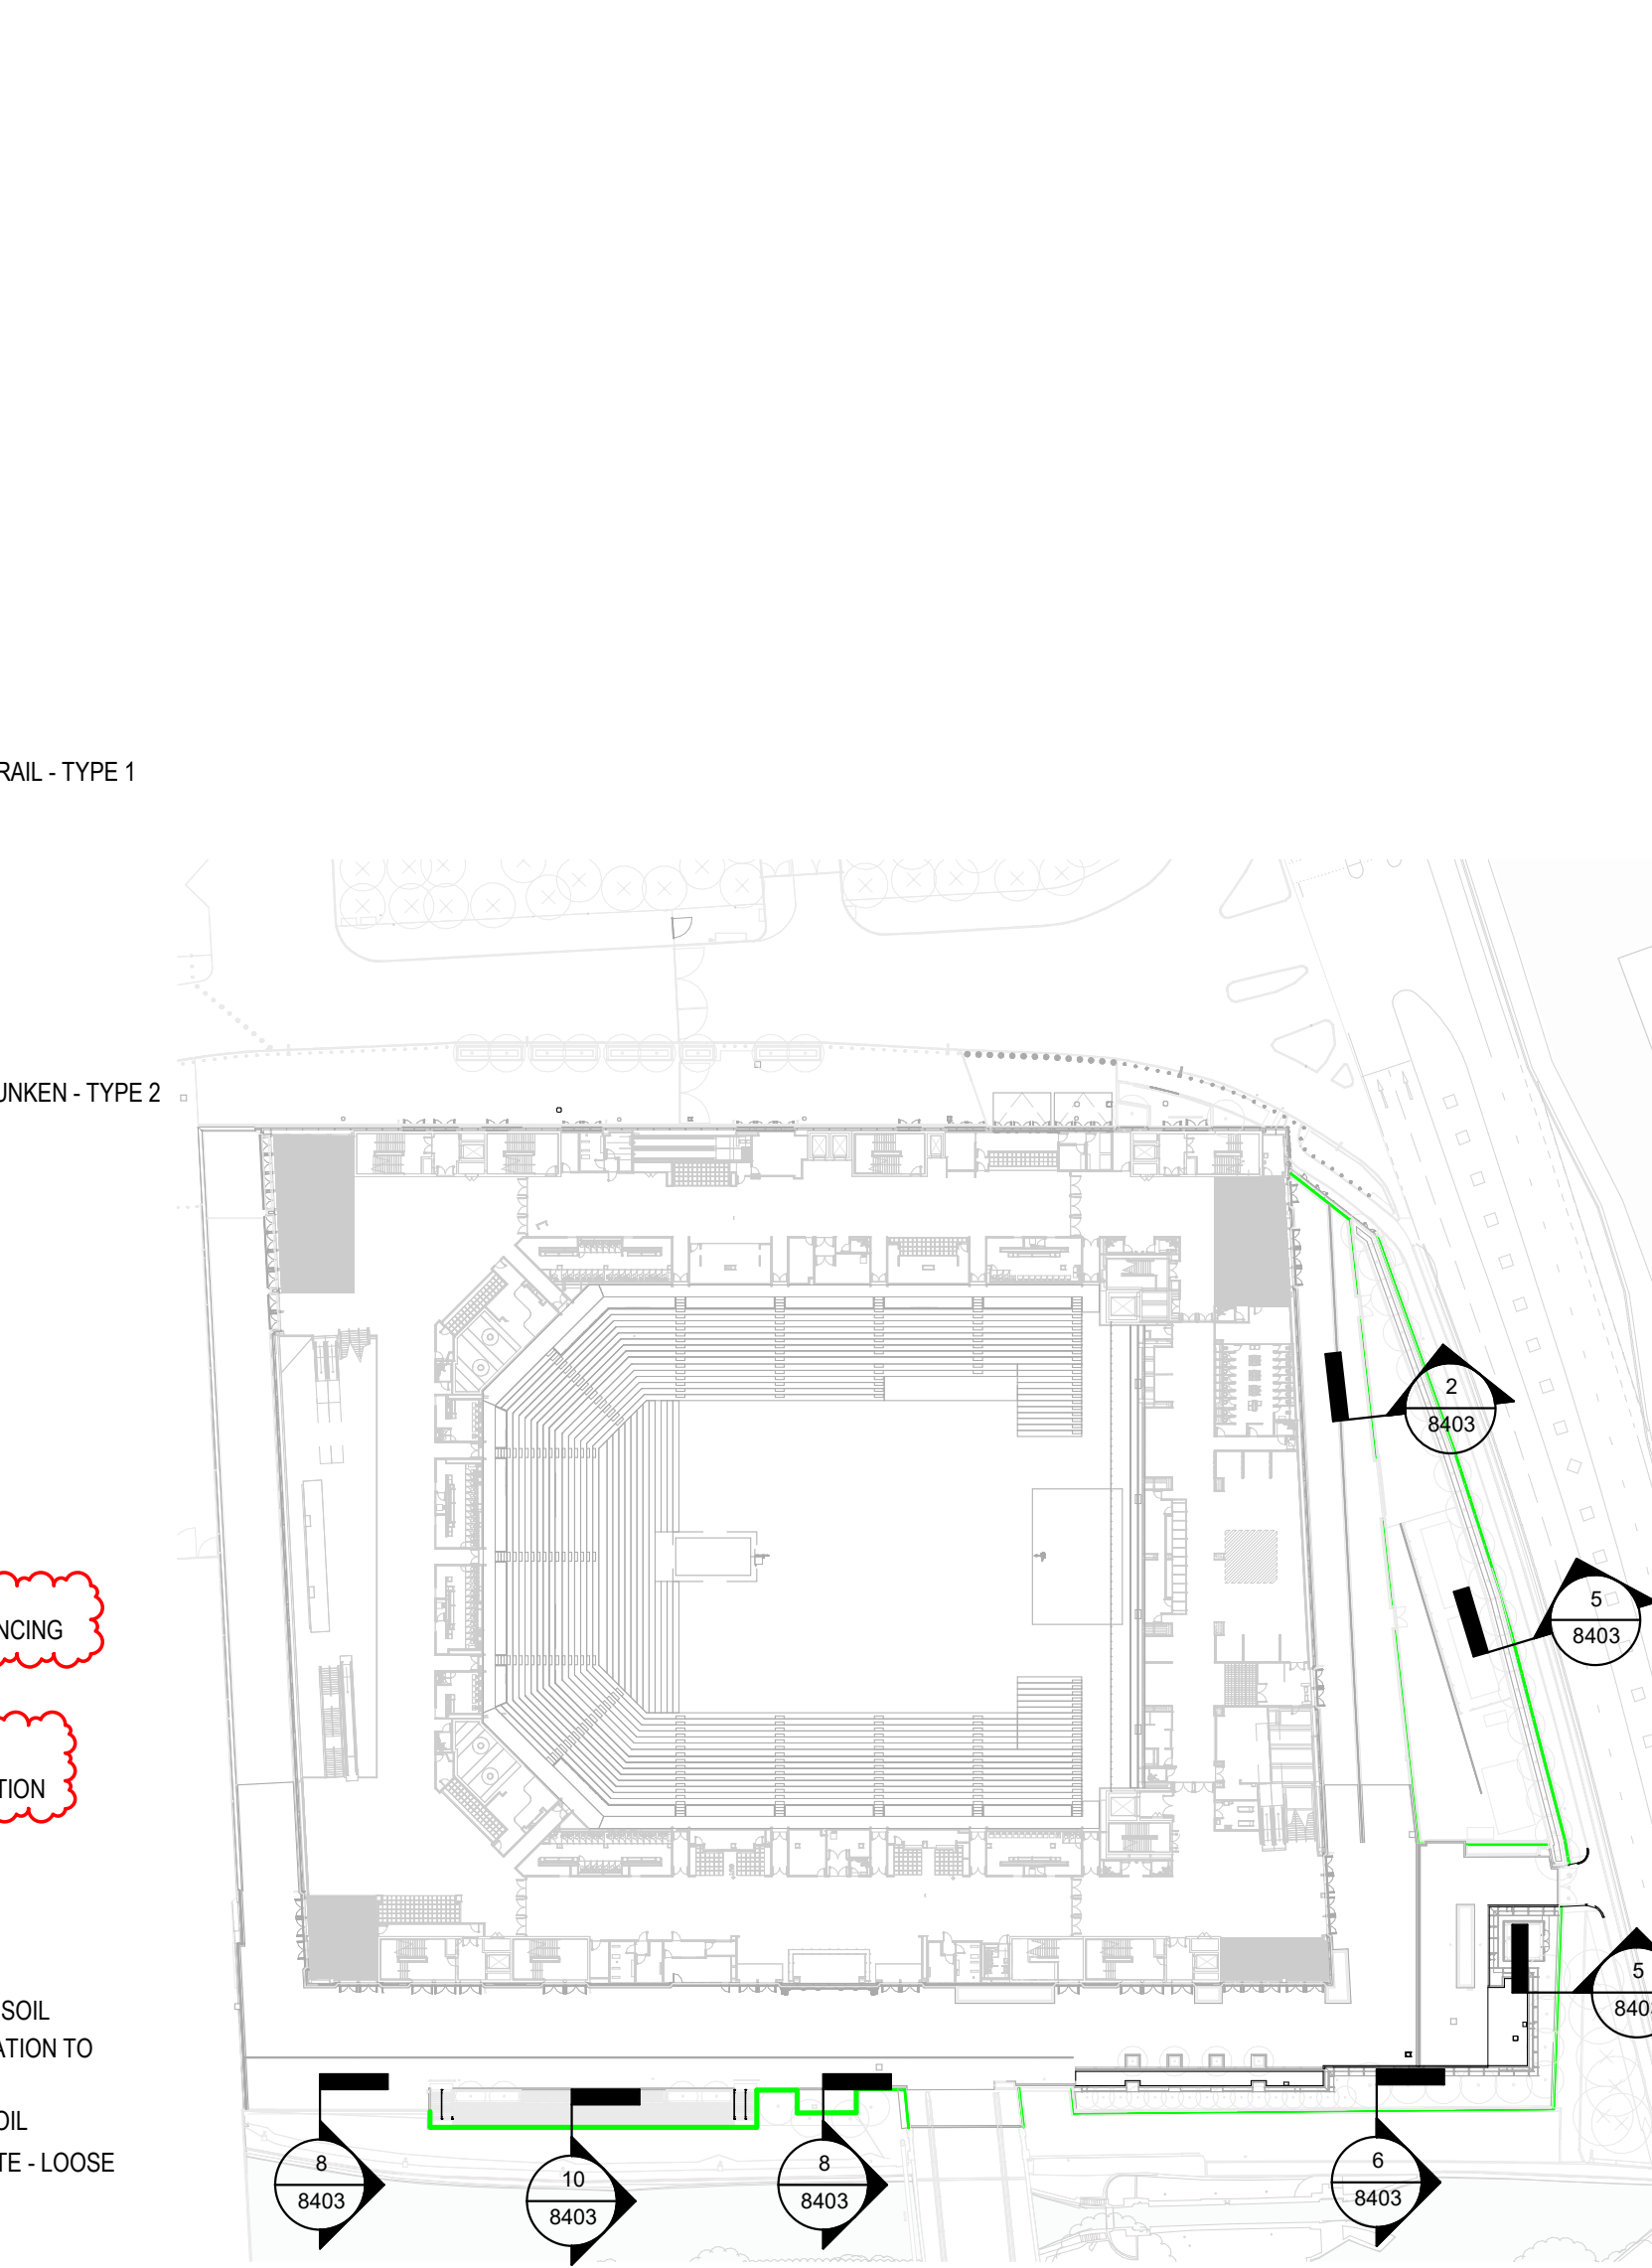

9 LOCATION PLAN

Suitability Code (as defined in ISO 19650-2:2018)

Work in Progress (WIP)

50 - Work Status

Shared (Non-Contractual)

S1 - Suitable for co-ordination
S2 - Suitable for information
S3 - Suitable for review & comment
S4 - Suitable for stage approval
S5 - Withdrawn
S6 - Suitable for BIM authorisation
S7 - Suitable for BIM authorisation

Published (Contractual)

A1, A2, A3, etc. - Authorised and accepted
B1, B2, B3, etc. - Partial sign-off (with comments)

Published (AIM Acceptance)

CR - As constructed record document

KEY PLAN

NOTES:

1. FOR INTERFACE DETAIL BETWEEN GREEN SCREEN AND MAINTENANCE GATE PLEASE REFER TO DRAWING: BRA-POP-ZZ-ZZ-DR-L-6376

THIS DRAWING IS ONLY TO SCALE IF IT IS REPRODUCED AT THE CORRECT PAPER SIZE 1:200A0

ALL INTERNAL LAYOUTS AND USES ARE SHOWN FOR ILLUSTRATIVE PURPOSES ONLY AND ARE NOT FOR DETERMINATION

Safety, Health and Environmental Information

In addition to the hazards / risks normally associated with the types of work detailed on this drawing, note the following risks and information:

Construction See risk register No abnormal risks identified with this package of work.

For information relating to Live, Opening and Maintenance see the Health and Safety File. It is assumed that all works will be carried out by a competent contractor working, where appropriate, to an approved method statement.

POPULOUS[®]

14 BLADES COURT | DODDAR ROAD | LONDON | SW15 2NU | UNITED KINGDOM
TELEPHONE +44 (0)20 8874 7666 FACSIMILE +44 (0)20 8874 7470
ALL PRODUCTION & INTELLECTUAL PROPERTY RIGHTS RESERVED © POPULOUS 2020

REVISIONS

REV	DATE	DESCRIPTION
01	14.04.2020	ISSUED FOR T1 DRAFT STAGE 4A
02	22.06.2020	ISSUED FOR T2 STAGE 4A
03	30.06.2021	STAGE 4B LIVING WALL AND GREEN SCREEN
04	18.11.2021	GREEN SCREEN ISSUED FOR CONSTRUCTION
05	27.05.2022	SECURITY FENCE ADDED BEHIND GREEN SCREEN IN SOUTH WEST CORNER ALONG ASHTON CANAL

Co-op Live

TYPICAL GREEN SCREEN DETAILS

author	date	drawn	FP	Project no.	Suitability
As indicated @ A0	14/04/20	checked	TJ	4933	S3

project name: Co-op Live

purpose of issue: CONSTRUCTION

revision: BRA-POP-ZZ-ZZ-DR-L-8403

C02