
© COPYRIGHT NPS GROUP LTD.2017

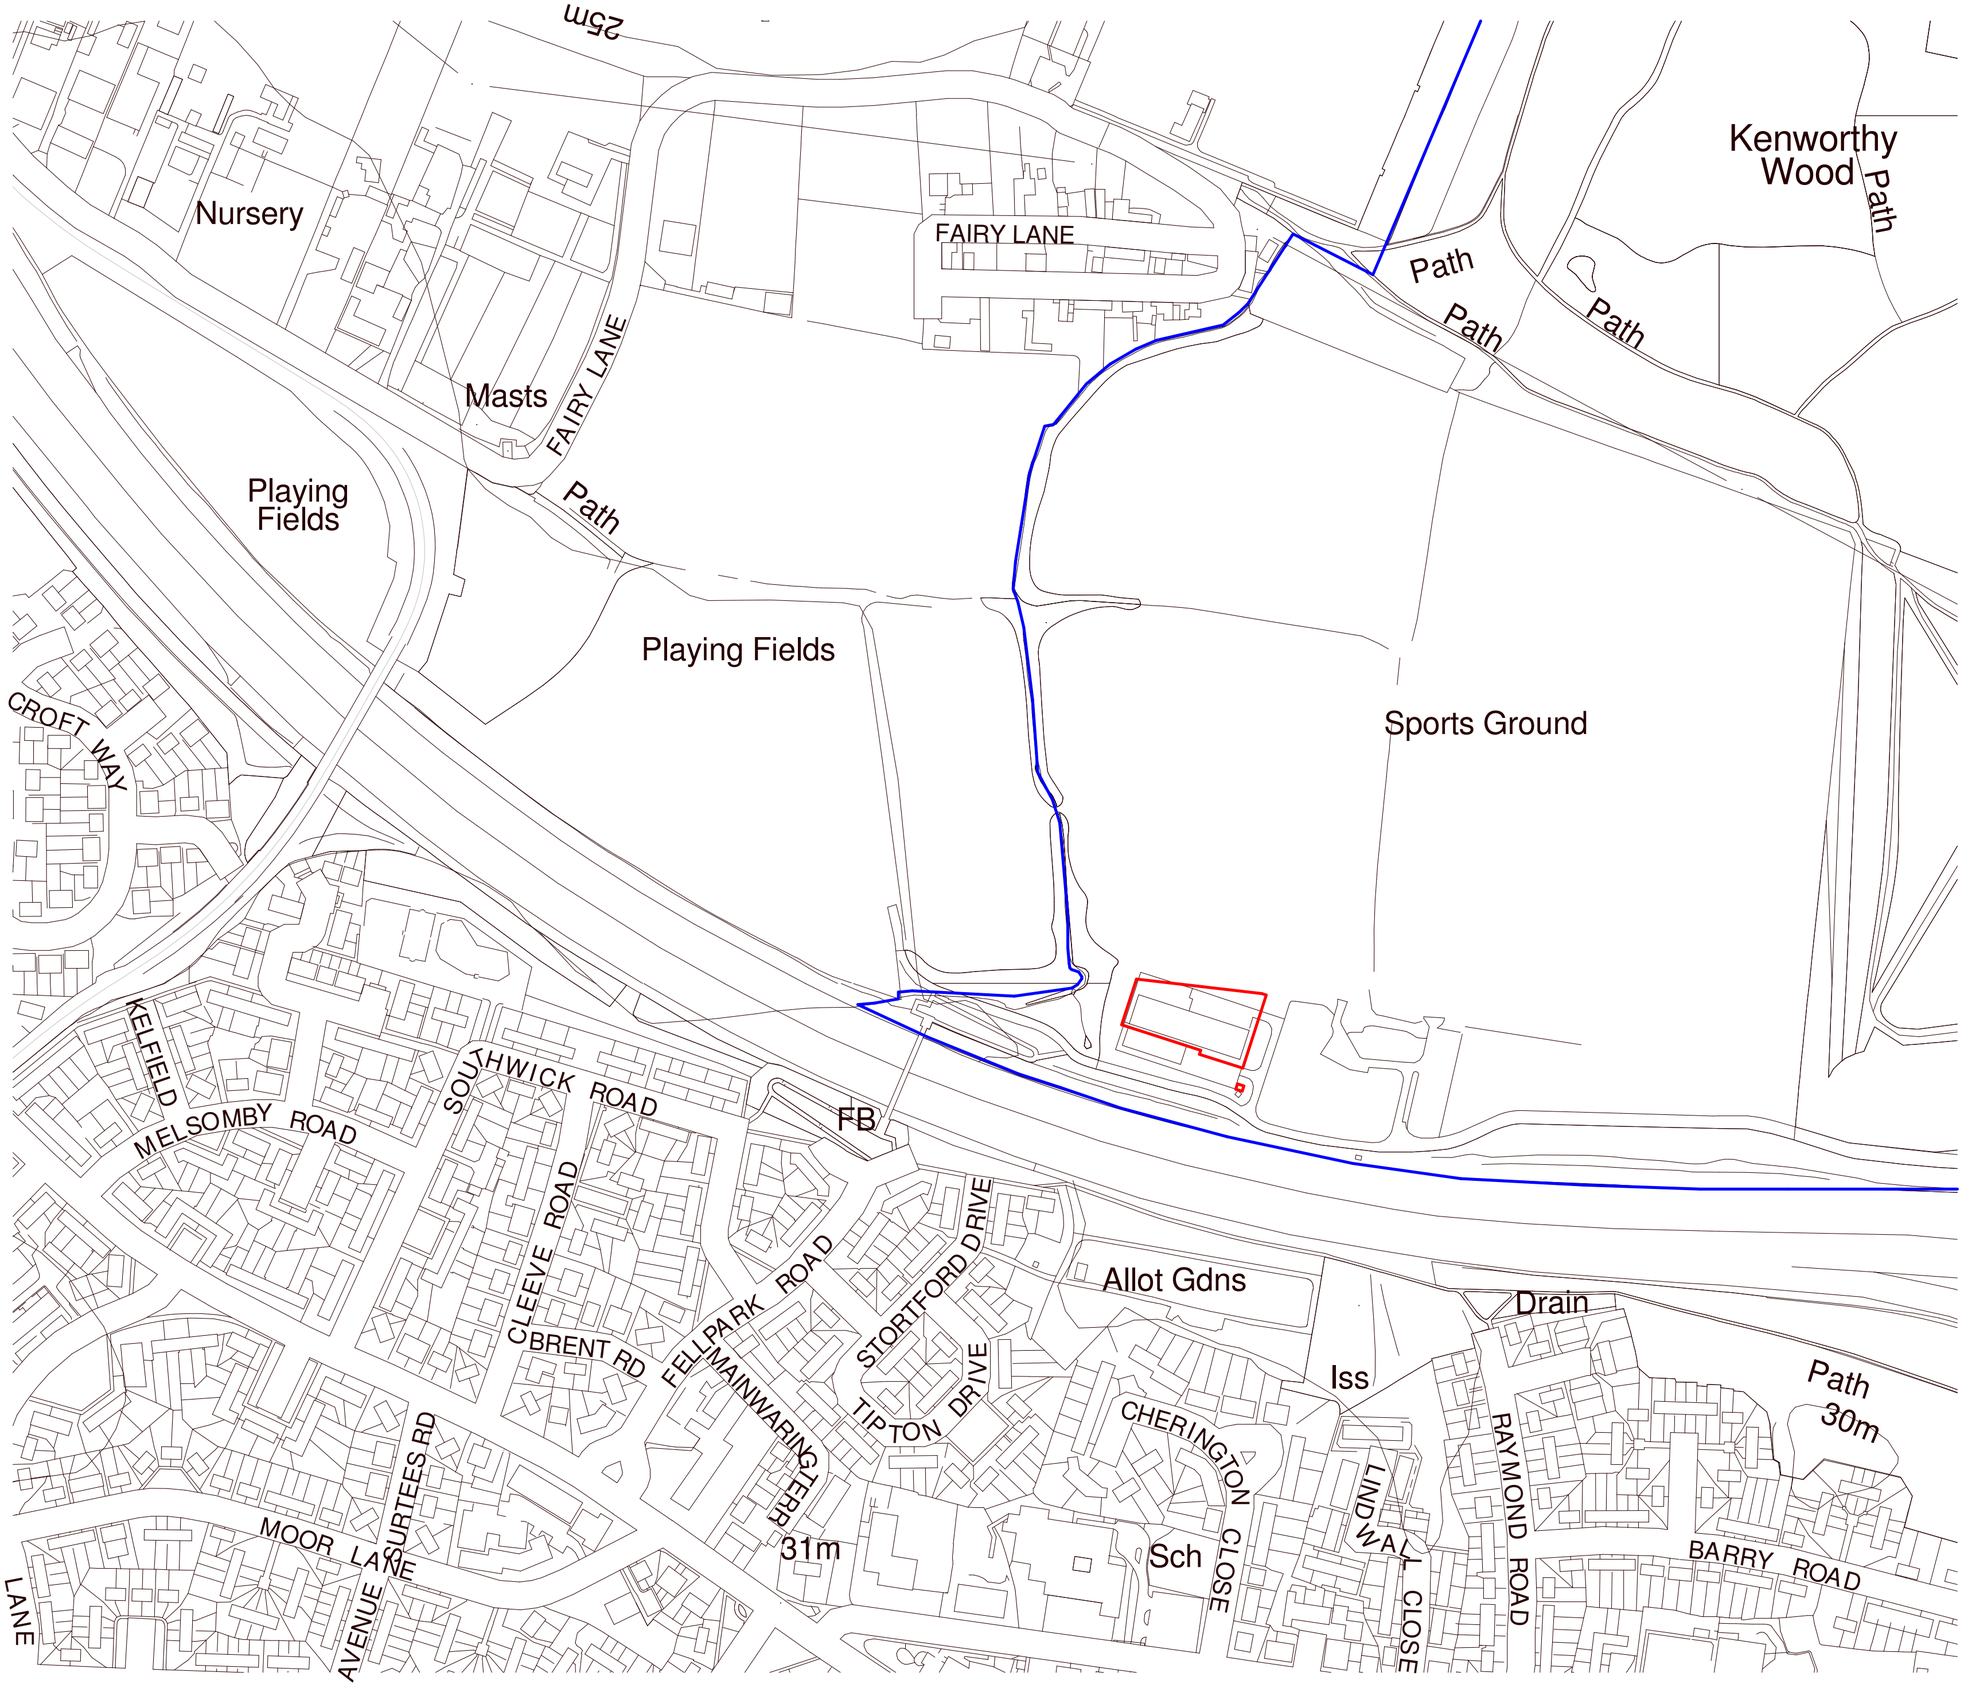

RESPONSIBILITY IS NOT ACCEPTED FOR OTHERS SCALING DIRECTLY FROM THIS DRAWING. DO NOT SCALE FROM THIS DRAWING, USE WRITTEN DIMENSIONS ONLY.

0 25m 50m 125m

1:2500

ORIGINAL SHEET SIZE A2

THIS DRAWING IS PRODUCED FOR USE IN THIS PROJECT ONLY AND MAY NOT BE USED FOR ANY OTHER PURPOSE. THE ORIGINATOR ACCEPT NO LIABILITY FOR THE USE OF THIS DRAWING OTHER THAN THE PURPOSE FOR WHICH IT WAS INTENDED IN CONNECTION WITH THIS PROJECT AS RECORDED IN THE 'PURPOSE FOR ISSUE' AND 'FILE STATUS CODE'.

THIS DRAWING MAY NOT BE REPRODUCED IN ANY FORM WITHOUT PRIOR WRITTEN AGREEMENT.

© CROWN COPYRIGHT AND DATABASE RIGHTS 2019 ORDNANCE SURVEY LICENCE NUMBER 100019340.

KEY PLAN

NOTES

Site Boundary = 0.267ha

Manchester City Council Ownership Boundary

Rev	Description	Date	Drawn	Chkd/Appd
P03	Blue Line Boundary Corrected	19/11/2025	NN	MR
P02	RIBA 3 Planning Submission	17/11/2025	NN	MR

NPS Leeds Ltd
280 Fifers Lane, Norwich, NR6 6EQ. Merrion House, Leeds, LS2 8BB
Tel: 0113 320 1630; **Email**: leeds@nps.co.uk; **web**:www.nps.co.uk

CLIENT
Manchester City Council

PROJECT
Wythenshawe Sports Ground Hub

TITLE
Site Location Plan (OS Tile)

SCALE	DISCIPLINE	PROJECT NUMBER
1 : 2500	Architect	118404

DRAWING NUMBER: NPS-ZZ-00-D-A-0802

REV CODE: P03

STATUS CODE	PURPOSE OF ISSUE	Drawn by	Approved by
S2	Planning	NN	RB
		Checked by: MR	

© COPYRIGHT NPS GROUP LTD.2017