
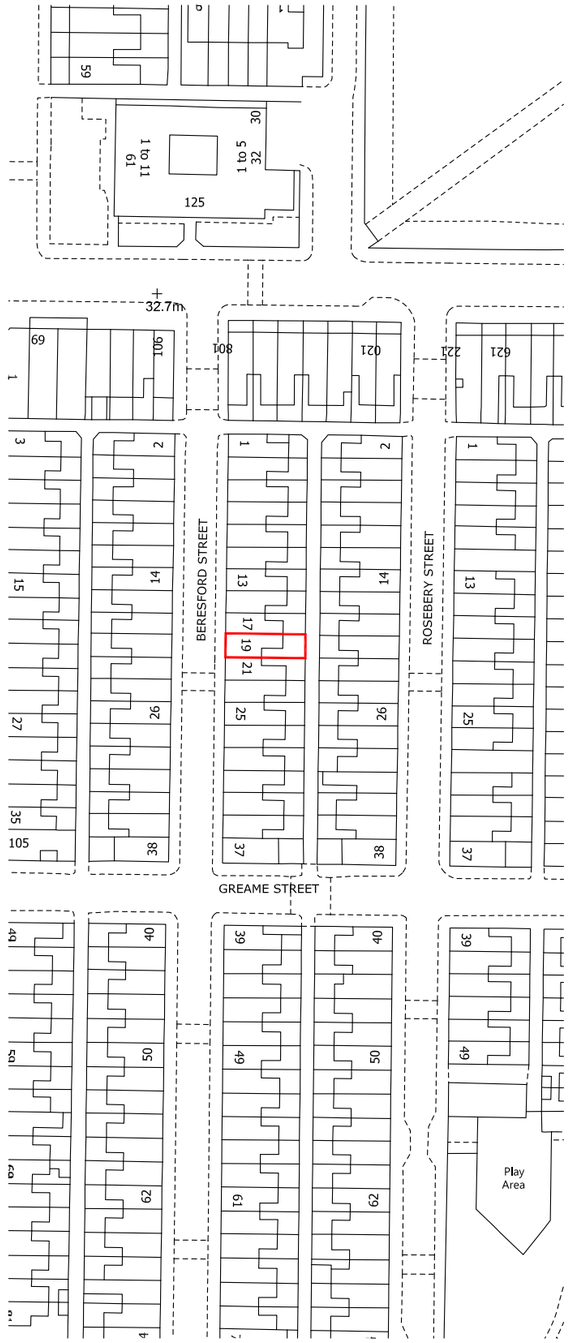


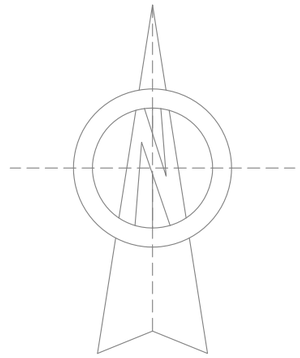

Scale 1:1250 0 10 30 60 120m

PLANNING STUDIO

Project

19 BERESFORD STREET
MANCHESTER M14 4SB

Drawing

LOCATION PLAN

Dwg No.	**Date**
104	NOVEMBER 2025

Scale @ A3 1:1250