
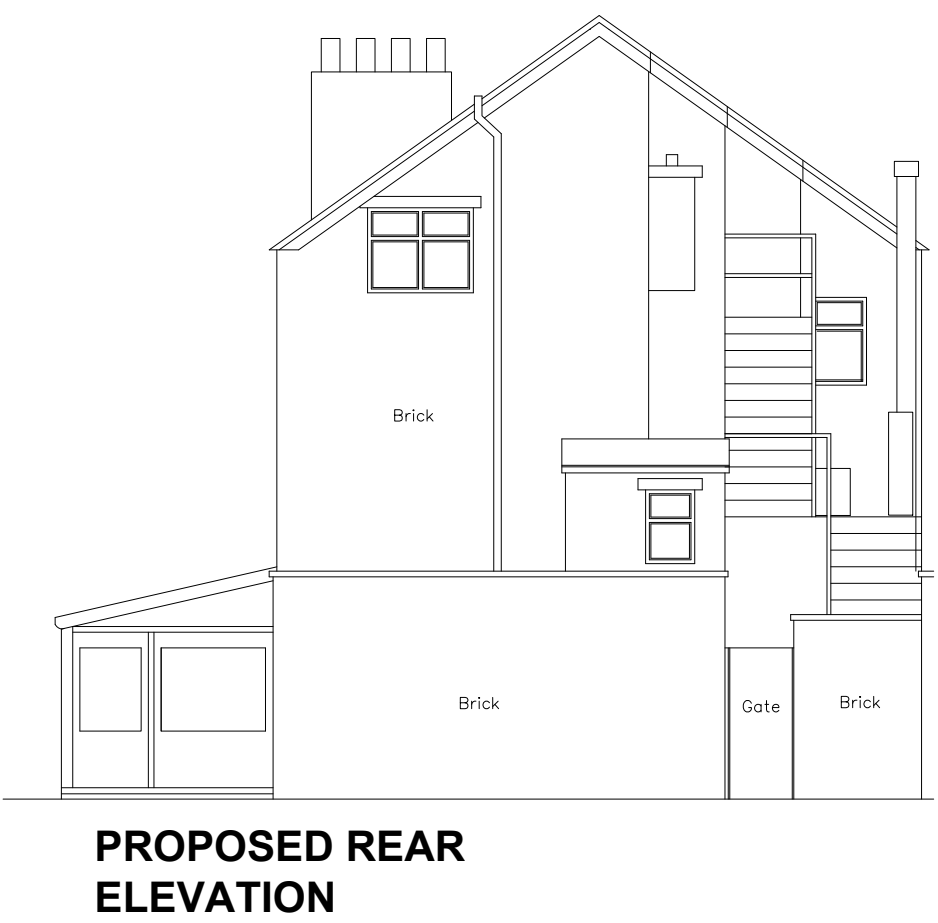


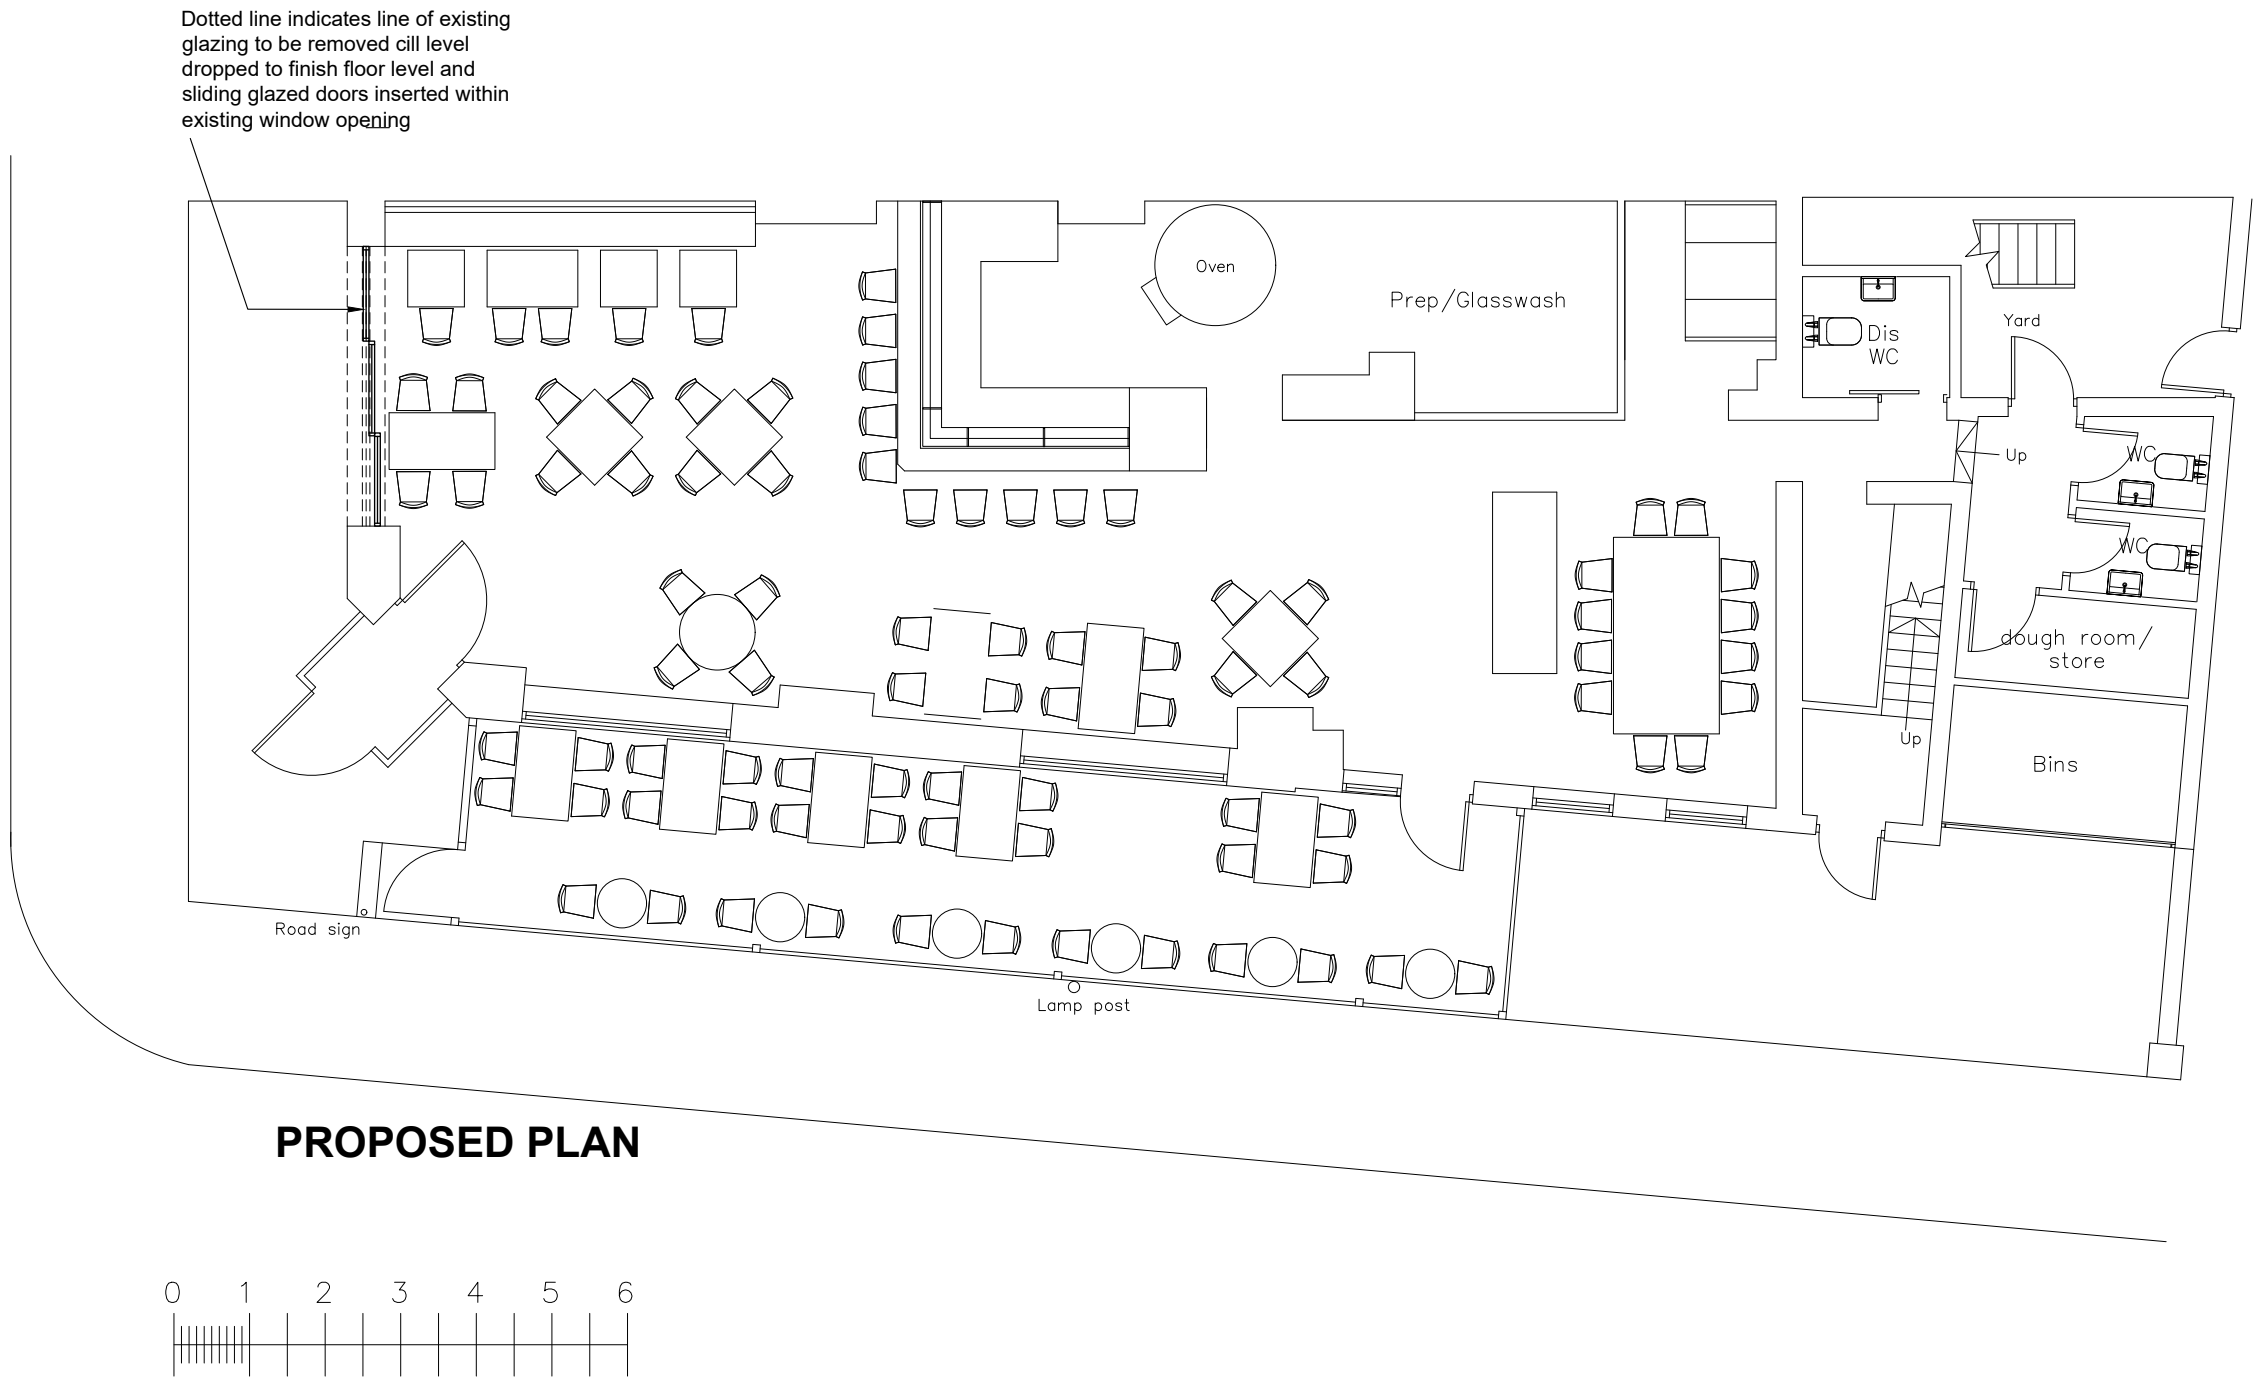

RUDYS PIZZA LTD	client
RUDY'S CHORLTON 577 BARLOW MOOR RD	project
PROPOSED PLAN & ELEVATION	title
02	job no
AL01	dwg no
1:100	scale
TT	drawn
07377 160729	mob
toby@studio-72.co.uk	email