




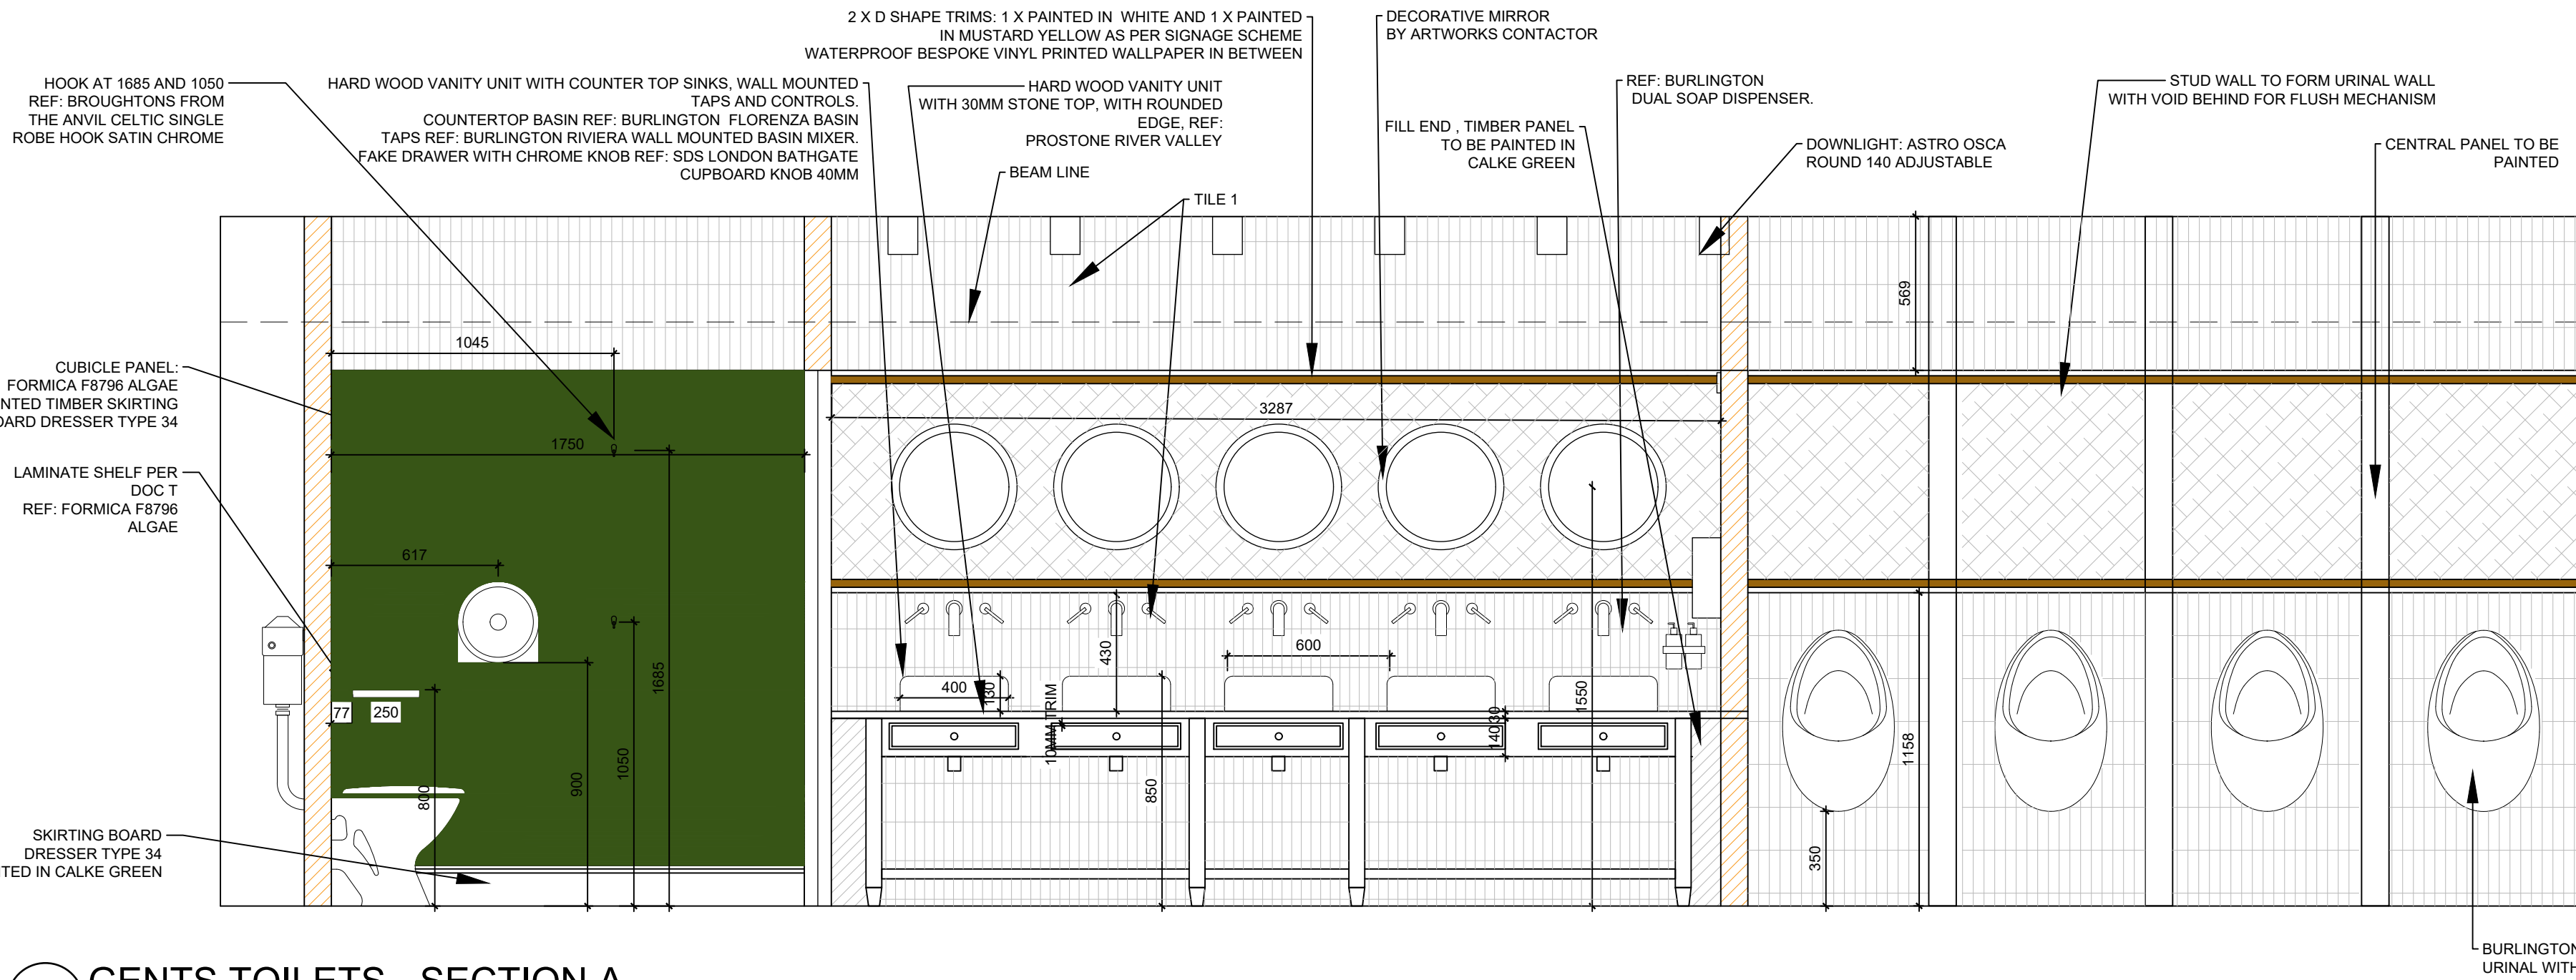


GENTS TOILETS - SECTION A  
1:20

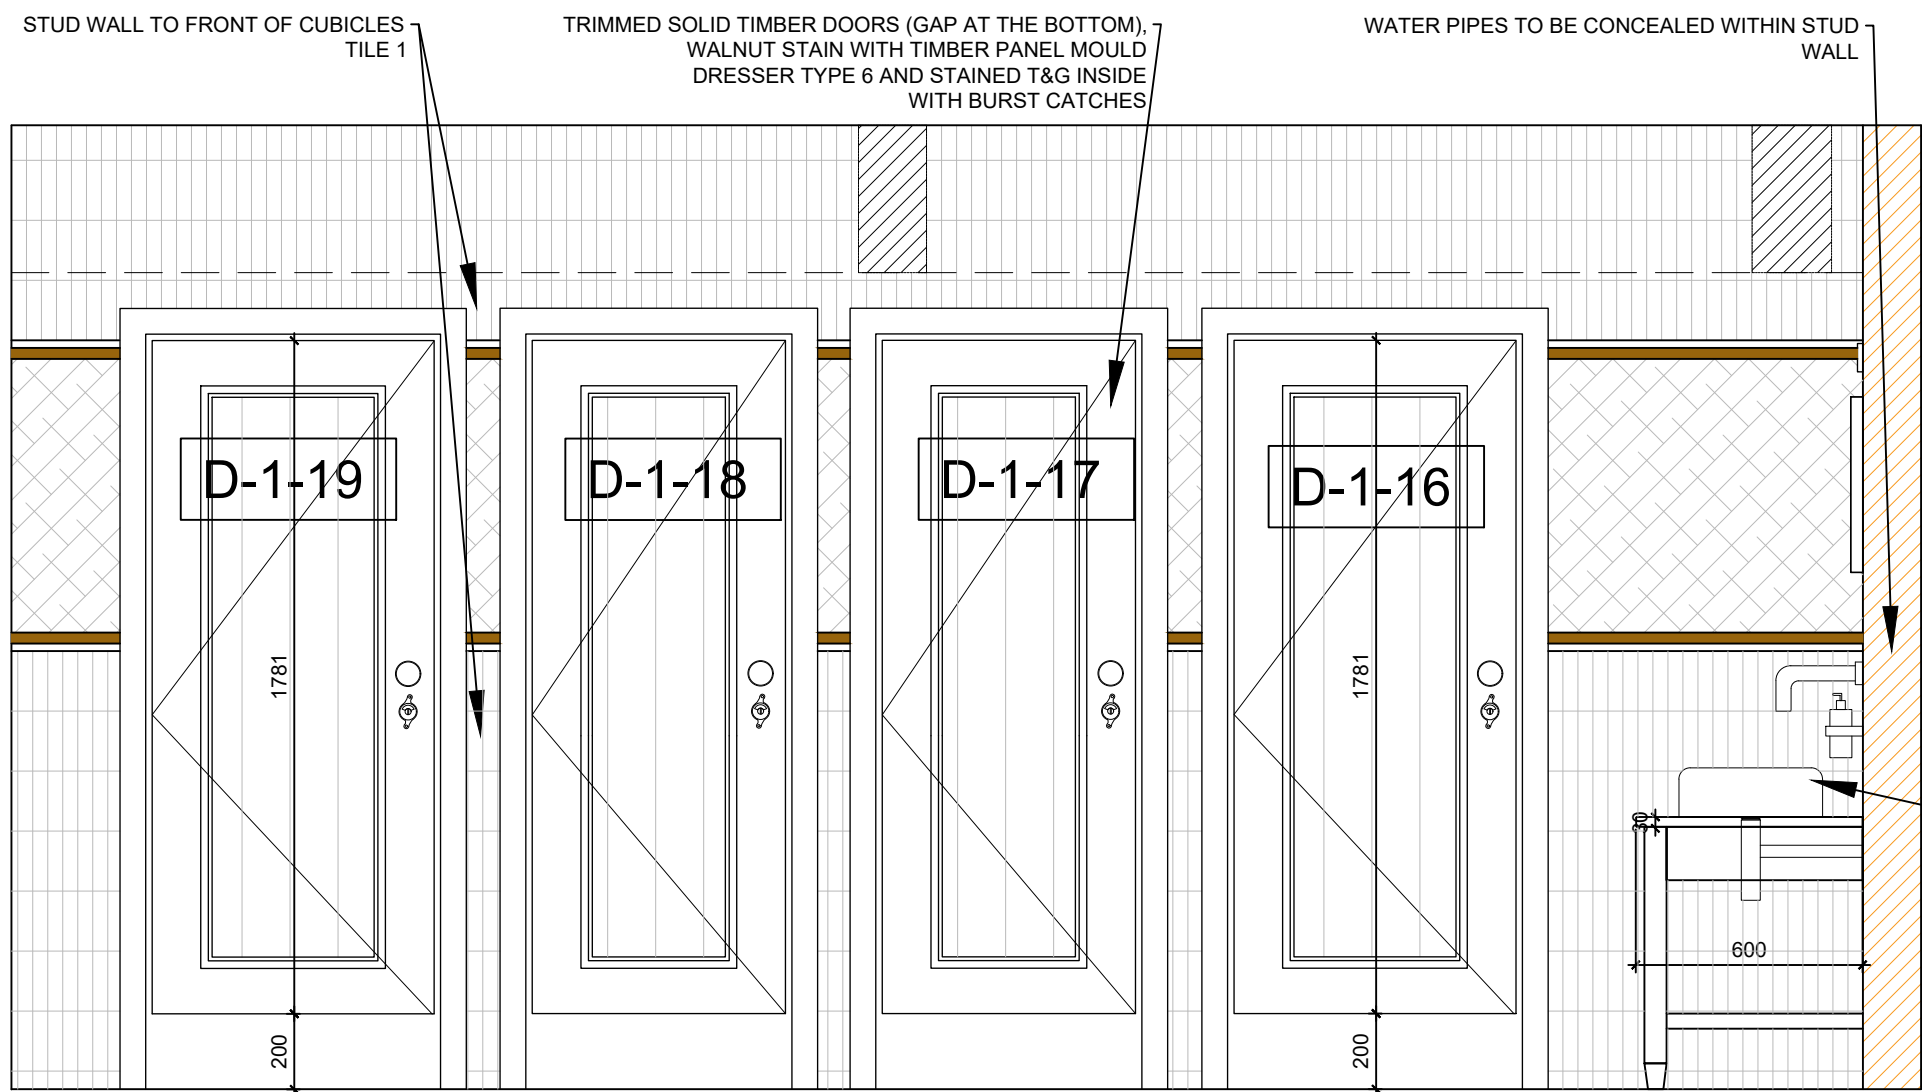

GENTS TOILETS - SECTION B  
1:20

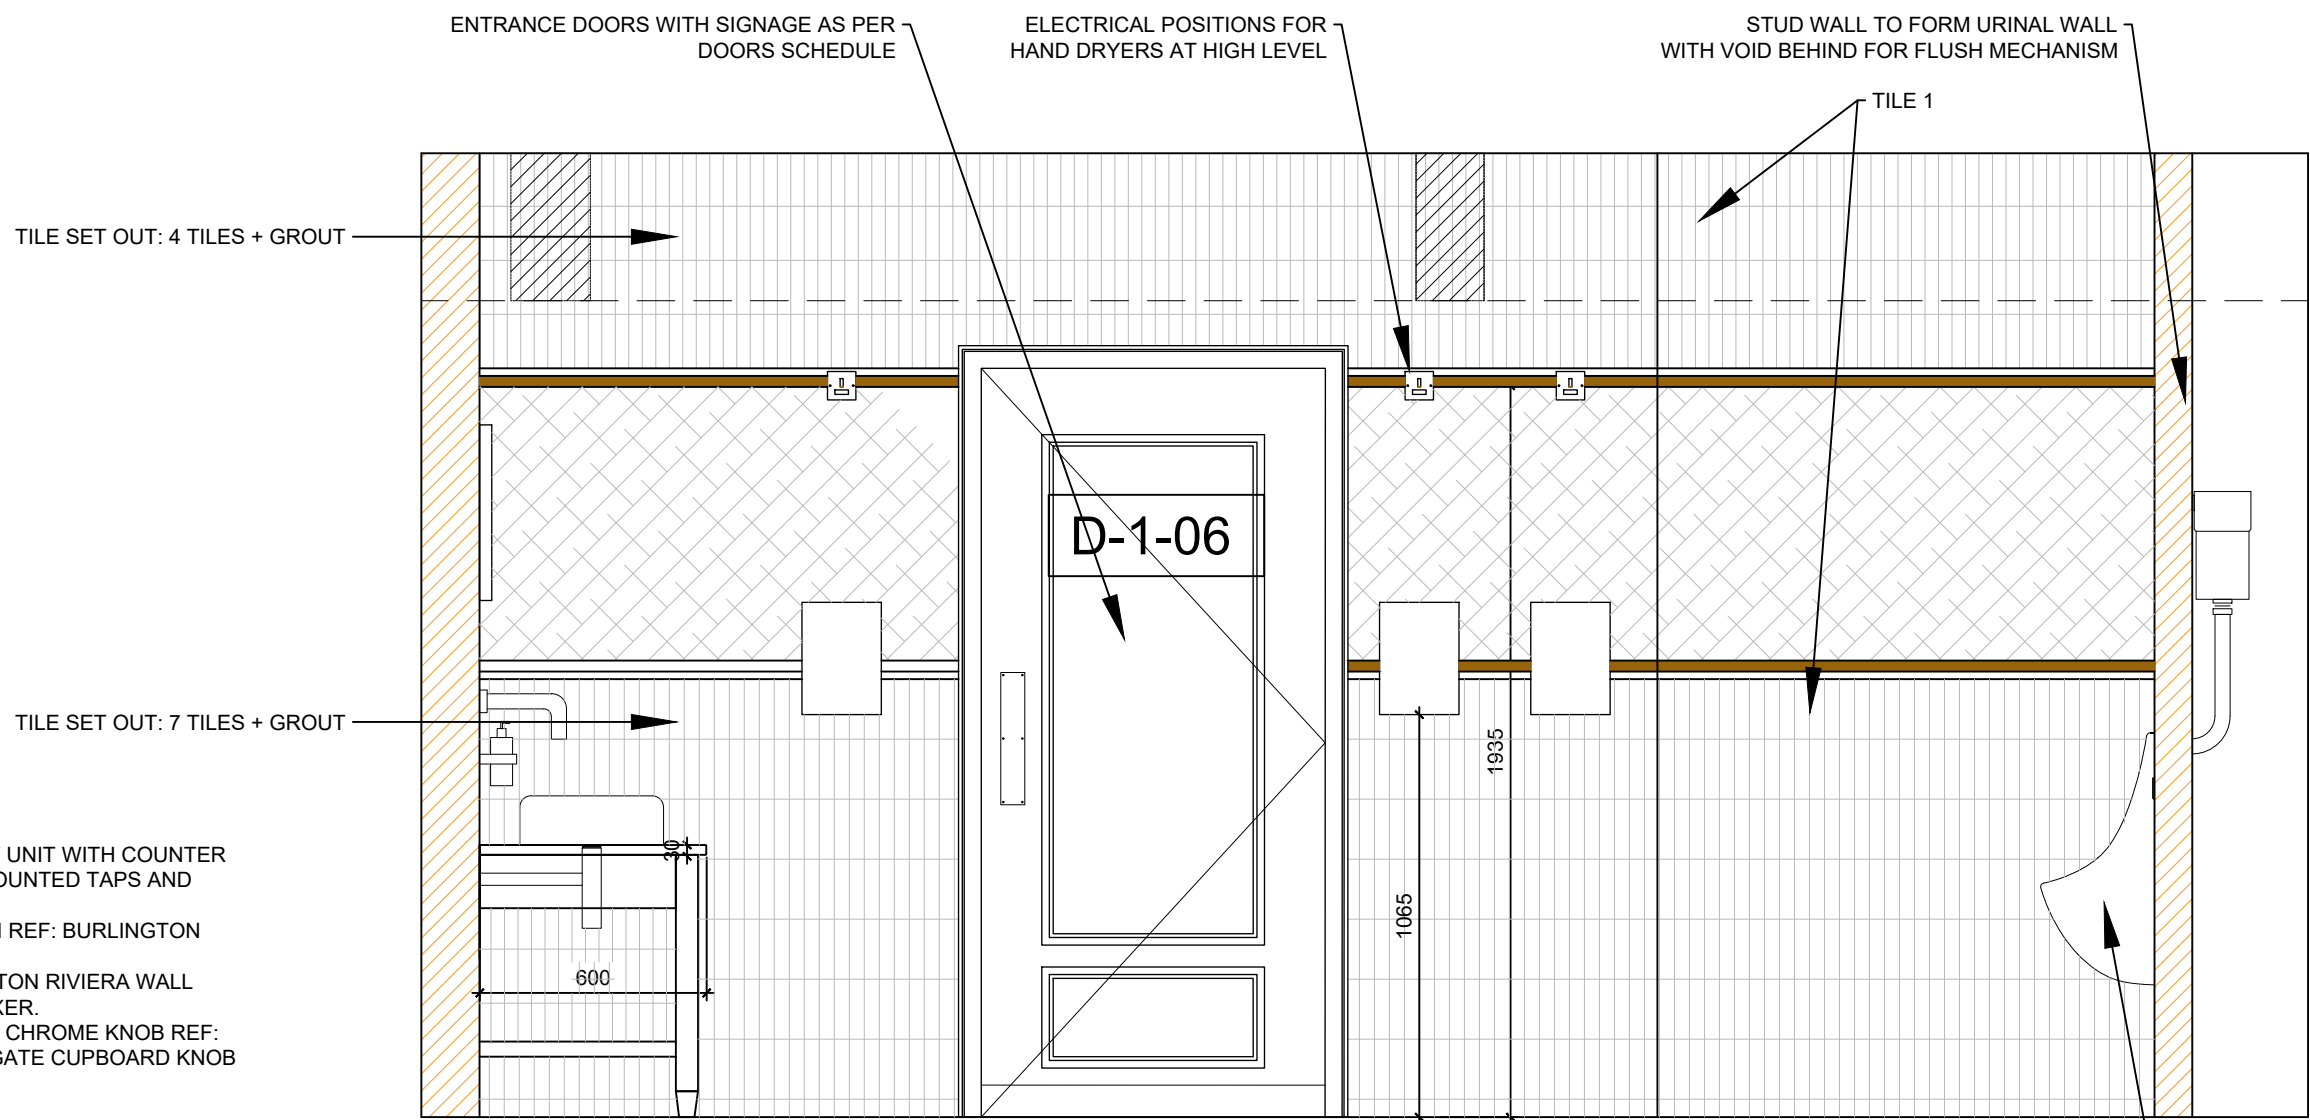

GENTS TOILETS - SECTION B  
1:20

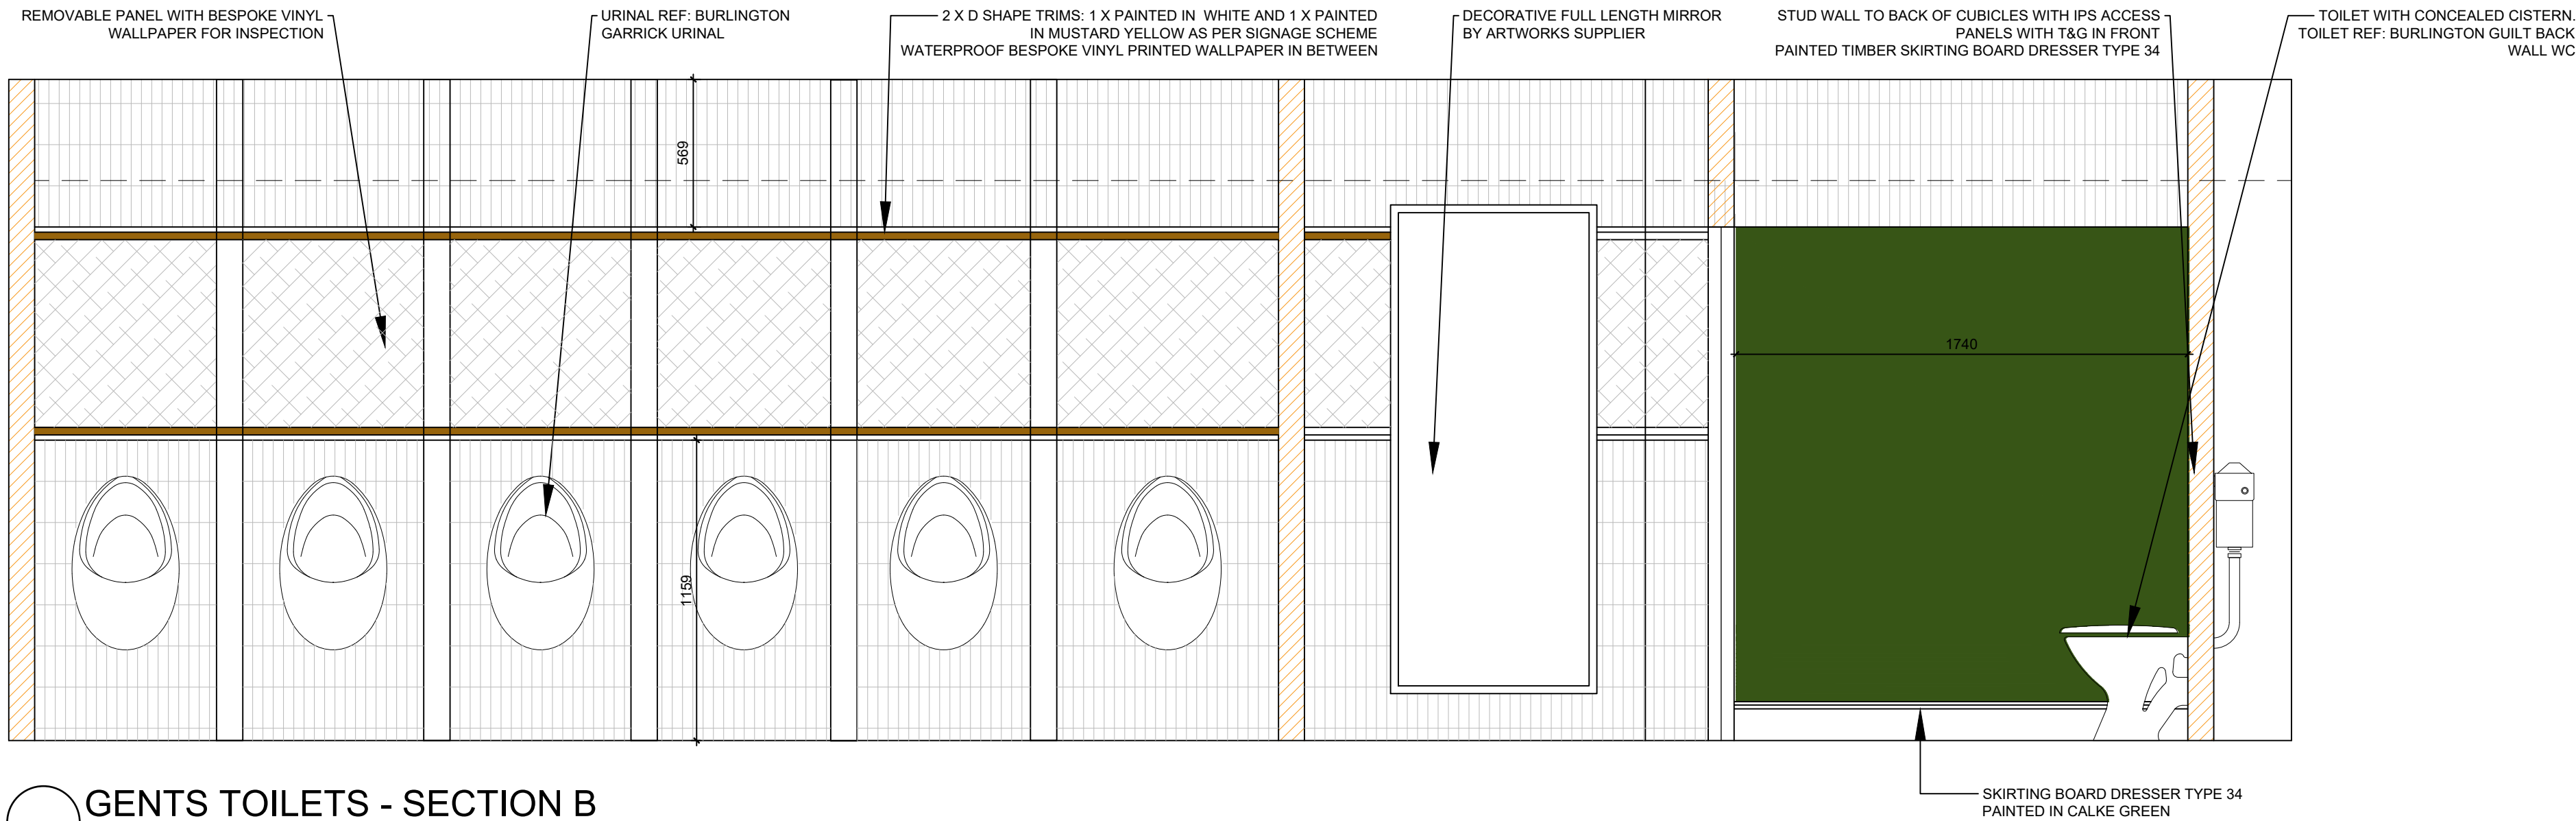


GENTS TOILETS - SECTION B  
1:20

| REVISIONS |                              |            |     |  |
|-----------|------------------------------|------------|-----|--|
| -         | FIRST ISSUE                  | 31.03.2025 | LEB |  |
| A         | REVISED                      | 22.04.2025 | MSM |  |
| B         | PLANNING ISSUE               | 29.04.2025 | GW  |  |
| C         | REVISED FLOORING             | 16.07.2025 | MSM |  |
| D         | REVISED FINISHES             | 25.11.2025 | MSM |  |
| E         | REVISED: TILE SET OUTS ADDED | 12.01.2025 | IB  |  |

| WALL TILES                                                          |      |  |
|---------------------------------------------------------------------|------|--|
| NAME                                                                | TYPE |  |
| FLOORING:<br>PLUSFLOOR VERO HERRINGBONE SORRENTO<br>PTV+36 WET      |      |  |
| WALL TILES 1: HARMONY GLINT GREEN 50 X150MM                         |      |  |
| 25MM D SHAPE TRIM PAINTED IN WHITE                                  |      |  |
| 25MM D SHAPE TRIM PAINTED IN MUSTARD YELLOW TO<br>MATCH SIGNAGE     |      |  |
| BESPOKE WATERPROOF VINYL WALLPAPER<br>WITH VINTAGE SPORTS MAGAZINES |      |  |
| CUBICLE PANEL SKIRTING IN F&B CALKE GREEN                           |      |  |
| CUBICLE PANEL: FORMICA F8796 ALGAE                                  |      |  |
| VANITY STAINED IN BOARD B                                           |      |  |
| VANITY TOP<br>REF: PROSTONE RIVER VALLEY                            |      |  |
| DOORS: STAINED IN DARK OAK                                          |      |  |

FINISHES

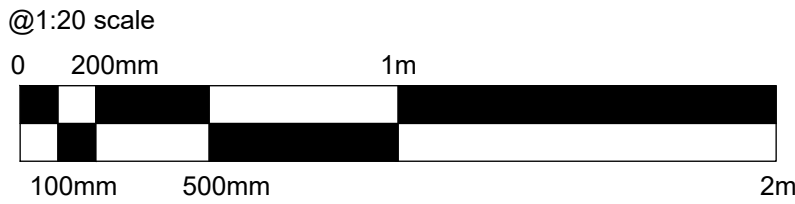

|                                                     |             |                  |
|-----------------------------------------------------|-------------|------------------|
| HARRISON INCE                                       |             |                  |
| ARCHITECTS INTERIOR DESIGNERS                       |             |                  |
| CLIENT                                              |             |                  |
| PINS SOCIAL CLUB                                    |             |                  |
| PROJECT                                             |             |                  |
| SUNLIGHT HOUSE<br>LITTLE QUAY ST, MANCHESTER M3 3HP |             |                  |
| TITLE                                               |             |                  |
| GENTS TOILETS - SECTIONS                            |             |                  |
| DATE                                                | APRIL 2025  | SCALE 1:20 @ A1  |
| JOB NO.                                             | 01          | DWG. NO. AD304 E |
| DRAWN                                               | CAD/MSM-LEB | CHECKED          |

ALL DIMENSIONS TO BE CHECKED  
ON SITE BEFORE CONSTRUCTION