


Existing non original red oxide colour aluminium
patent glazed rooflight to be carefully removed and
replacement patent glazed rooflight to be installed in
accordance with The Patent Glazing Company
details. Colour RAL 7016 - Slate Grey

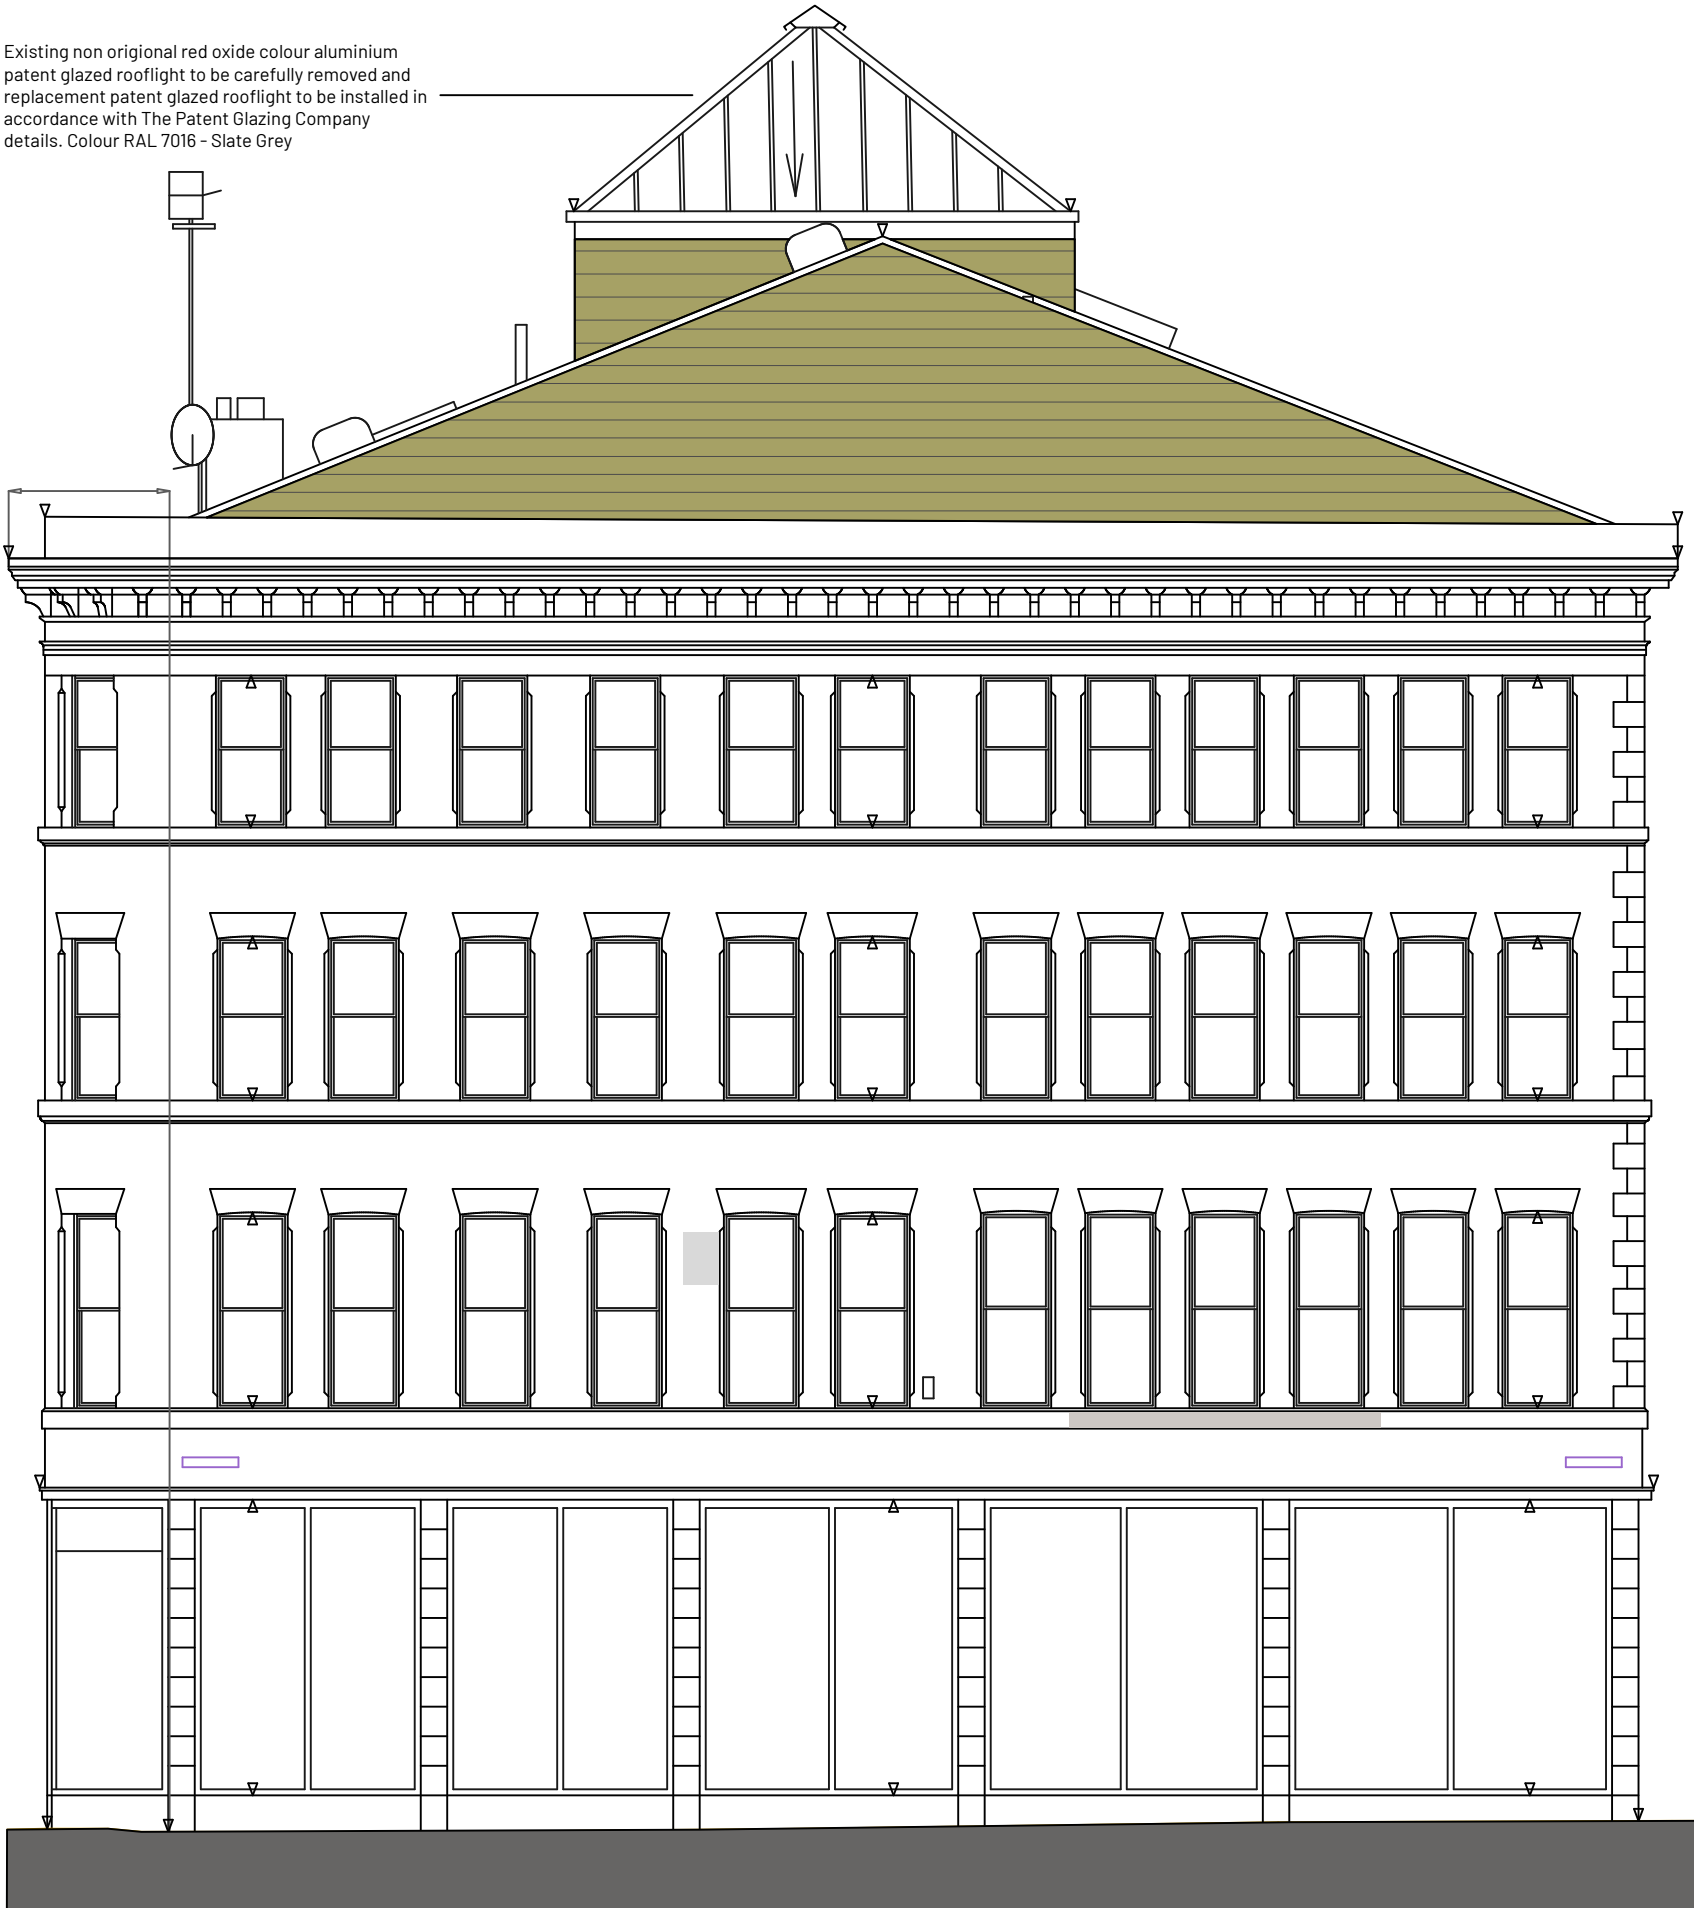

1 Elevation 2
Scale: 1:100
Ridgefield

General Notes

Roofworks and facade works
in accordance with
applications:140768/F0/2024
and 140769/L0/2024

REV	NOTE	DRN/CHK
-----	------	---------

King Street Chambers Manchester		
Roof Repairs		

Elevation 2 Proposed
Roof

PROJECT REF.	2050
DRWG NO.	P(211)
REVISION	
SCALE	1:100 @ A3
DATE 1st	Dec 25
DRAWN	MM

SK sketch E existing P proposed T tender C construction FI final issue

+44 161 236 0051
ARCHITECT@ATELIERMB.CO.UK

ATELIER.MB

