
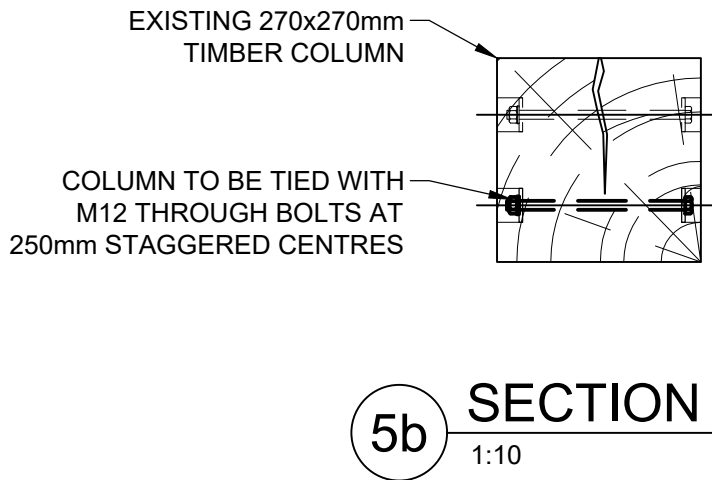
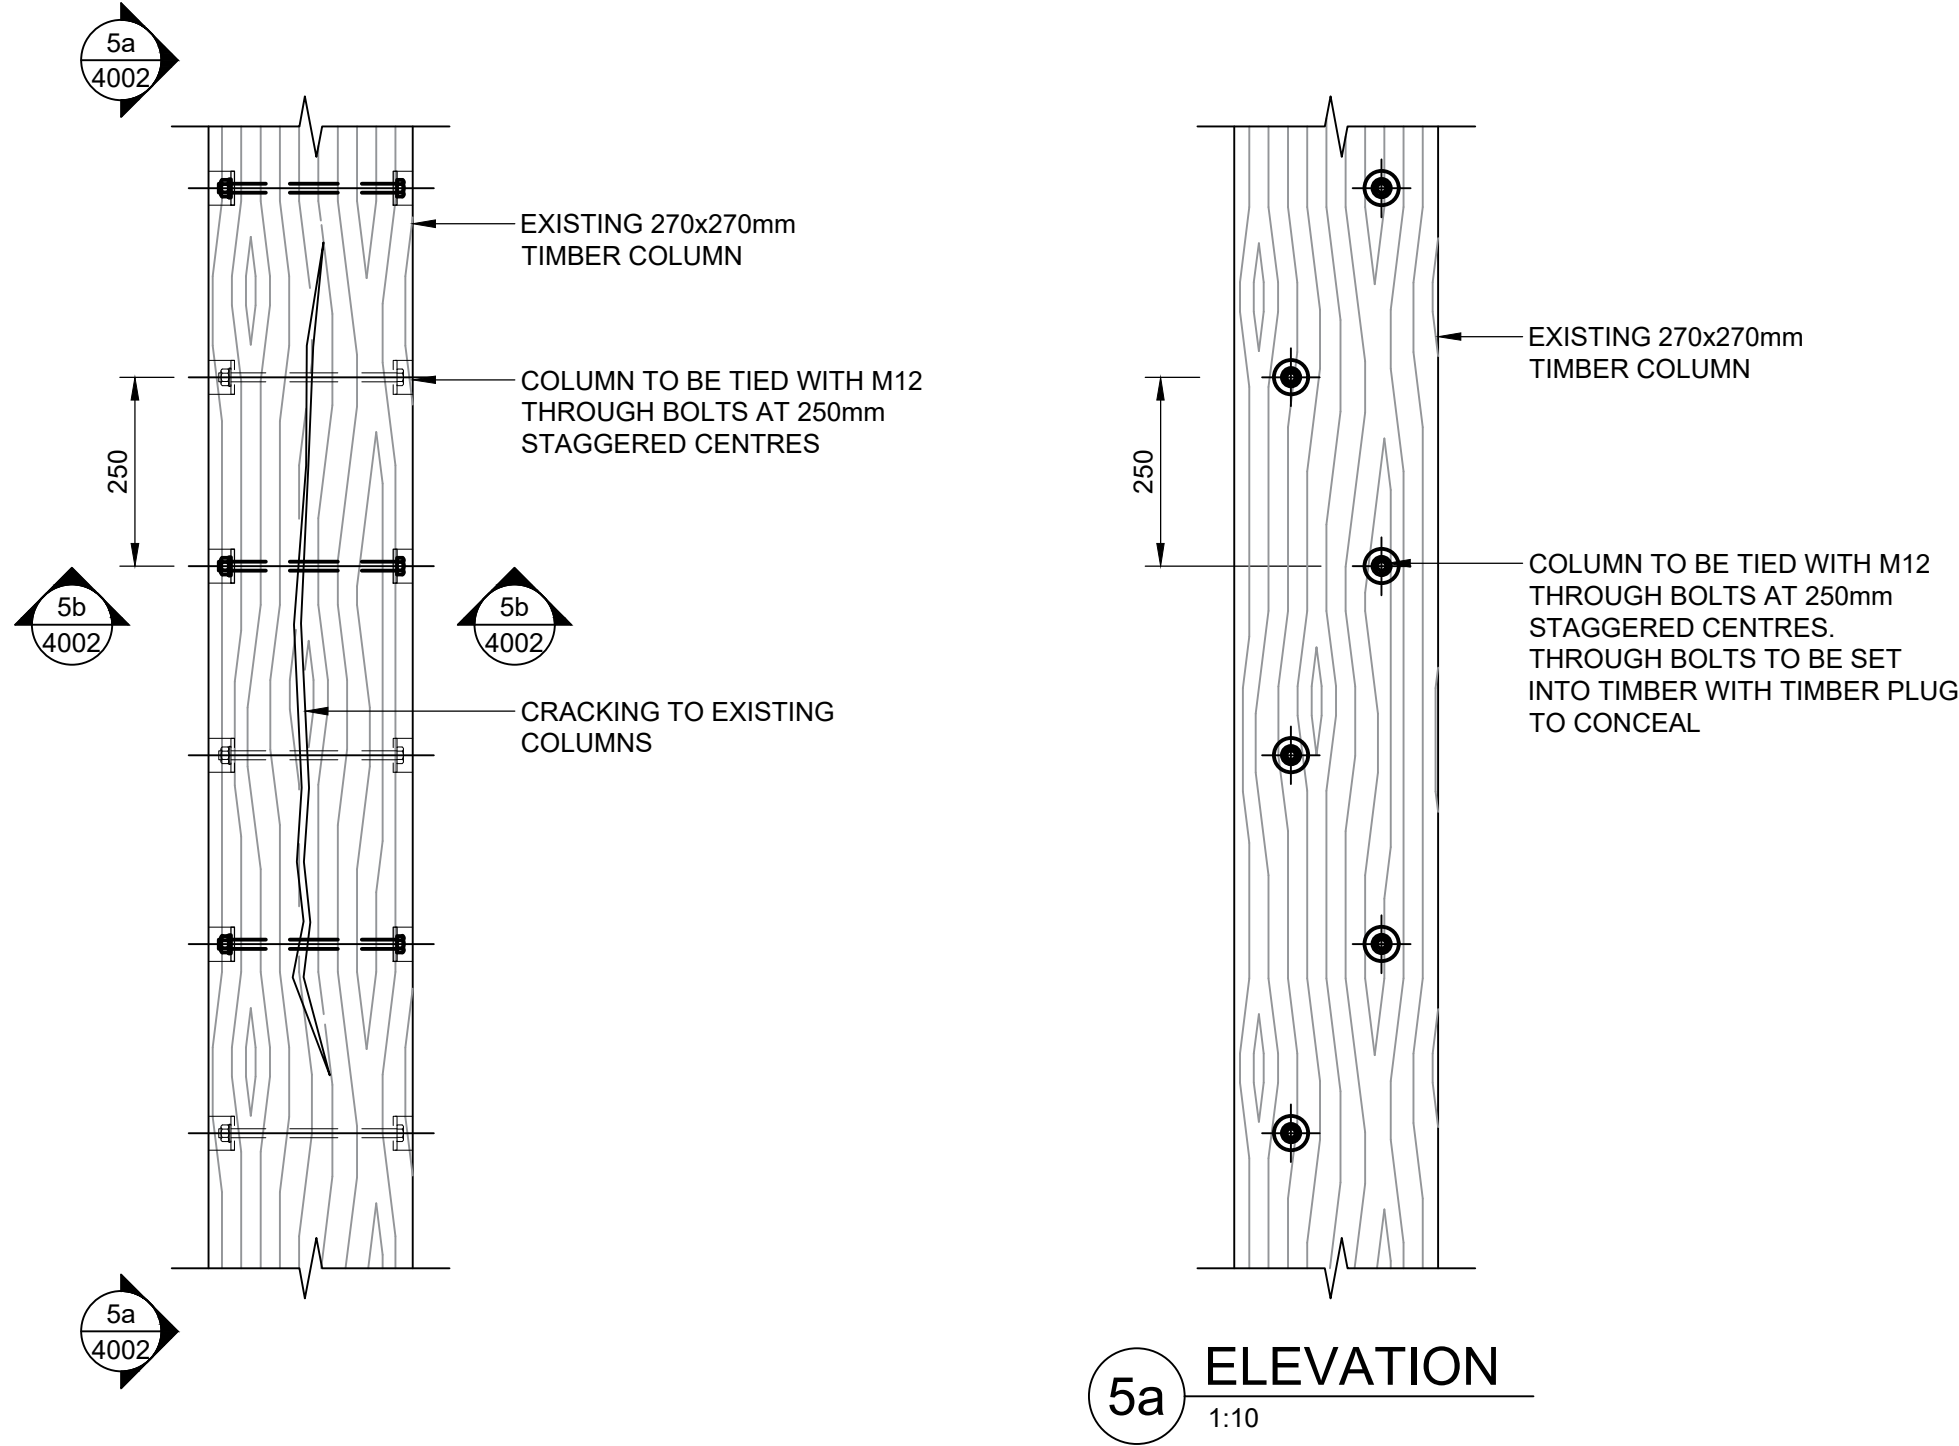


GENERAL NOTES



- THIS DRAWING IS TO BE READ IN CONJUNCTION WITH ALL RELEVANT ARCHITECTS, ENGINEERS AND SPECIALIST DRAWINGS AND SPECIFICATIONS
- DO NOT SCALE FROM THIS DRAWING IN EITHER PAPER OR DIGITAL FORM. USE WRITTEN DIMENSIONS ONLY.

STRUCTURAL REPAIR NOTES

- THE CONTRACTOR IS RESPONSIBLE FOR THE DESIGN AND INSTALLATION OF TEMPORARY WORKS. THEIR PROPOSALS MUST BE SUBMITTED TO THE STRUCTURAL ENGINEER SUFFICIENTLY IN ADVANCE OF THE WORKS STARTING TO PERMIT COMMENT. UNDER NO CIRCUMSTANCES SHOULD ANY STRUCTURAL ALTERATIONS BE CARRIED OUT PRIOR TO THE STRUCTURAL ENGINEER COMMENTING ON THE CONTRACTORS TEMPORARY WORKS PROPOSALS.
- REPAIR DESIGNS SHOWN INDICATE PRESCRIPTIVE METHODOLOGIES AND MATERIALS TO BE USED.
- BOLTS TO BE GRADE 8.8. USE WITH MATCHING NUTS AND WASHERS. WASHERS TO BE 60mm DIA. & 5mm THICKNESS.
- TIMBER PLUGS TO OF MATCHING SPECIES AND APPEARANCE TO EXISTING COLUMN TIMBER.
- REFER ALSO TO CONISBEE STRUCTURAL SPECIFICATION.

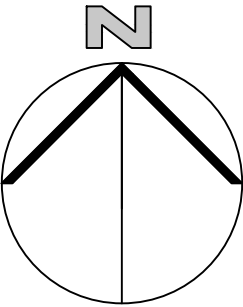

5 STAGGERED BOLT COLUMN REPAIR DETAIL
1:10

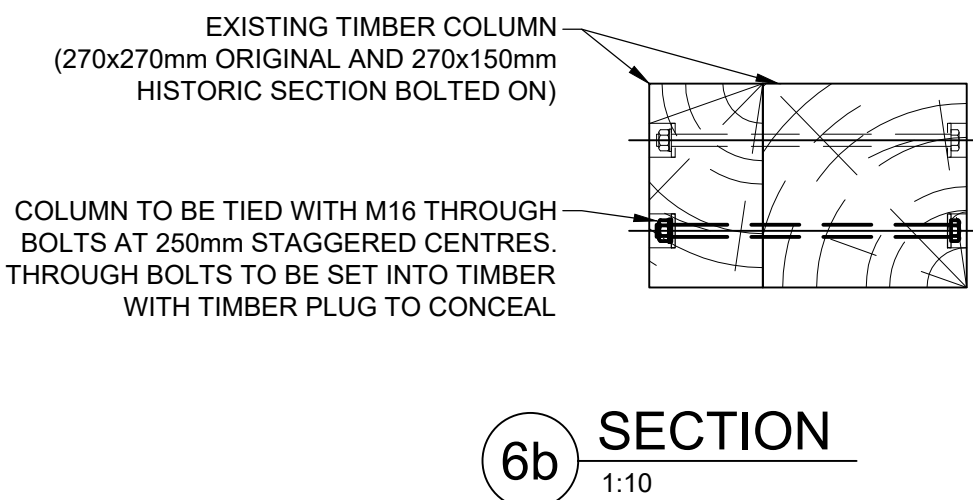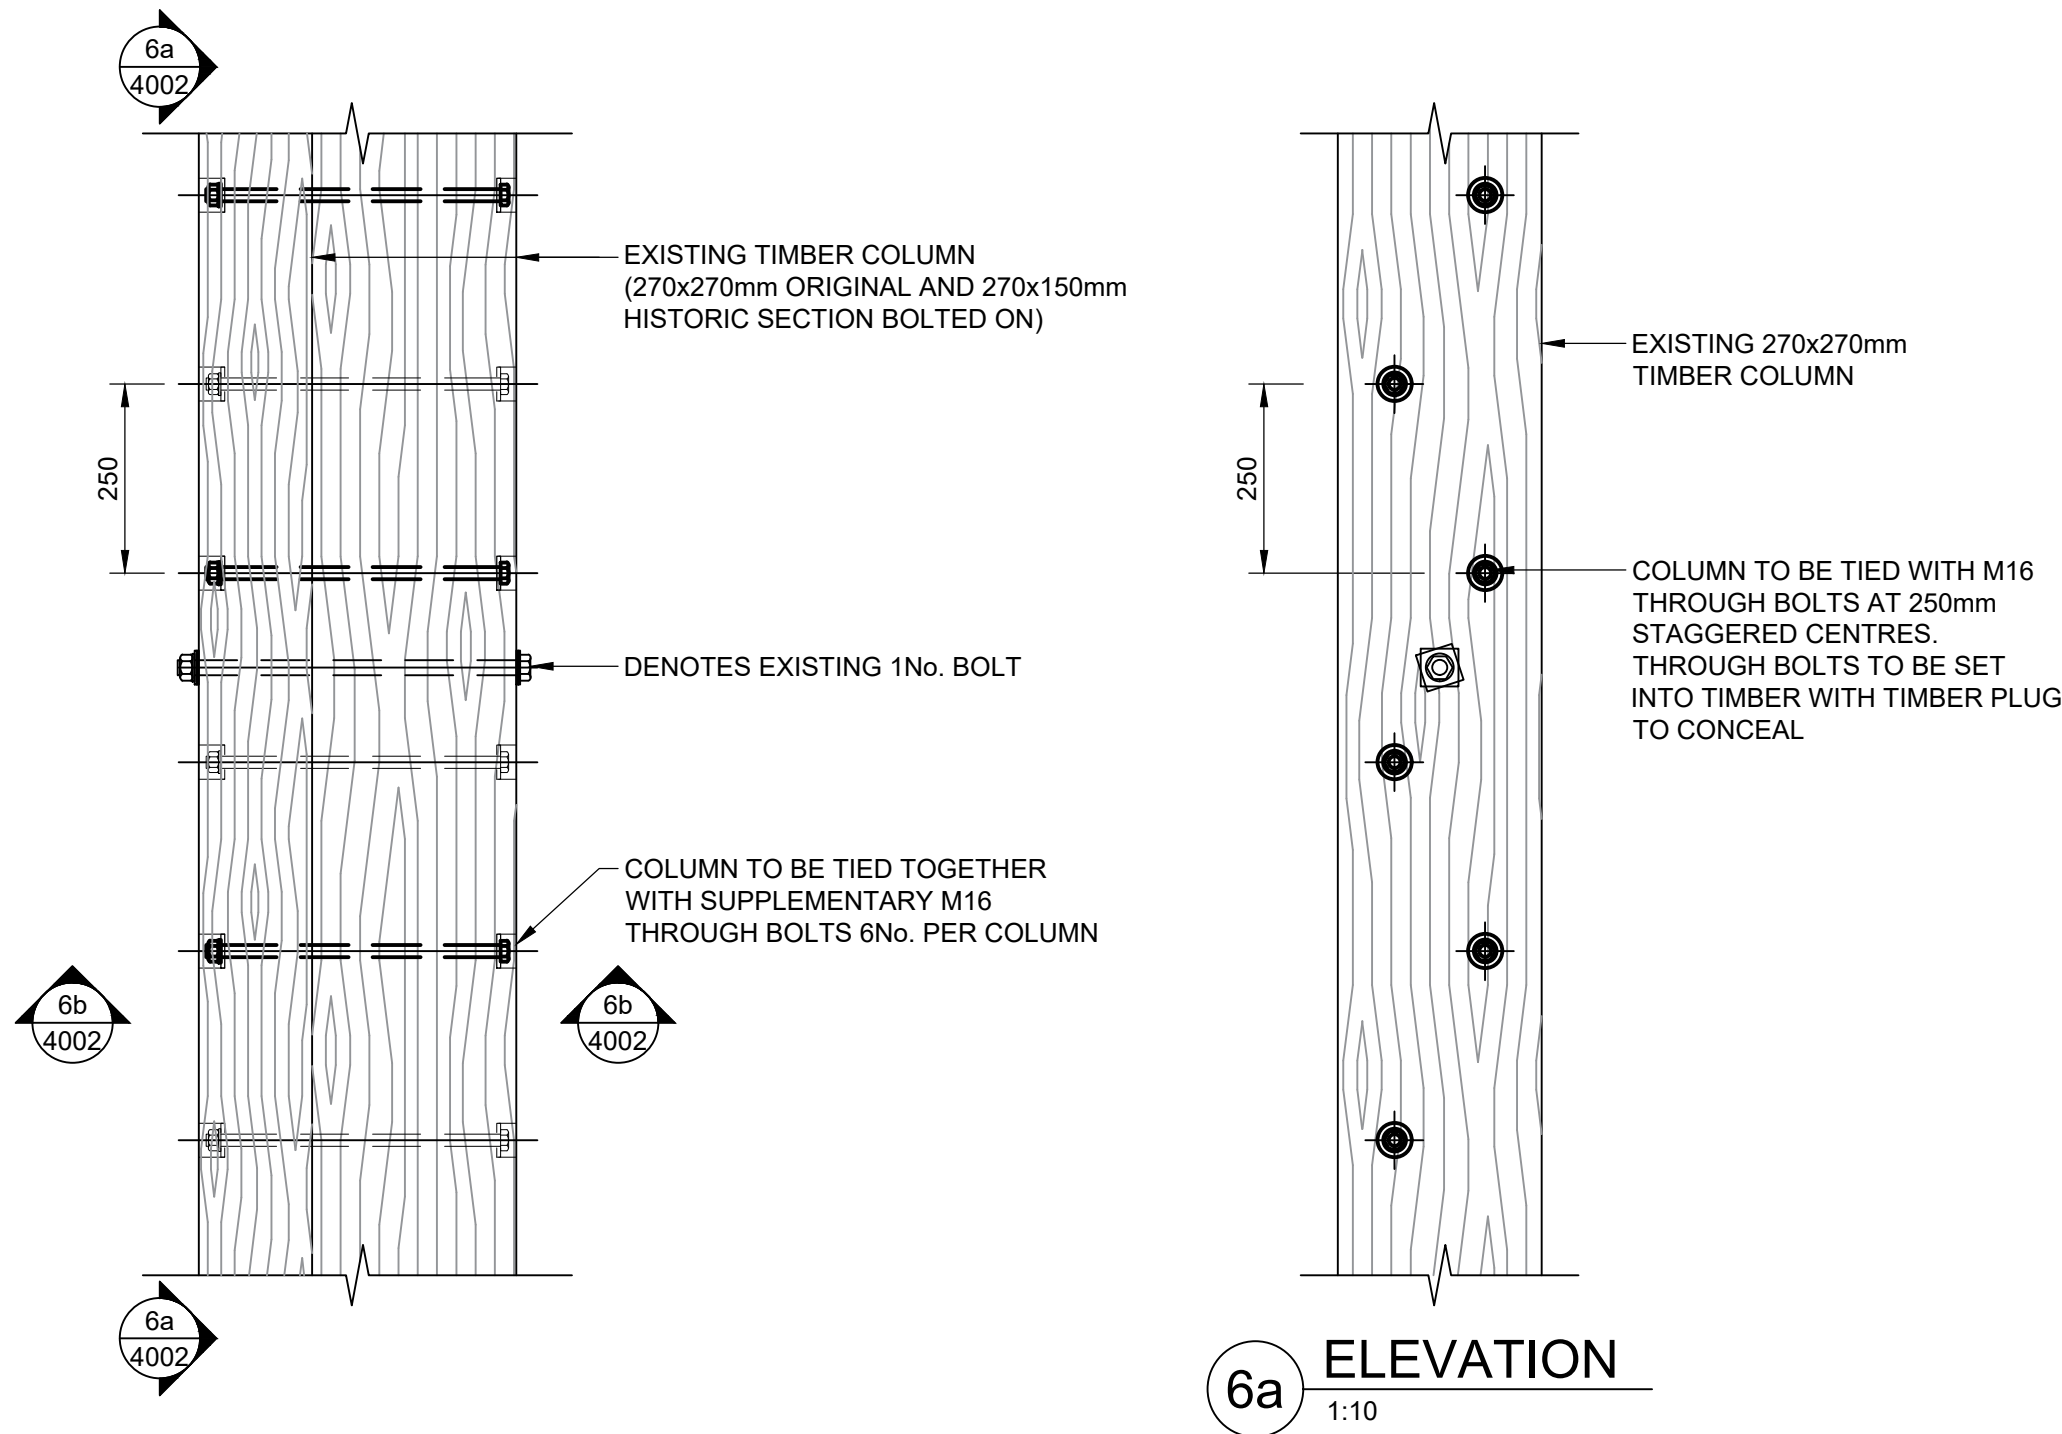

6 STAGGERED BOLT COLUMN STRENGTHENING DETAIL
1:10

C1	25.05.23	CONSTRUCTION ISSUE	KDE	HM
Rev	Date	Description	Drawn	Check

conisbee | Consulting Structural Engineers
Consulting Civil Engineers
London • Cambridge • Norwich
1-5 Offord St London N1 1DH
Telephone 020 7700 6666
www.conisbee.co.uk

Drawing Status CONSTRUCTION	
Project SIM - 1830 WAREHOUSE ESSENTIAL WORKS & REPAIRS	Date FEB 2023 Scale 1:10 @ A1 Drawn KDE Engineer HM
Title TYPICAL STRUCTURAL REPAIRS DETAILS SHEET 2	Project No 220627
Drawing No 220627-CON-XX-ZZ-DR-S-4002	Revision C1