

Notes

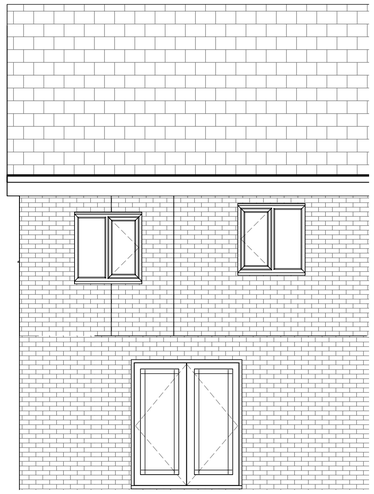


1 **North EXISTING**
1 : 50

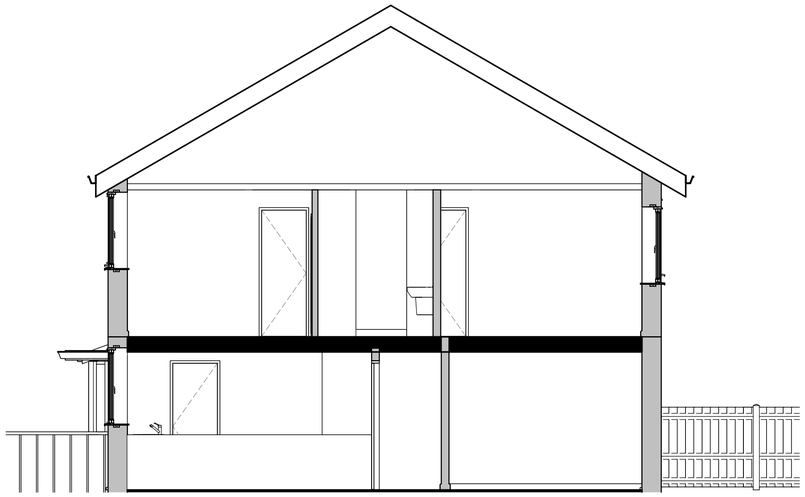

2 **East EXISTING**
1 : 50



3 **South EXISTING**
1 : 50

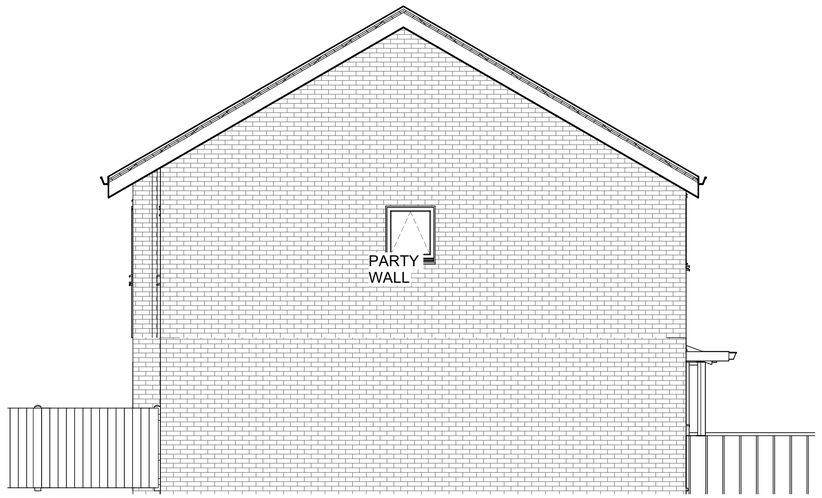

4 **West EXISTING**
1 : 50

Rev	Description	Date	Dr by	App by

original by	date created	approved by
NK	22/03/25	NK

NK Architectural
Enquiries@nkarchitectural.co.uk
0161 818 4727
www.NKARCHITRCTURAL.co.uk

client name
MR IRFAN ALI

project
6 Mannering Street Manchester M18 7SW

drawing
EXISTING ELEVATIONS

computer file	plot date
C:\Users\NKARK\Dropbox\NKARC\6 Mannering Street Manchester M18 7SW\6 Mannering Street Manchester M18 7SW.rvt	
project number: 2025.0042.2248	scale: 1 : 50 @A1
drawing number: A102	rev:	issue status:

This drawing is to be read in conjunction with all related drawings. All dimensions must be checked and verified on site before commencing any work or producing shop drawings. The originator should be notified immediately of any discrepancy.
This drawing is copyright and remains the property of NK Architectural.