

KEY:


RAISED DECK CONSTRUCTION +350MM - +574MM (BOWLING)

100MM CONCRETE SLAB WITH REBAR ON DPM WITH MASON JACK UP FLOOR WITH MIN 50MM CAVITY - LANES TO BE INSTALLED ON TOP (WITH RAISED FLOORING TO SE DESIGN)

Do not scale from this drawing. All dimensions to be checked on site prior to manufacture and construction. This drawing is the property of Harrison Ince Holdings Limited and should not be reproduced without permission.
All discrepancies to be brought to the attention of the architect immediately.
This drawing is to be read in conjunction with the specification / bill of quantities and related drawings.


REVISIONS

-	FIRST ISSUE	20.03.2025	NS
A	ISSUE FOR SE COMMENT	23.10.25	GW
B	NOSING COLOUR CHANGED	07.01.25	IB

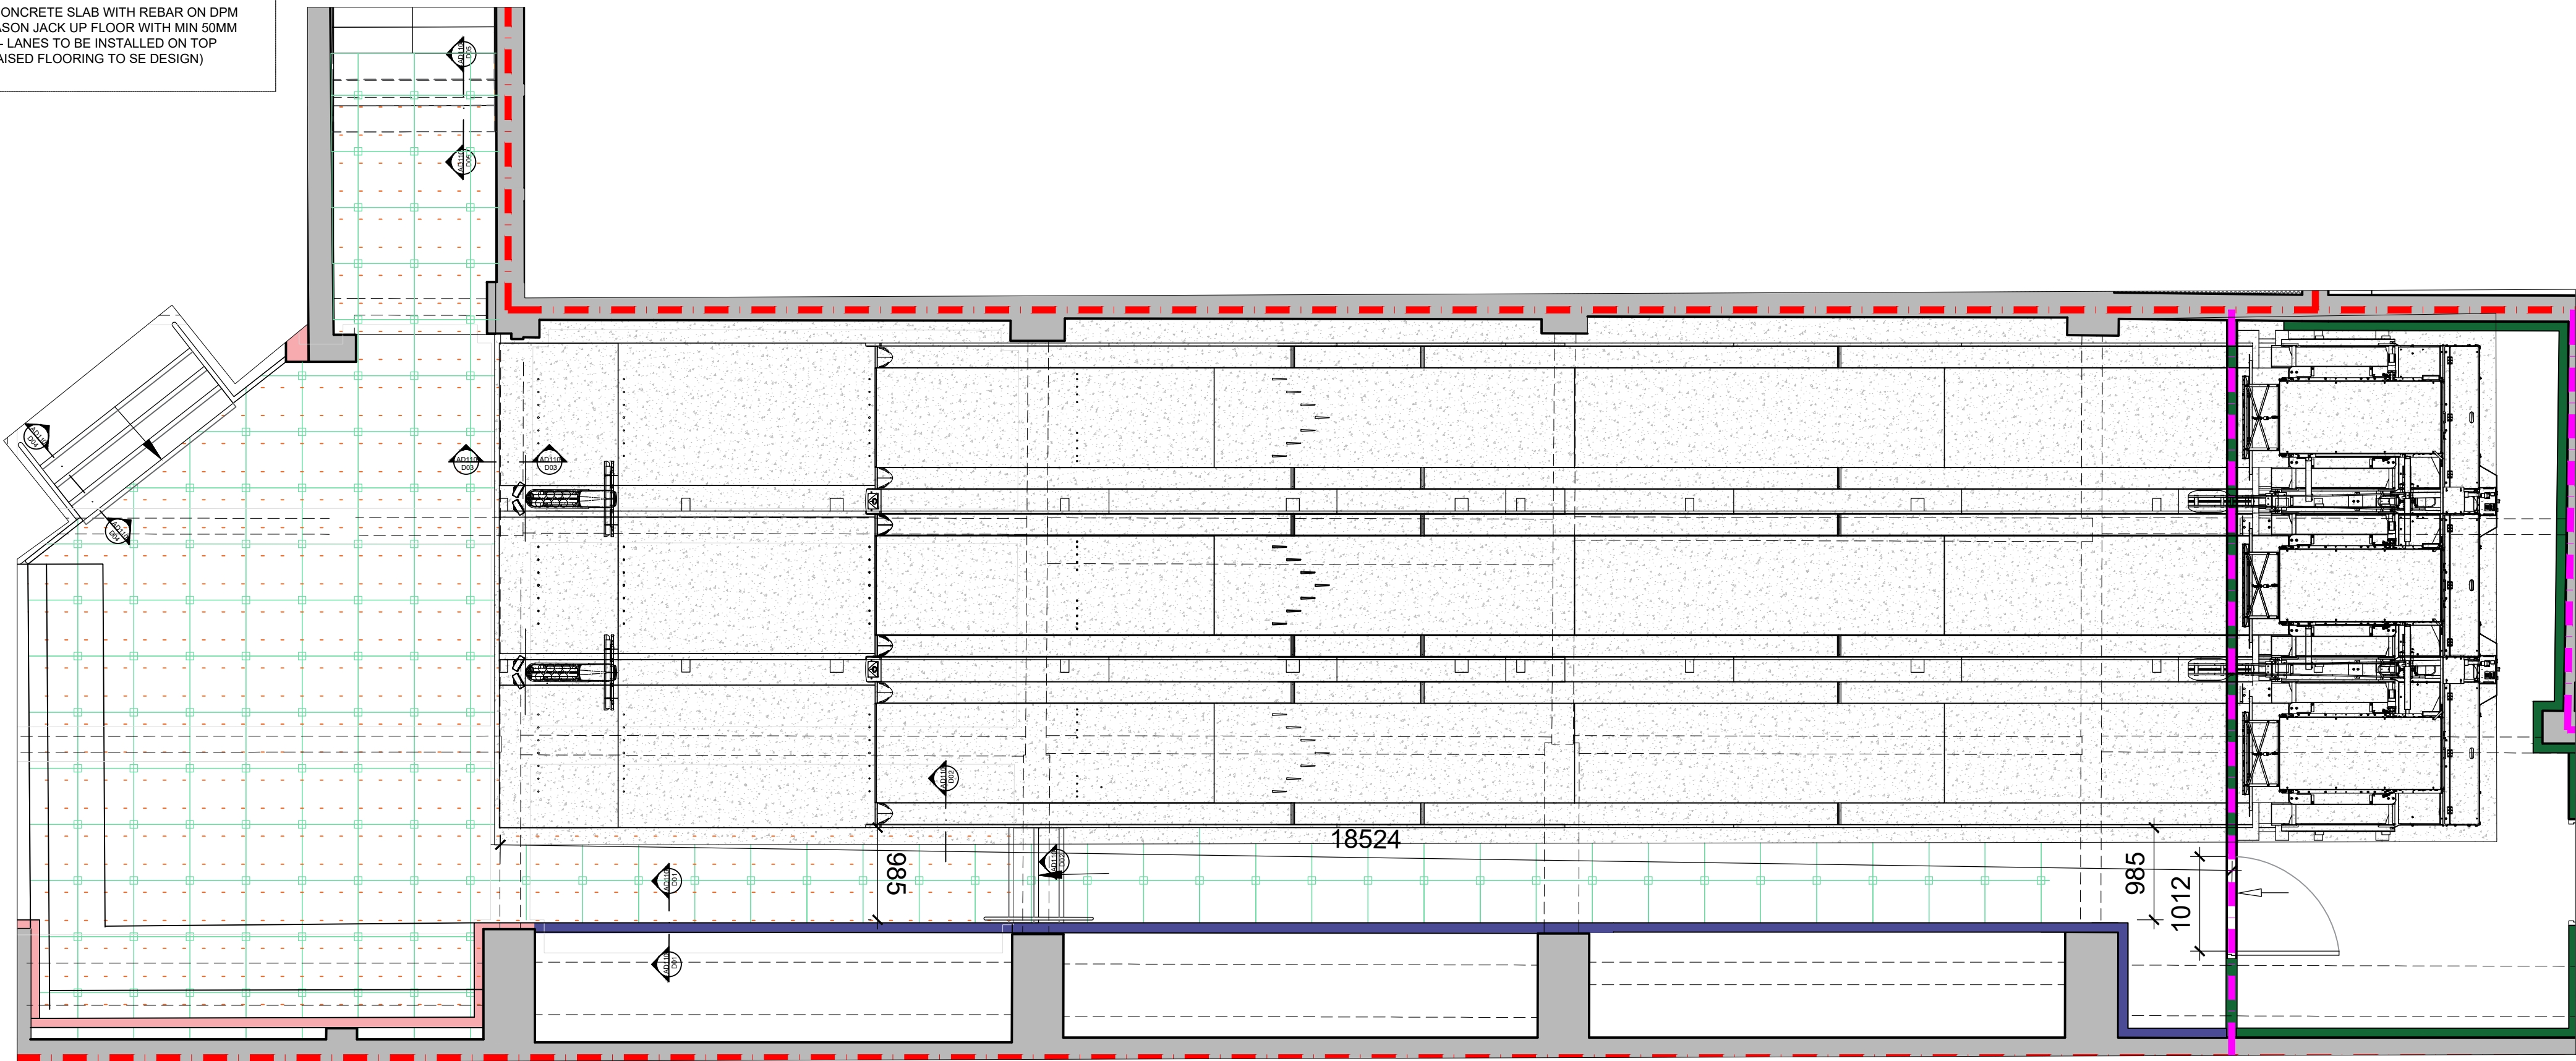


PROPOSED RAISED DECK AREA CONSTRUCTION

1:50

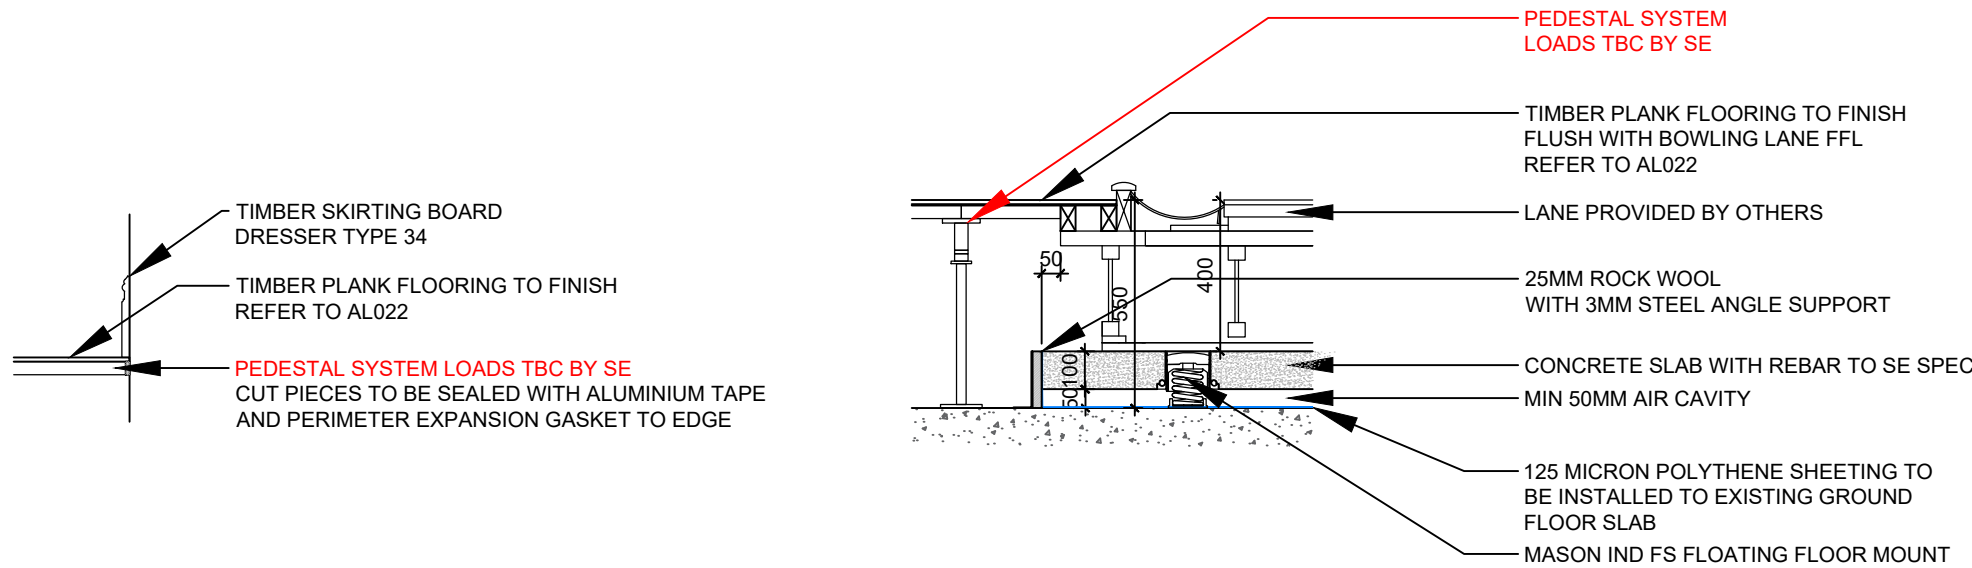


D01 - SKIRTING DETAIL

1:20

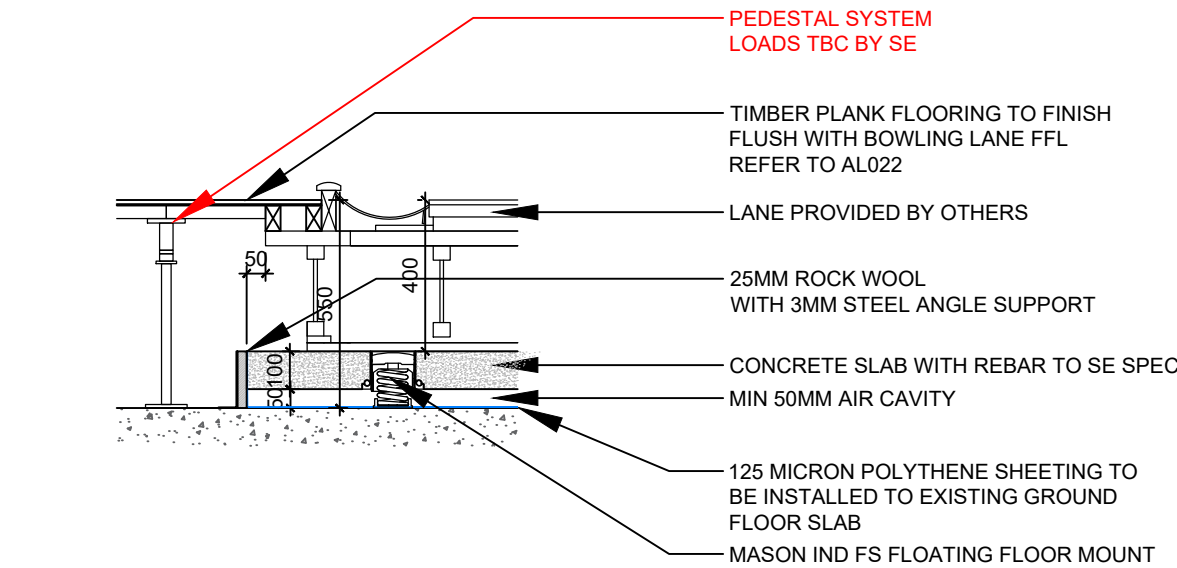


D02 - THRESHOLD DETAIL

1:20

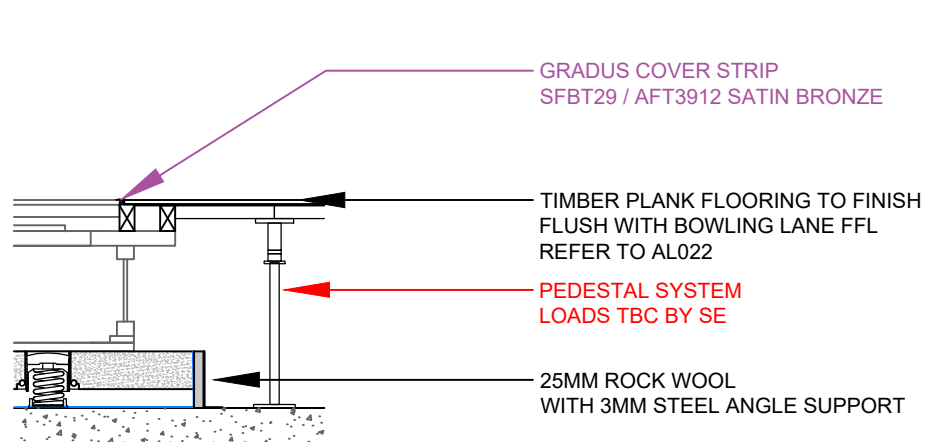


D03 - THRESHOLD DETAIL

1:20

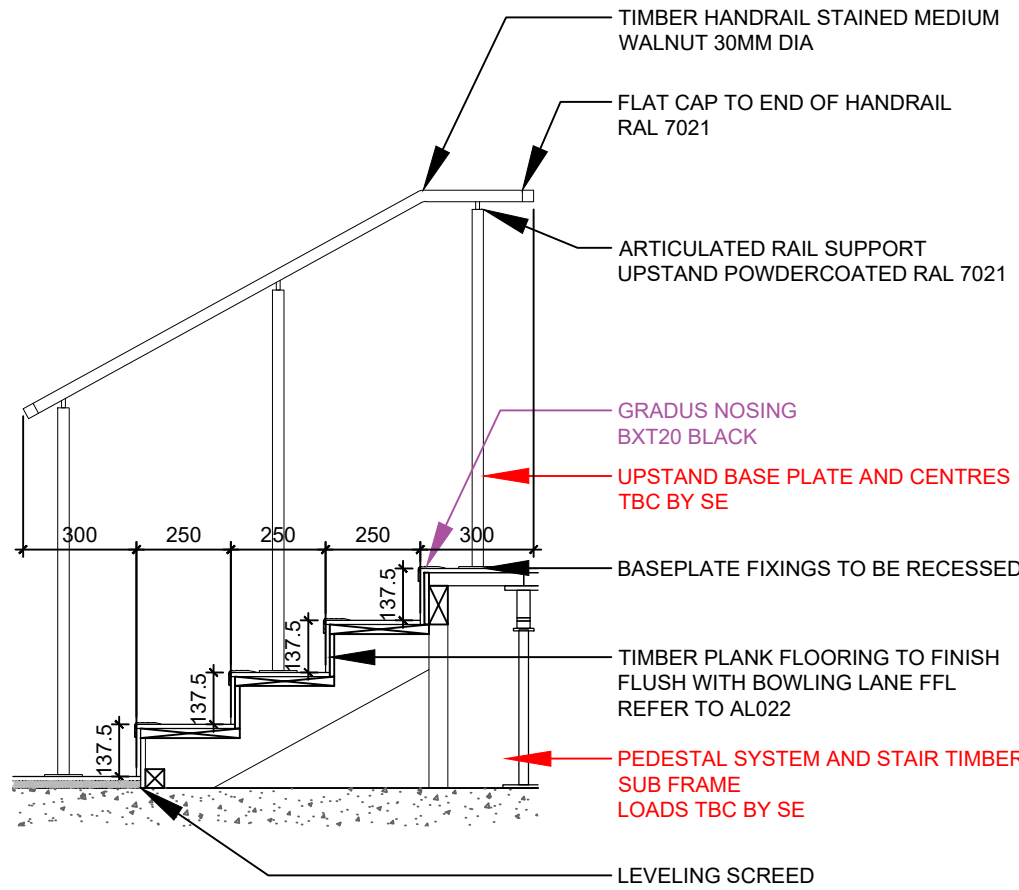

D04 - STEPS TO RAISED FLOOR

1:20

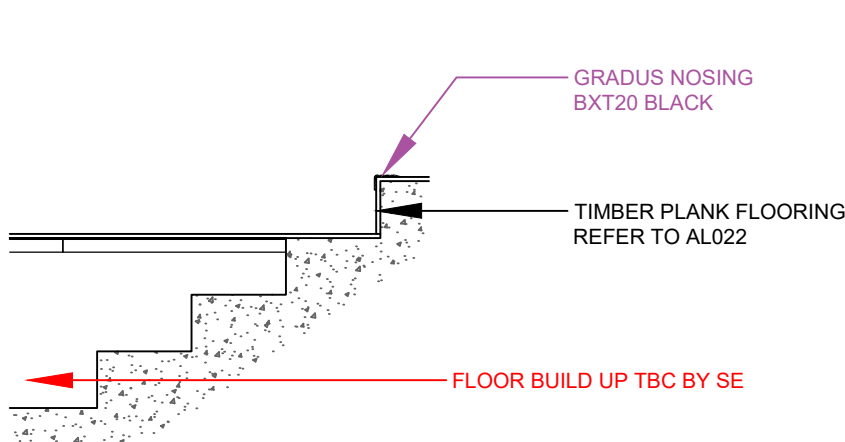


D05 - RAISED FLOOR AND EXISTING STEPS

1:20

ALL FLOOR LEVELS ARE INDICATIVE ONLY. THE FFL SHOULD BE DETERMINED BY THE FFL OF THE BOWLING LANE PLAYING AREA.
CONTRACTOR TO ENSURE CHANGES IN FLOORING ACROSS THE BASEMENT FLOOR ARE FLUSH UNLESS A RAMP OR STEP IS STIPULATED IN THE DESIGN. WHERE STEPS ARE FORMED THE CONTRACTOR IS TO ENSURE ANY ON SITE VARIATIONS OF THE FLOOR LEVEL ALLOW FOR STEPS THAT ARE COMPLIANT WITH THE BUILDING REGULATIONS.
REFER TO AL022 FOR FLOOR FINISHES

ALL DIMENSIONS TO BE CHECKED ON SITE BEFORE CONSTRUCTION

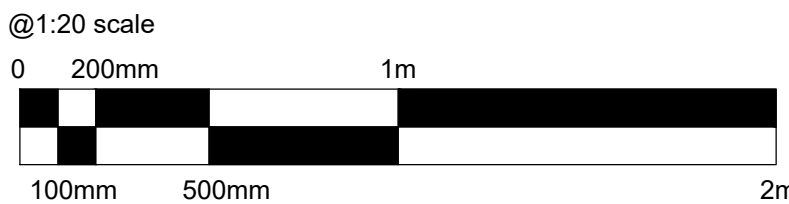

HARRISON INCE

ARCHITECTS INTERIOR DESIGNERS

PINS SOCIAL CLUB

SUNLIGHT HOUSE
LITTLE QUAY ST, MANCHESTER M3 3HP

RAISED FLOOR DETAIL
(BOWLING AREA BASEMENT)

DATE	OCTOBER 25	SCALE	1:50/1:5 @ A1
JOB NO.	01	DWG. NO.	AD110 B
DRAWN	CAD/NS	CHECKED	

SECOND FLOOR
EASTGATE
2 CASTLE STREET
MANCHESTER
M3 4LZ
TEL: 0161 236 3050
EMAIL: enquiries@harrison-ince.co.uk