



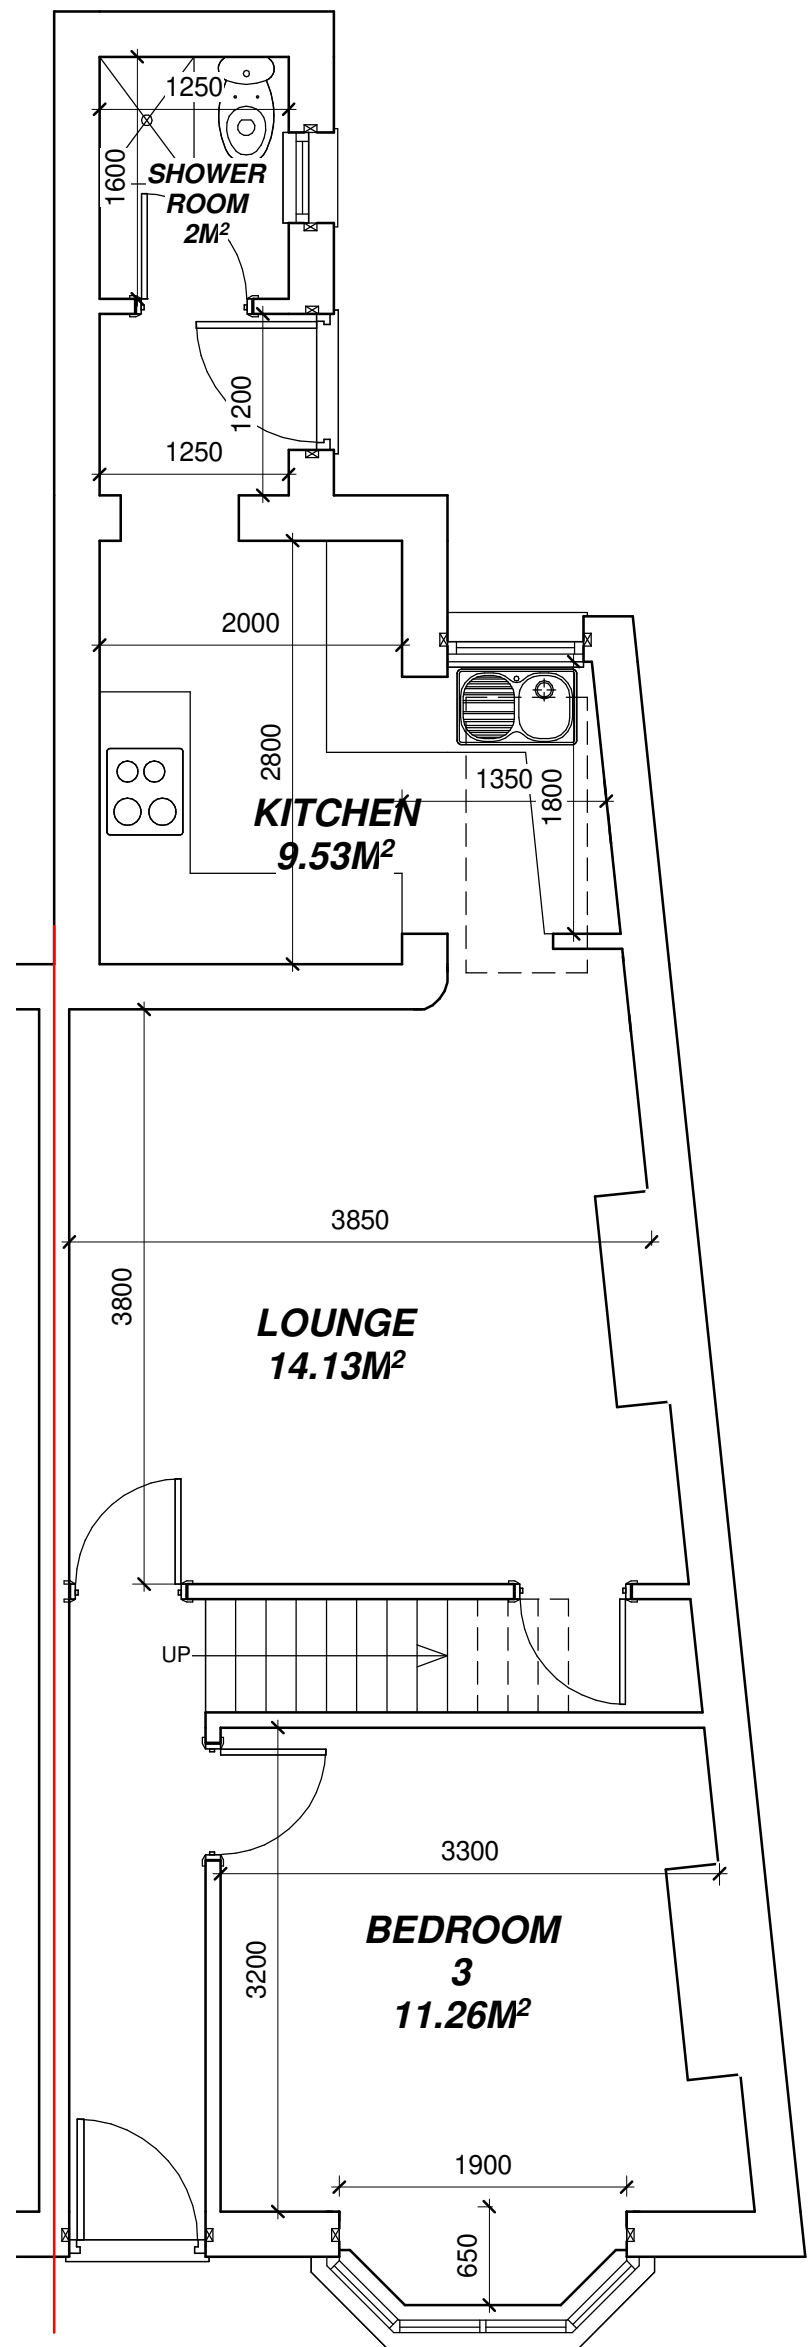

Proposed Ground Floor Layout
1 : 50


ALL MEASUREMENTS FOR THE SQUARE METERAGE EXCLUDE THE CHIMNEY AREAS AND TAKE INTO ACCOUNT THE ANGLES OF THE PROPERTY. ALL ROOM SIZES COMPLY WITH HMO GUIDELINES.

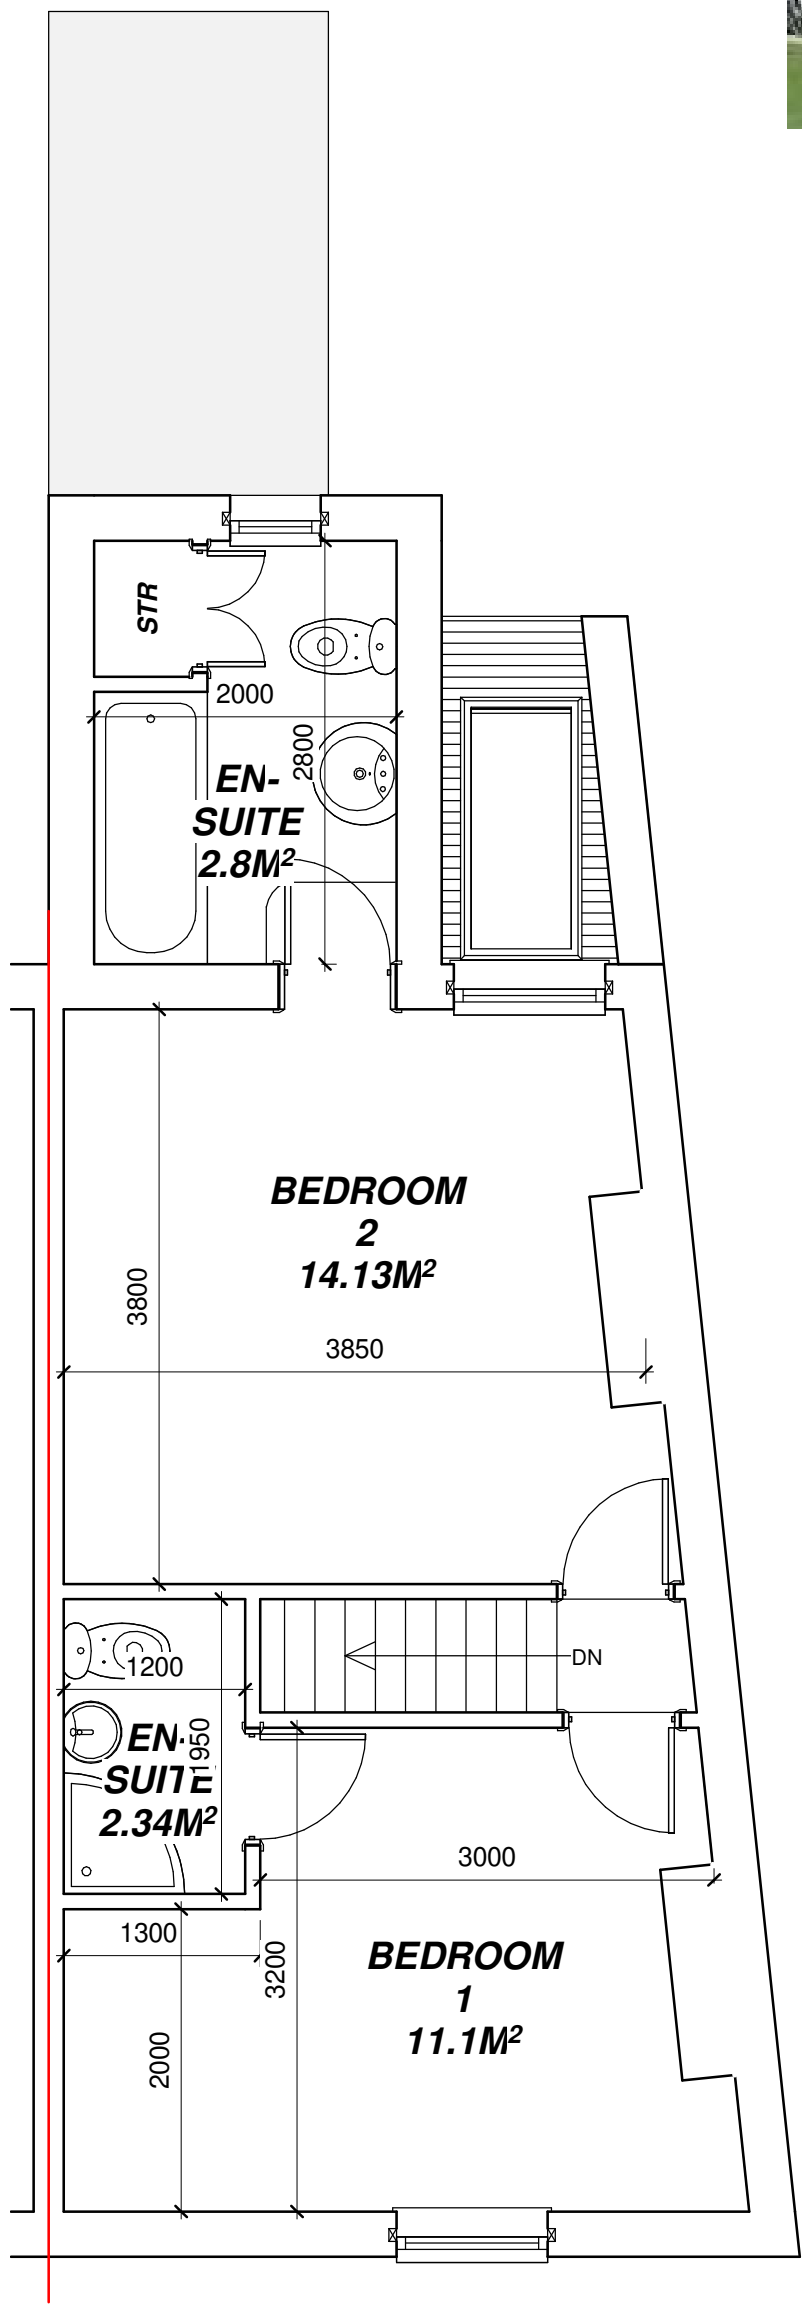


Proposed First Floor Layout
1 : 50



SECURE 3 CYCLE STORAGE BOX

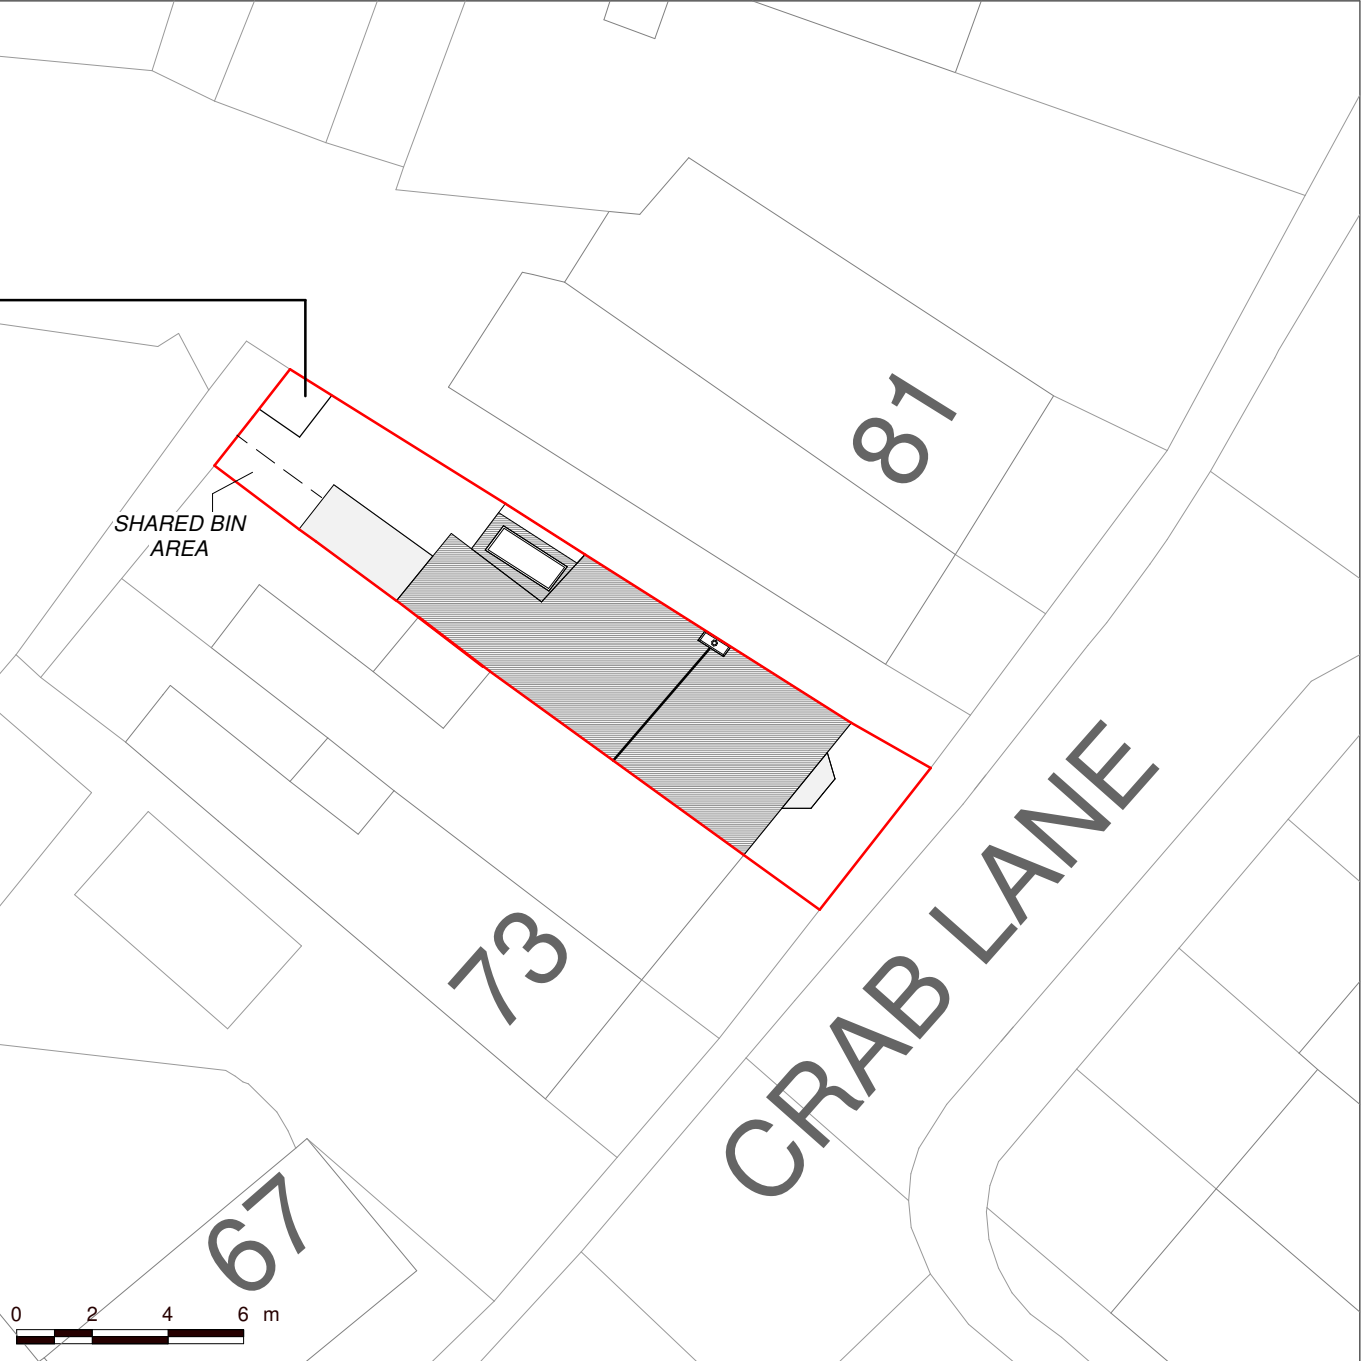

Proposed Site / Roof Layout
1 : 200

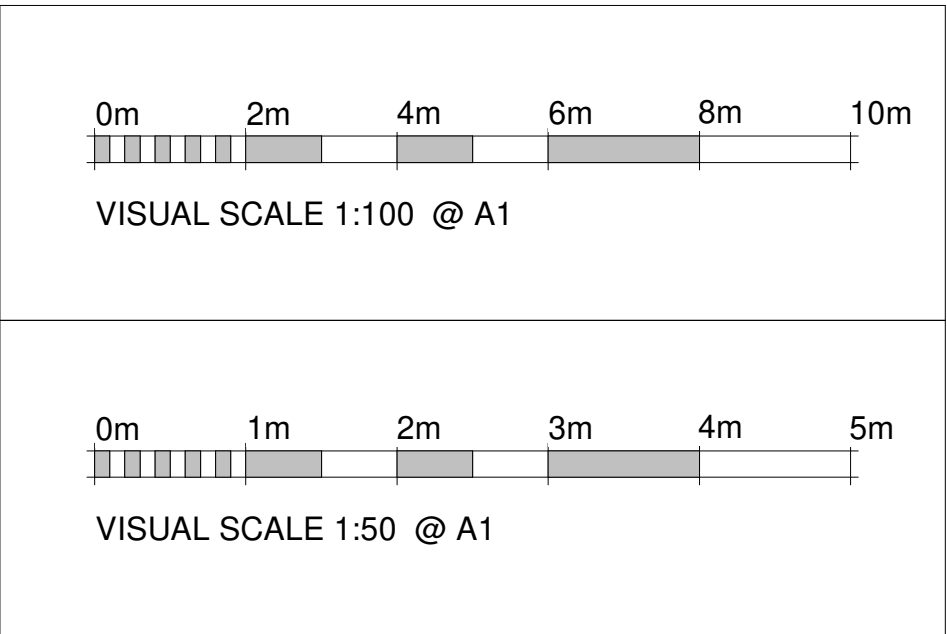

Please note that these drawings are for the purpose of obtaining Building Control Approval and Planning Consent and is not a working drawing. All dimensions are guides only and it is the contractor's responsibility to check all measurements on site prior to or during the course of construction. The contractor is to be responsible for all setting out.

The owner has a duty to serve a party wall notice to any adjoining owner if works are to be carried out to a party wall, structure, or line of junction; or if work involves excavation within 3m of a neighbouring building. a party wall agreement/award should be formalised before commencement of the works.

CDM Regulations all parties must abide by the construction design and management regulations 2007. It is the clients responsibility to appoint a competent CDM co-ordinator on all projects that are notifiable to the H&S executive 9 more than 500 man hours or longer than 30 days. Domestic clients are not notifiable but CDM regulations do still apply.

ALL DOORS, WINDOWS, ROOF AND WALL APPEARANCE TO MATCH THE EXISTING OF THE BUILDING

BOUNDARY LINE

Change of use from single dwellinghouse (Class C3) to 3 bedroom HMO (Class C4)

Proposed

77 Crab Lane, Higher Blackley, Manchester M9 8NB

Page Size	A1
Date	23/12/2025
Client	Vista Asset Management Ltd
CRAB-02-20	
Scale	As indicated

NO EXTERNAL CHANGES TO BE CARRIED OUT