
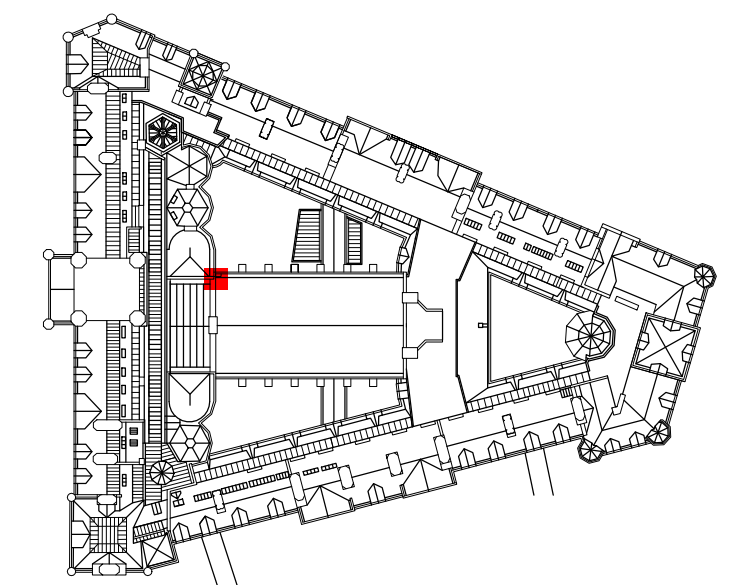
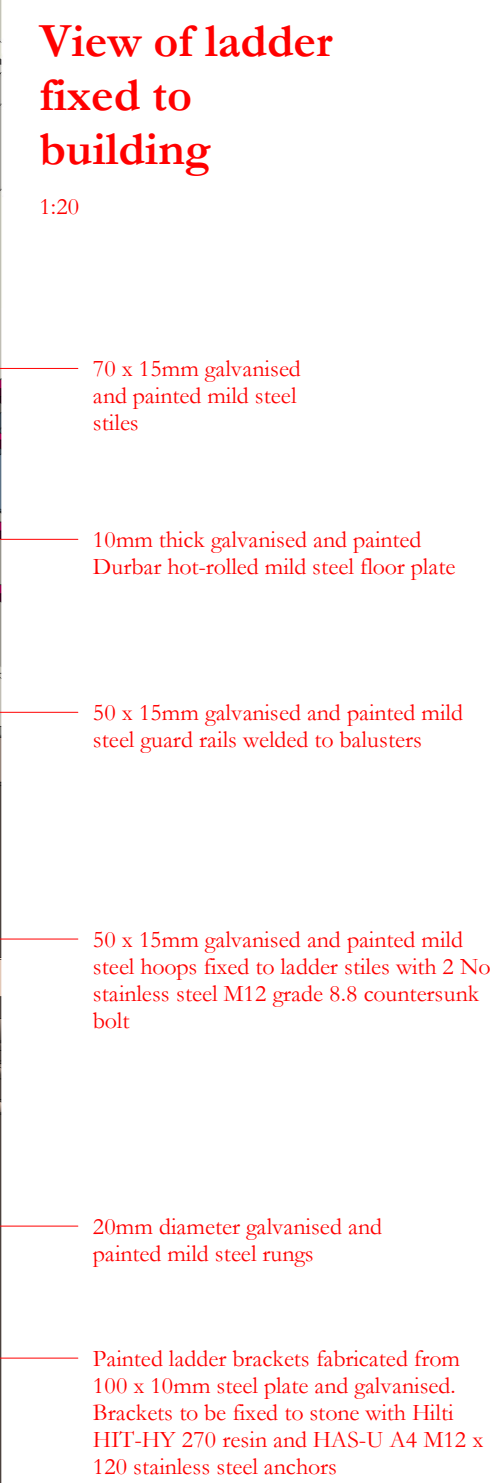
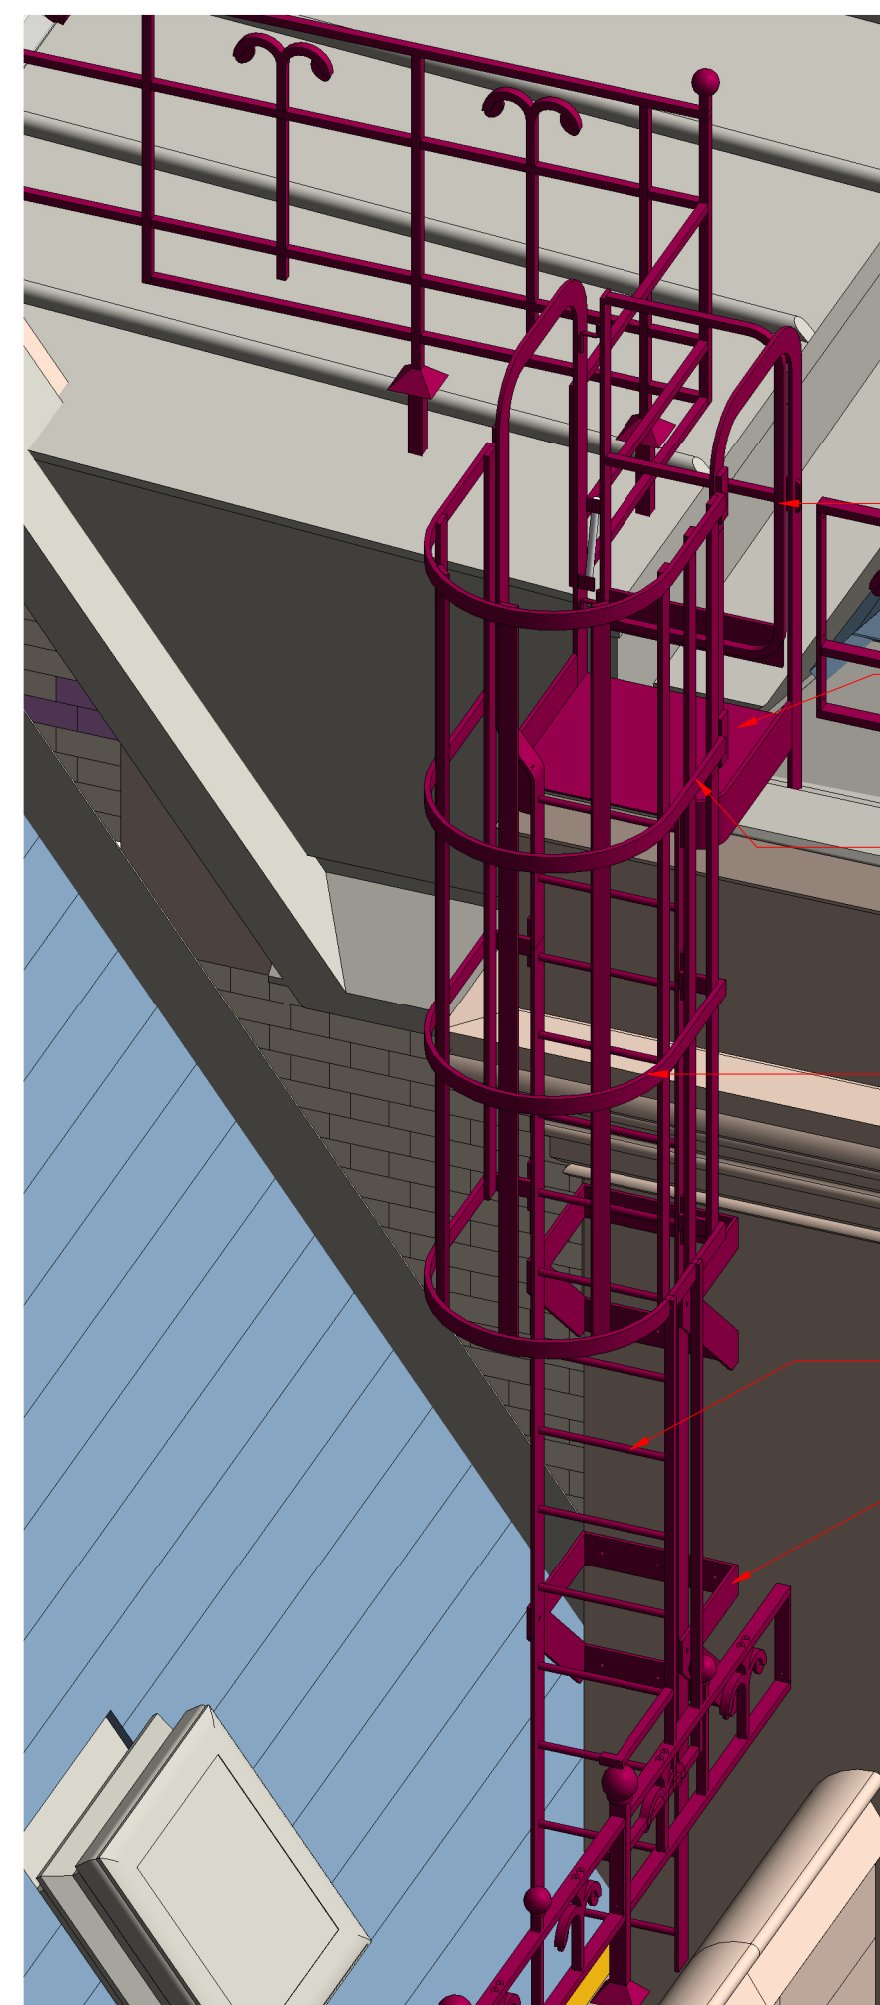
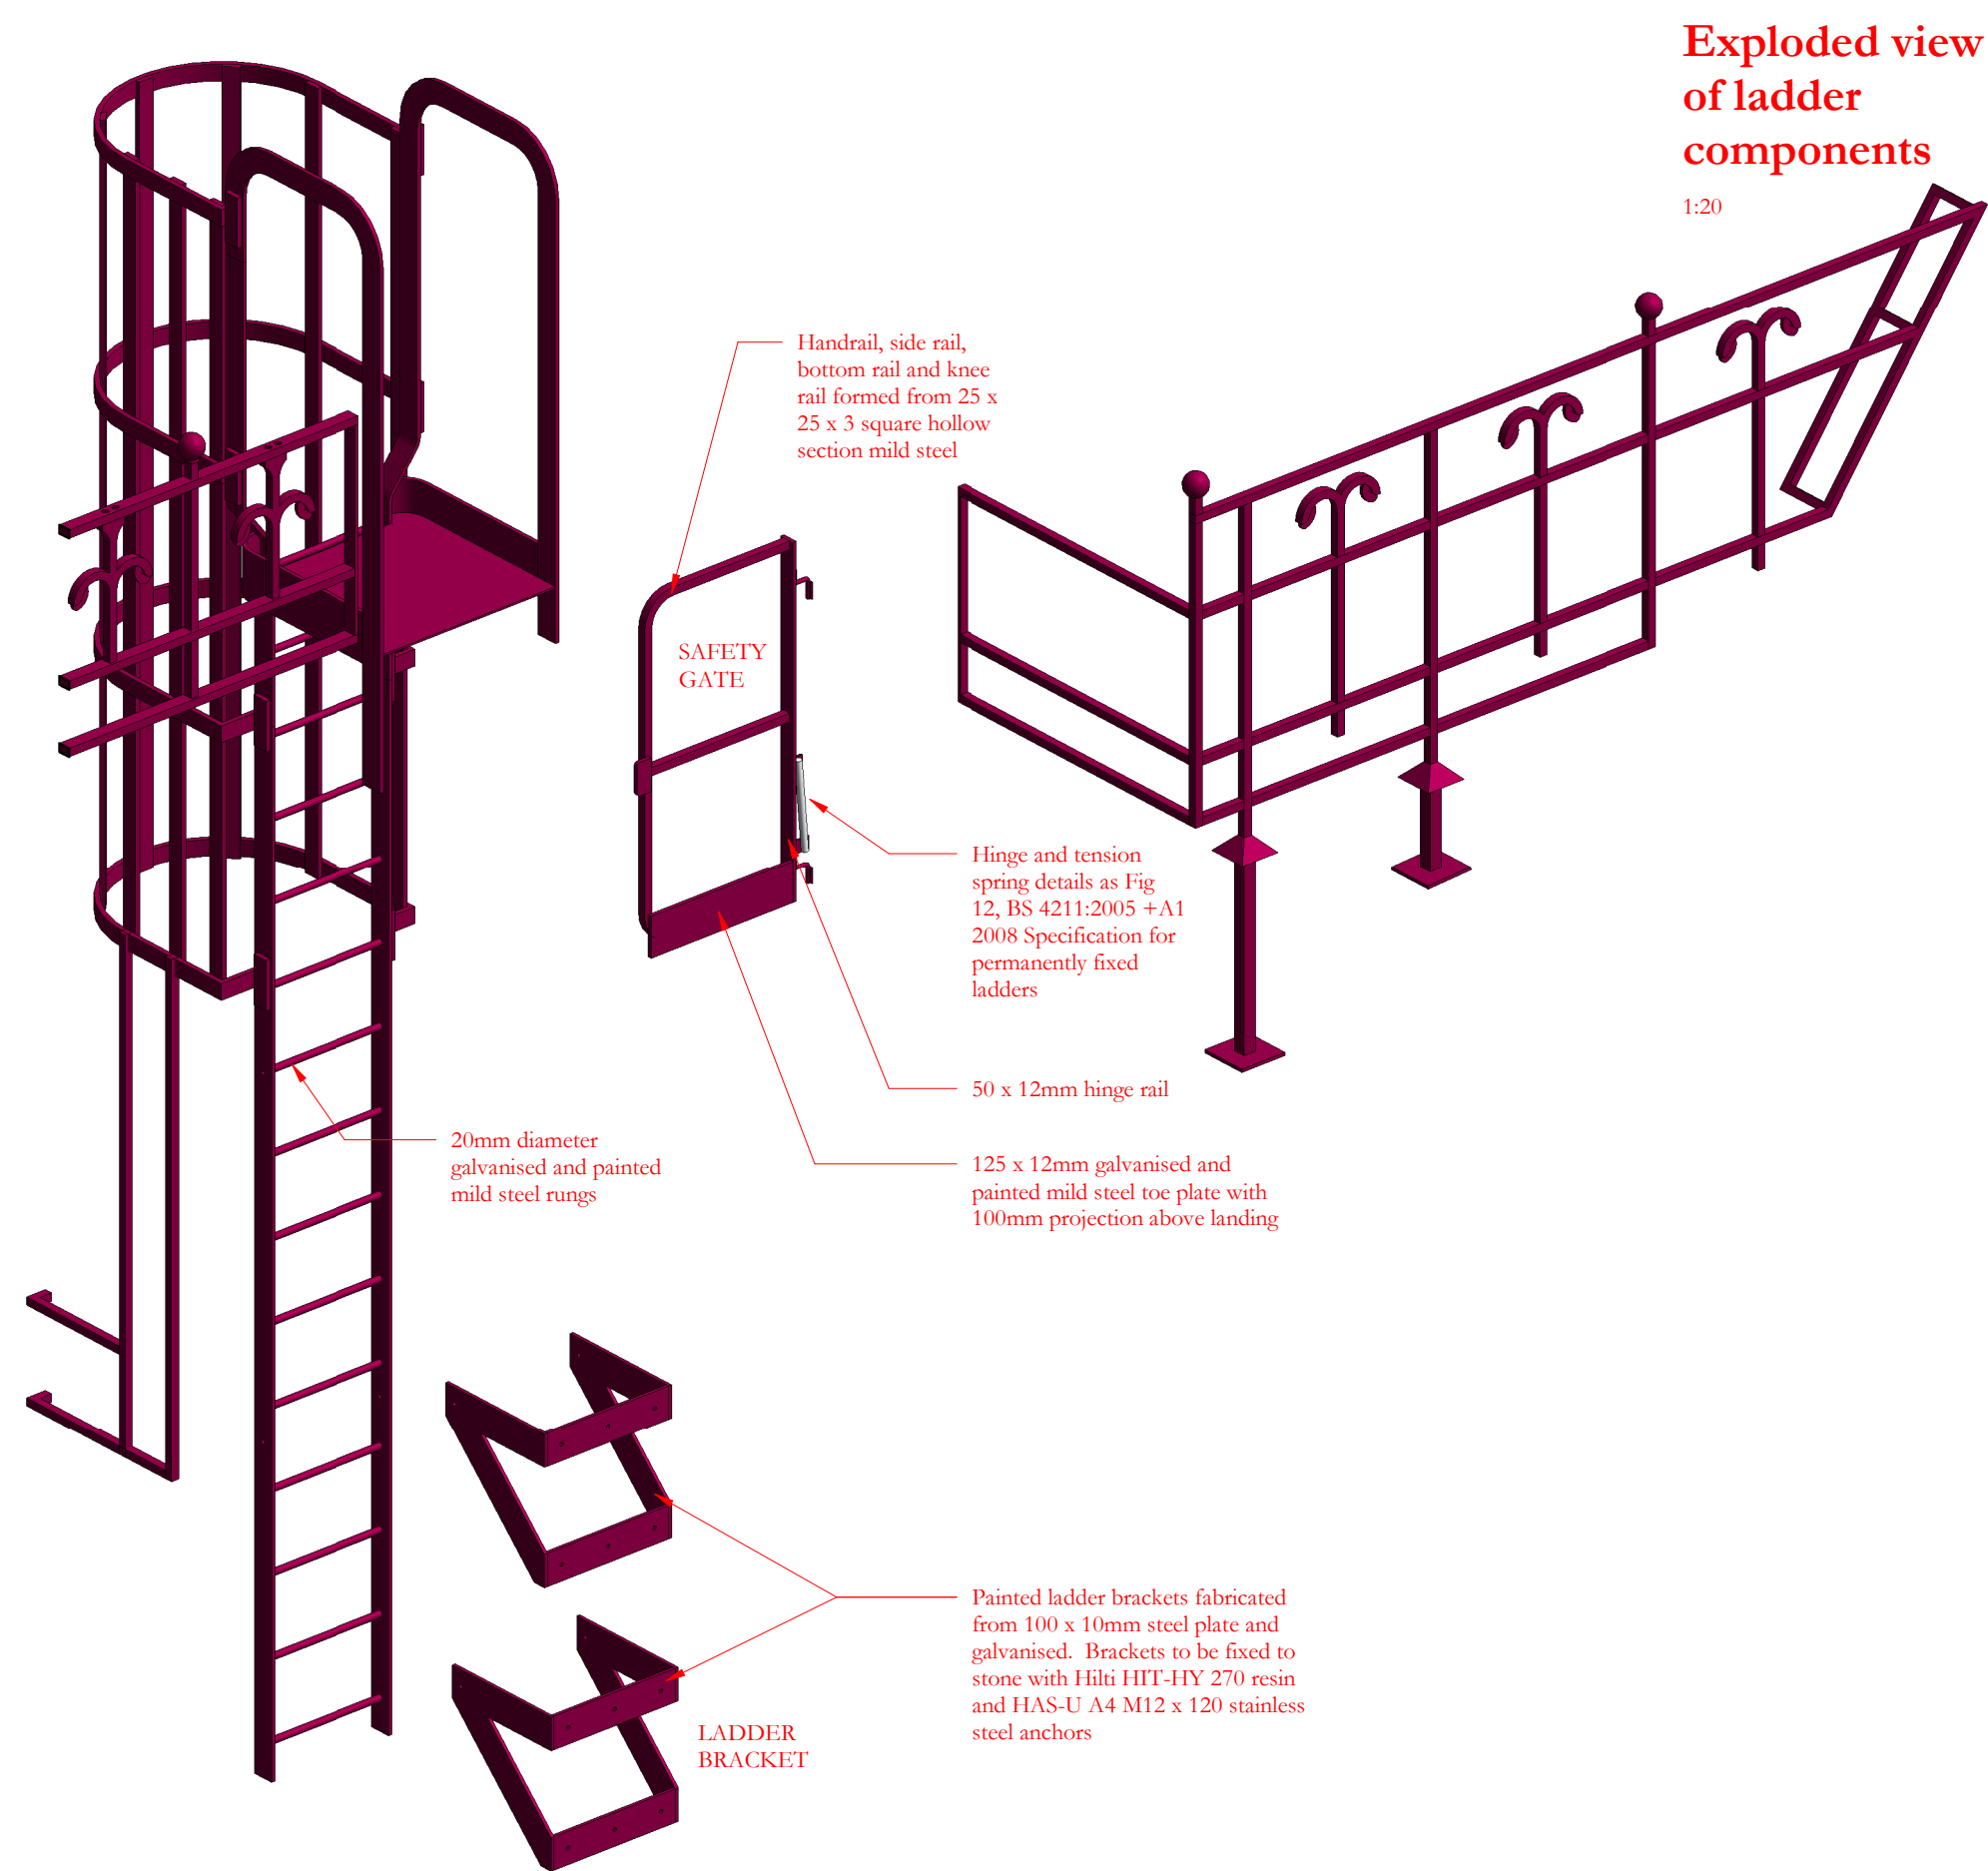






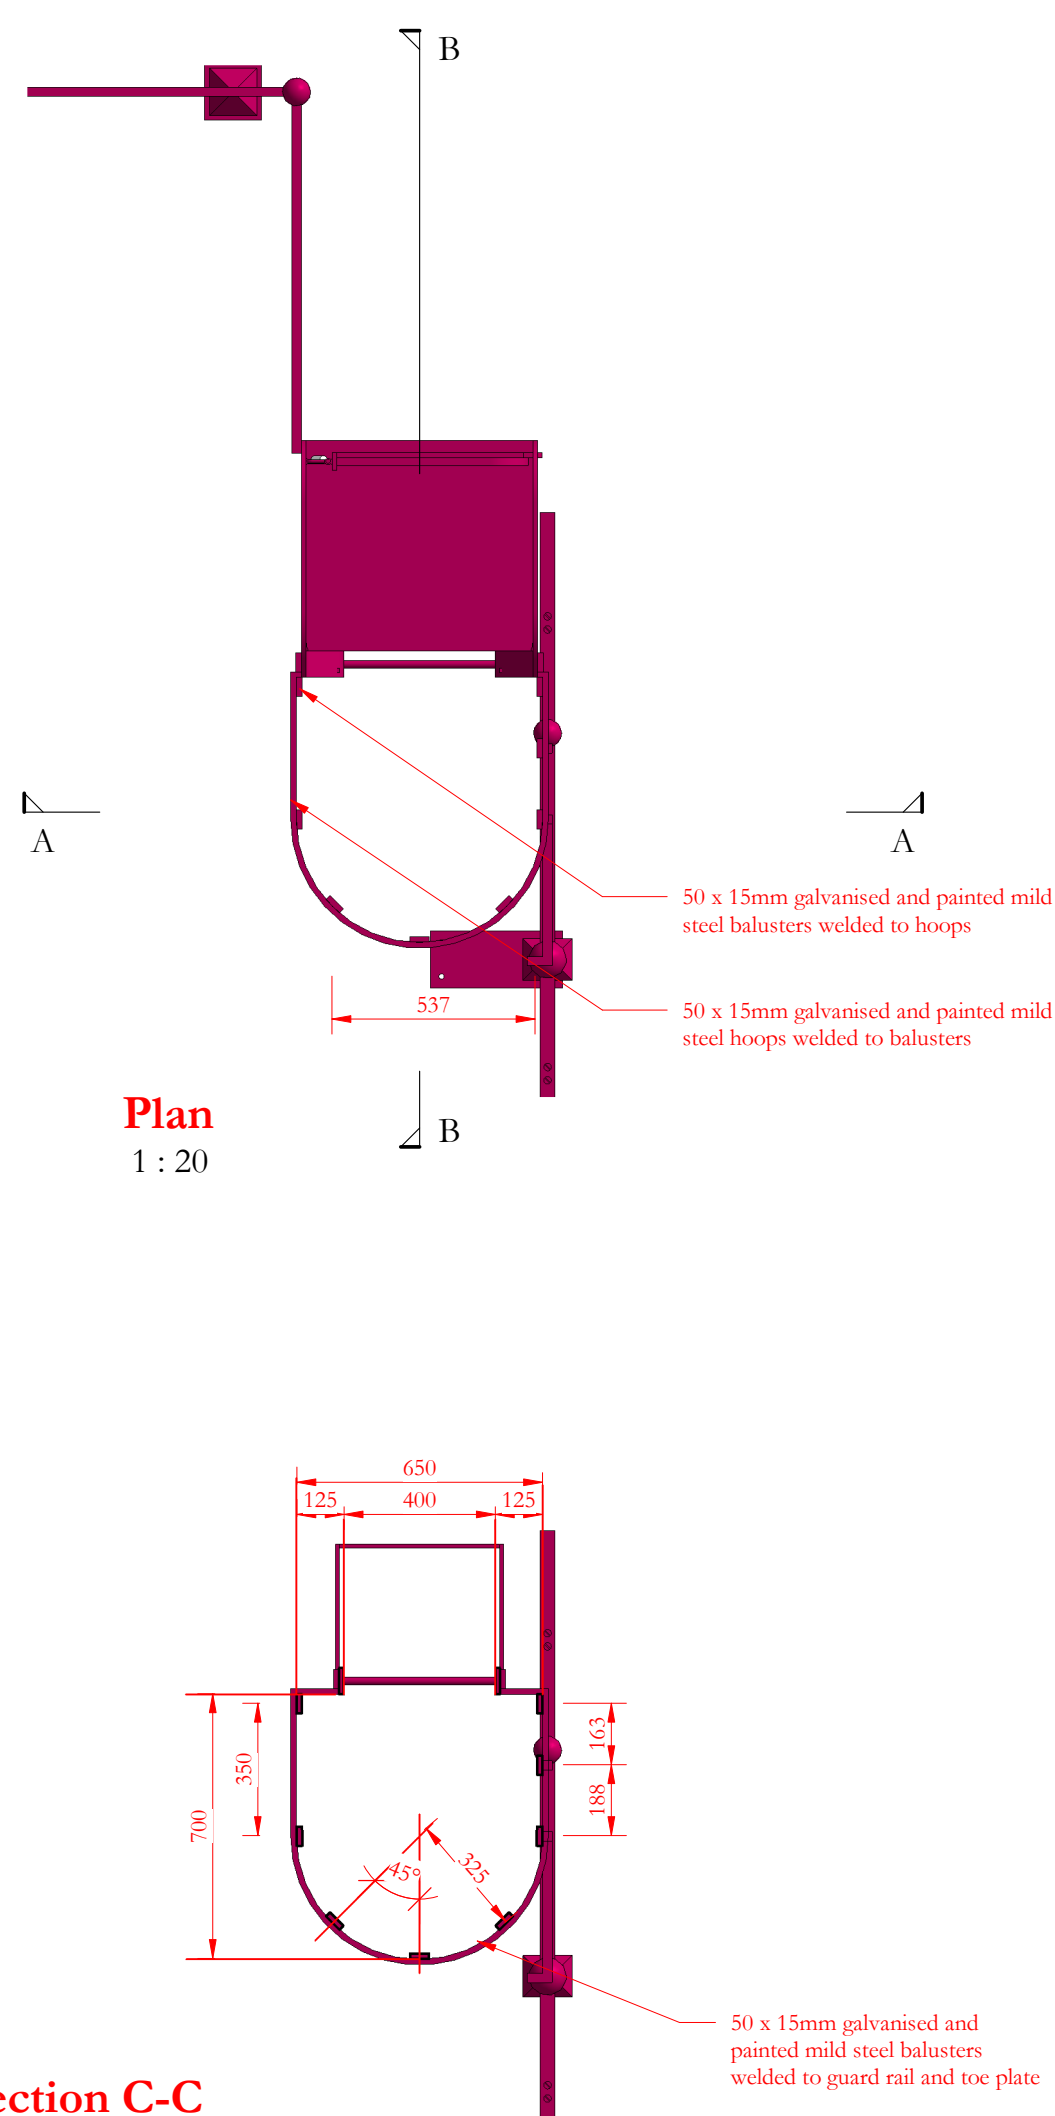


Scale Bars to be used as guidance only - refer to sheet size below

1:100	mm	1000	3000	5000	7000	
1:200	mm	500	1500	2500	3500	5000
1:500	m	15	45	75	105	150
1:1250	m	10	30	50	70	90

Notes:

- Drawings are based on survey data and may not accurately represent what is physically present.
- Do not scale from this drawing. All dimensions are to be verified on site before proceeding with the work.
- All dimensions are in millimeters unless noted otherwise.
- Parcell shall be notified in writing of any discrepancies.

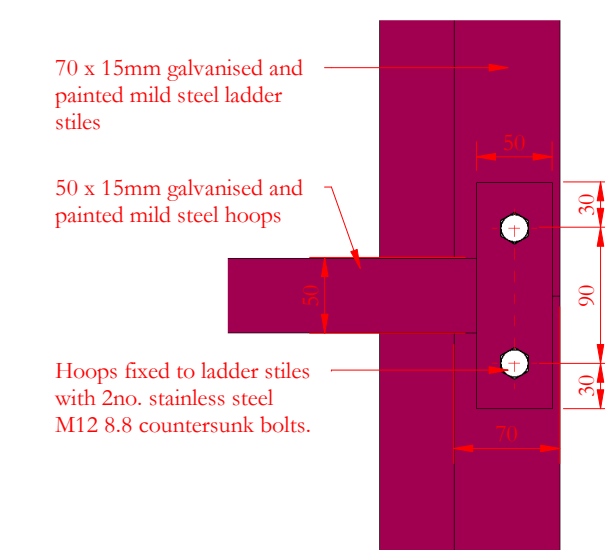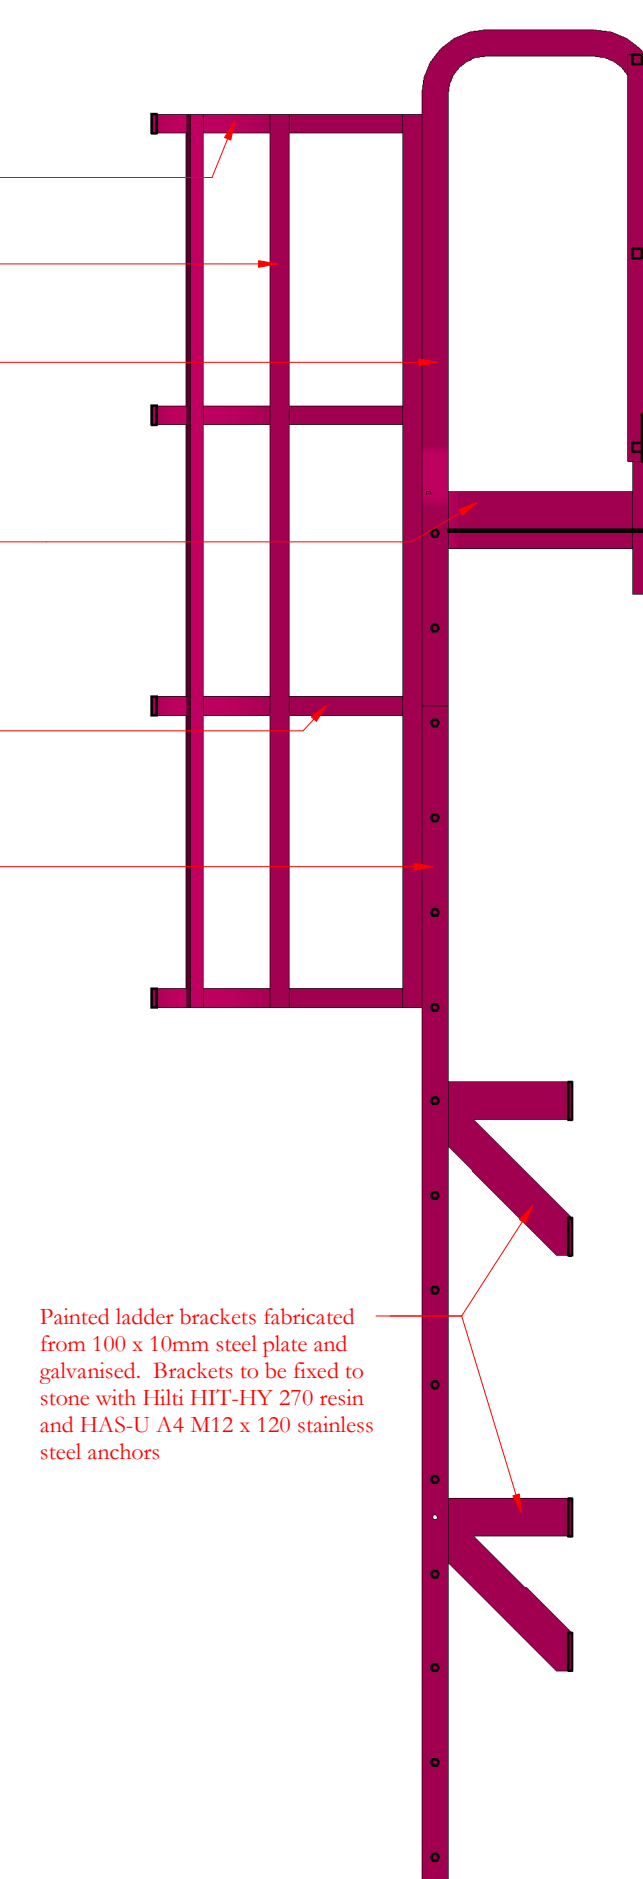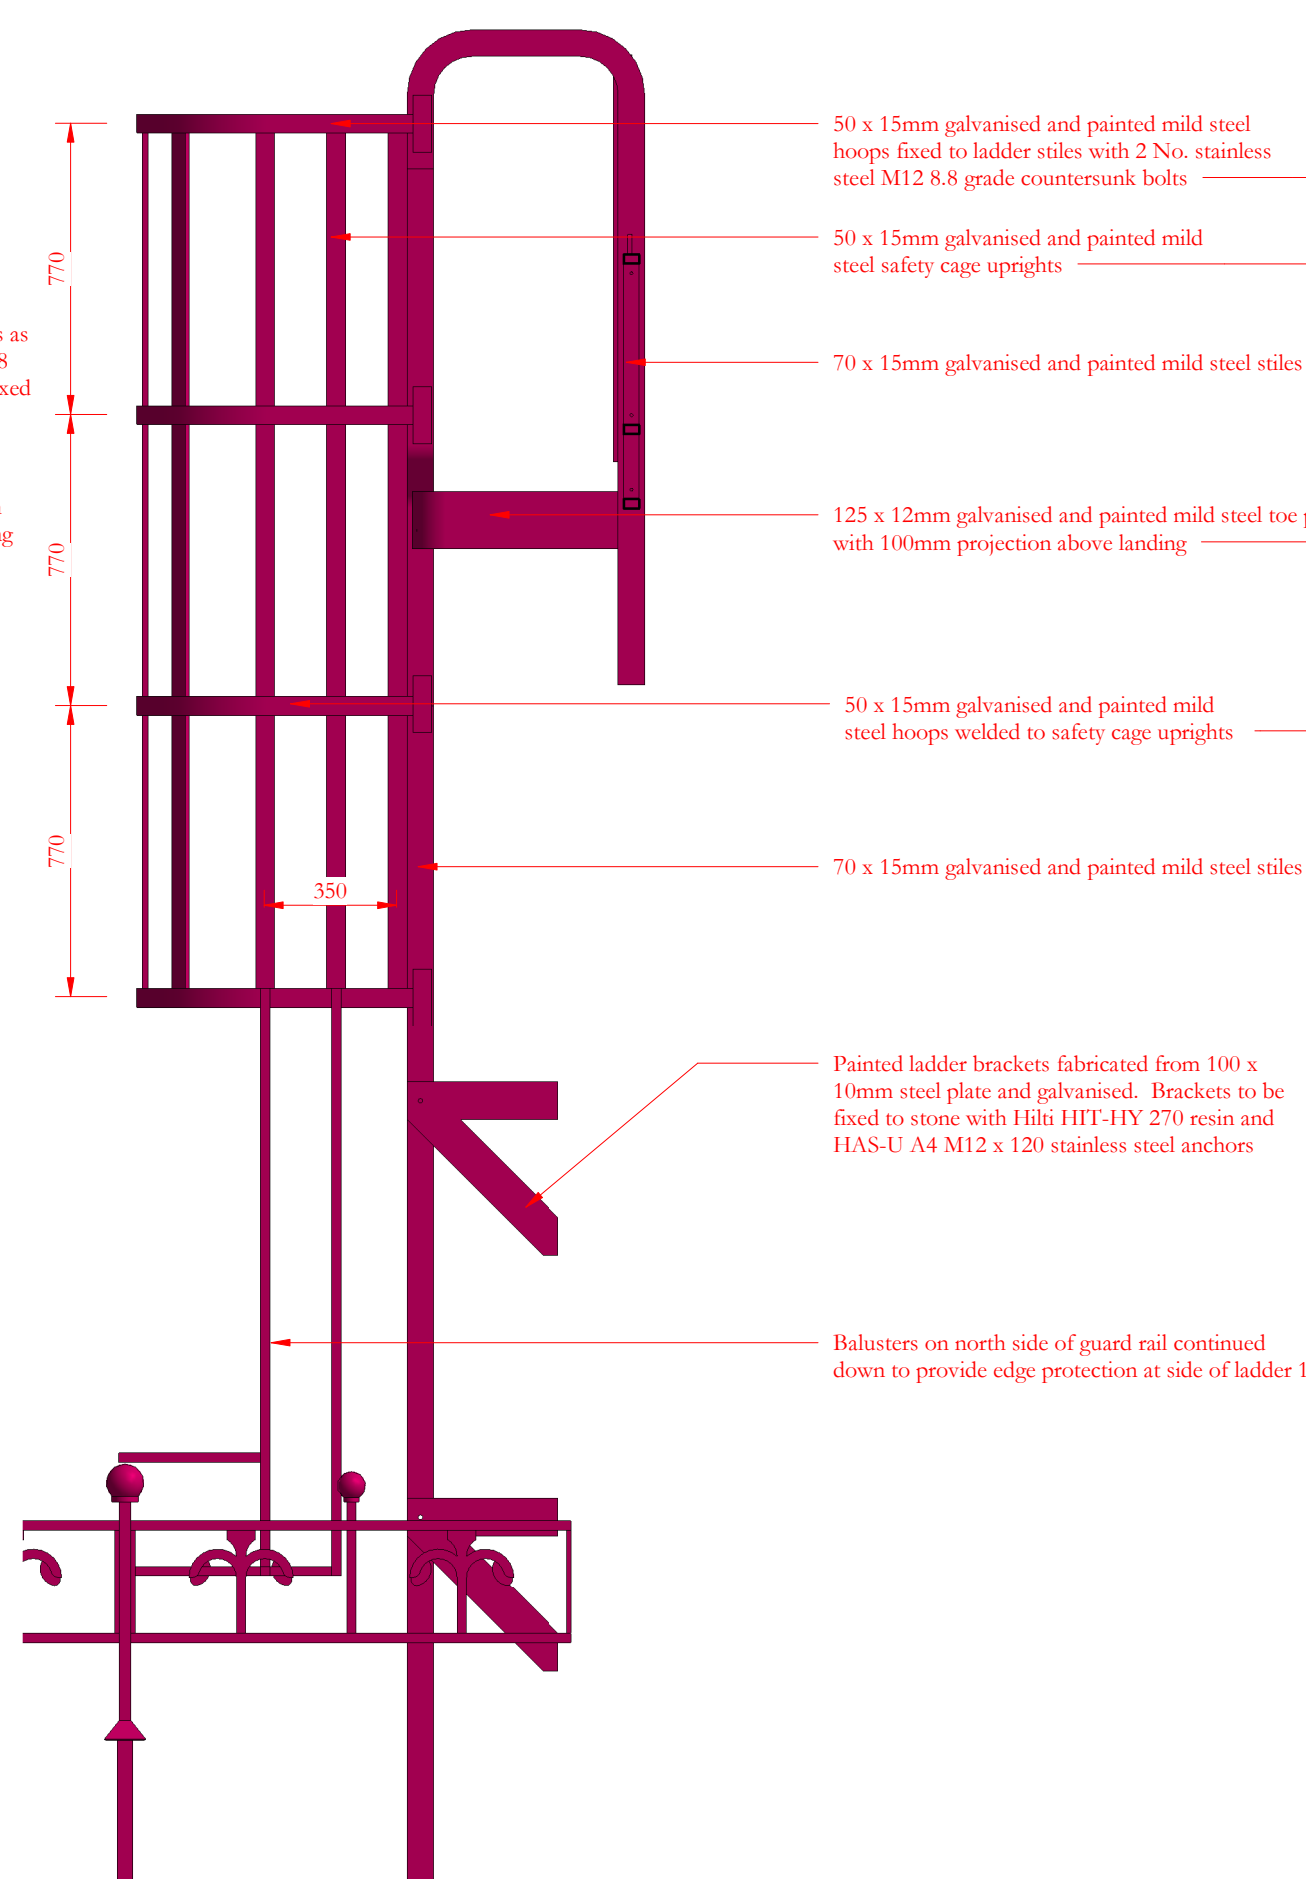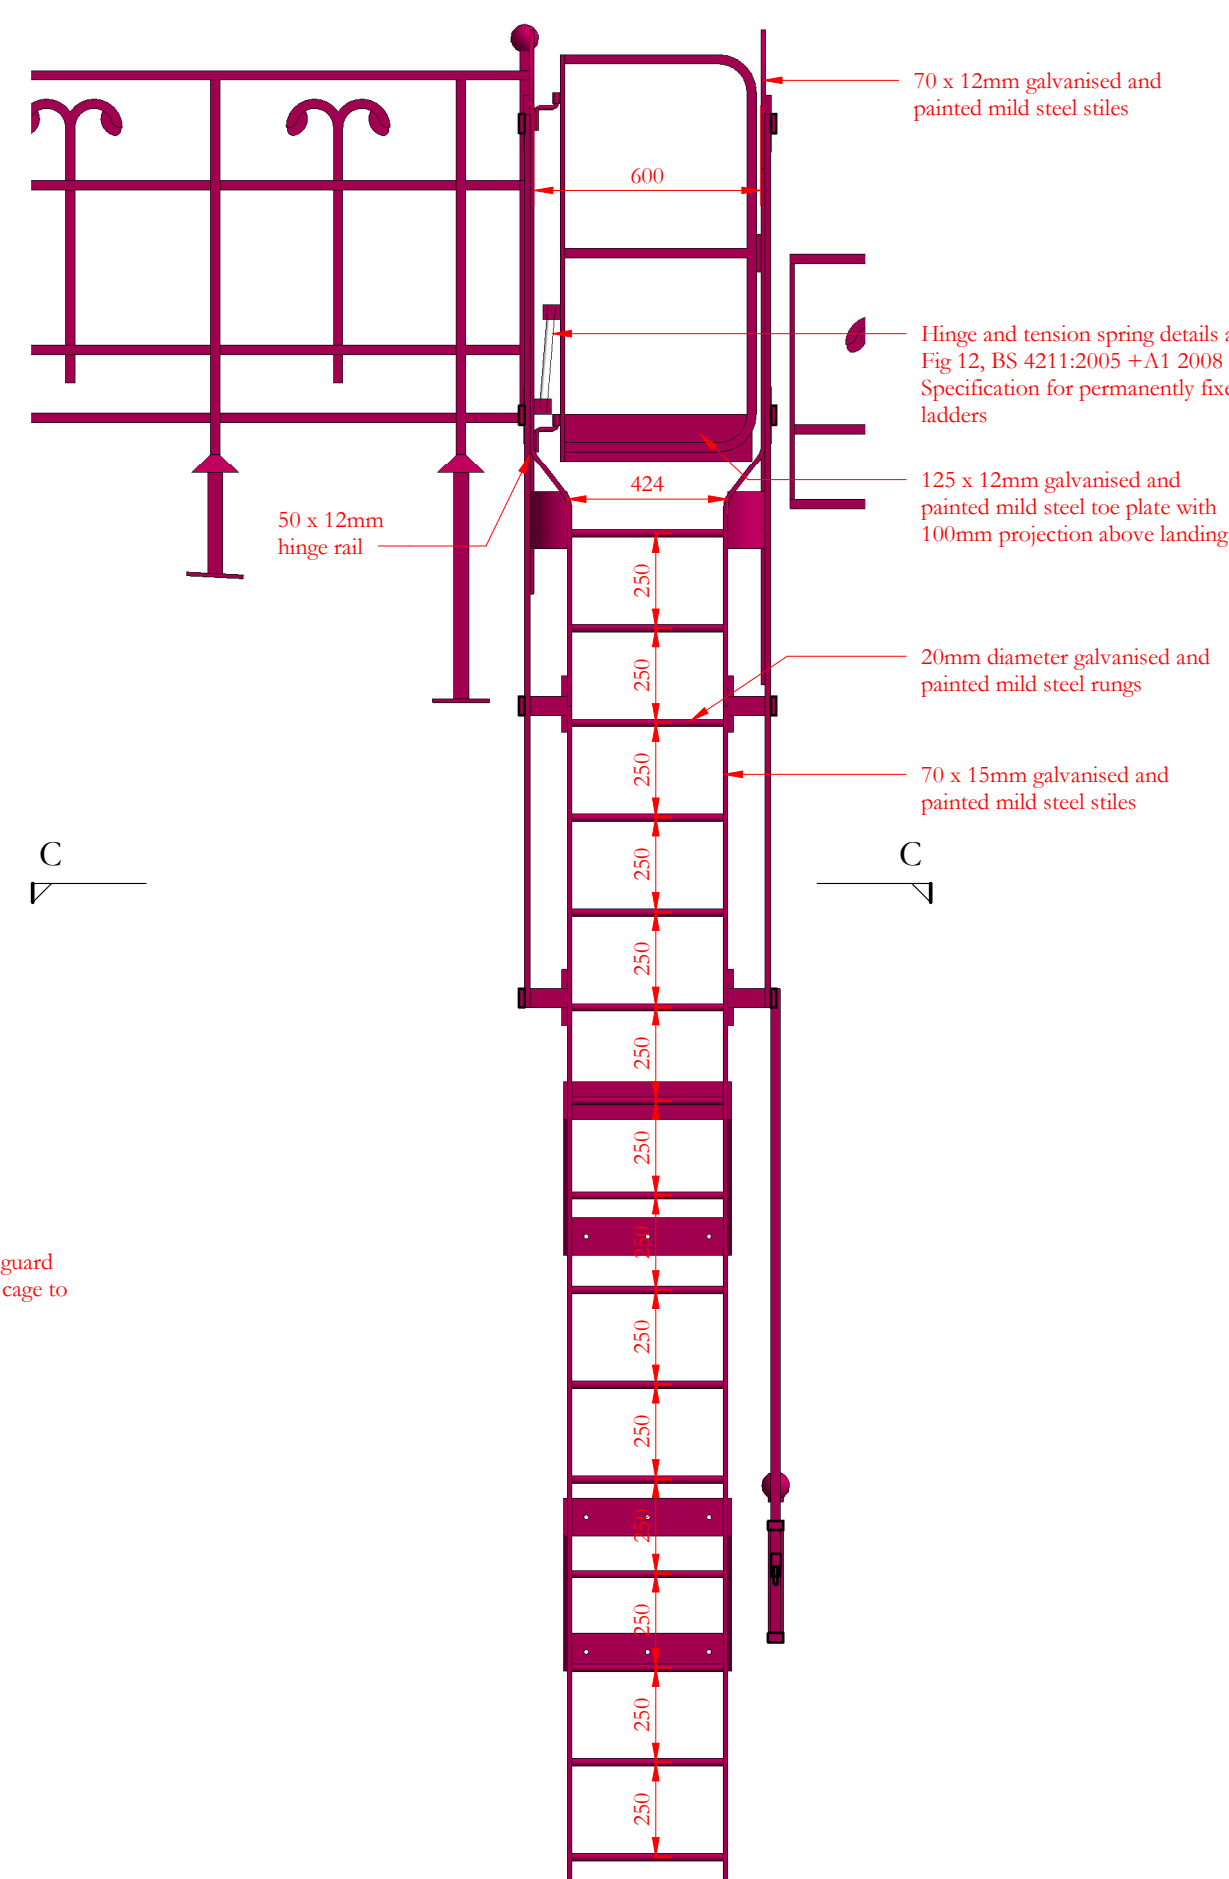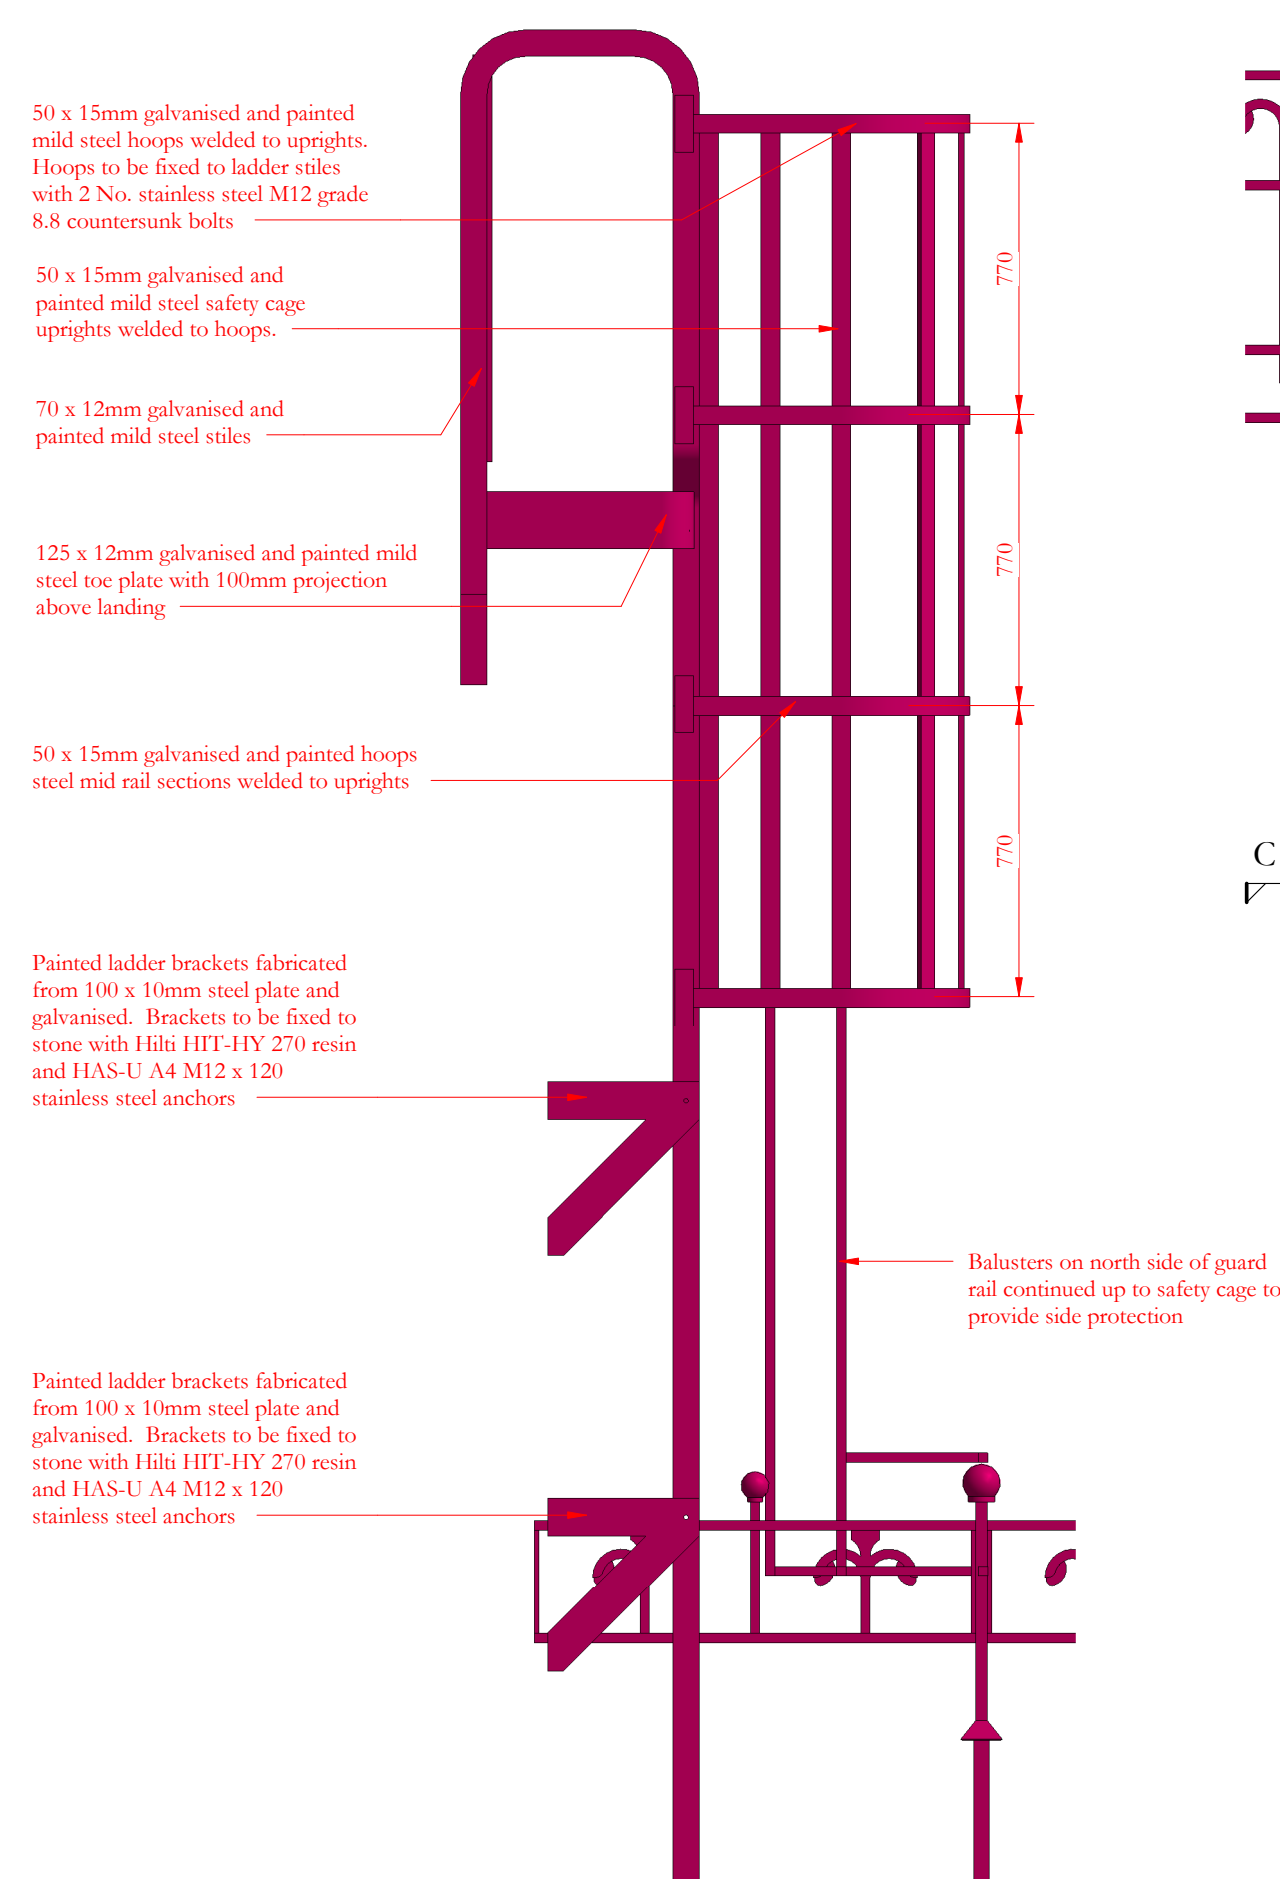


Revision 03: Ladder arrangement reconfigured. Split ladder with cantilevered landing changed to single ladder

Revision 02: Drawing re-issued for construction

Revision 01: Safety gates added to intermediate platform and at opening in roof railing. Details of ladder and platform fixing brackets updated. Exploded view of ladder components added.

03	08/08/2023	GR	KM	See note in revision cloud
02	06/09/2021	JC	GR	See note in revision cloud
01	12/06/2020	JC	GR	See note in revision cloud
-	10/12/2019	GR	EP	First Issue
ISSUE	DATE	APPROVED	DRAWN	DESCRIPTION

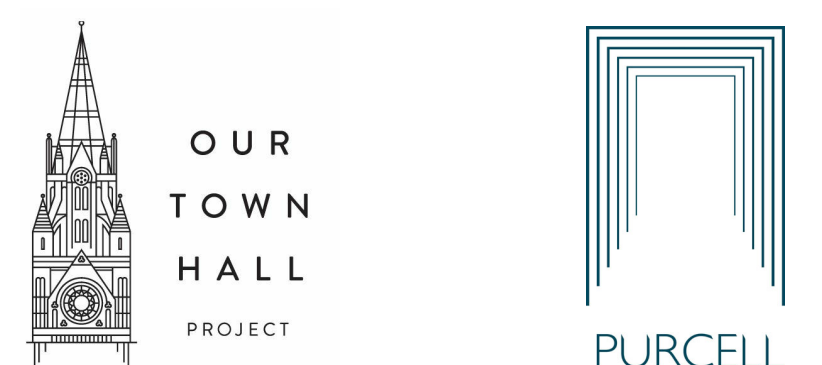

Project Office, Town Hall, MANCHESTER M60 2L1
+44 (0) 7970 097 432
www.purcelluk.com

PROJECT STATUS **RIBA Stage 5**

CLIENT **Manchester City Council**

PROJECT **Our Town Hall**

DRAWING TITLE **Roof access ladder 04 -
GHR01**

SIZE & SCALE **A1: As indicated**

DRAWING STATUS **S4 Construction**

JOB NUMBER **236959**

DRAWING NO. REV

OTH-PUR-TH-RF-DWG-A-7034 03