




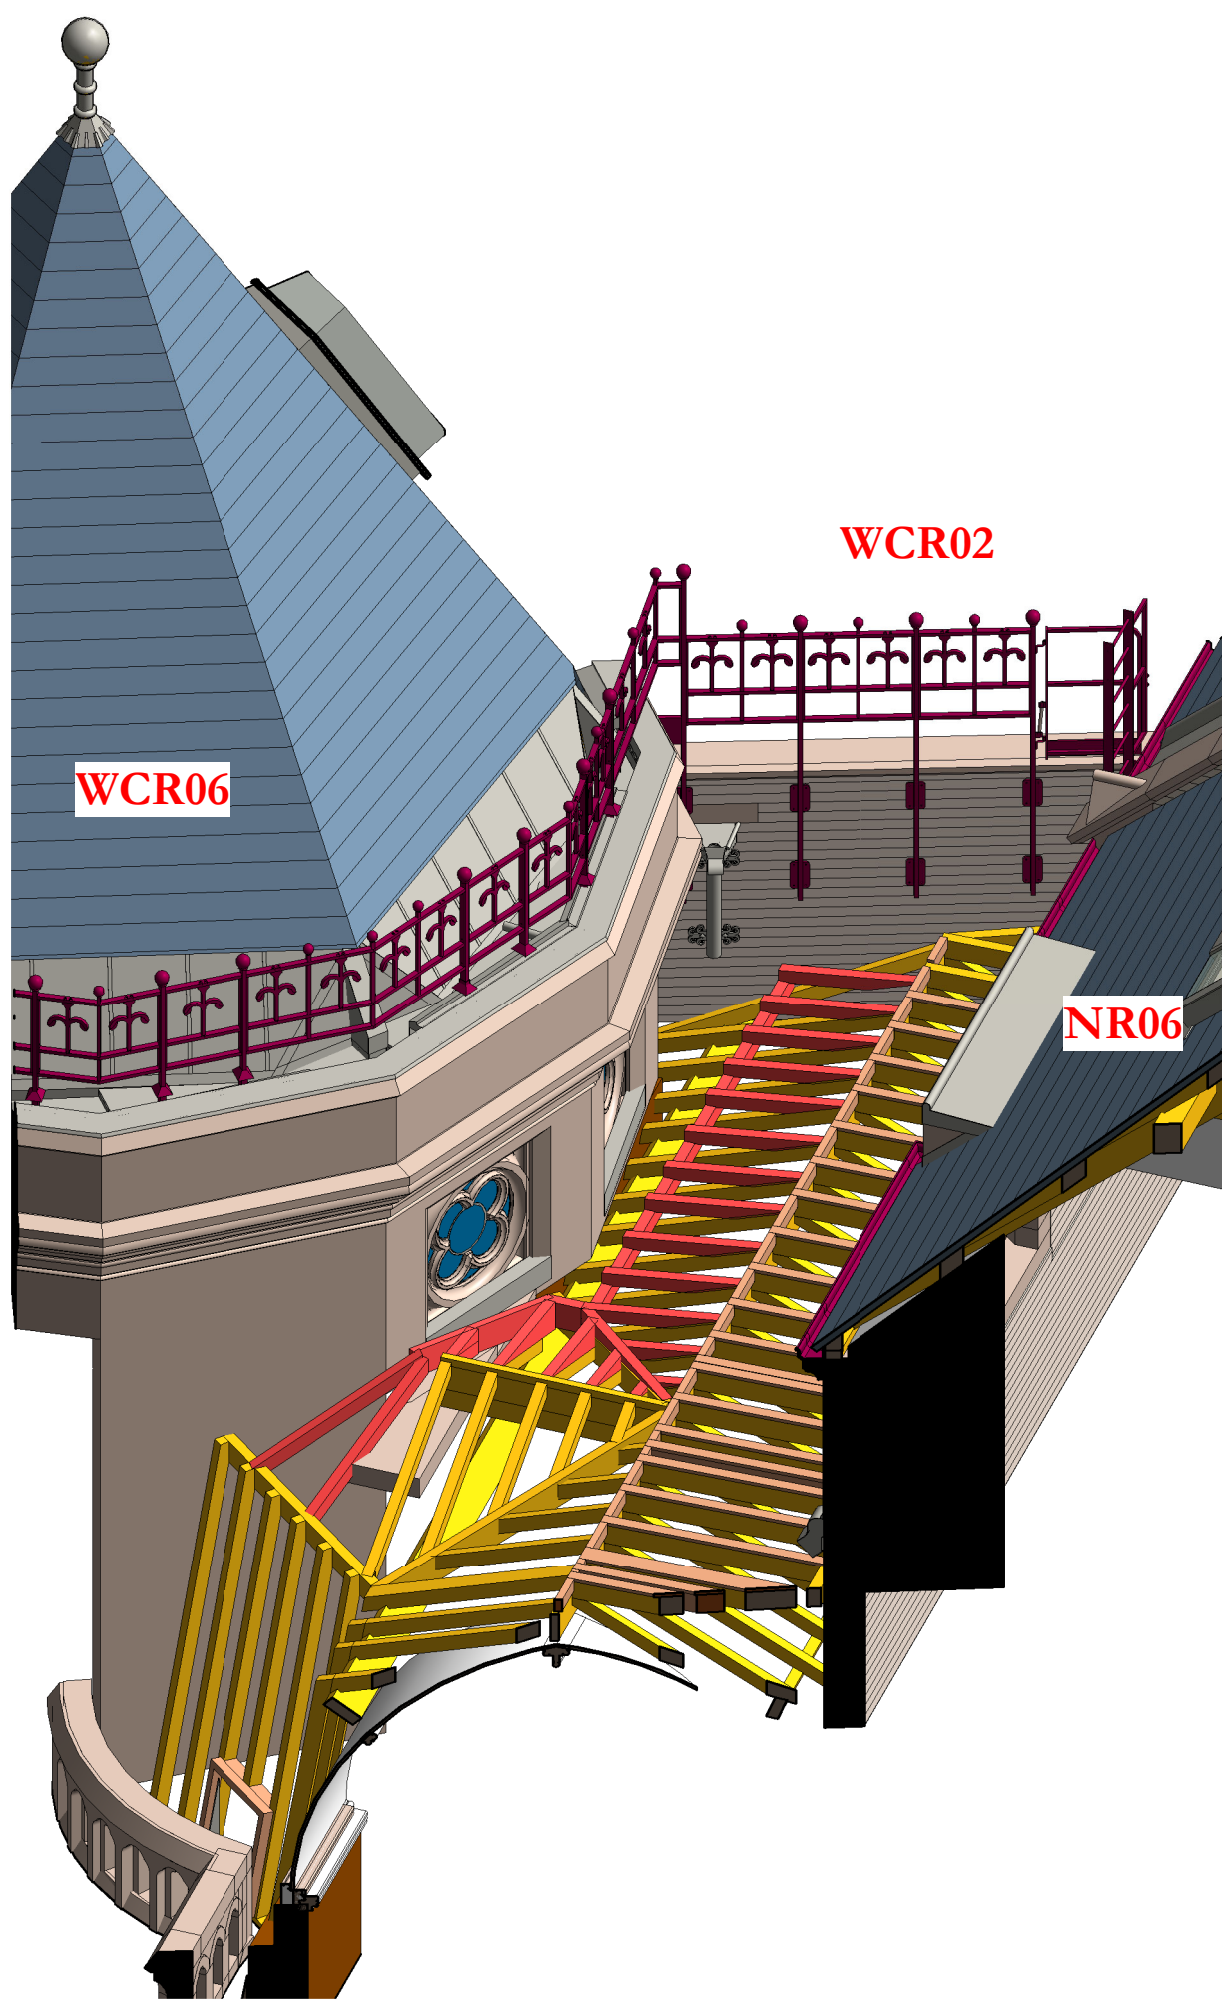


View from North-East showing existing structure with areas to be removed

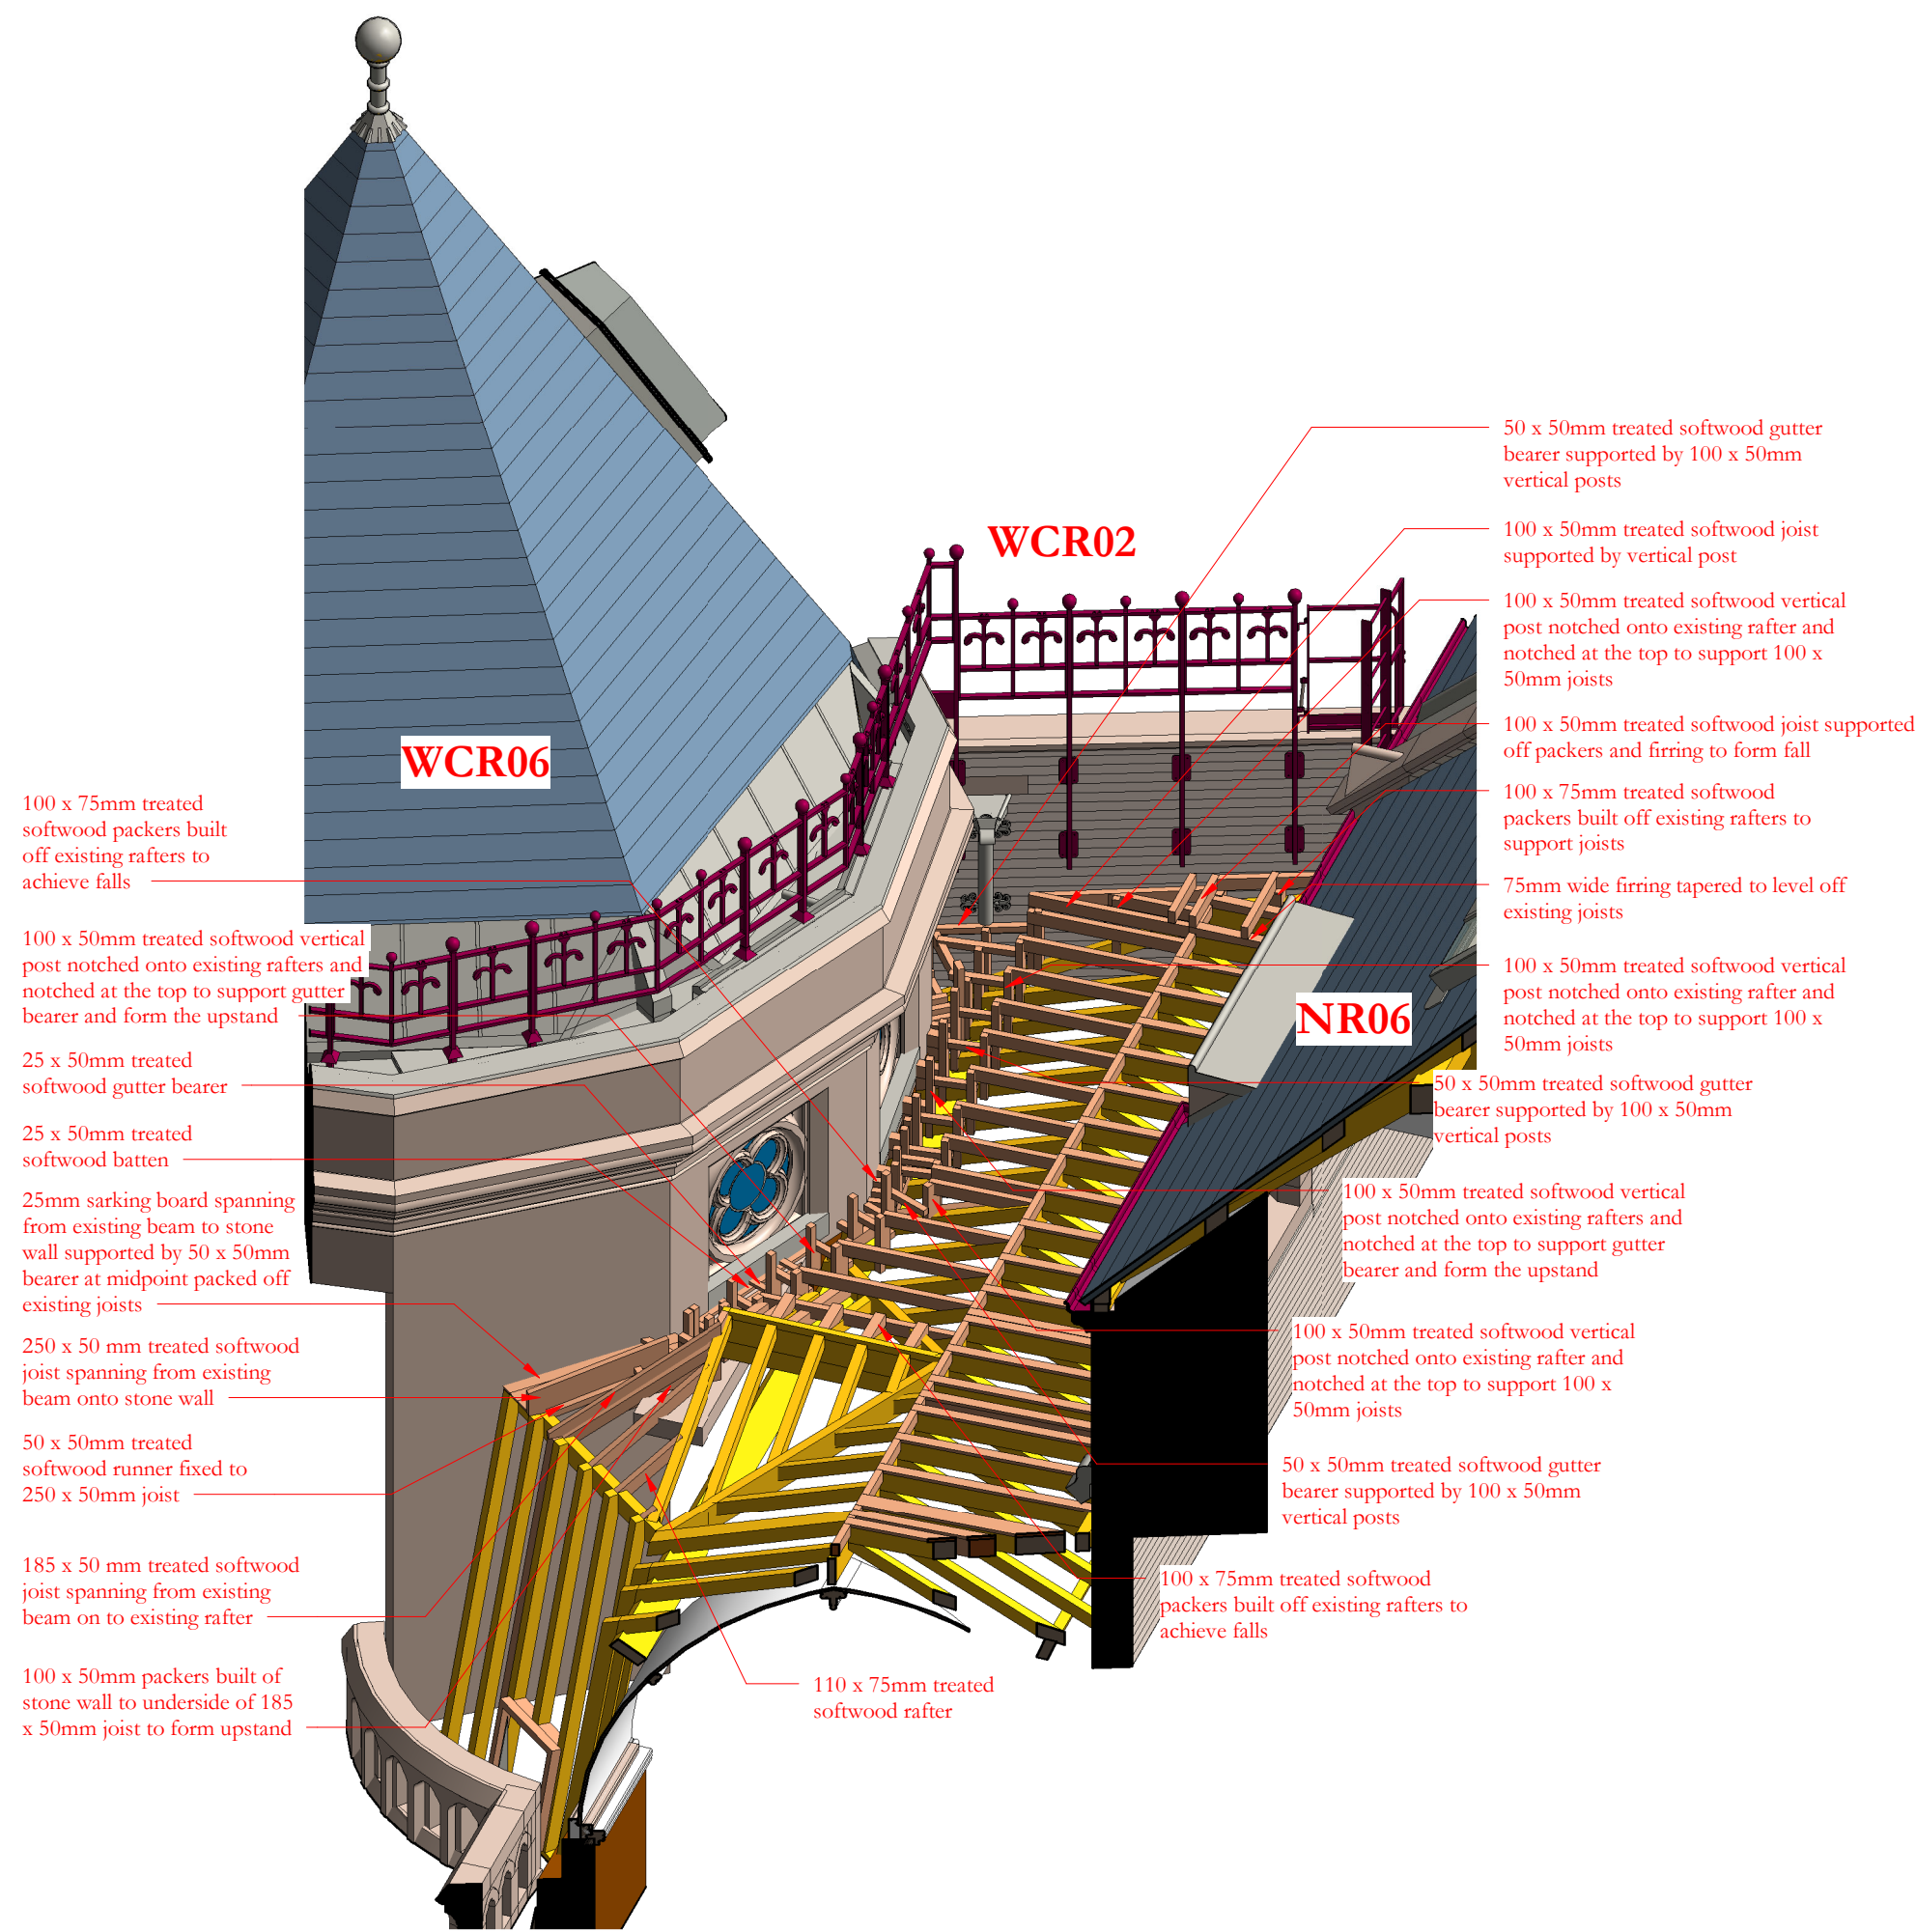


View from North-East showing proposed new structure

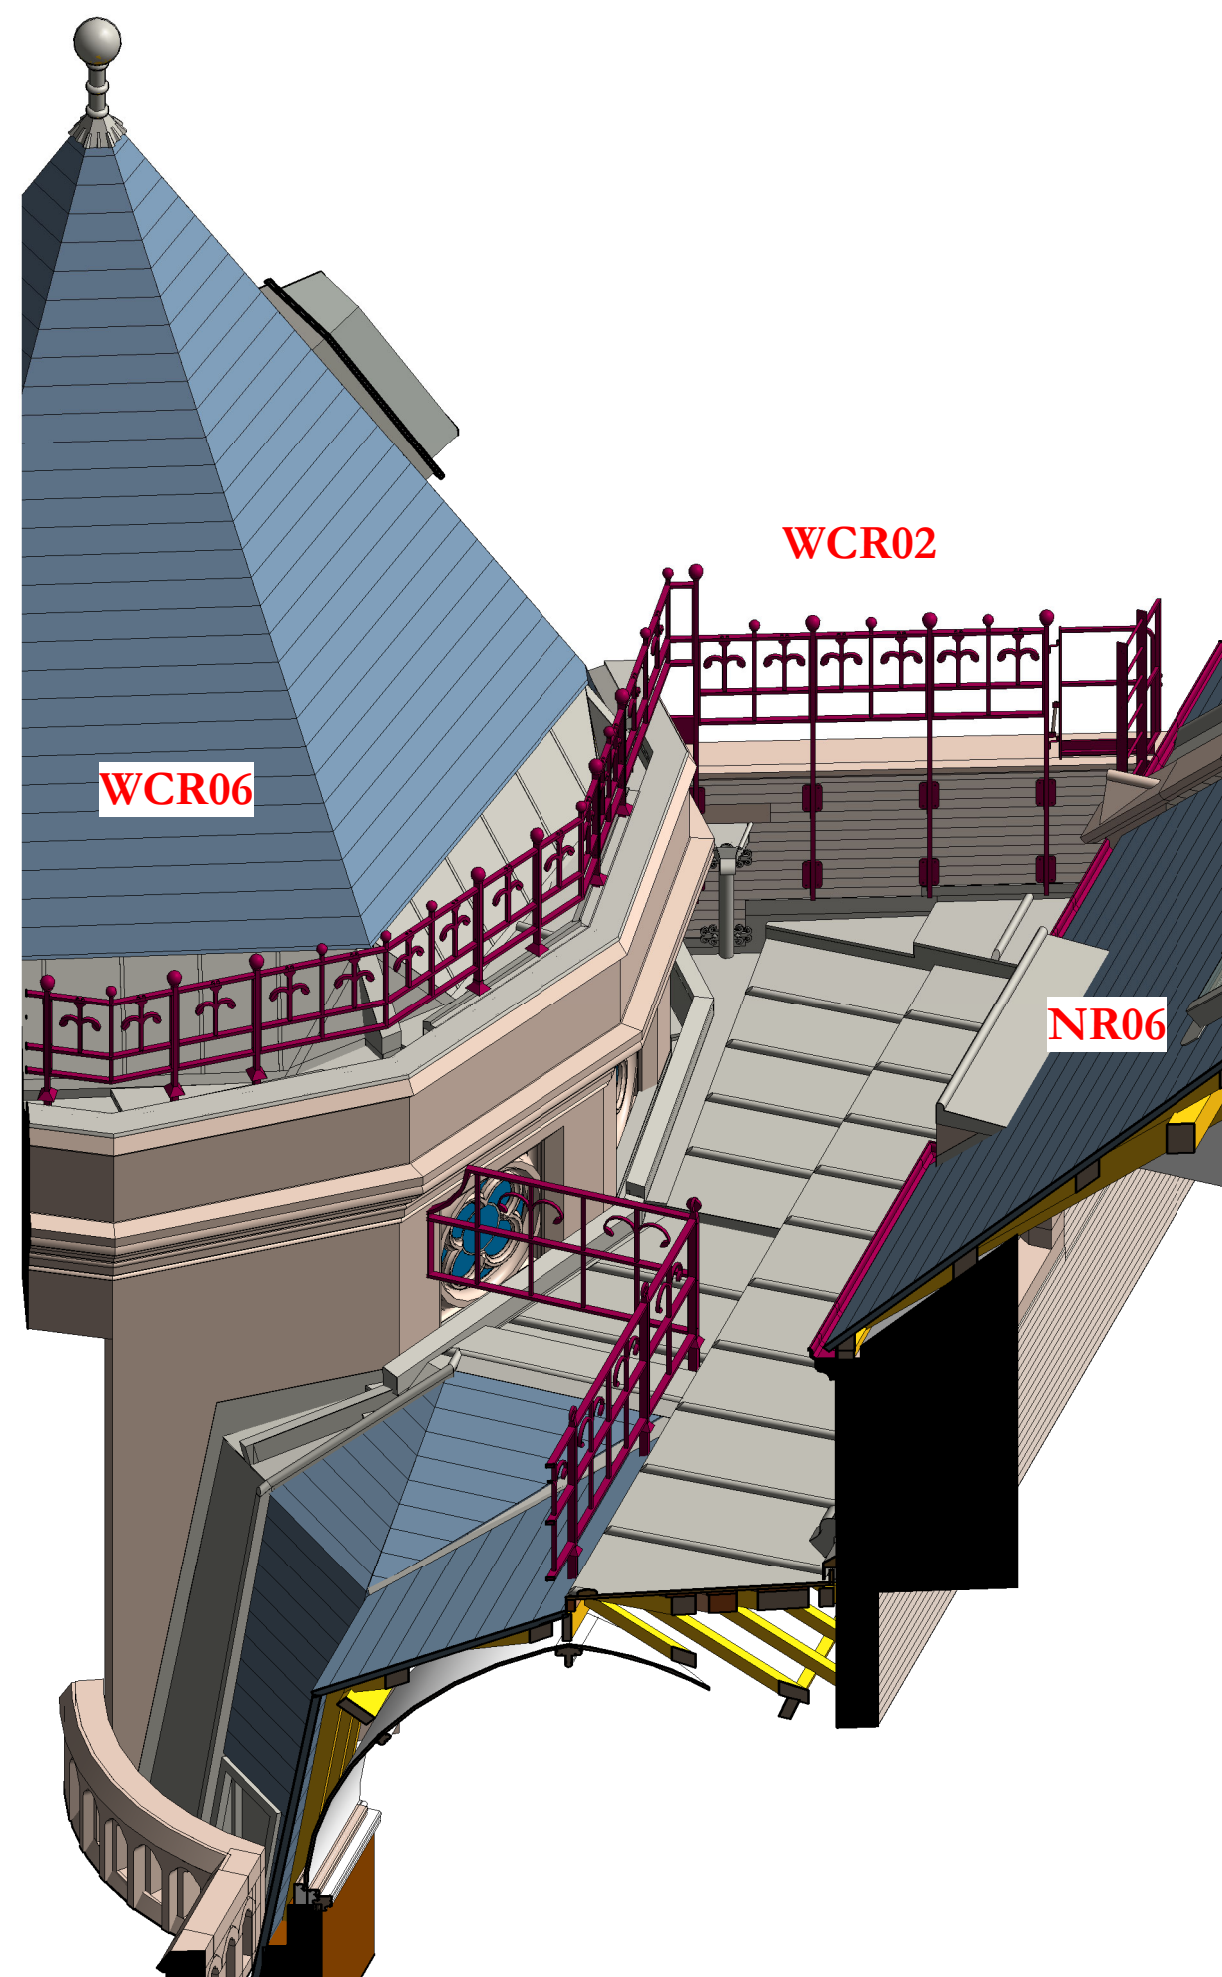


View from North-East showing proposed new roof coverings

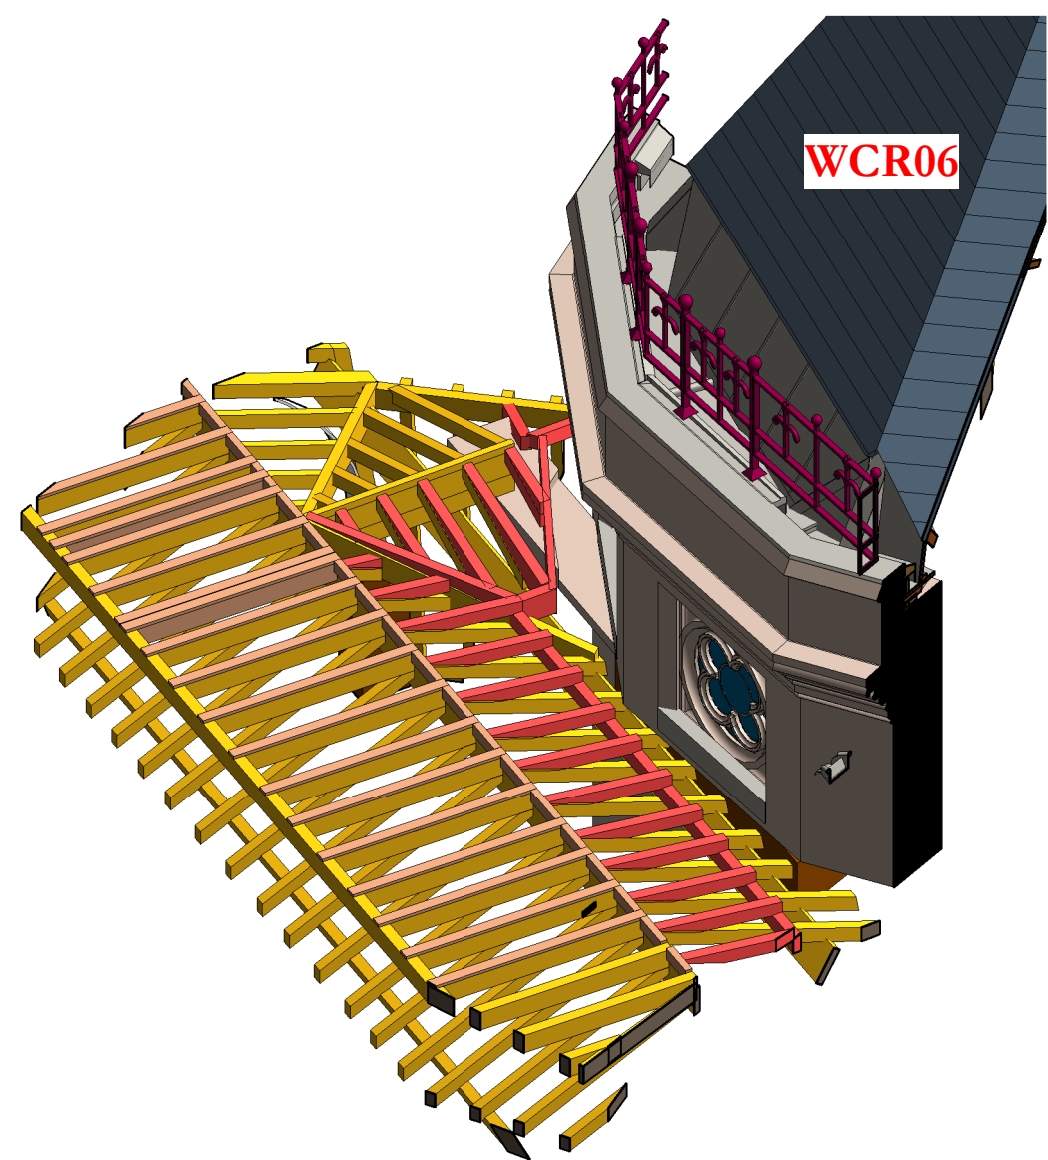


View from North-West showing existing structure with areas to be removed

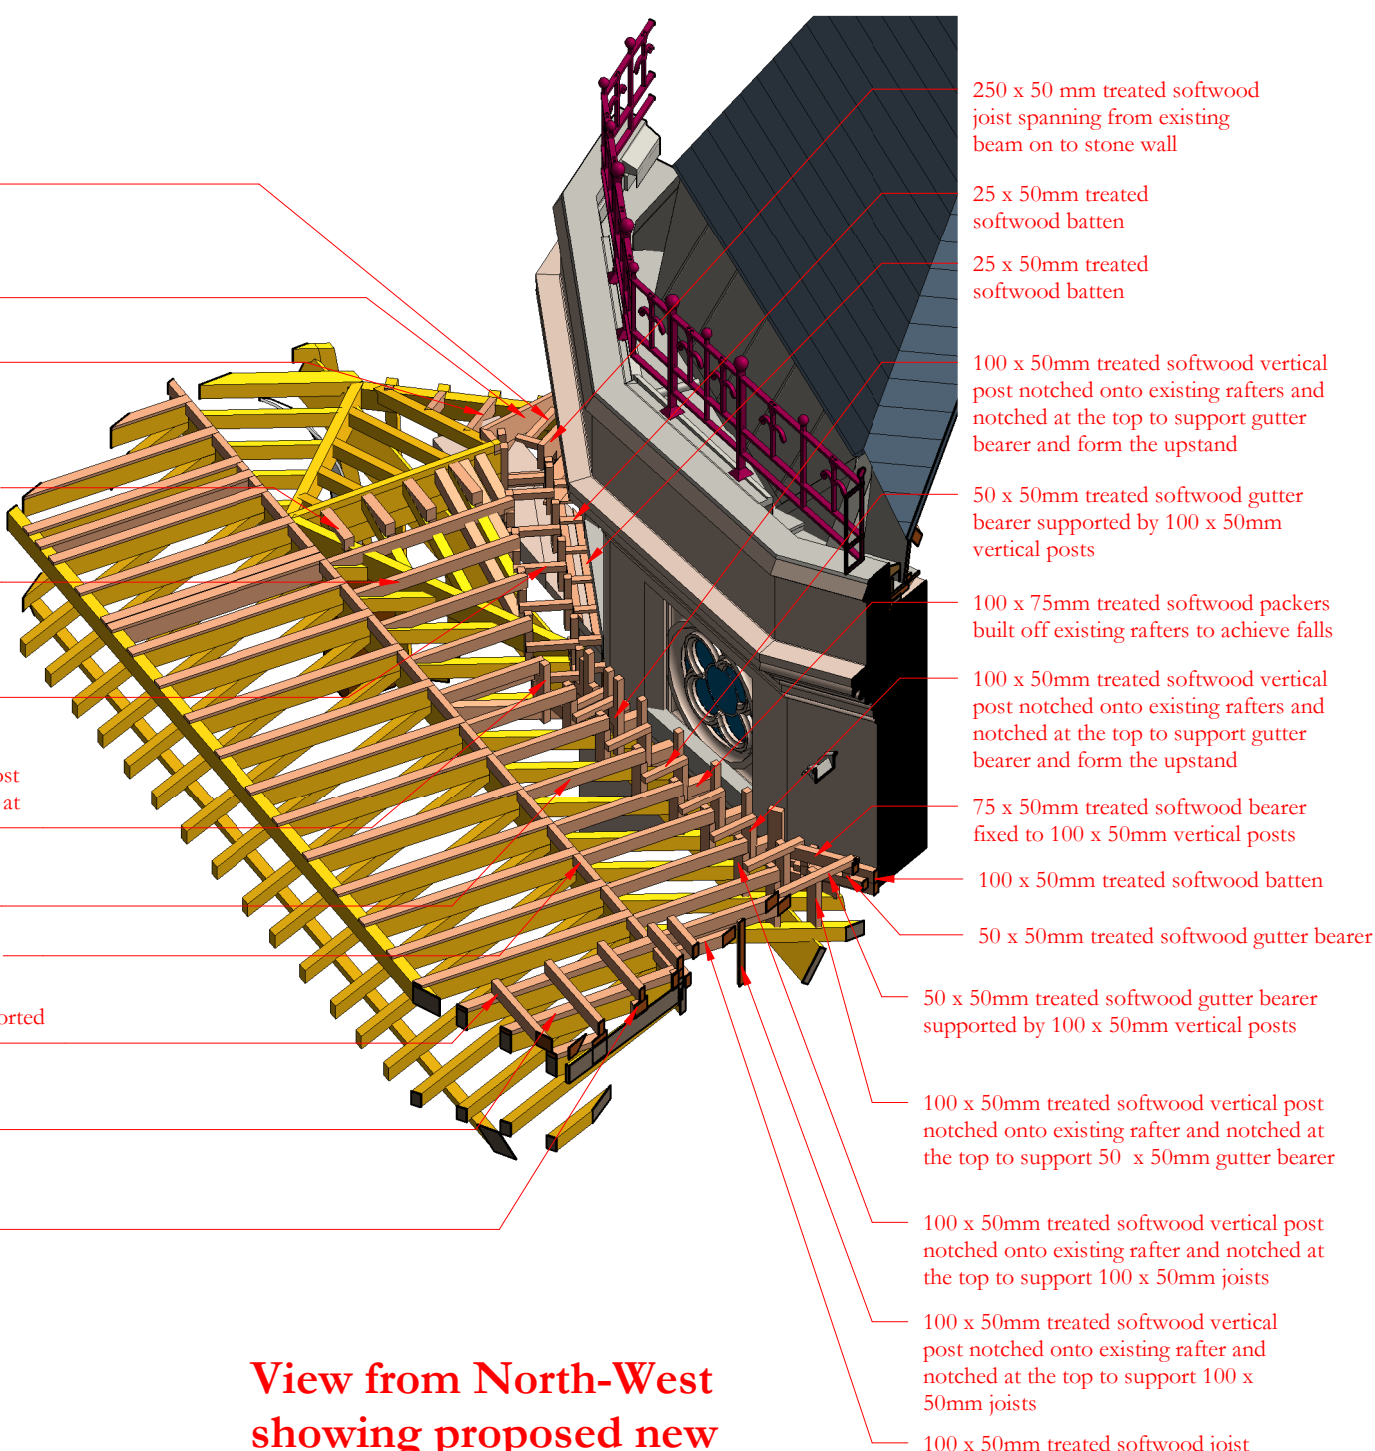

View from North-West showing proposed new structure

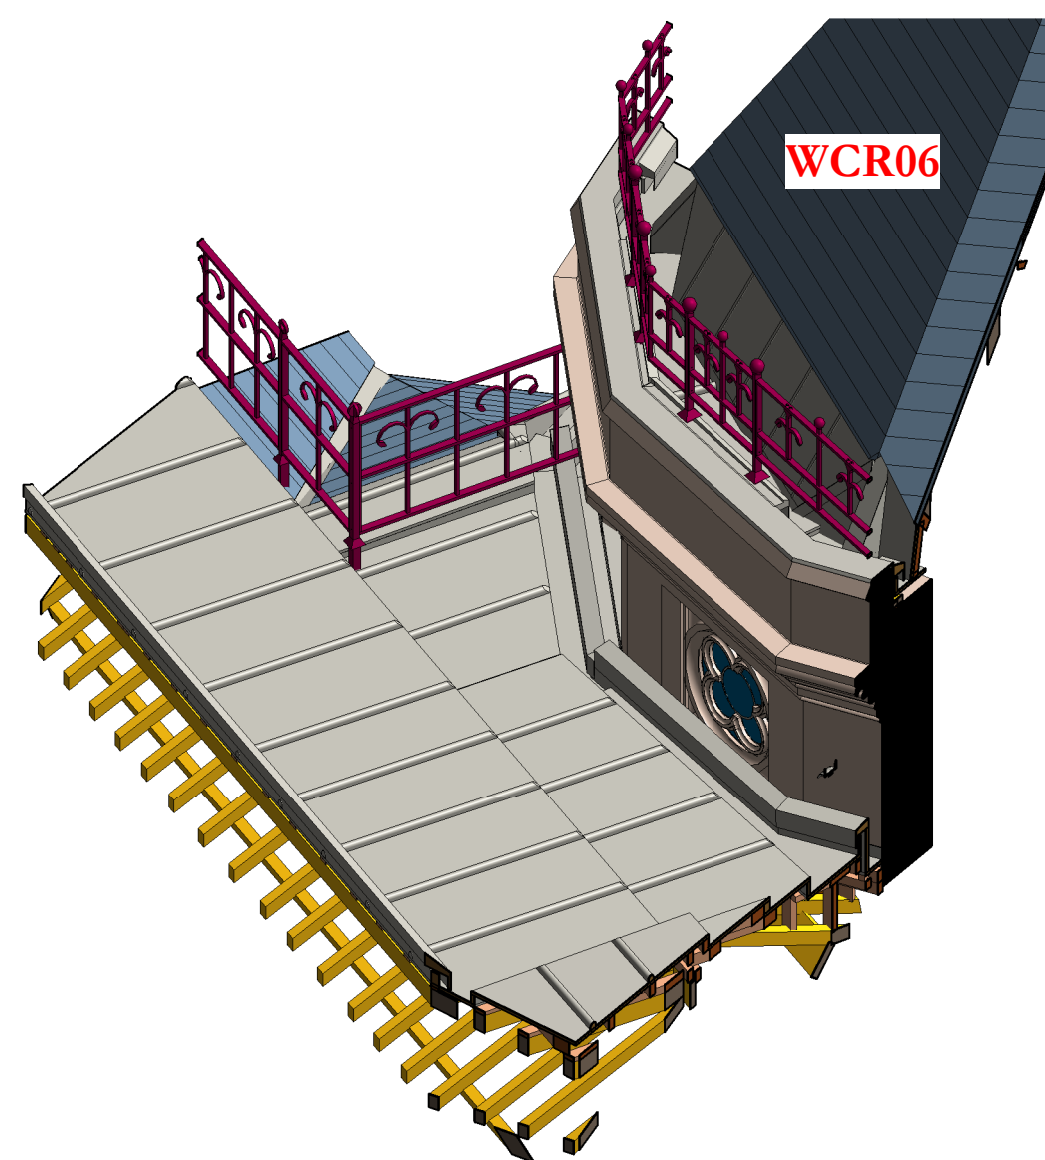


View from North-West showing proposed new roof coverings

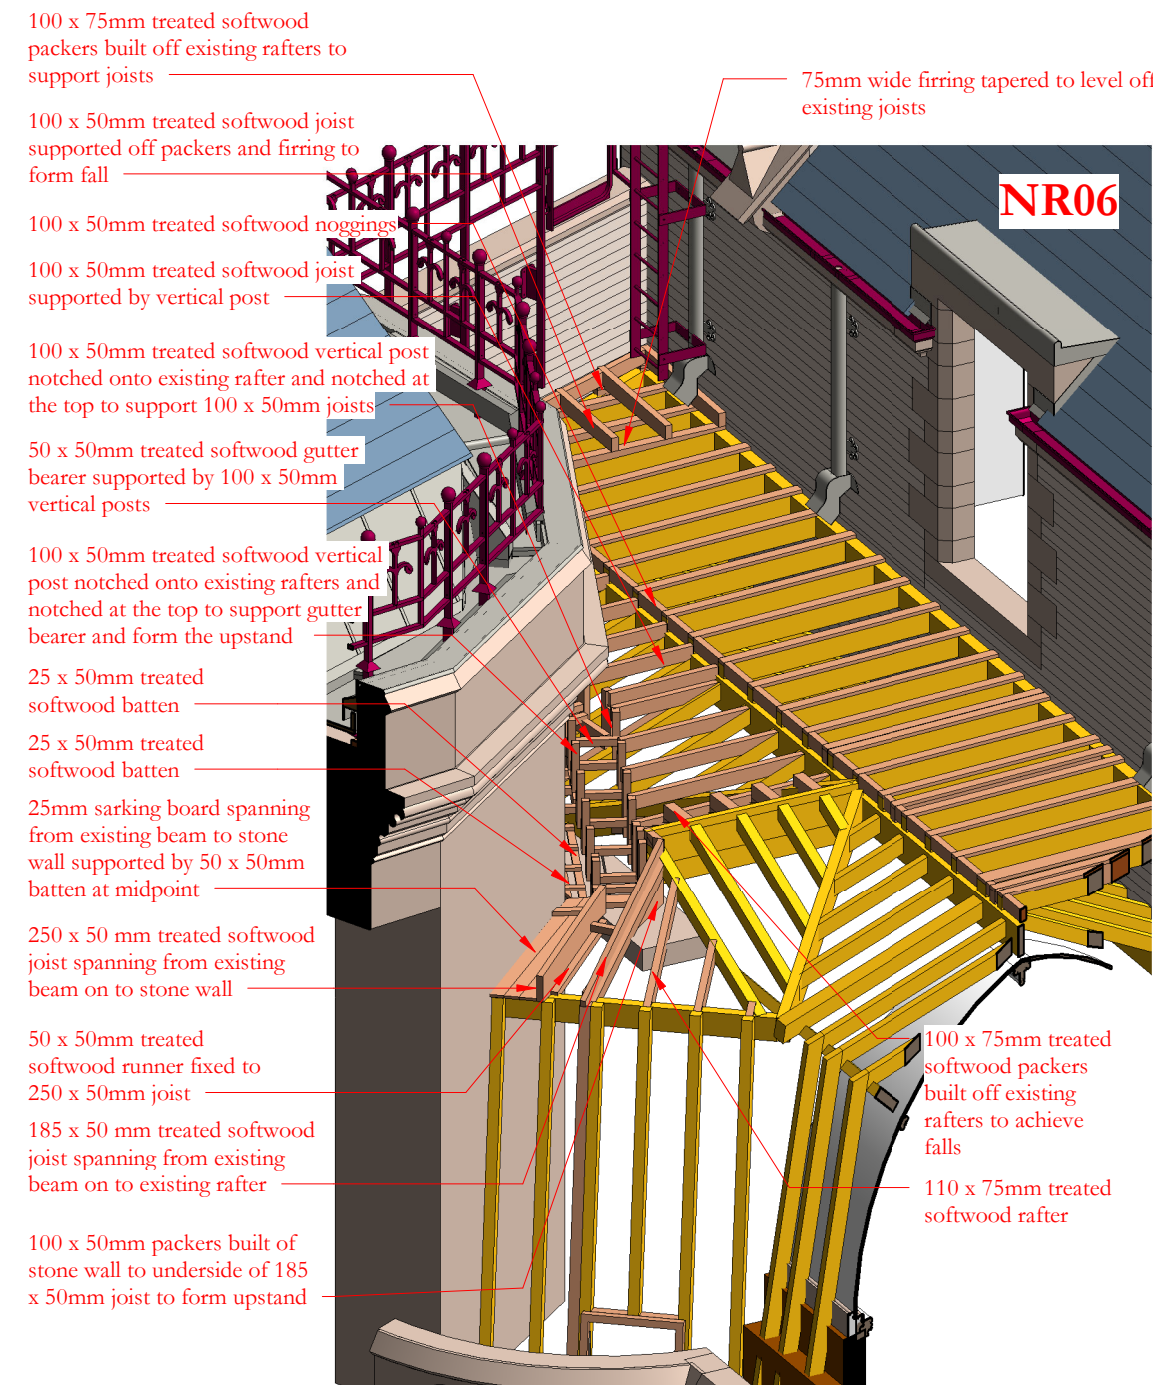


View from South-East showing proposed new structure


Scale Bars to be used as guidance only - refer to sheet size below									
1:100	mm	1000	2000	3000	4000	5000	6000	7000	8000
1:200	mm	1000	2000	3000	4000	5000	6000	7000	8000
1:500	M	10	20	30	40	50	60	70	80
1:1250	M	10	20	30	40	50	60	70	80

Notes:
Drawings are based on survey data and may not accurately represent what is physically present.
Do not scale from this drawing. All dimensions are to be verified on site before proceeding with the work.
All dimensions are in millimeters unless noted otherwise.
Purcell shall be notified in writing of any discrepancies.

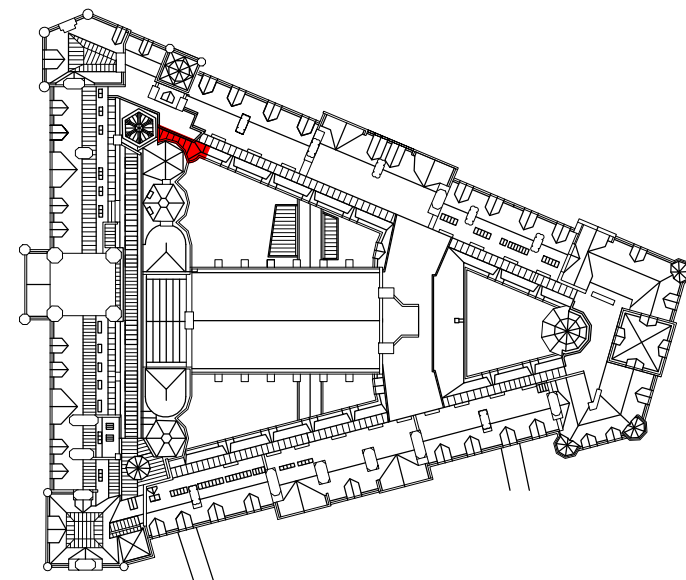

KEY

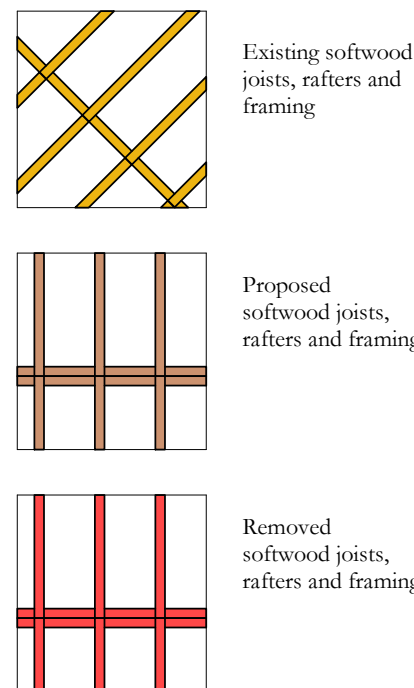

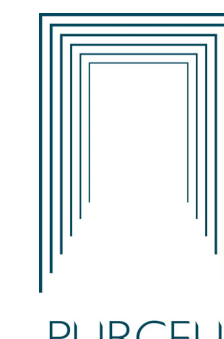	28/10/2024	GR	JRC	First Issue
ISSUE	DATE	APPROVED	DRAWN	DESCRIPTION
 OUR TOWN HALL PROJECT 				
Project Office, Town Hall, MANCHESTER M60 2L1 +44 (0) 7970 097 432 www.purcelluk.com				
PROJECT STATUS	RIBA Stage 5			
CLIENT	Manchester City Council			
PROJECT	Our Town Hall			
DRAWING TITLE	Roof NCR02 north-west corner 3d views			
SIZE & SCALE	A1: As indicated			
DRAWING STATUS	S4 - Construction			
JOB NUMBER	236959			
DRAWING NO.	REV			
OTH-PUR-TH-RF-DWG-A-4461 -				
© PURCELL 2019. PURCELL ® IS THE TRADING NAME OF PURCELL ARCHITECTURE LTD.				