


title LOCATION PLAN	drwg no. 7604/ 00	rev
------------------------	----------------------	-----

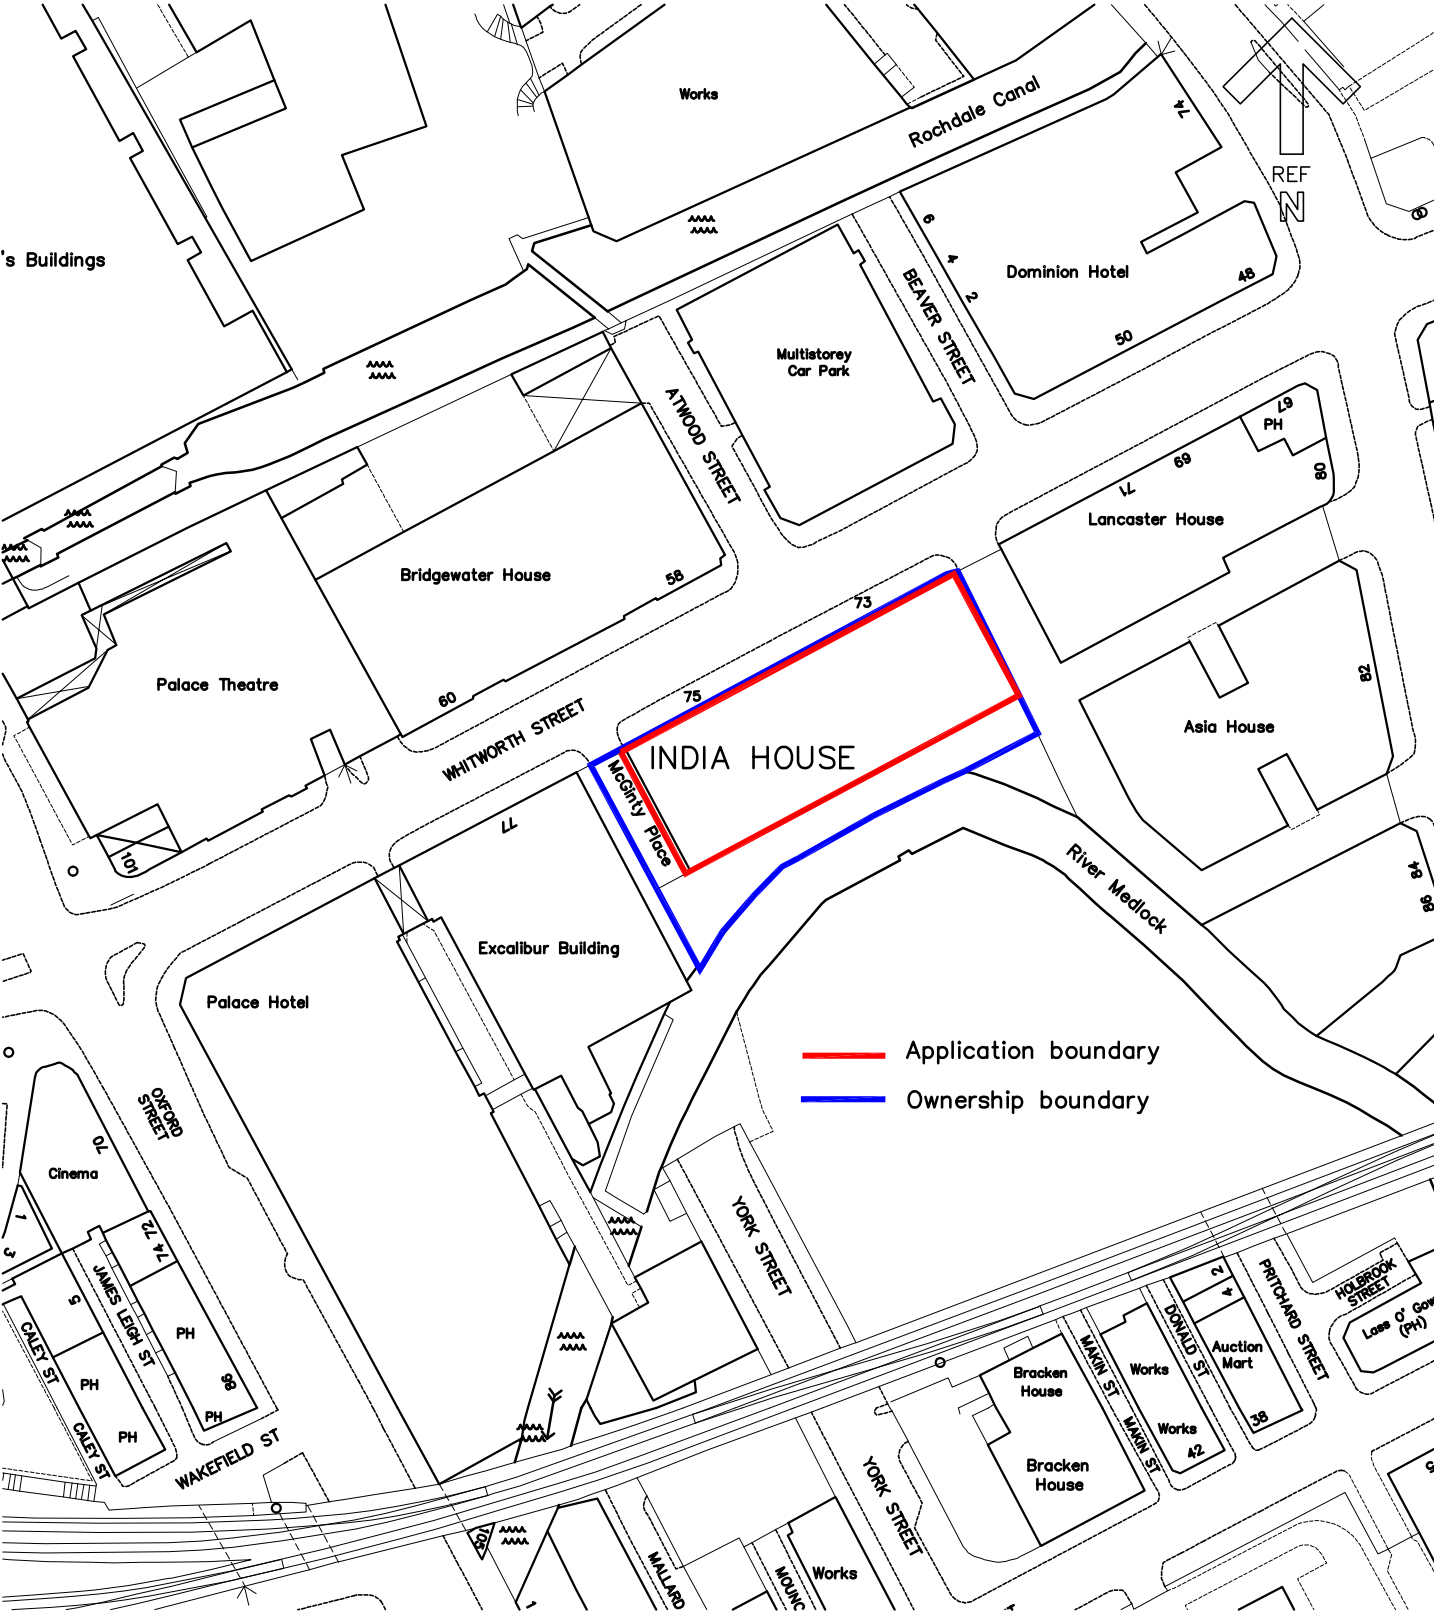

rev	date	by	description
-----	------	----	-------------

contract SECONDARY GLAZING INDIA HOUSE WHITWORTH STREET MANCHESTER M1	scale 1/ 1250 @ A4	
	date OCT 25	
client THE GUINNESS PARTNERSHIP	drawn RW	checked

Warburton

associates

Chartered Architects

The Old Police Station, 62 Chapel Street, MANCHESTER M3 7AA
Tel: 0161 833 9345 Fax: 0161 831 7584 mail@warburtonassociates.com