




Flat 124 (also Flats 11, 22, 52, 101, 105, 113, 123,124)

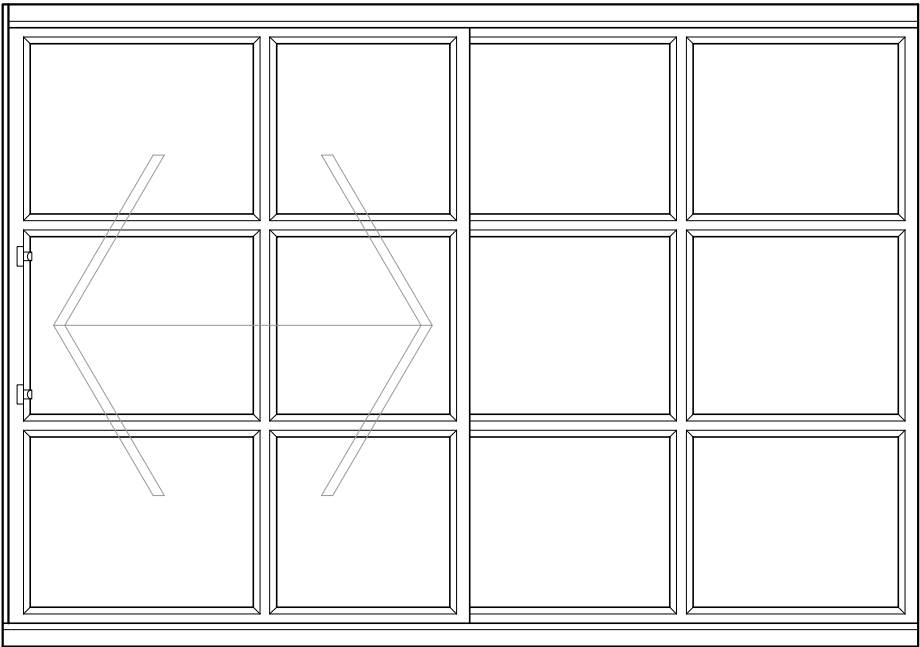


Internal Elevation
(without current secondary
glazing being shown)

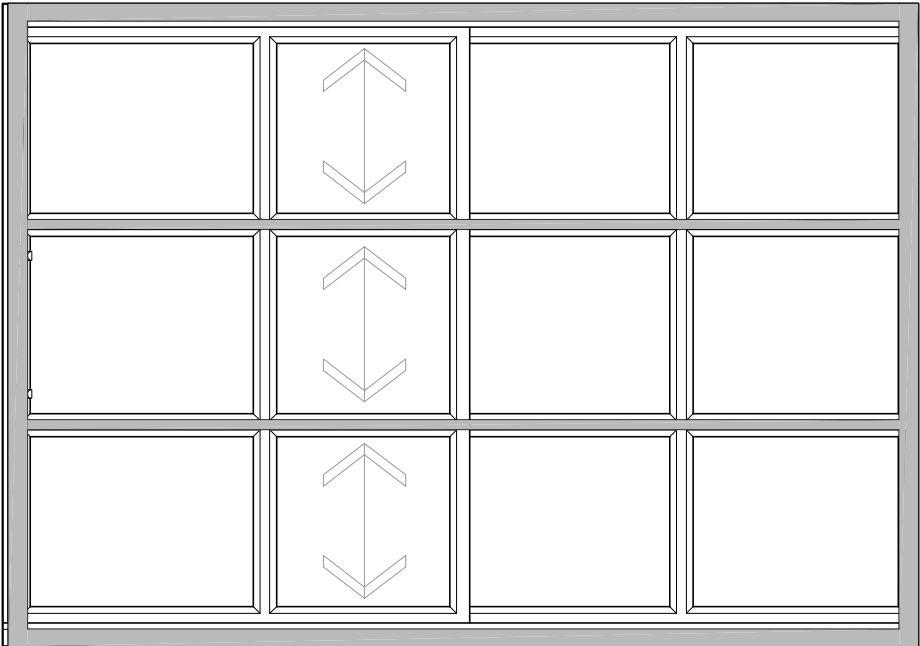


Internal Elevation
(with current secondary glazing
being shown)

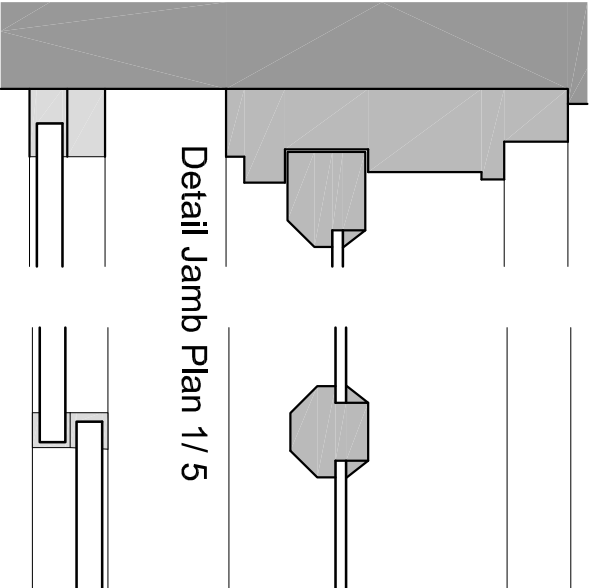

Detail Jamb Plan 1/ 5

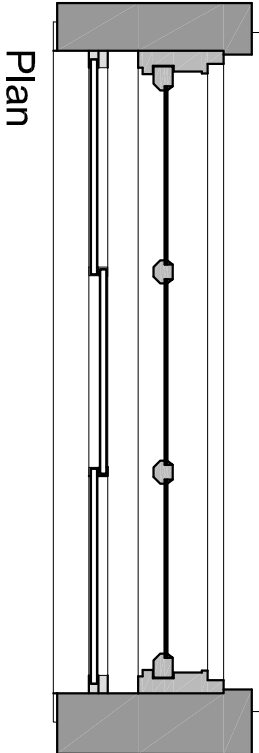

Plan

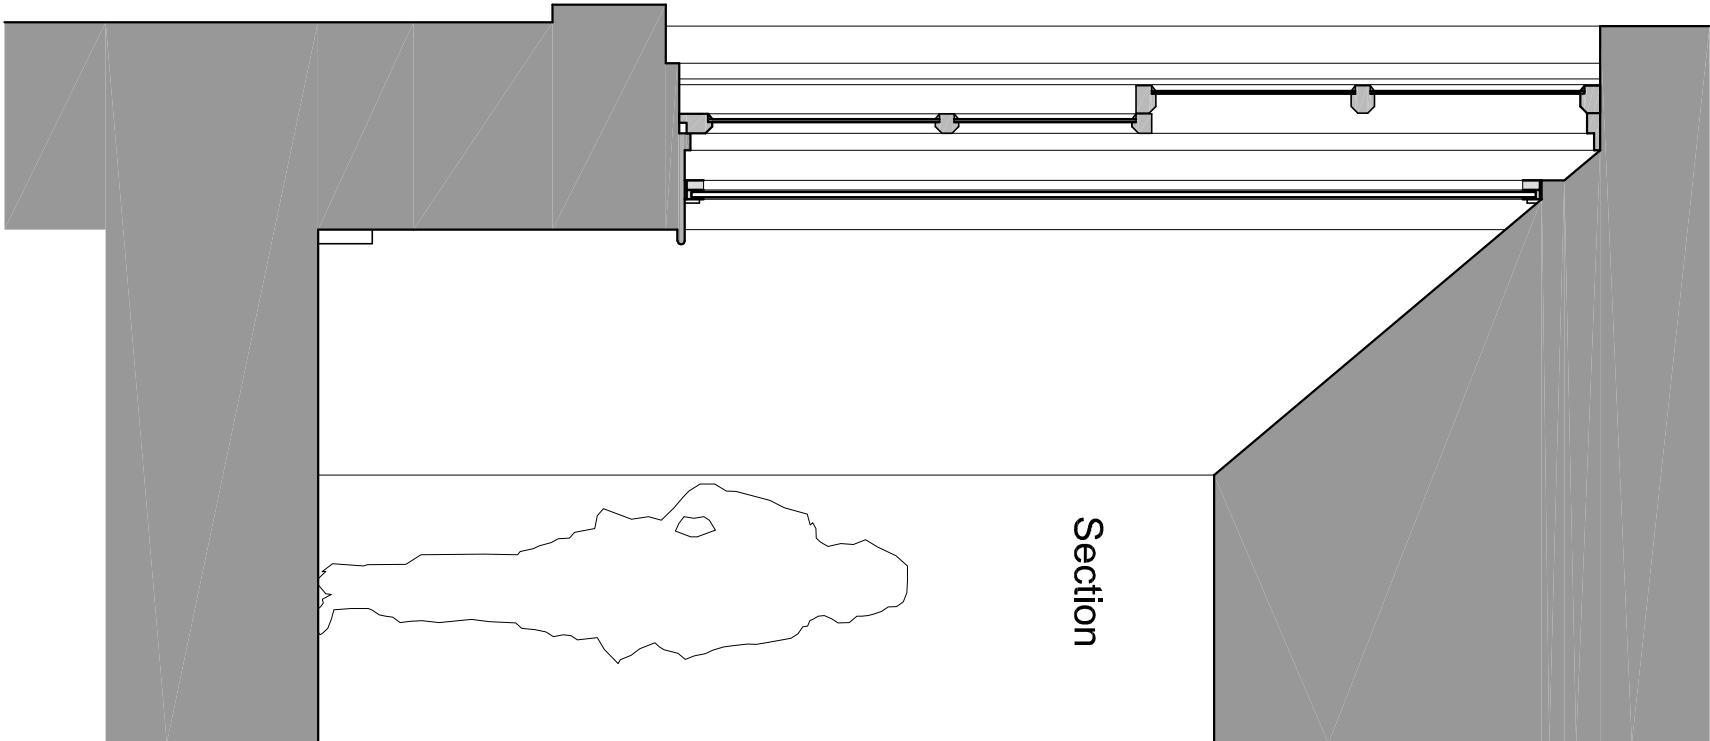

Section



VIEW OF WINDOW

NOTES

A3

VIEW OF WINDOW



VIEW OF WINDOW

rev	date	by	description		
contract					
NEW SECONDARY GLAZING INDIA HOUSE WHITWORTH STREET MANCHESTER					
client					
THE GUINNESS PARTNERSHIP					
drwg no.		rev.		date	
7604/ 06		A		AUG 25	
scales		drawn		checked	
1/ 20 @ A3		RW			
subject					
FLAT 124 EXISTING WINDOW DETAILS					

Warburton

associates

Chartered Architects

The Old Police Station, 62 Chapel Street, MANCHESTER M3 7AA
Tel: 0161 833 9345 Fax: 0161 831 7594 mail@warburtonassociates.com

