


THE CURLING CLUB AT NEW JACKSON, ADVERTISING PLANS

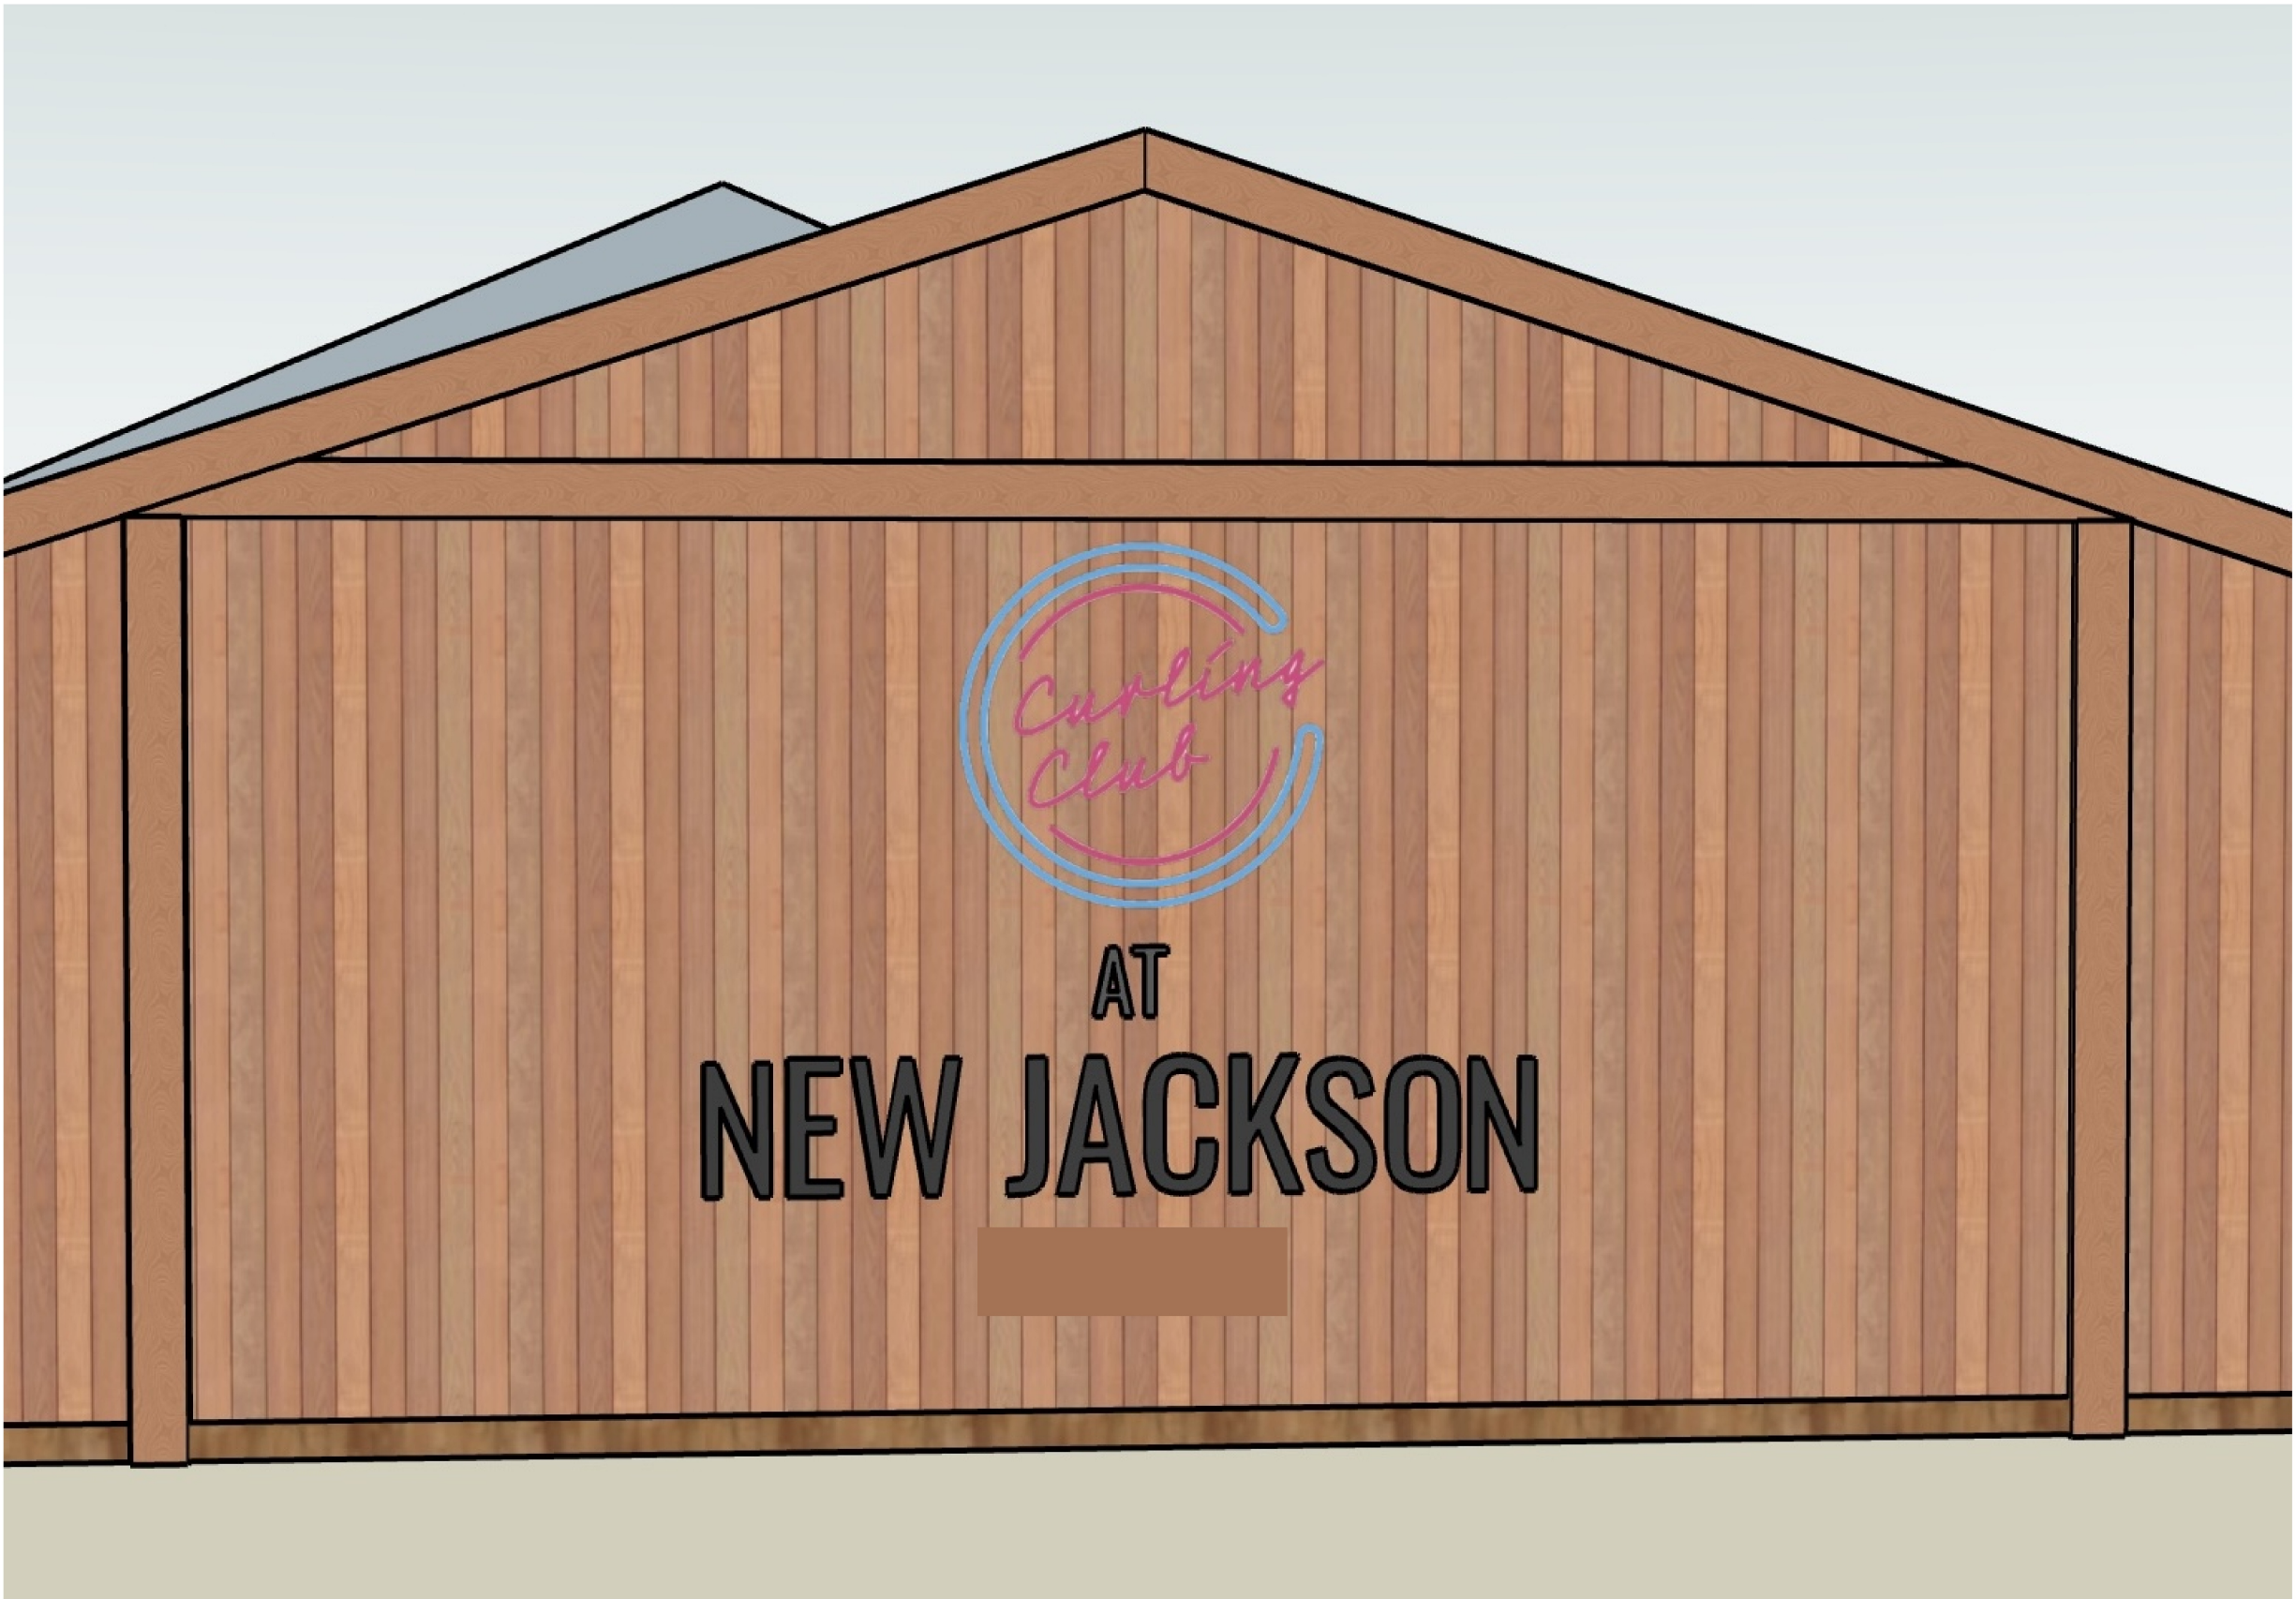

The Curling Club
Deansgate Square,
M15 4TQ

Proposed elevations:

Scale 1: 25

THE CURLING CLUB AT NEW JACKSON, ADVERTISING PLANS




The Curling Club
Deansgate Square,
M15 4TQ


Proposed elevations:
NEON SIGN

Scale 1: 50

FRONT ELEVATION

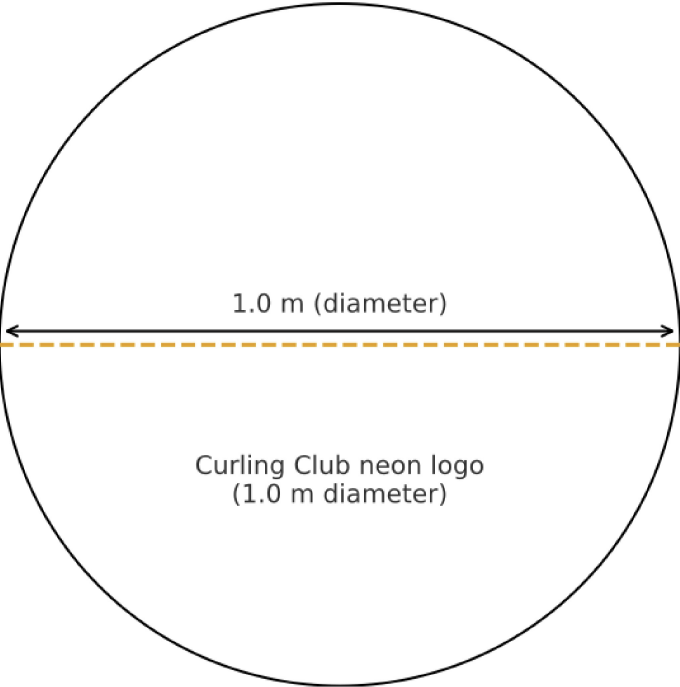

SIDE ELEVATION

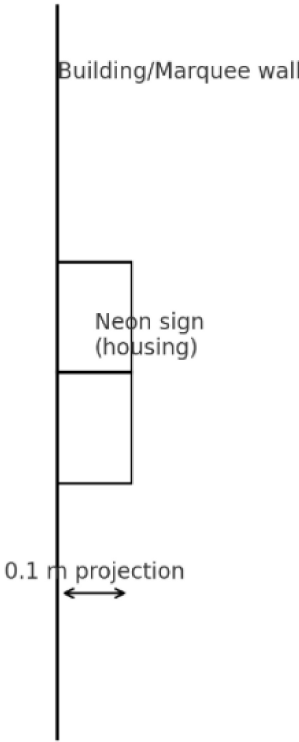

DESIGN



THE CURLING CLUB AT NEW JACKSON, ADVERTISING PLANS



The Curling Club
Deansgate Square,
M15 4TQ


Proposed elevations:
NEW JACKSON
LETTERING

Scale 1: 50

FRONT ELEVATION

SIDE ELEVATION

DESIGN

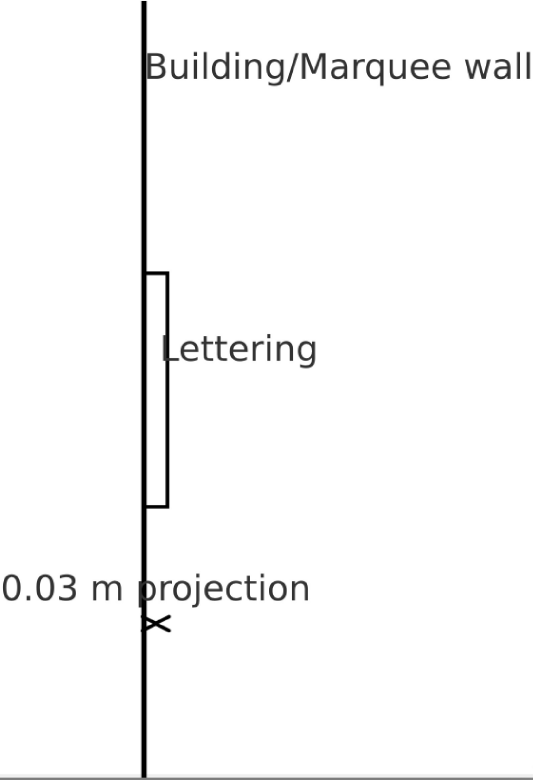

AT
NEW JACKSON