



Revisions:

Manchester Ancoats


Planning

Oldham Street,
Manchester,
M4 1LF

Issue 07 - 16/01/26



LOCATIONS

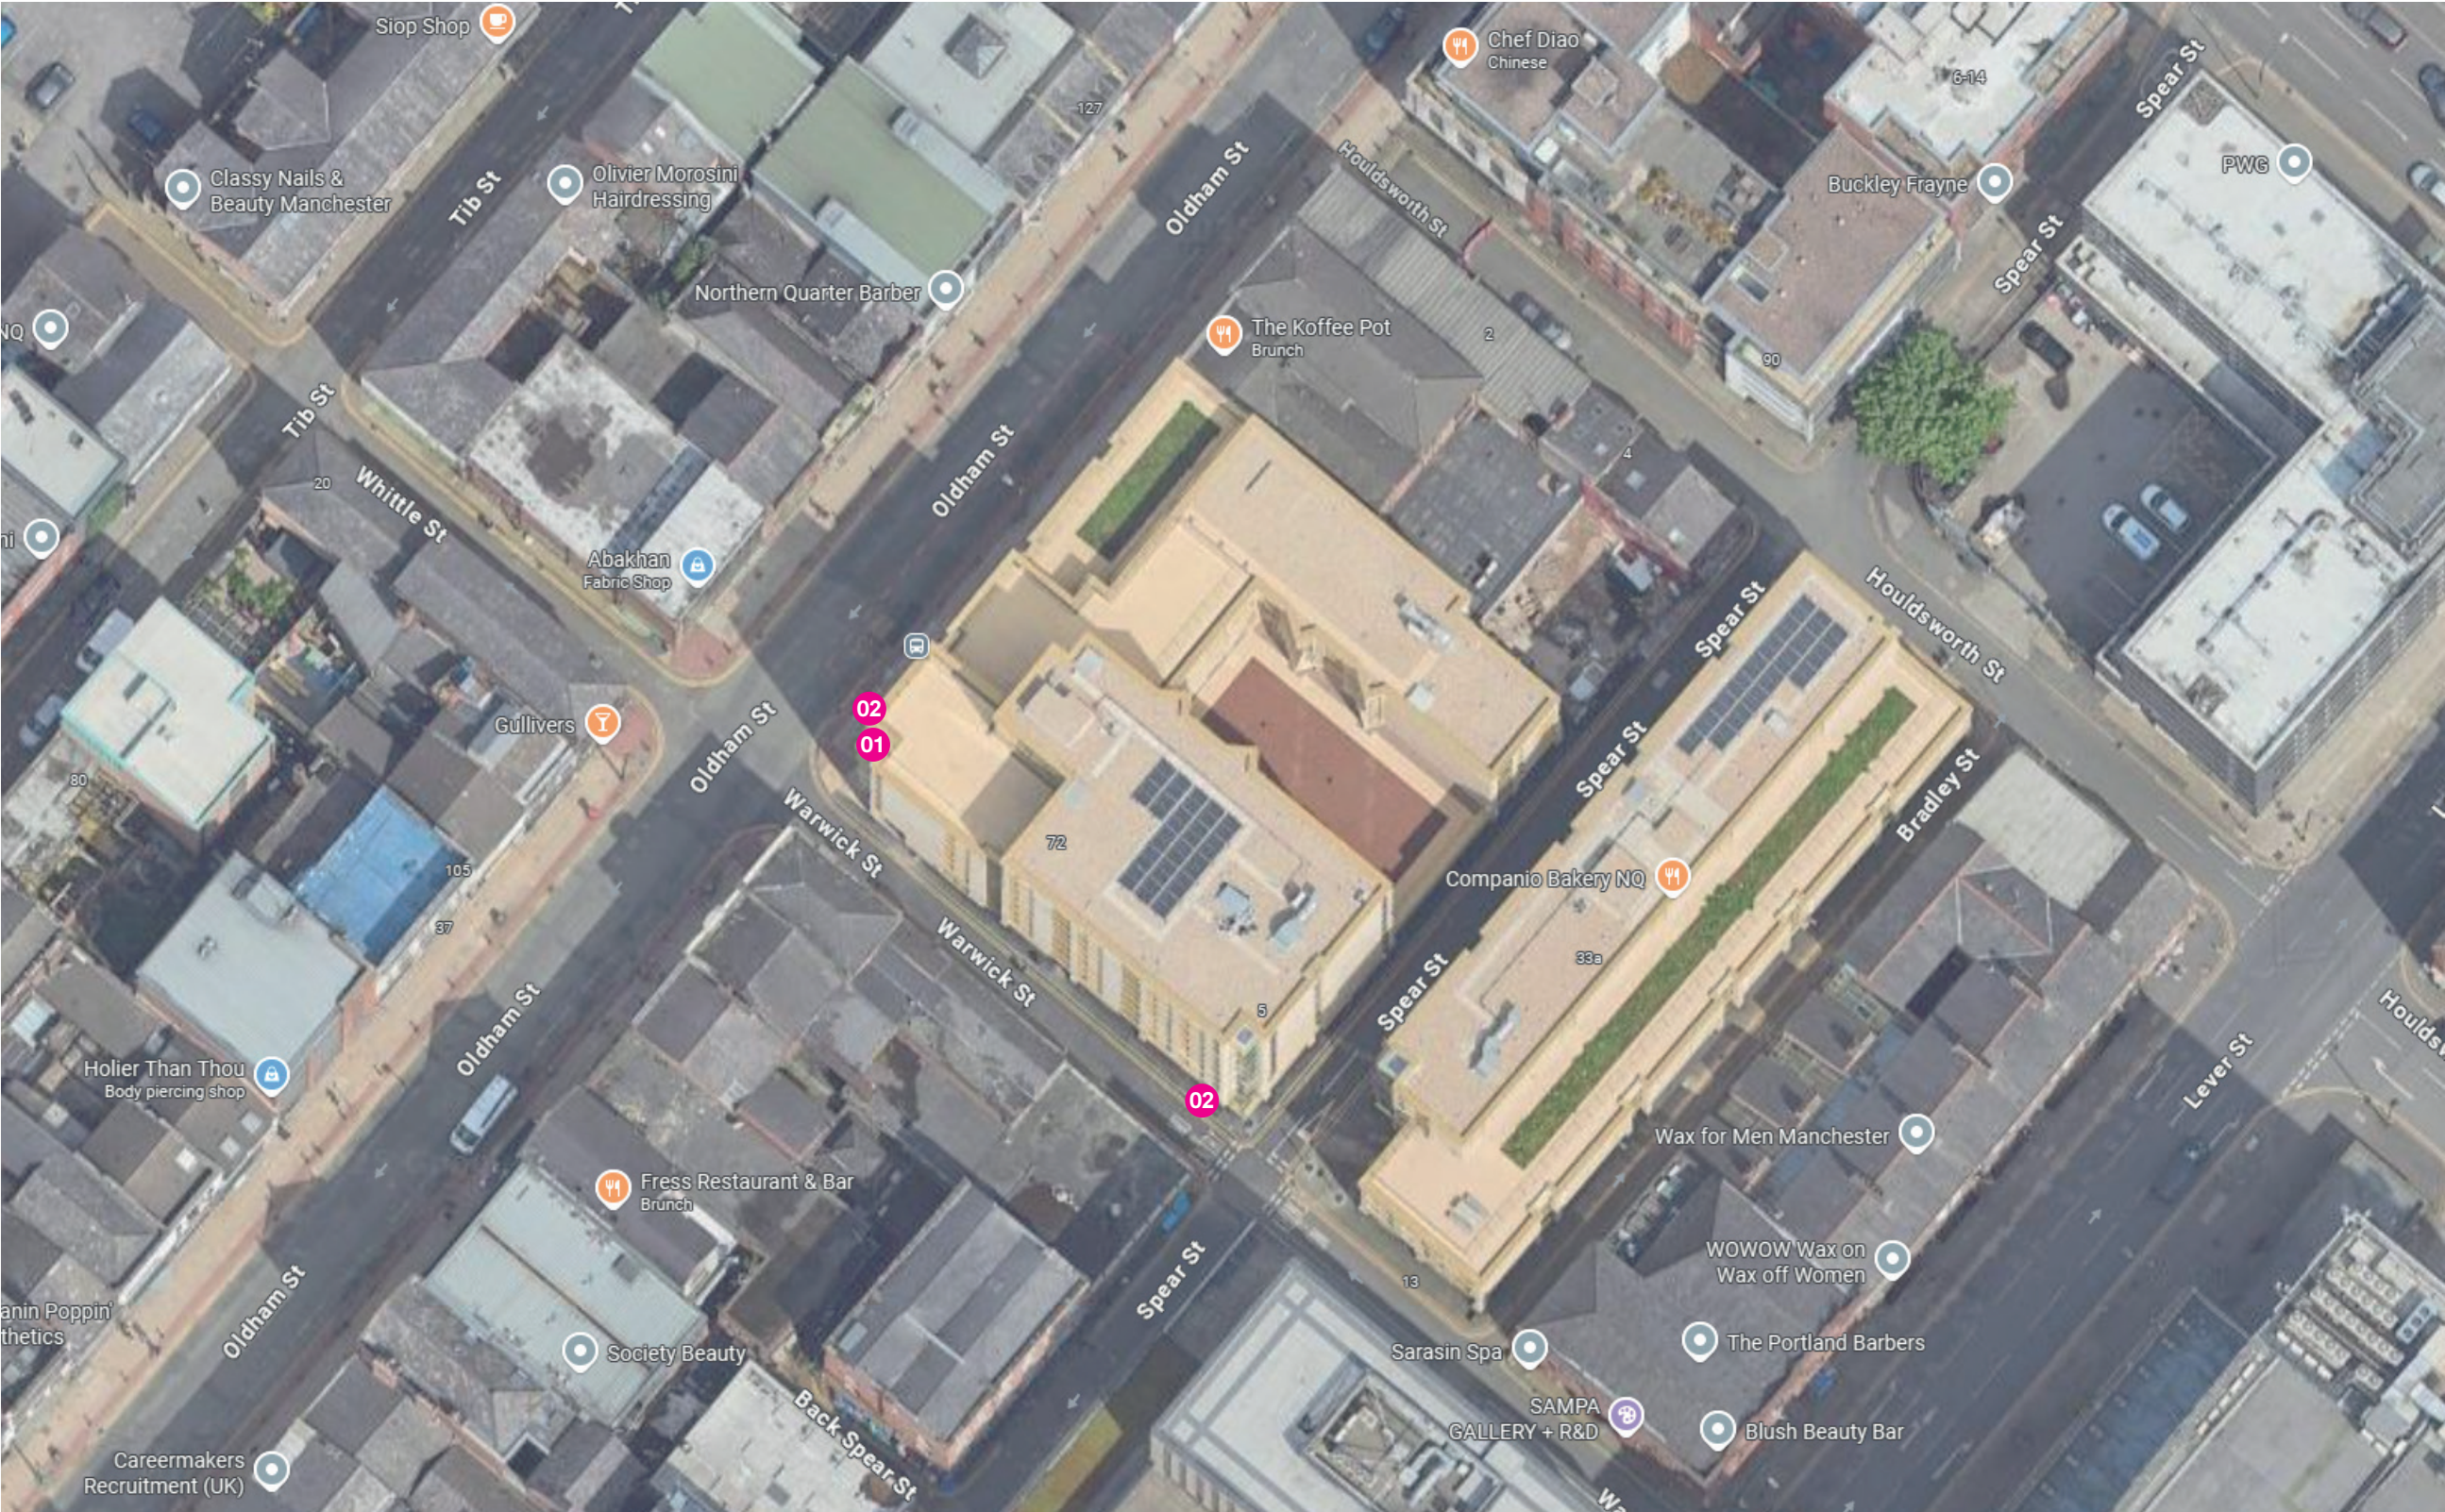

Site
The Gym Group
Oldham Street
Manchester, M4 1LF

Job Number
151282
Page
2
Drawing Location

Scale
as shown @ A3
Issue / Rev
Issue 07

Drawn by
JS
Checked by

Sales Rep
SKB
Date
16/01/26



BUTTERFIELD SIGNS LTD
174 Sunbridge Rd
Bradford West Yorkshire
BD1 2RZ
Tel: 01274 722244
Fax: 01274 848996
Web: www.butterfieldsigns.co.uk


Item 01 - Individual Illuminated Letters and Logo - Qty 1

Built up 70mm deep aluminium letters and logo painted Pantone 2728c
LOGO - Returns coated Pantone 375c,
Face to be Green 6T81 Perspex, Blue vinyl G to face.
LETTERS - Returns coated RAL 9016, Faces to be opal acrylic.
Internally illuminated by LED units to backtrays
Fixed to 25mm box section rails, powdercoated Pantone 2728c
Fixed through rails to mullions on upper glazing
Scale: 1:20



Item 02 - Illuminated Acrylic Projecting Sign - Qty 2

Built-up aluminium tray projecting sign, coated Pantone 2728c, Interior coated white.
Fret cut faces with pushed through acrylic, 5mm Green 6T81 Perspex roundel with 5mm opal acrylic letters
Internally illuminated via LEDs, mounted around entire inner perimeter of the sign
Mounted on aluminium projecting arm coated Pantone 2728c
Scale: 1:20

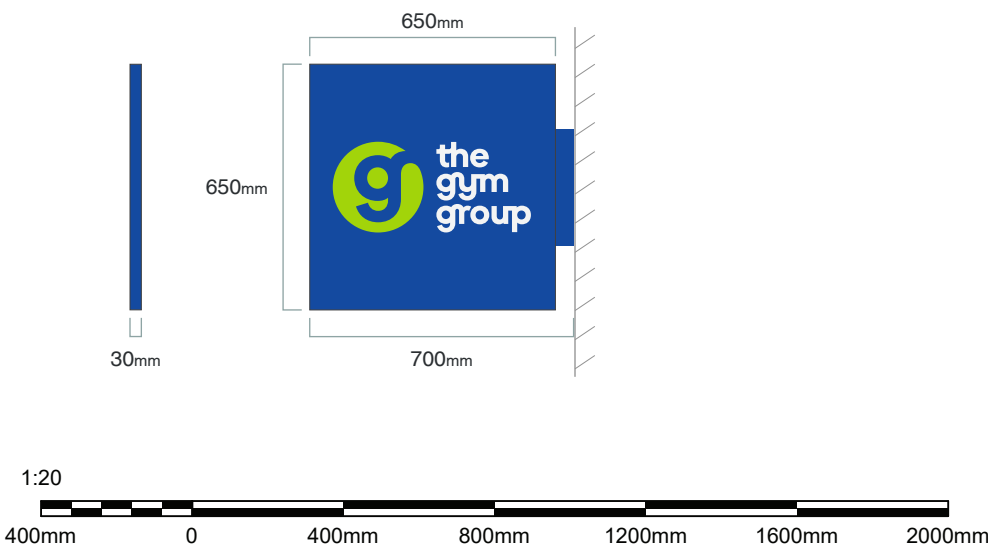

SWATCHES

PANTONE 2728c

Green 6T81 Perspex

Opal Acrylic

Bright Blue Gloss Vinyl M7-158



Signage illumination does not exceed 500 CD/M²



Site
The Gym Group
Oldham Street
Manchester, M4 1LF

Job Number
151282

Page
3

Drawing Location

Scale
as shown @ A3
Issue / Rev
Issue 07

Drawn by
JS
Checked by

Sales Rep
SKB
Date
16/01/26



BUTTERFIELD SIGNS LTD
174 Sunbridge Rd
Bradford West Yorkshire
BD1 2RZ
Tel: 01274 722244
Fax: 01274 848996
Web: www.butterfieldsigns.co.uk

OLDHAM STREET ELEVATION



Site
The Gym Group
Oldham Street
Manchester, M4 1LF

Job Number
151282
Drawing Location

Page
5

Scale
as shown @ A3
Issue / Rev
Issue 07


Drawn by
JS
Checked by

Sales Rep
SKB
Date
16/01/26



BUTTERFIELD SIGNS LTD
174 Sunbridge Rd
Bradford West Yorkshire
BD1 2RZ
Tel: 01274 722244
Fax: 01274 848996
Web: www.butterfieldsigns.co.uk

WARWICK STREET ELEVATION

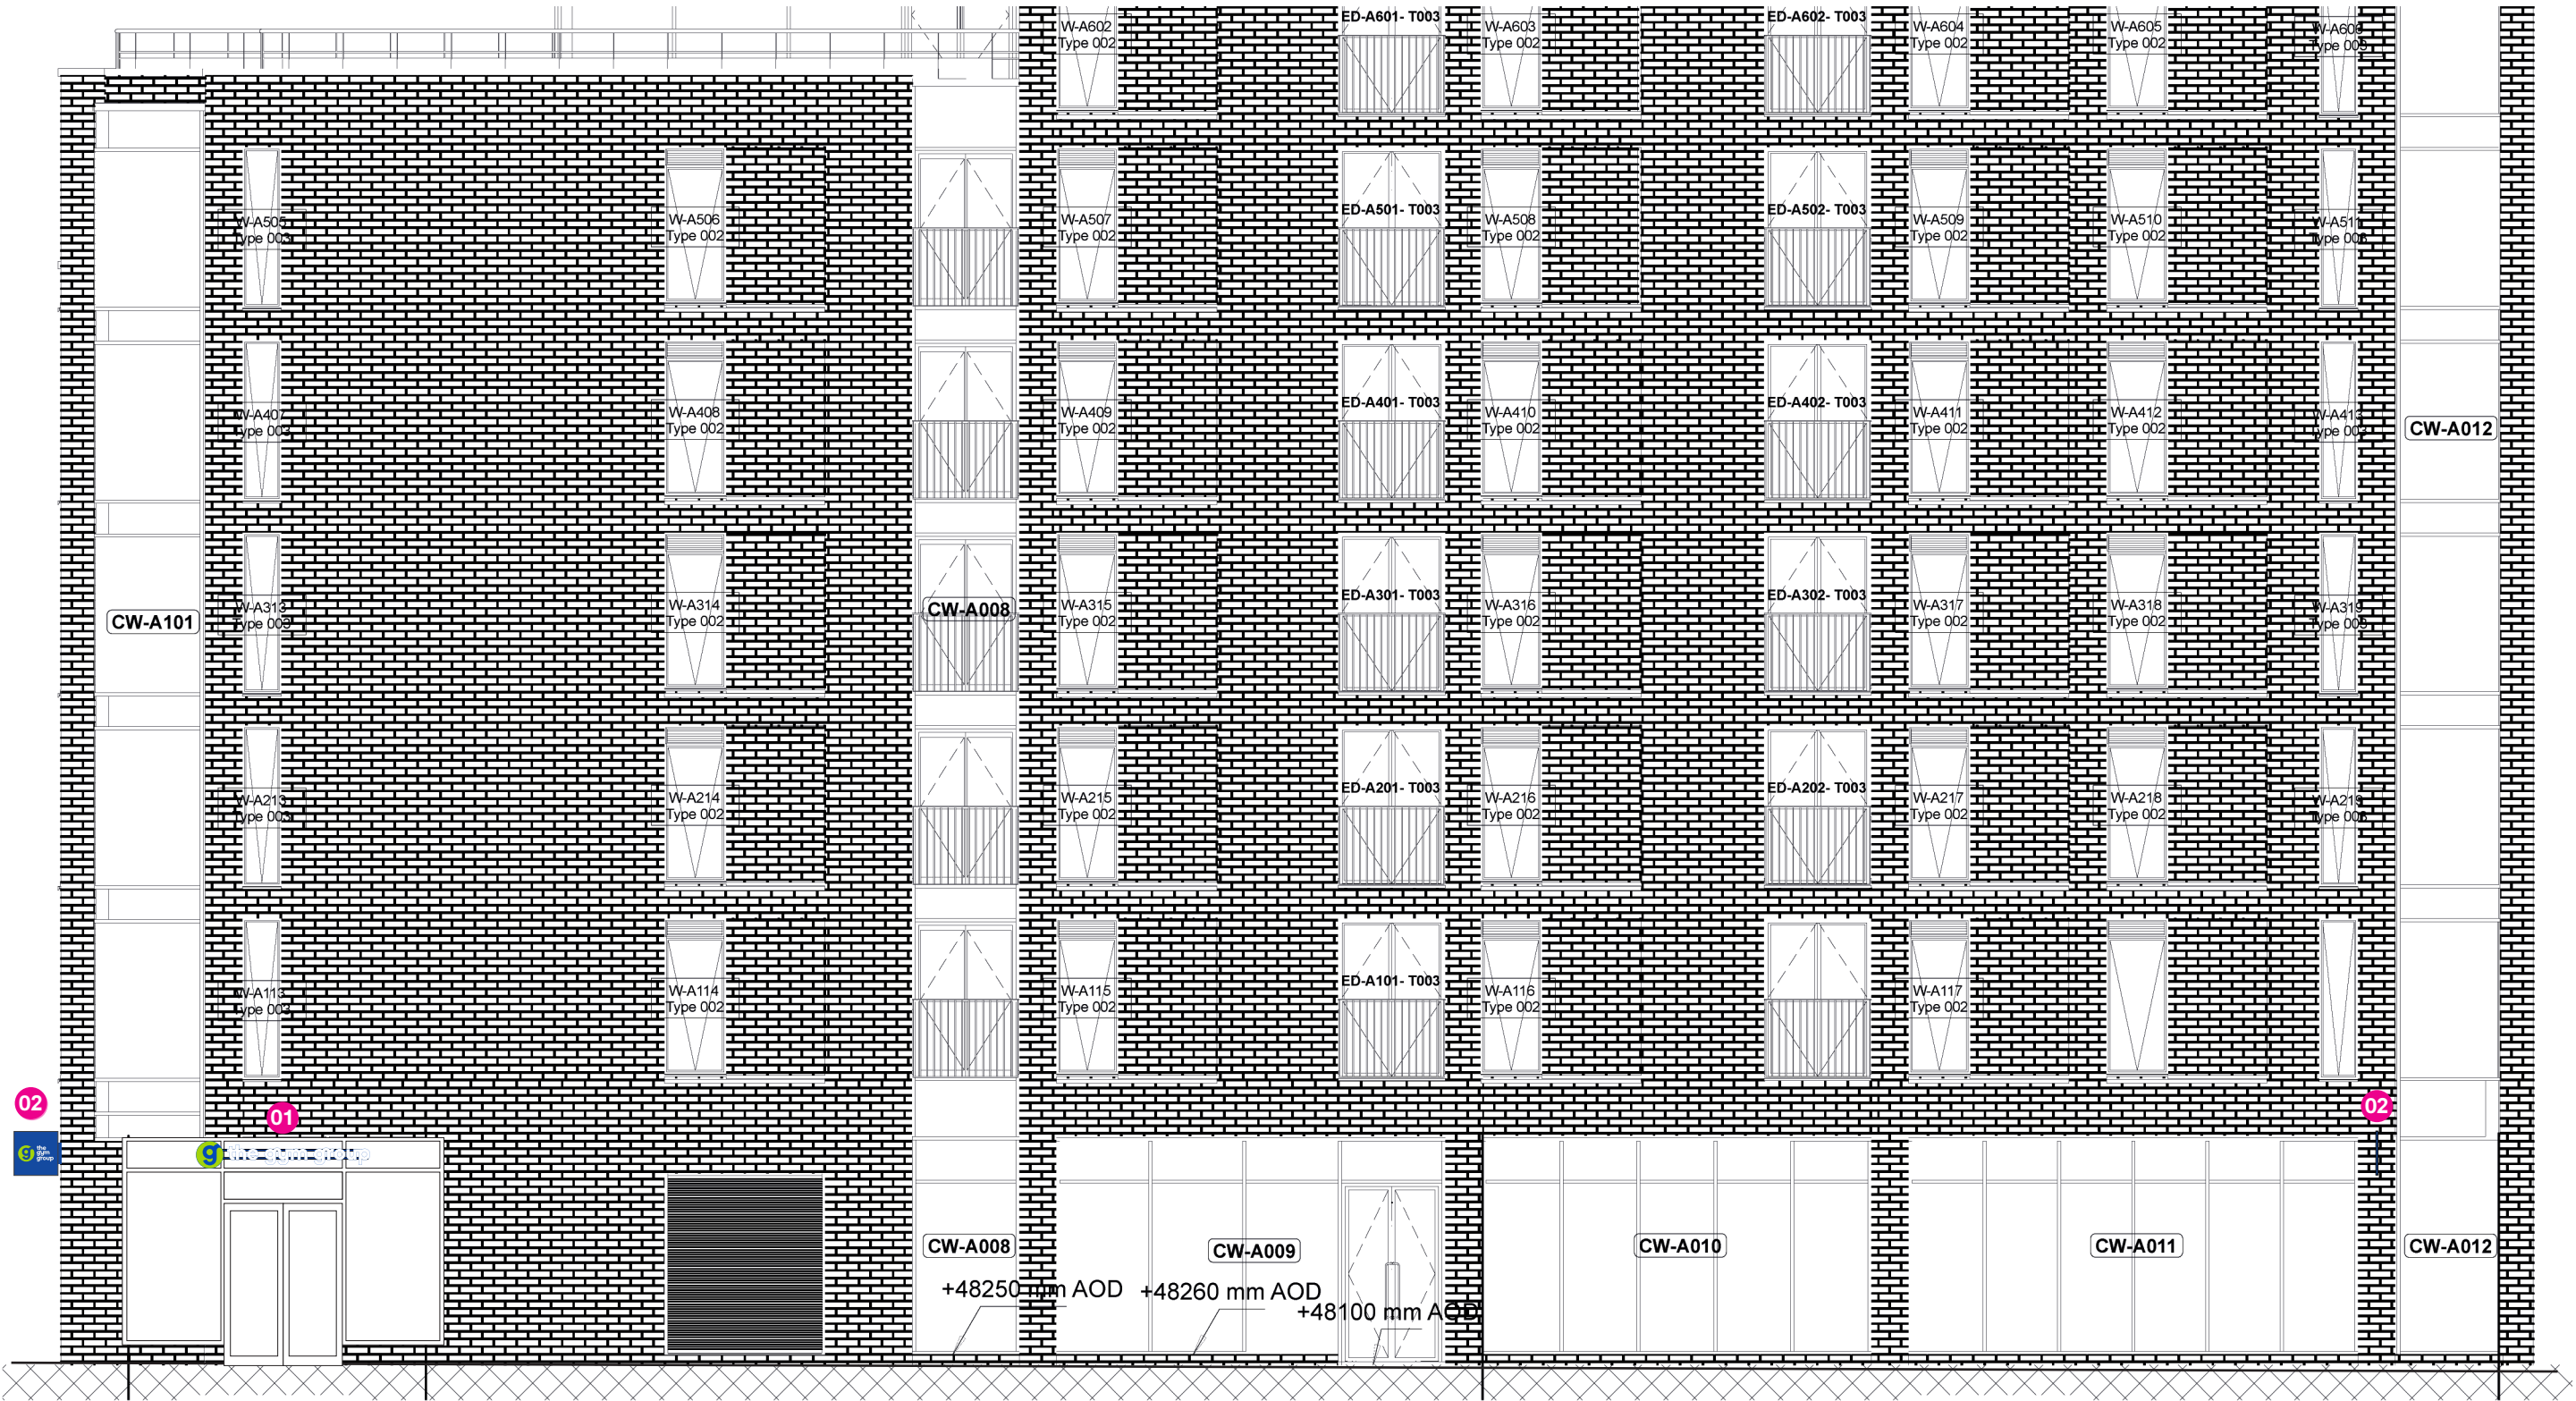

Site
The Gym Group
Oldham Street
Manchester, M4 1LF

Job Number
151282
Drawing Location

Page
6

Scale
as shown @ A3
Issue / Rev
Issue 07



Drawn by
JS
Checked by

Sales Rep
SKB
Date
16/01/26



BUTTERFIELD SIGNS LTD
174 Sunbridge Rd
Bradford West Yorkshire
BD1 2RZ
Tel: 01274 722244
Fax: 01274 848996
Web: www.butterfieldsigns.co.uk

SPEAR STREET ELEVATION

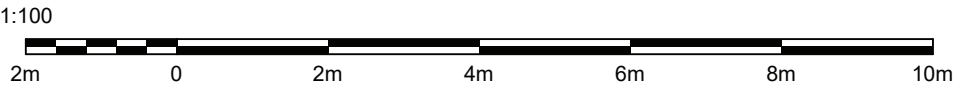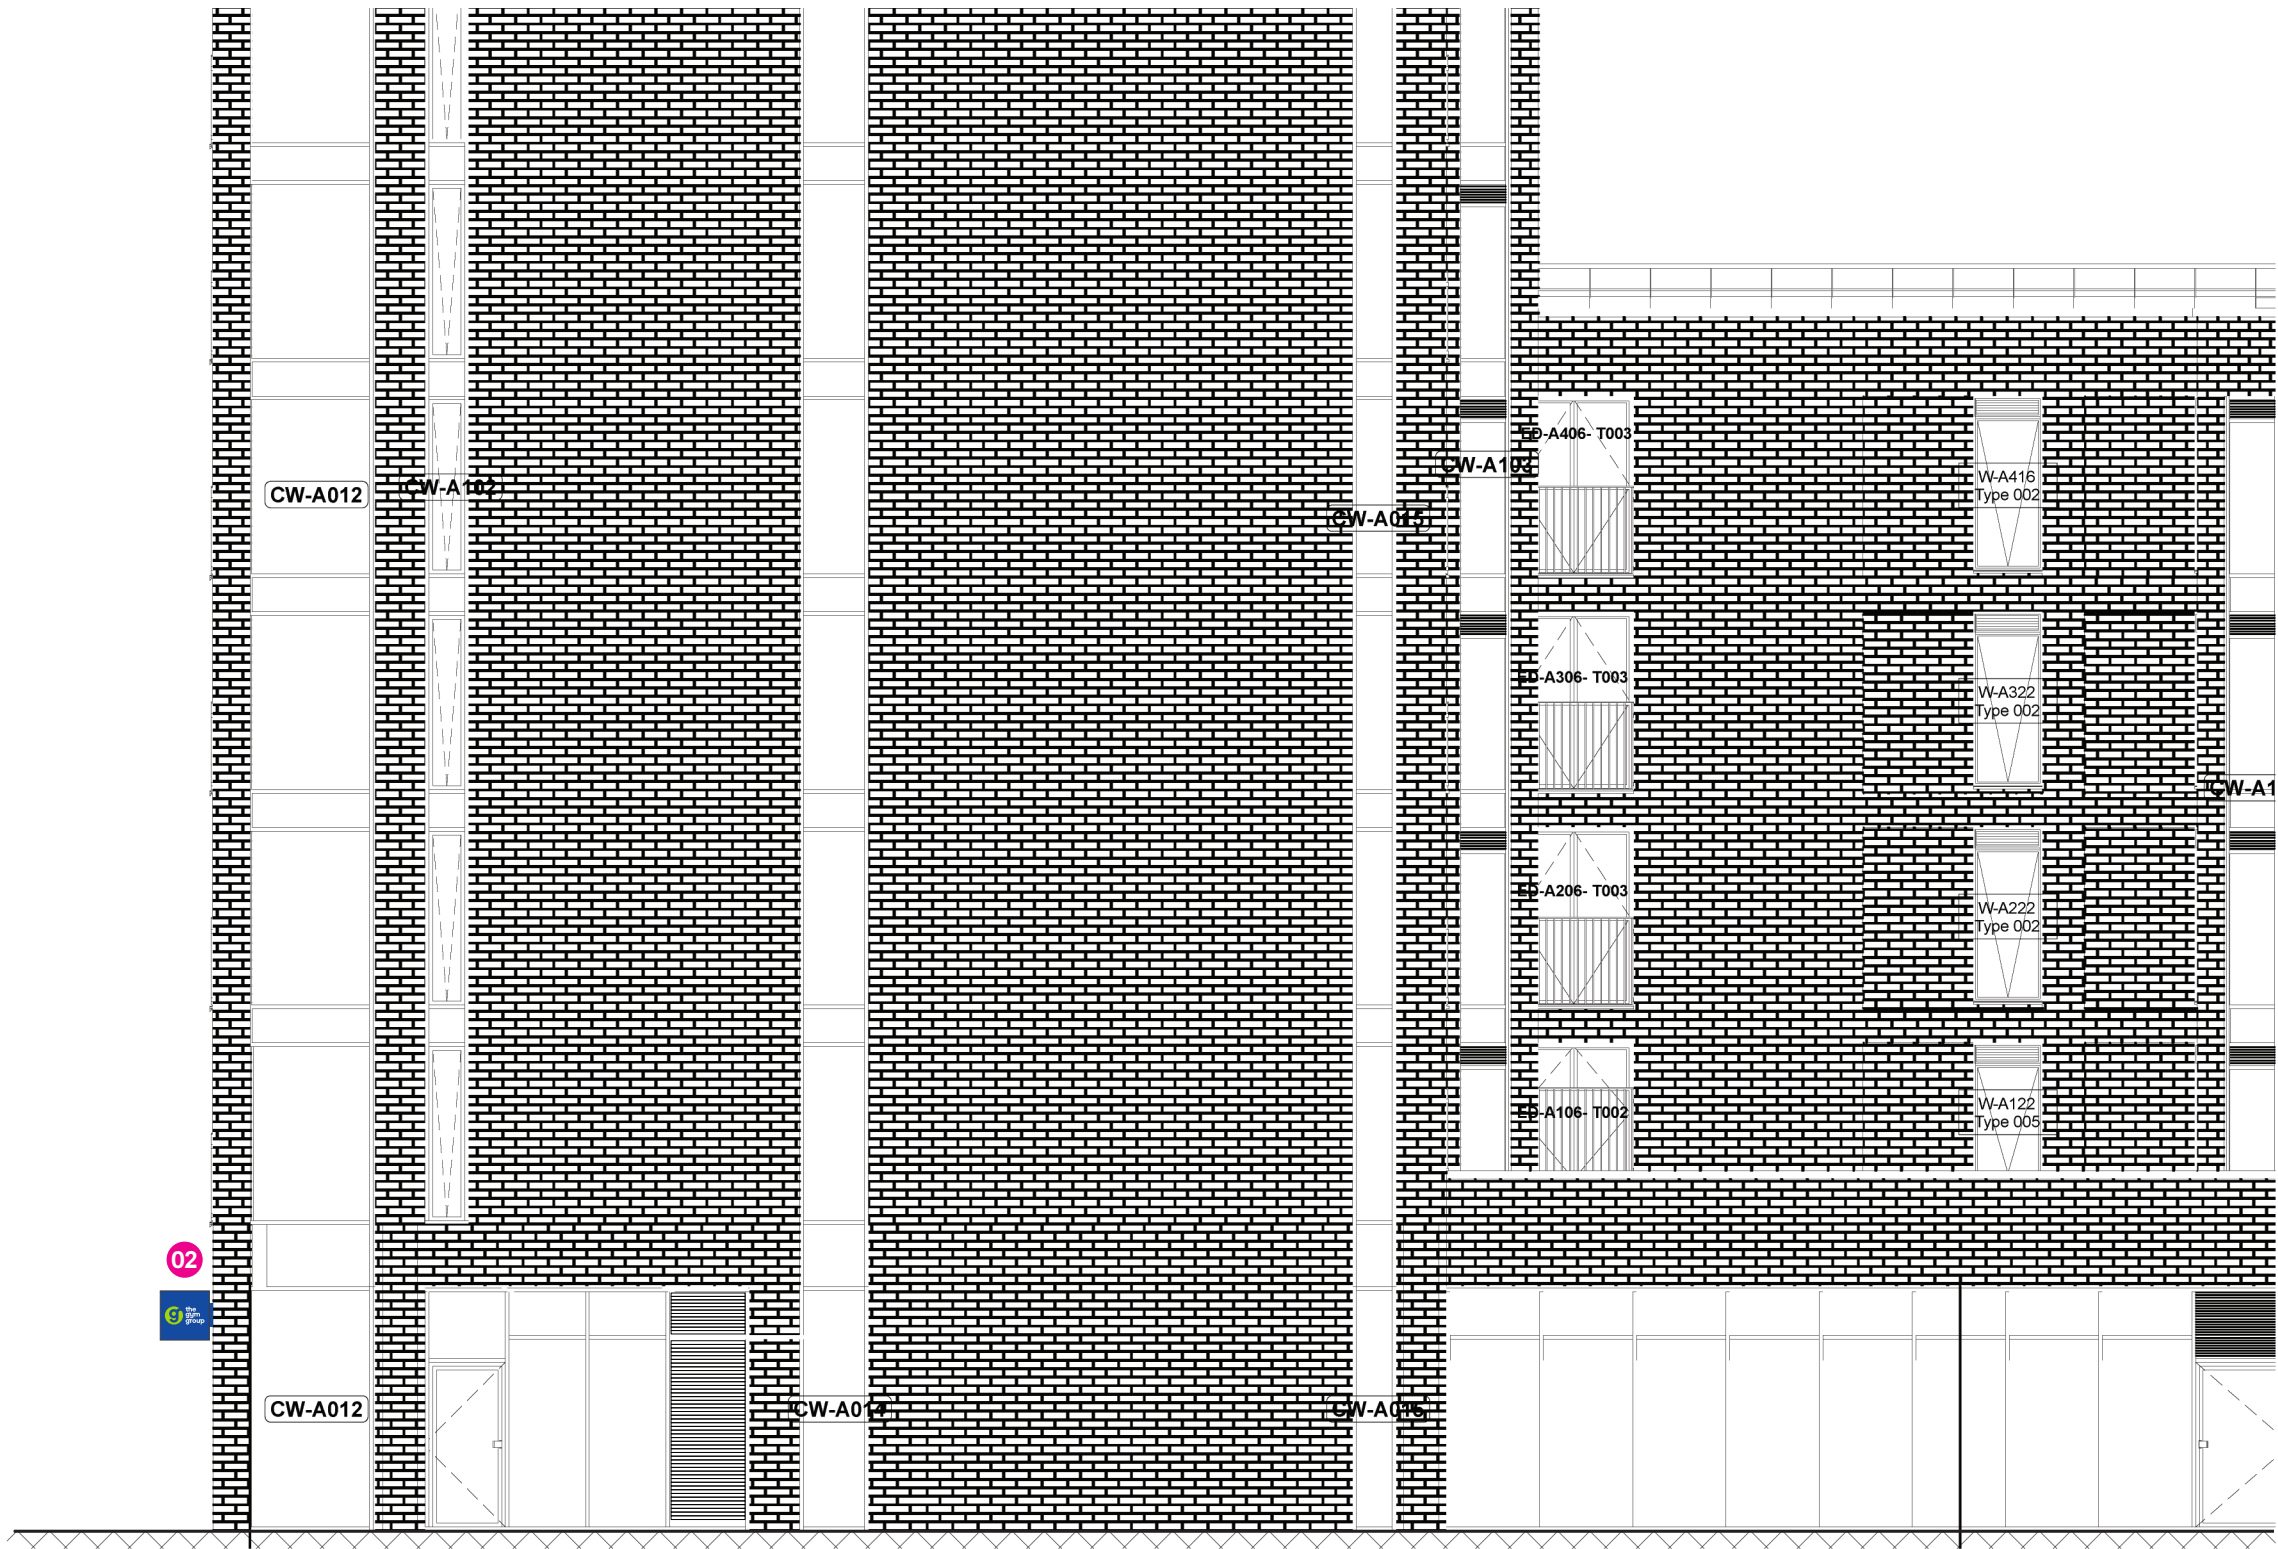

Site
The Gym Group
Oldham Street
Manchester, M4 1LF

Job Number
151282
Drawing Location

Page
7

Scale
as shown @ A3
Issue / Rev
Issue 07

Drawn by
JS
Checked by

Sales Rep
SKB
Date
16/01/26



BUTTERFIELD SIGNS LTD
174 Sunbridge Rd
Bradford West Yorkshire
BD1 2RZ
Tel: 01274 722244
Fax: 01274 848996
Web: www.butterfieldsigns.co.uk