



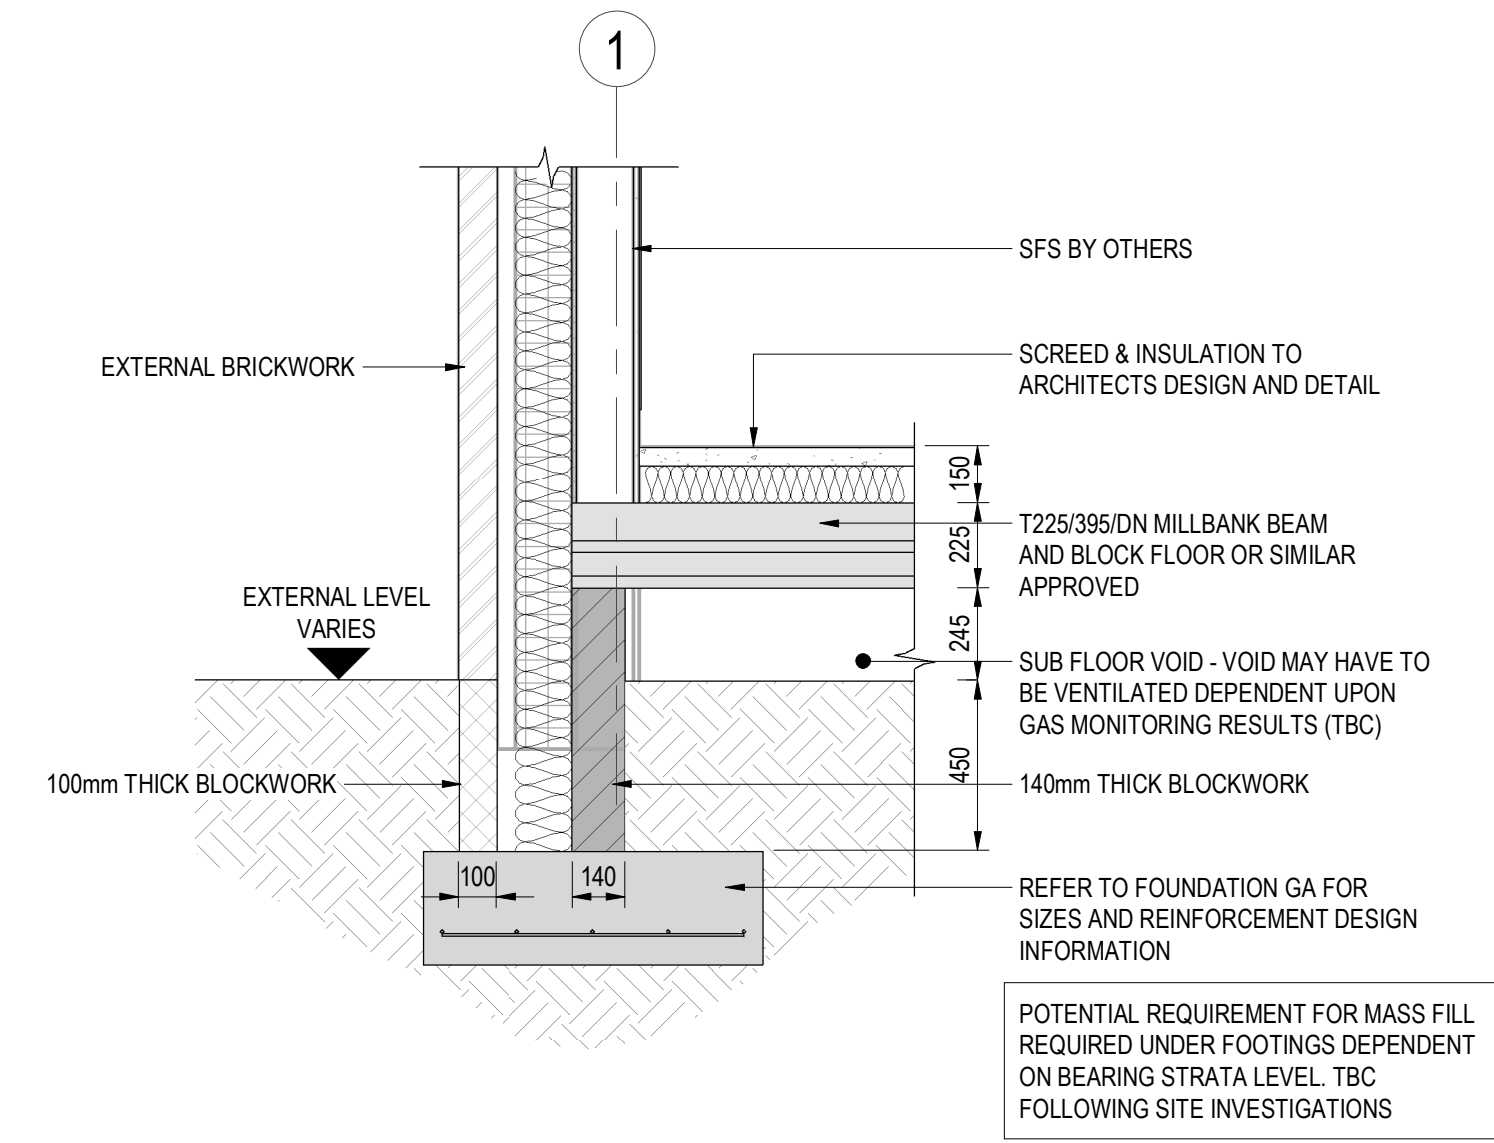


SUB STRUCTURE DETAIL 1 - GL1/A-B

SCALE: 1 : 20

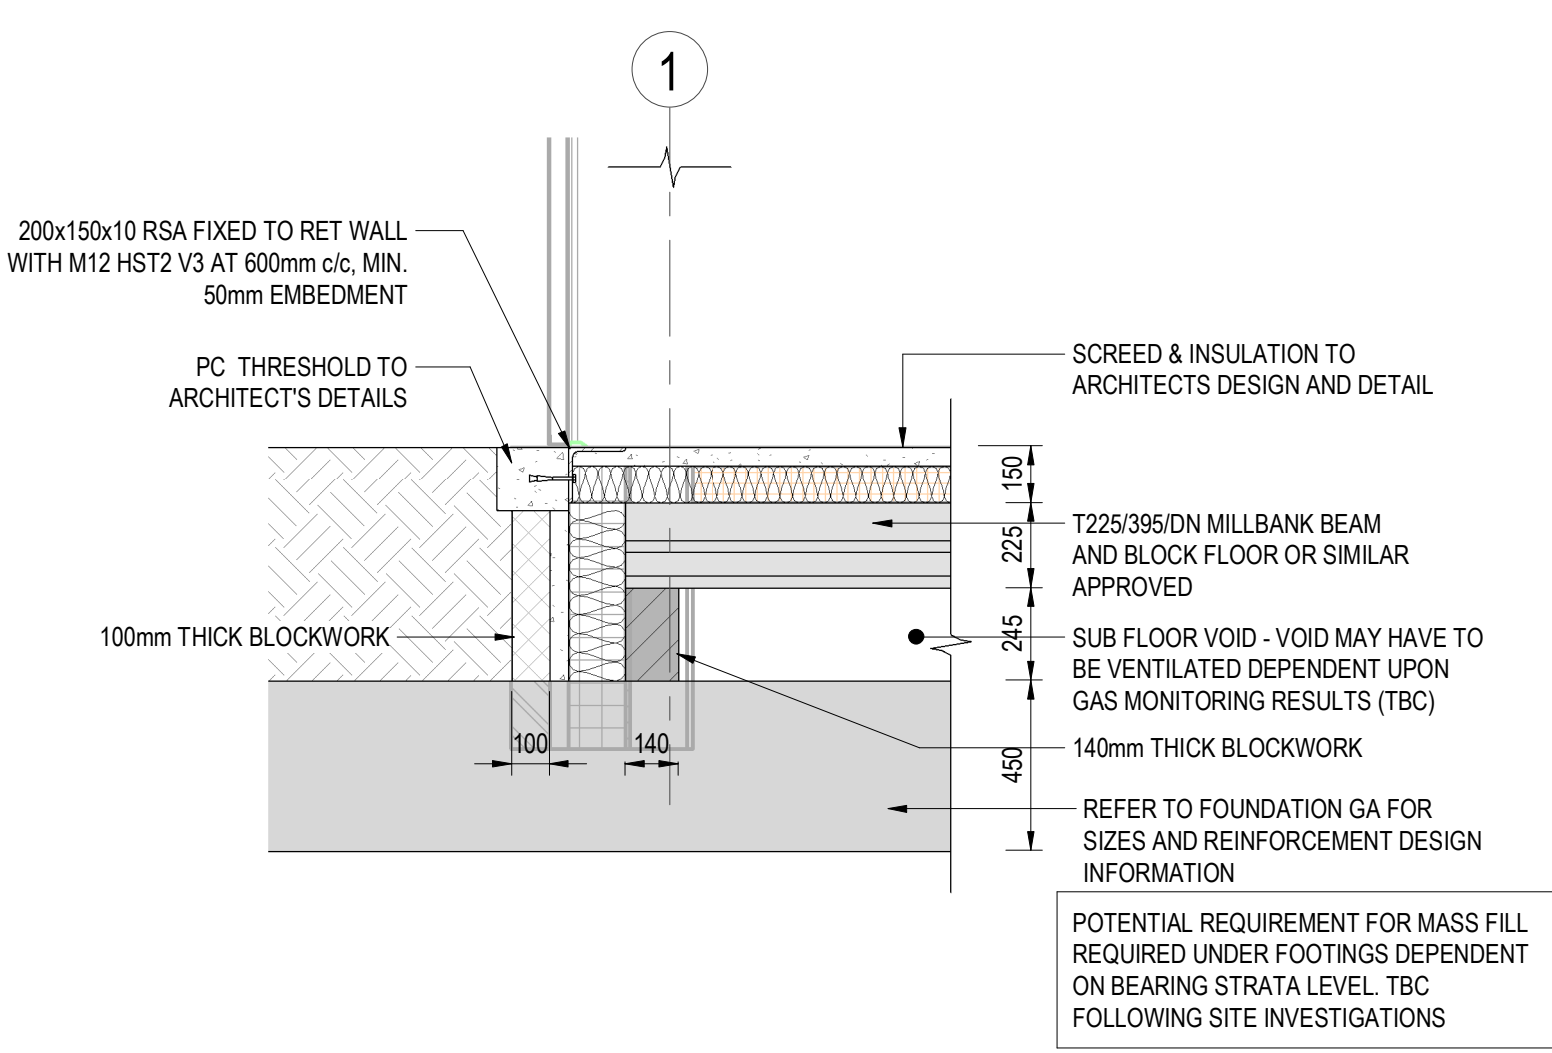


SUB STRUCTURE DETAIL 2 - GL1 AT THRESHOLD

SCALE: 1 : 20

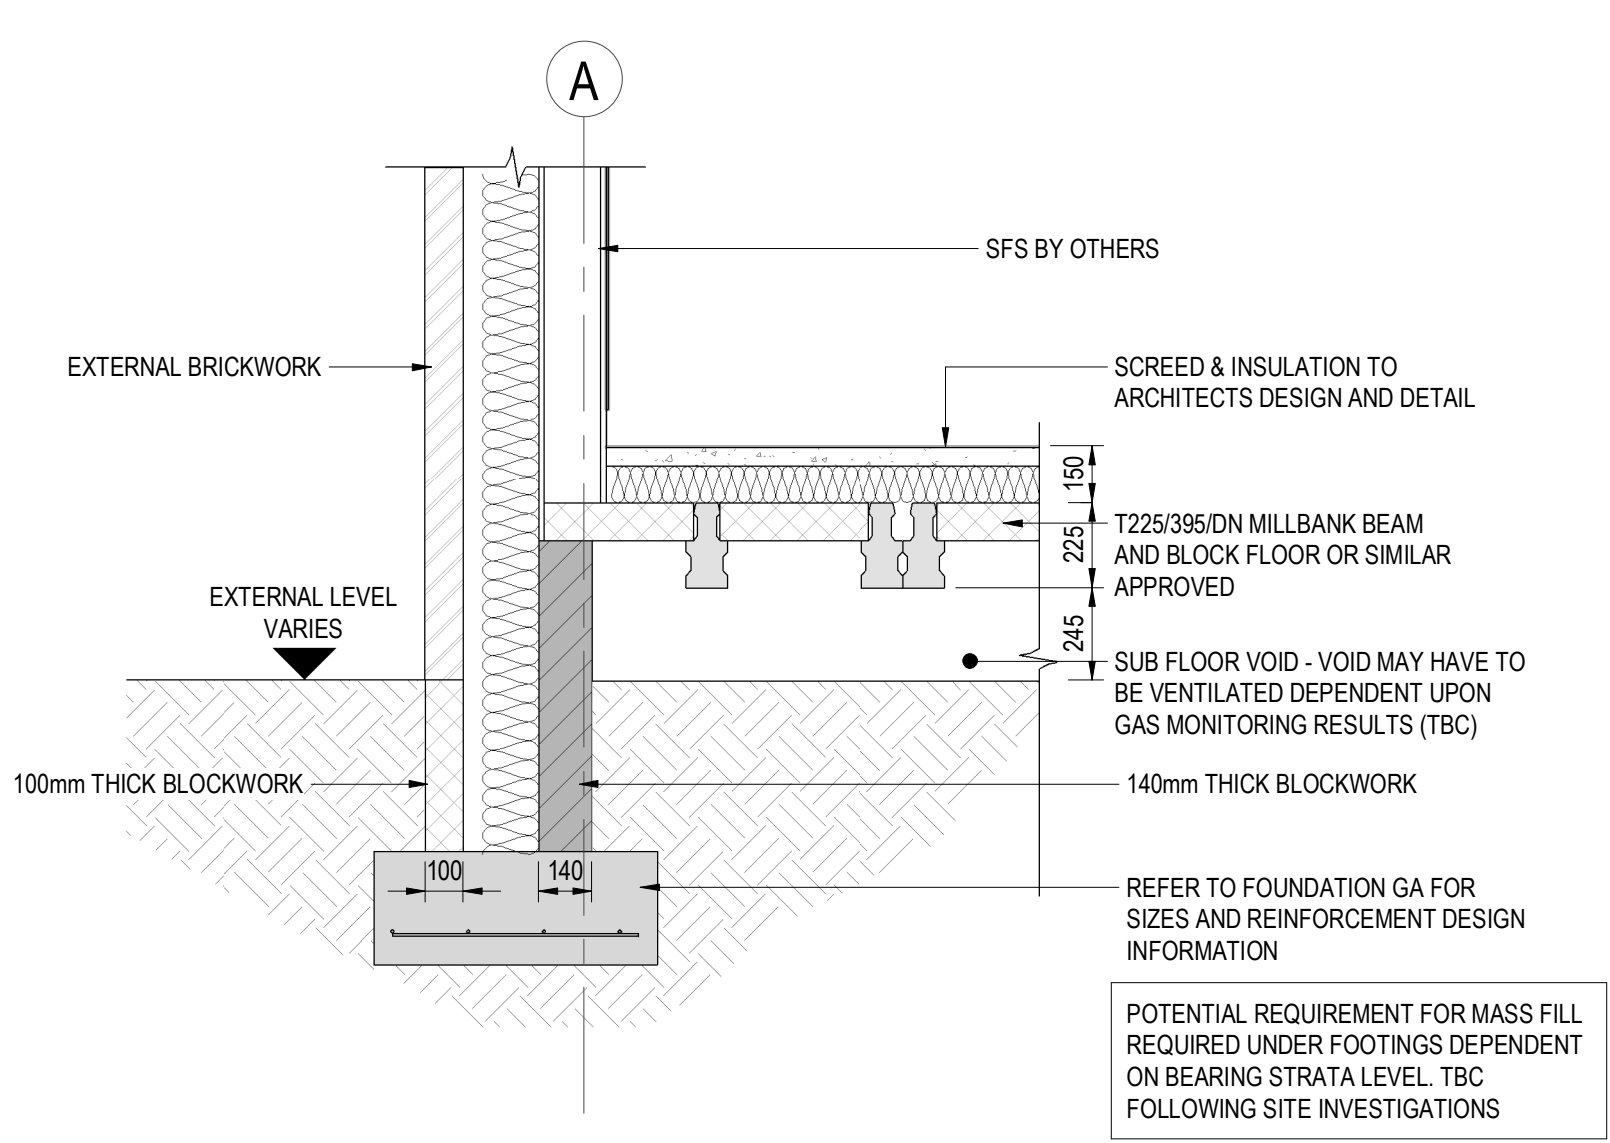


SUB STRUCTURE DETAIL 3 - GL A

SCALE: 1 : 20

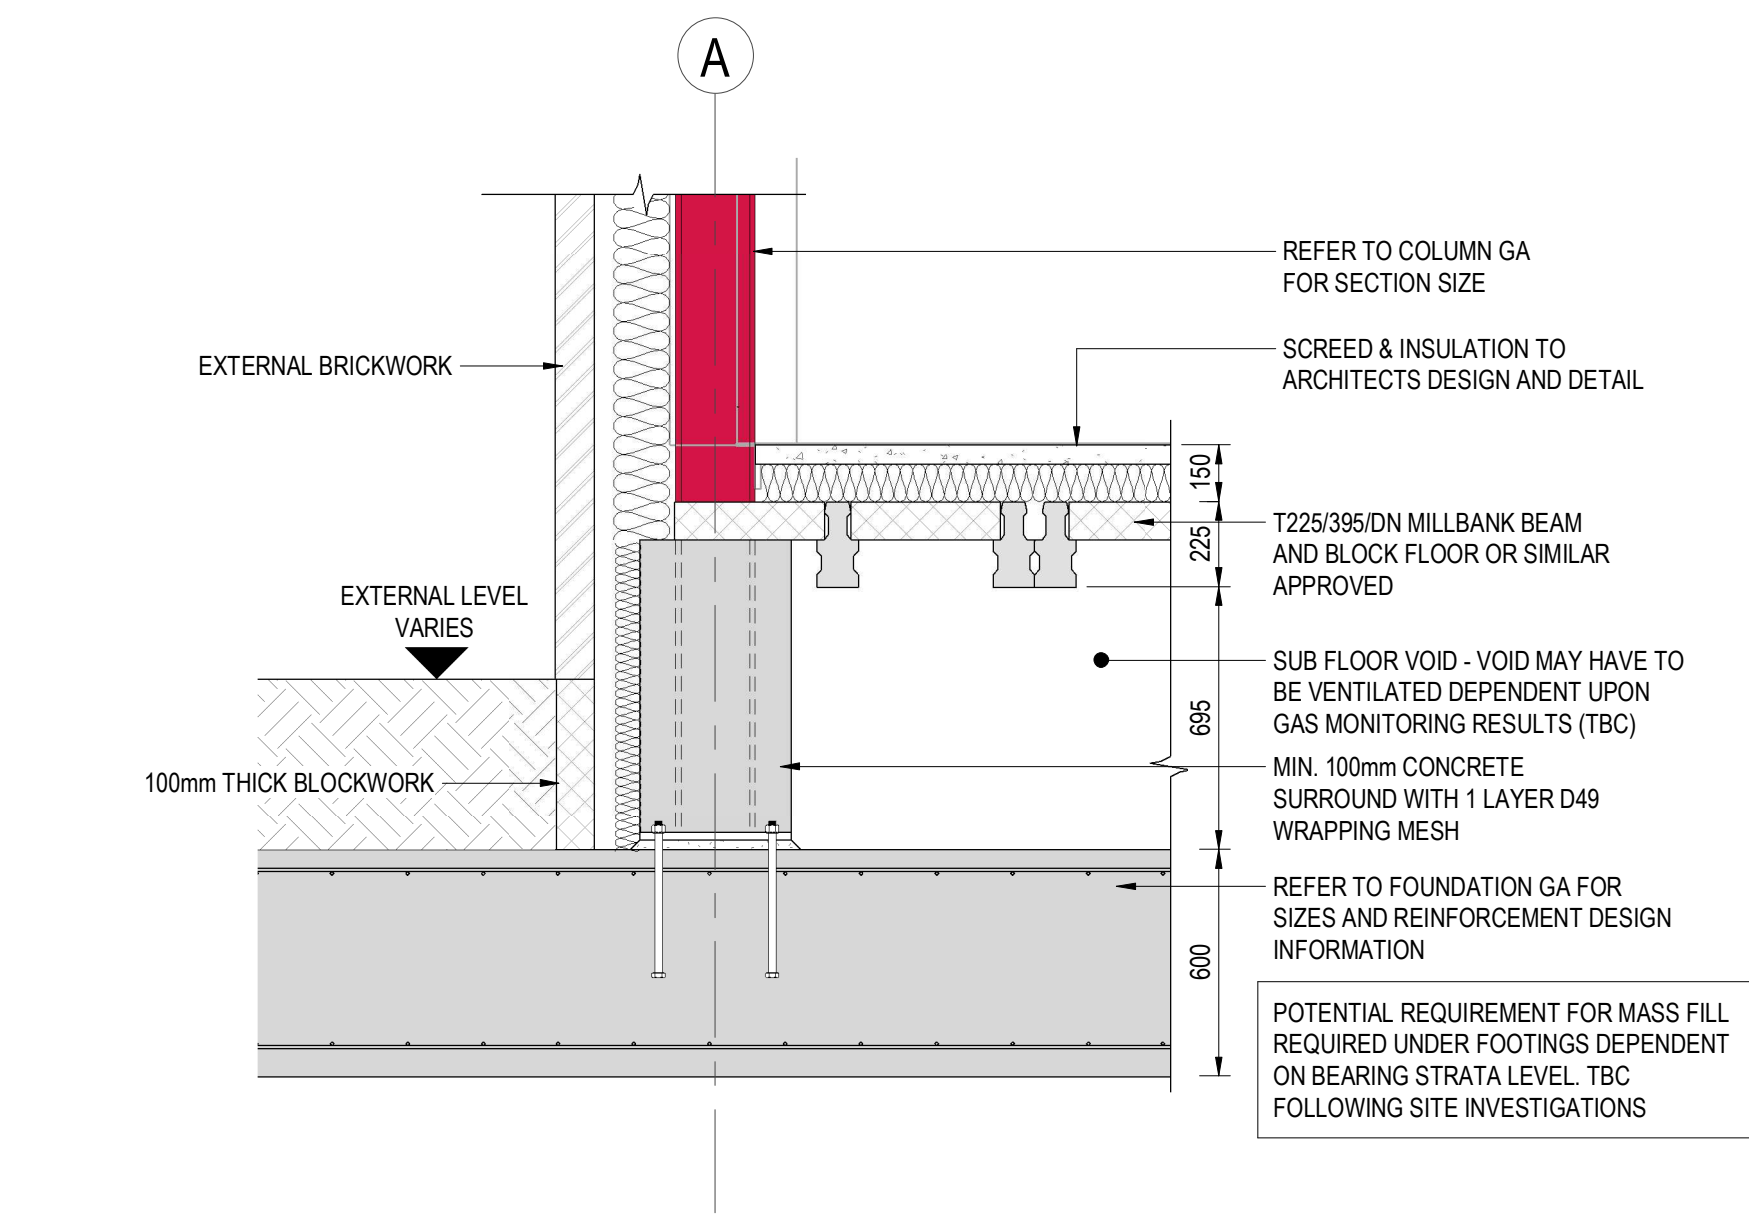


SUB STRUCTURE DETAIL 4 - GL A AT COLUMN LOCATION

SCALE: 1 : 20

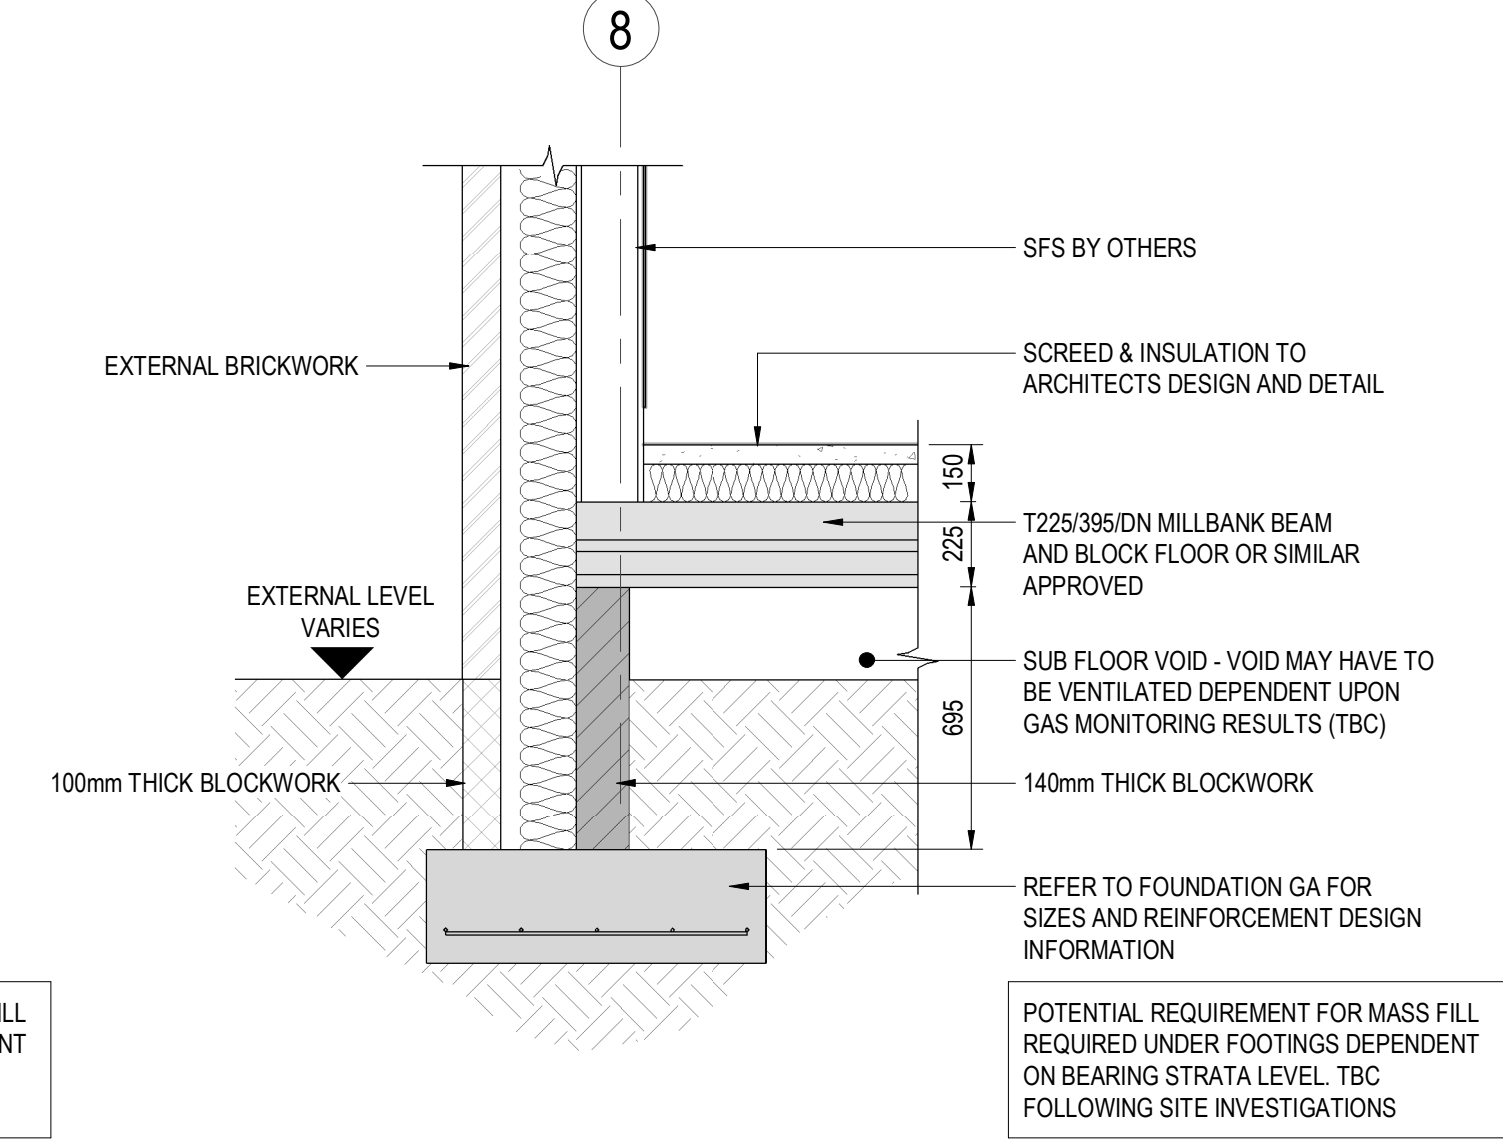


SUB STRUCTURE DETAIL 5 - GL 8/A-B

SCALE: 1 : 20

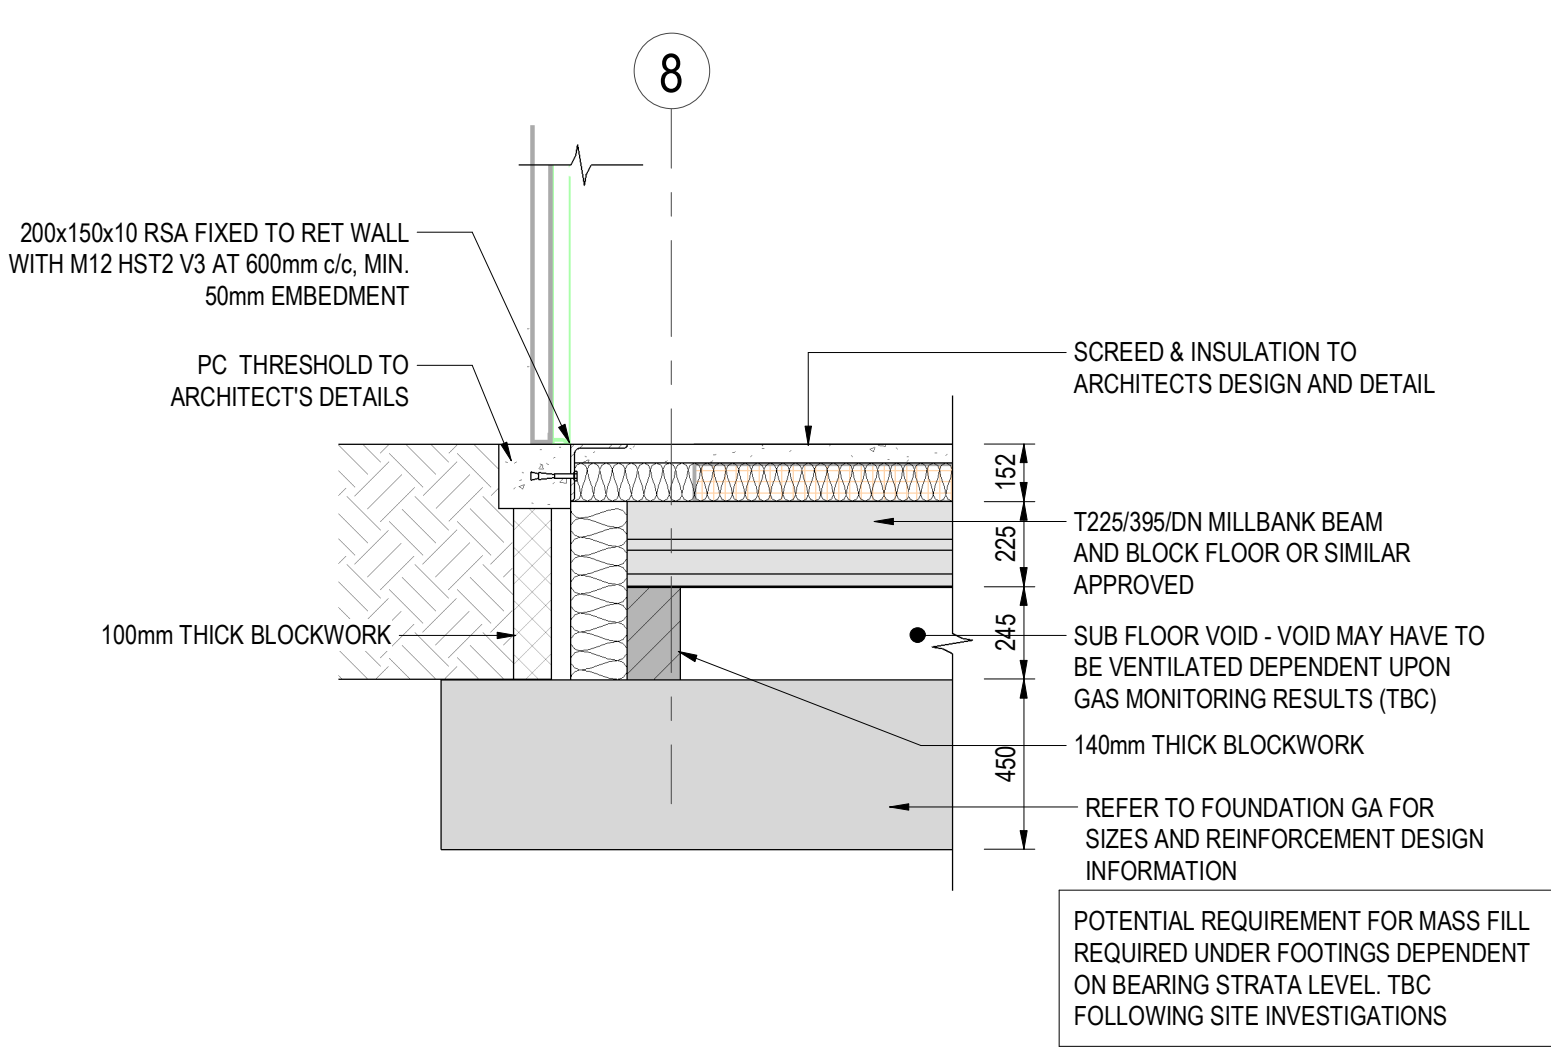


SUB STRUCTURE DETAIL 6 - GL8 AT THRESHOLD

SCALE: 1 : 20

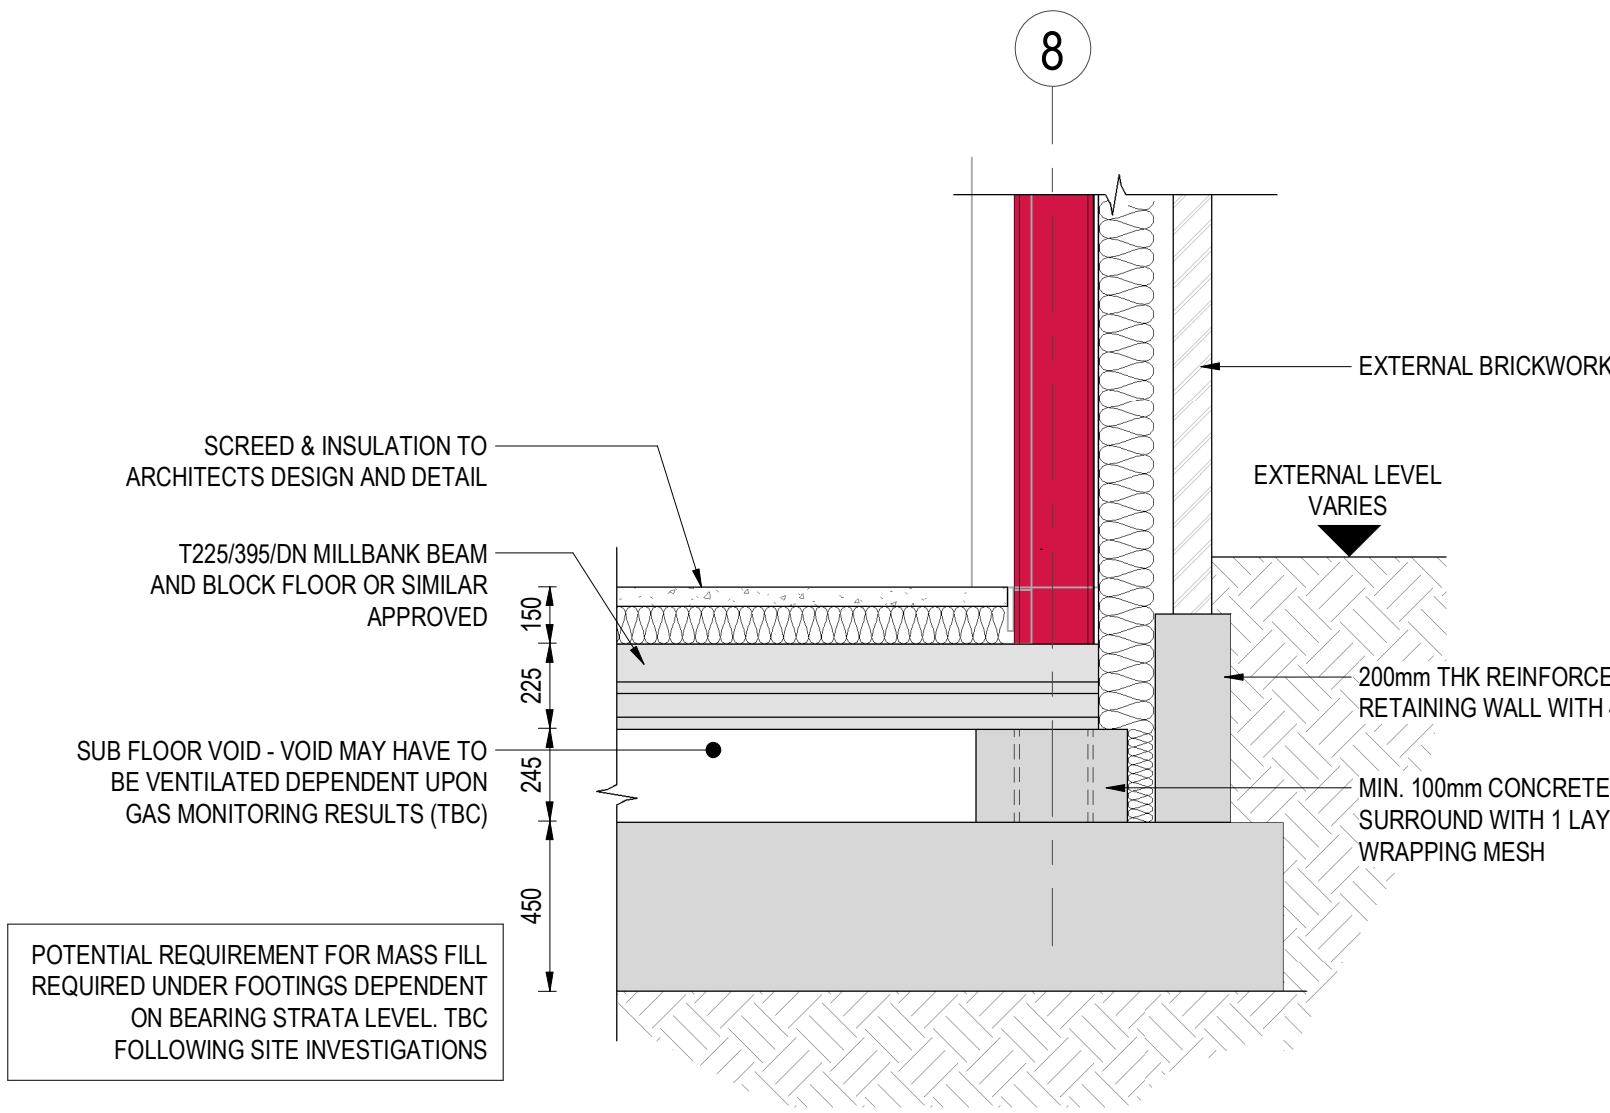


SUB STRUCTURE DETAIL 7 - GL 8/B-E AT COLUMN LOCATION

SCALE: 1 : 20

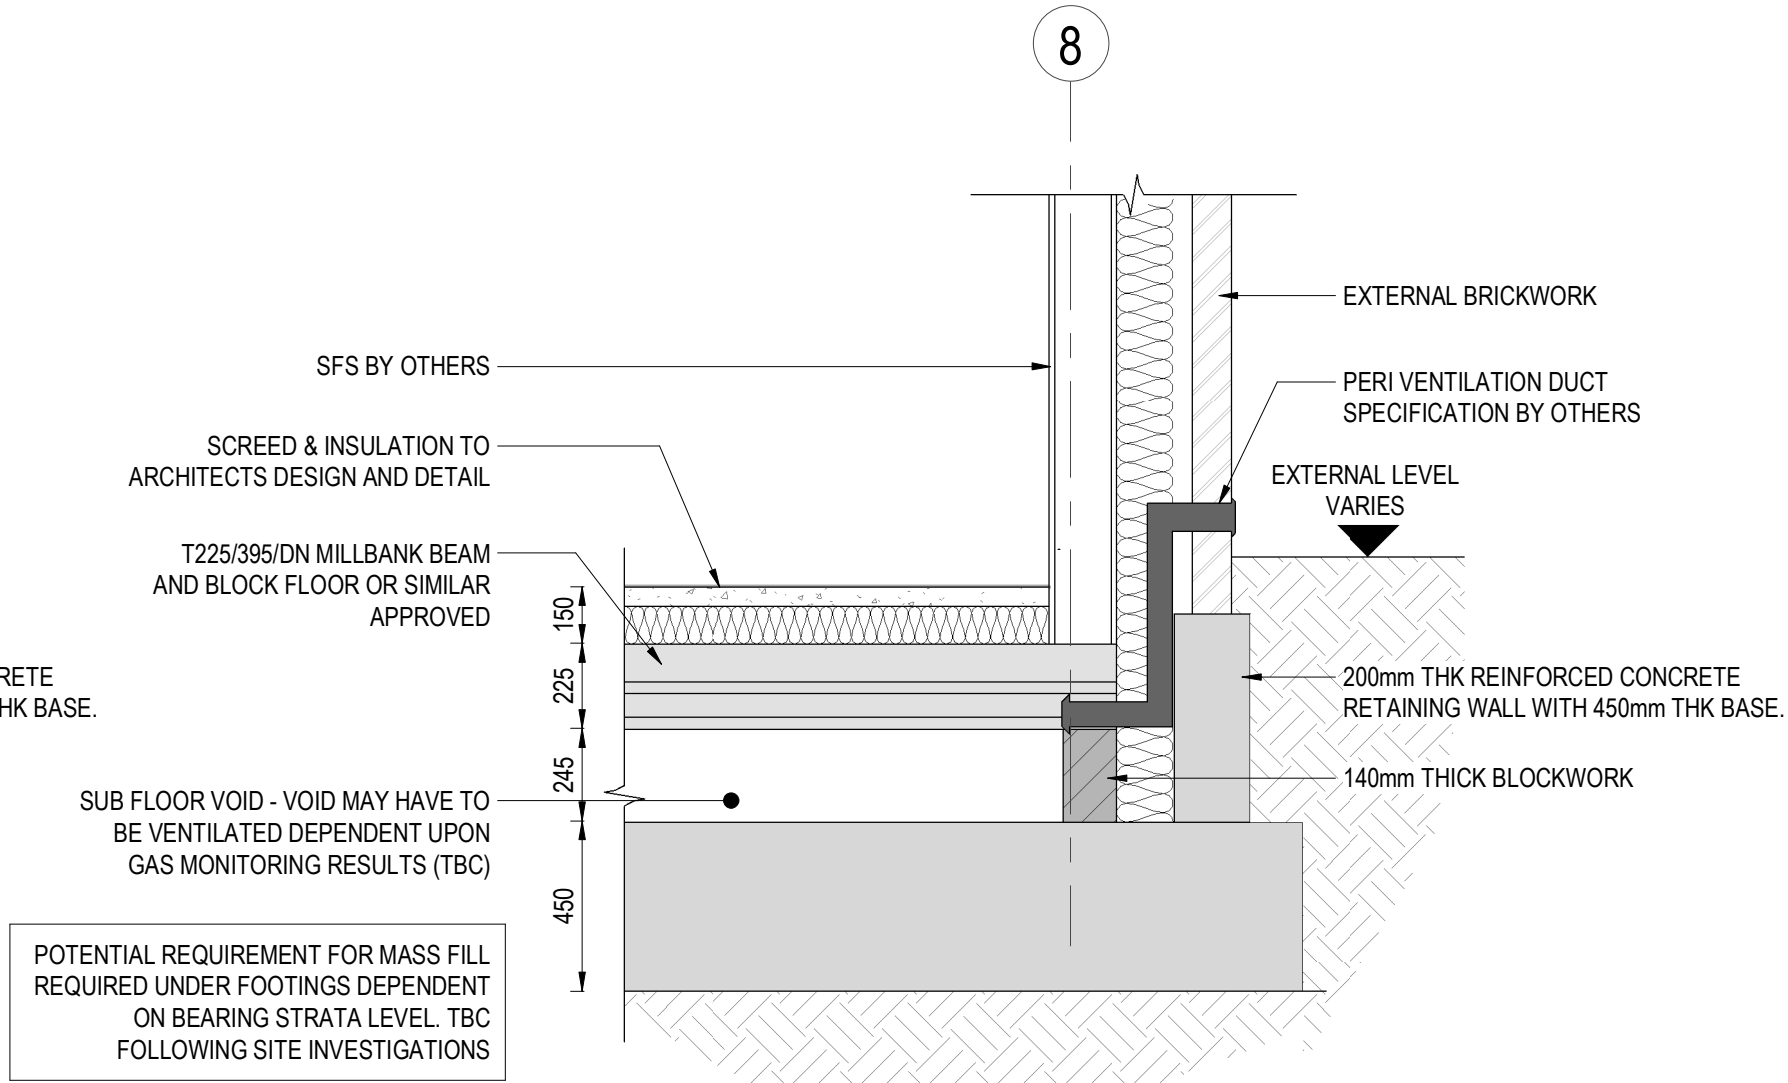

SUB STRUCTURE DETAIL 8 - GL 8/B-E

SCALE: 1 : 20

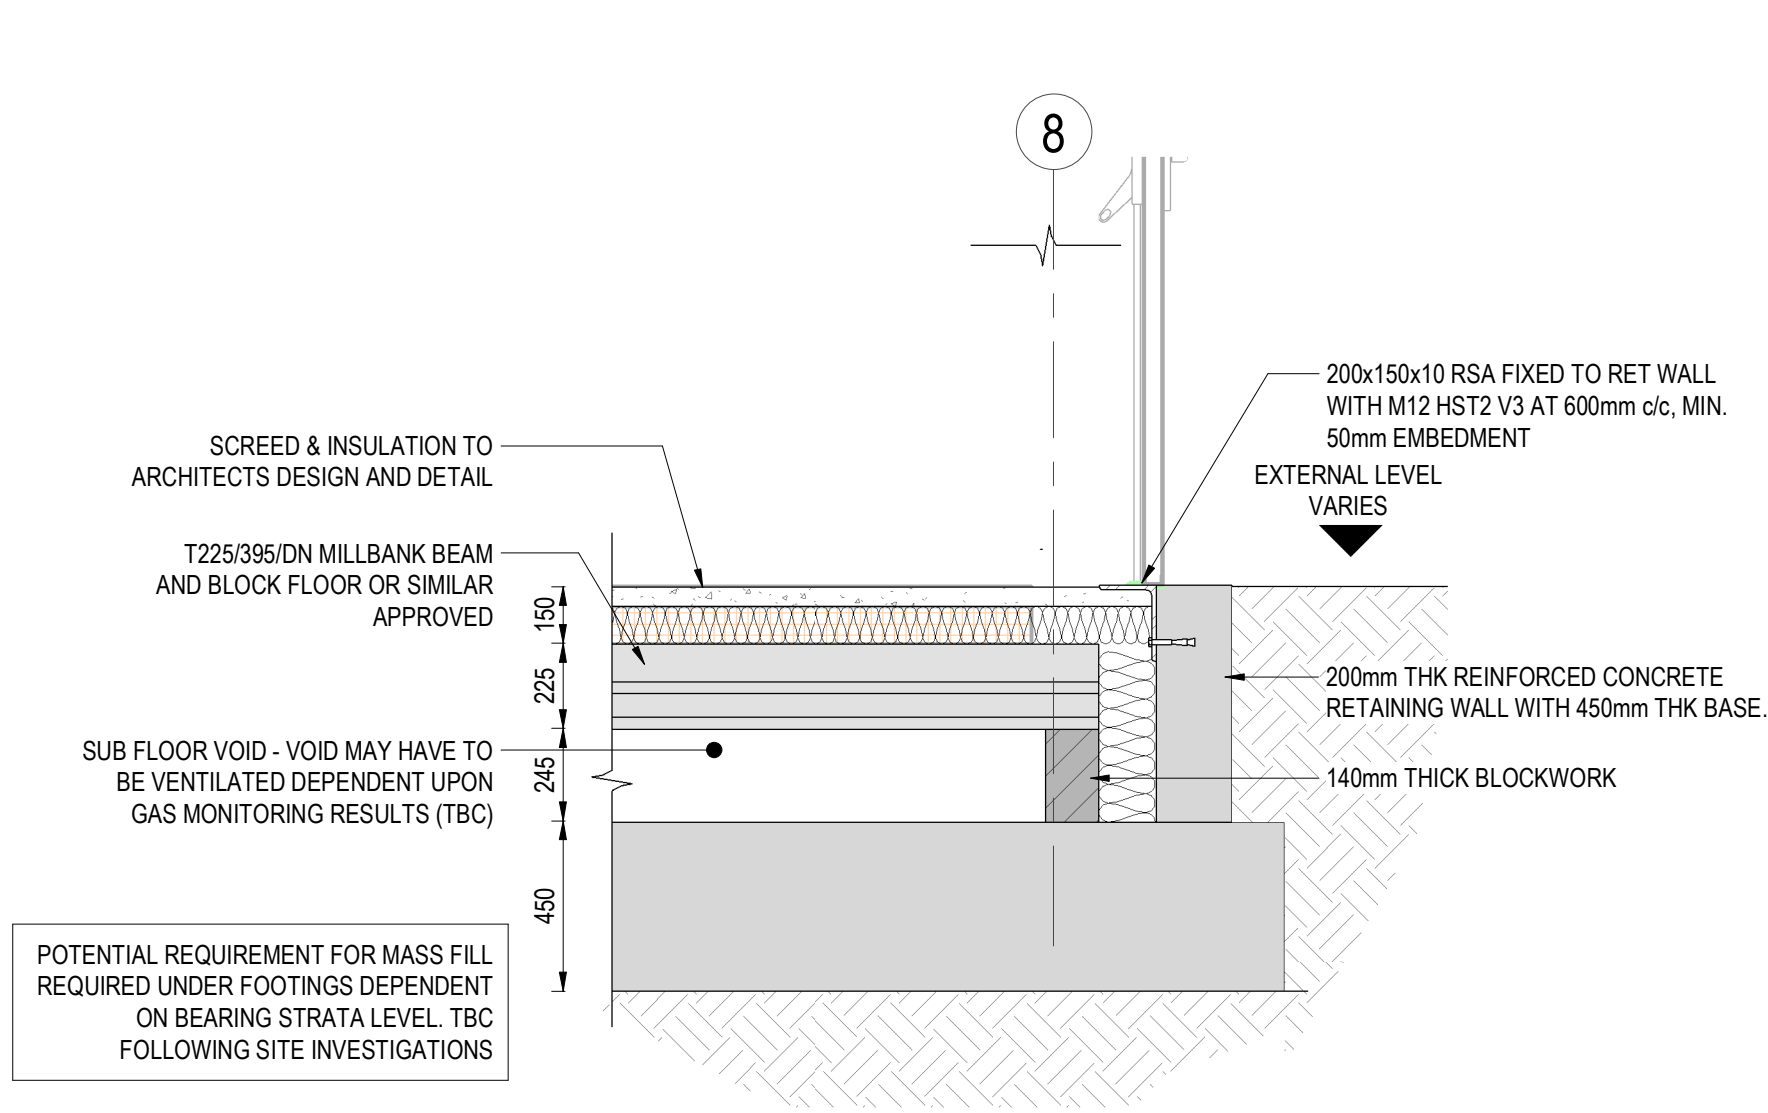

SUB STRUCTURE DETAIL 9 - GL 8/C-D AT THRESHOLD

SCALE: 1 : 20

GENERAL NOTES:

- THIS DRAWING IS TO BE READ IN CONJUNCTION WITH ALL RELEVANT ARCHITECTS AND ENGINEERS DRAWINGS AND SPECIFICATIONS.
- DO NOT SCALE THIS DRAWING. ANY AMBIGUITIES, OMISSIONS AND ERRORS ON DRAWINGS SHALL BE BROUGHT TO THE ENGINEERS ATTENTION IMMEDIATELY. ALL DIMENSIONS MUST BE CHECKED / VERIFIED ON SITE.
- ALL DIMENSIONS ARE IN MILLIMETRES UNLESS NOTED OTHERWISE.
- FOR GENERAL NOTES REFER TO DRAWING.

P01	STAGE 4 ISSUE	26.08.25	CHG	RD
Rev:	Description:	Date:	By:	Chkd:

Curtins

Merchant Exchange, 17-19 Whitworth Street West, Manchester, M1 5WG
0161 236 2394
manchester@curtins.com
www.curtins.com

Civil & Structures • Transport Planning • Environmental • Infrastructure • Geotechnical • Conservation & Heritage • Principal Designer
Birmingham • Bristol • Cambridge • Cardiff • Dublin • Edinburgh • Glasgow • Kentish • Leeds • Liverpool • London • Manchester • Nottingham

Status: STAGE 4

Project: HAWTHORN MEDICAL CENTRE

Dwg Title: SUB STRUCTURE DETAILS SHEET 1

Drawn By: CHG, Designed By: OS, Checked By: RD

Date: AUG '25, Scales @ A1: 1 : 20

Project No - Originator - Function - Spatial - Form - Discipline - Number: HMCNMC - CUR - V1 - B1 - DR - S - 16005

Revision: P01

HMCNMC-CUR-V1-ZZ-M3-S-00001