
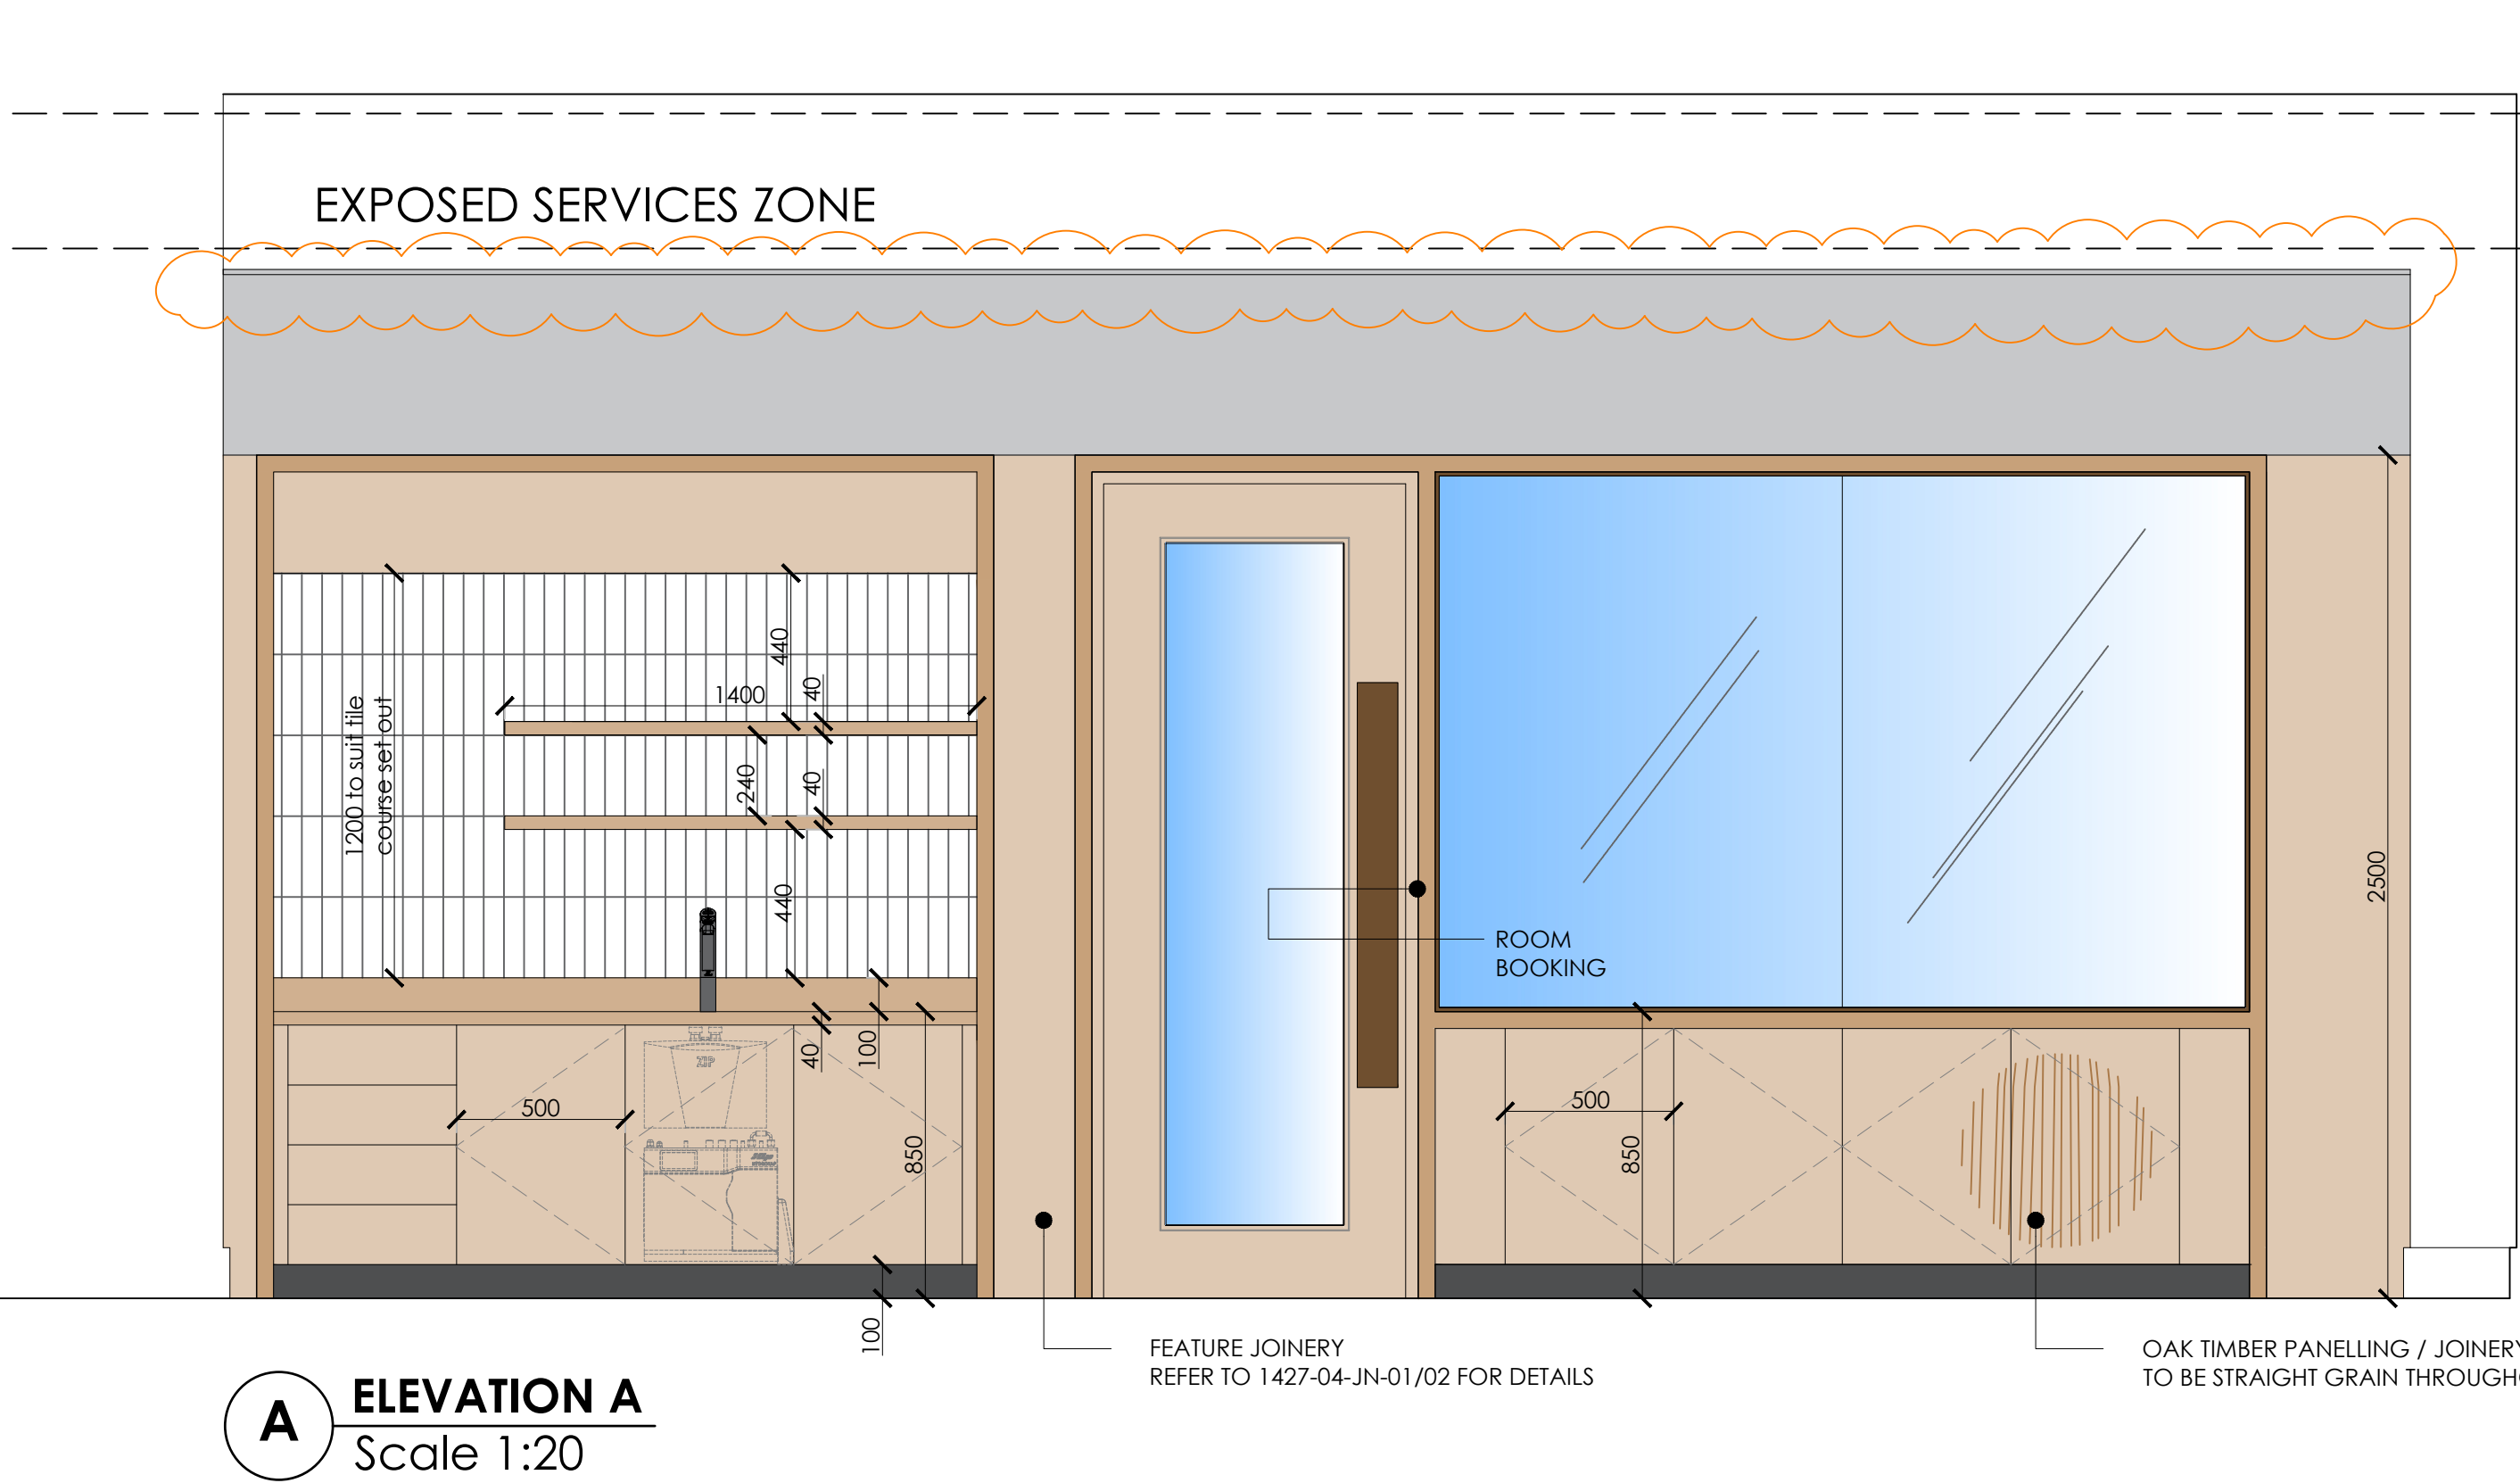
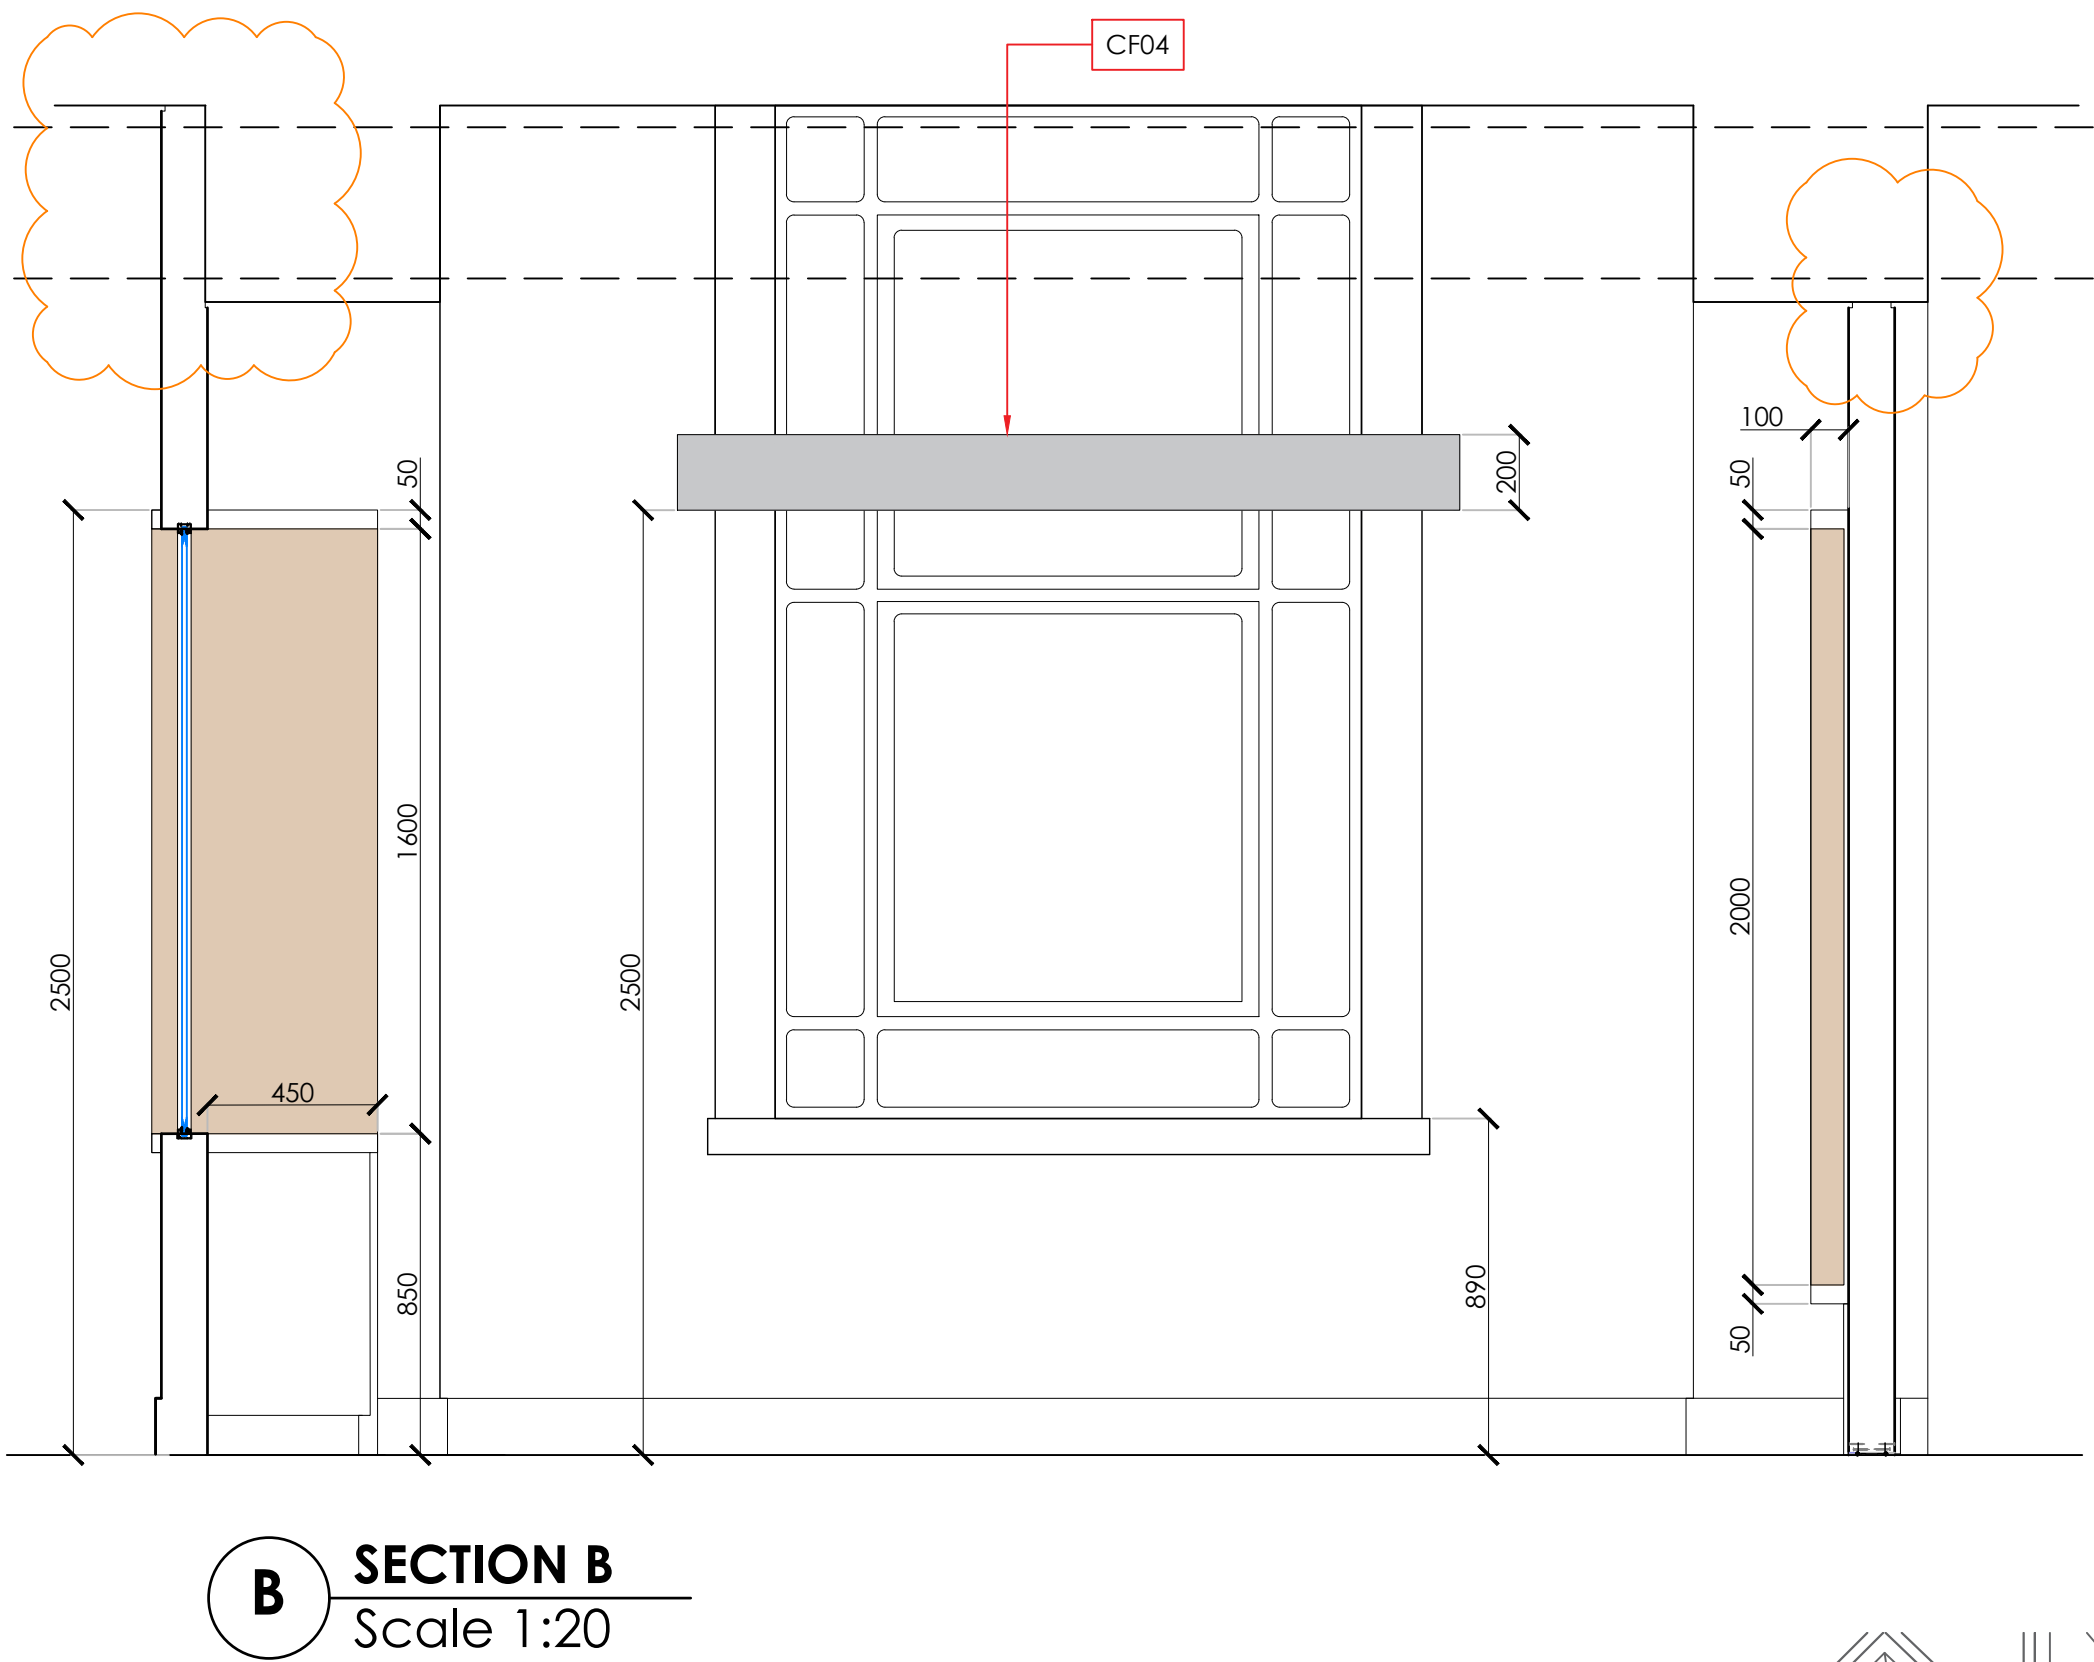
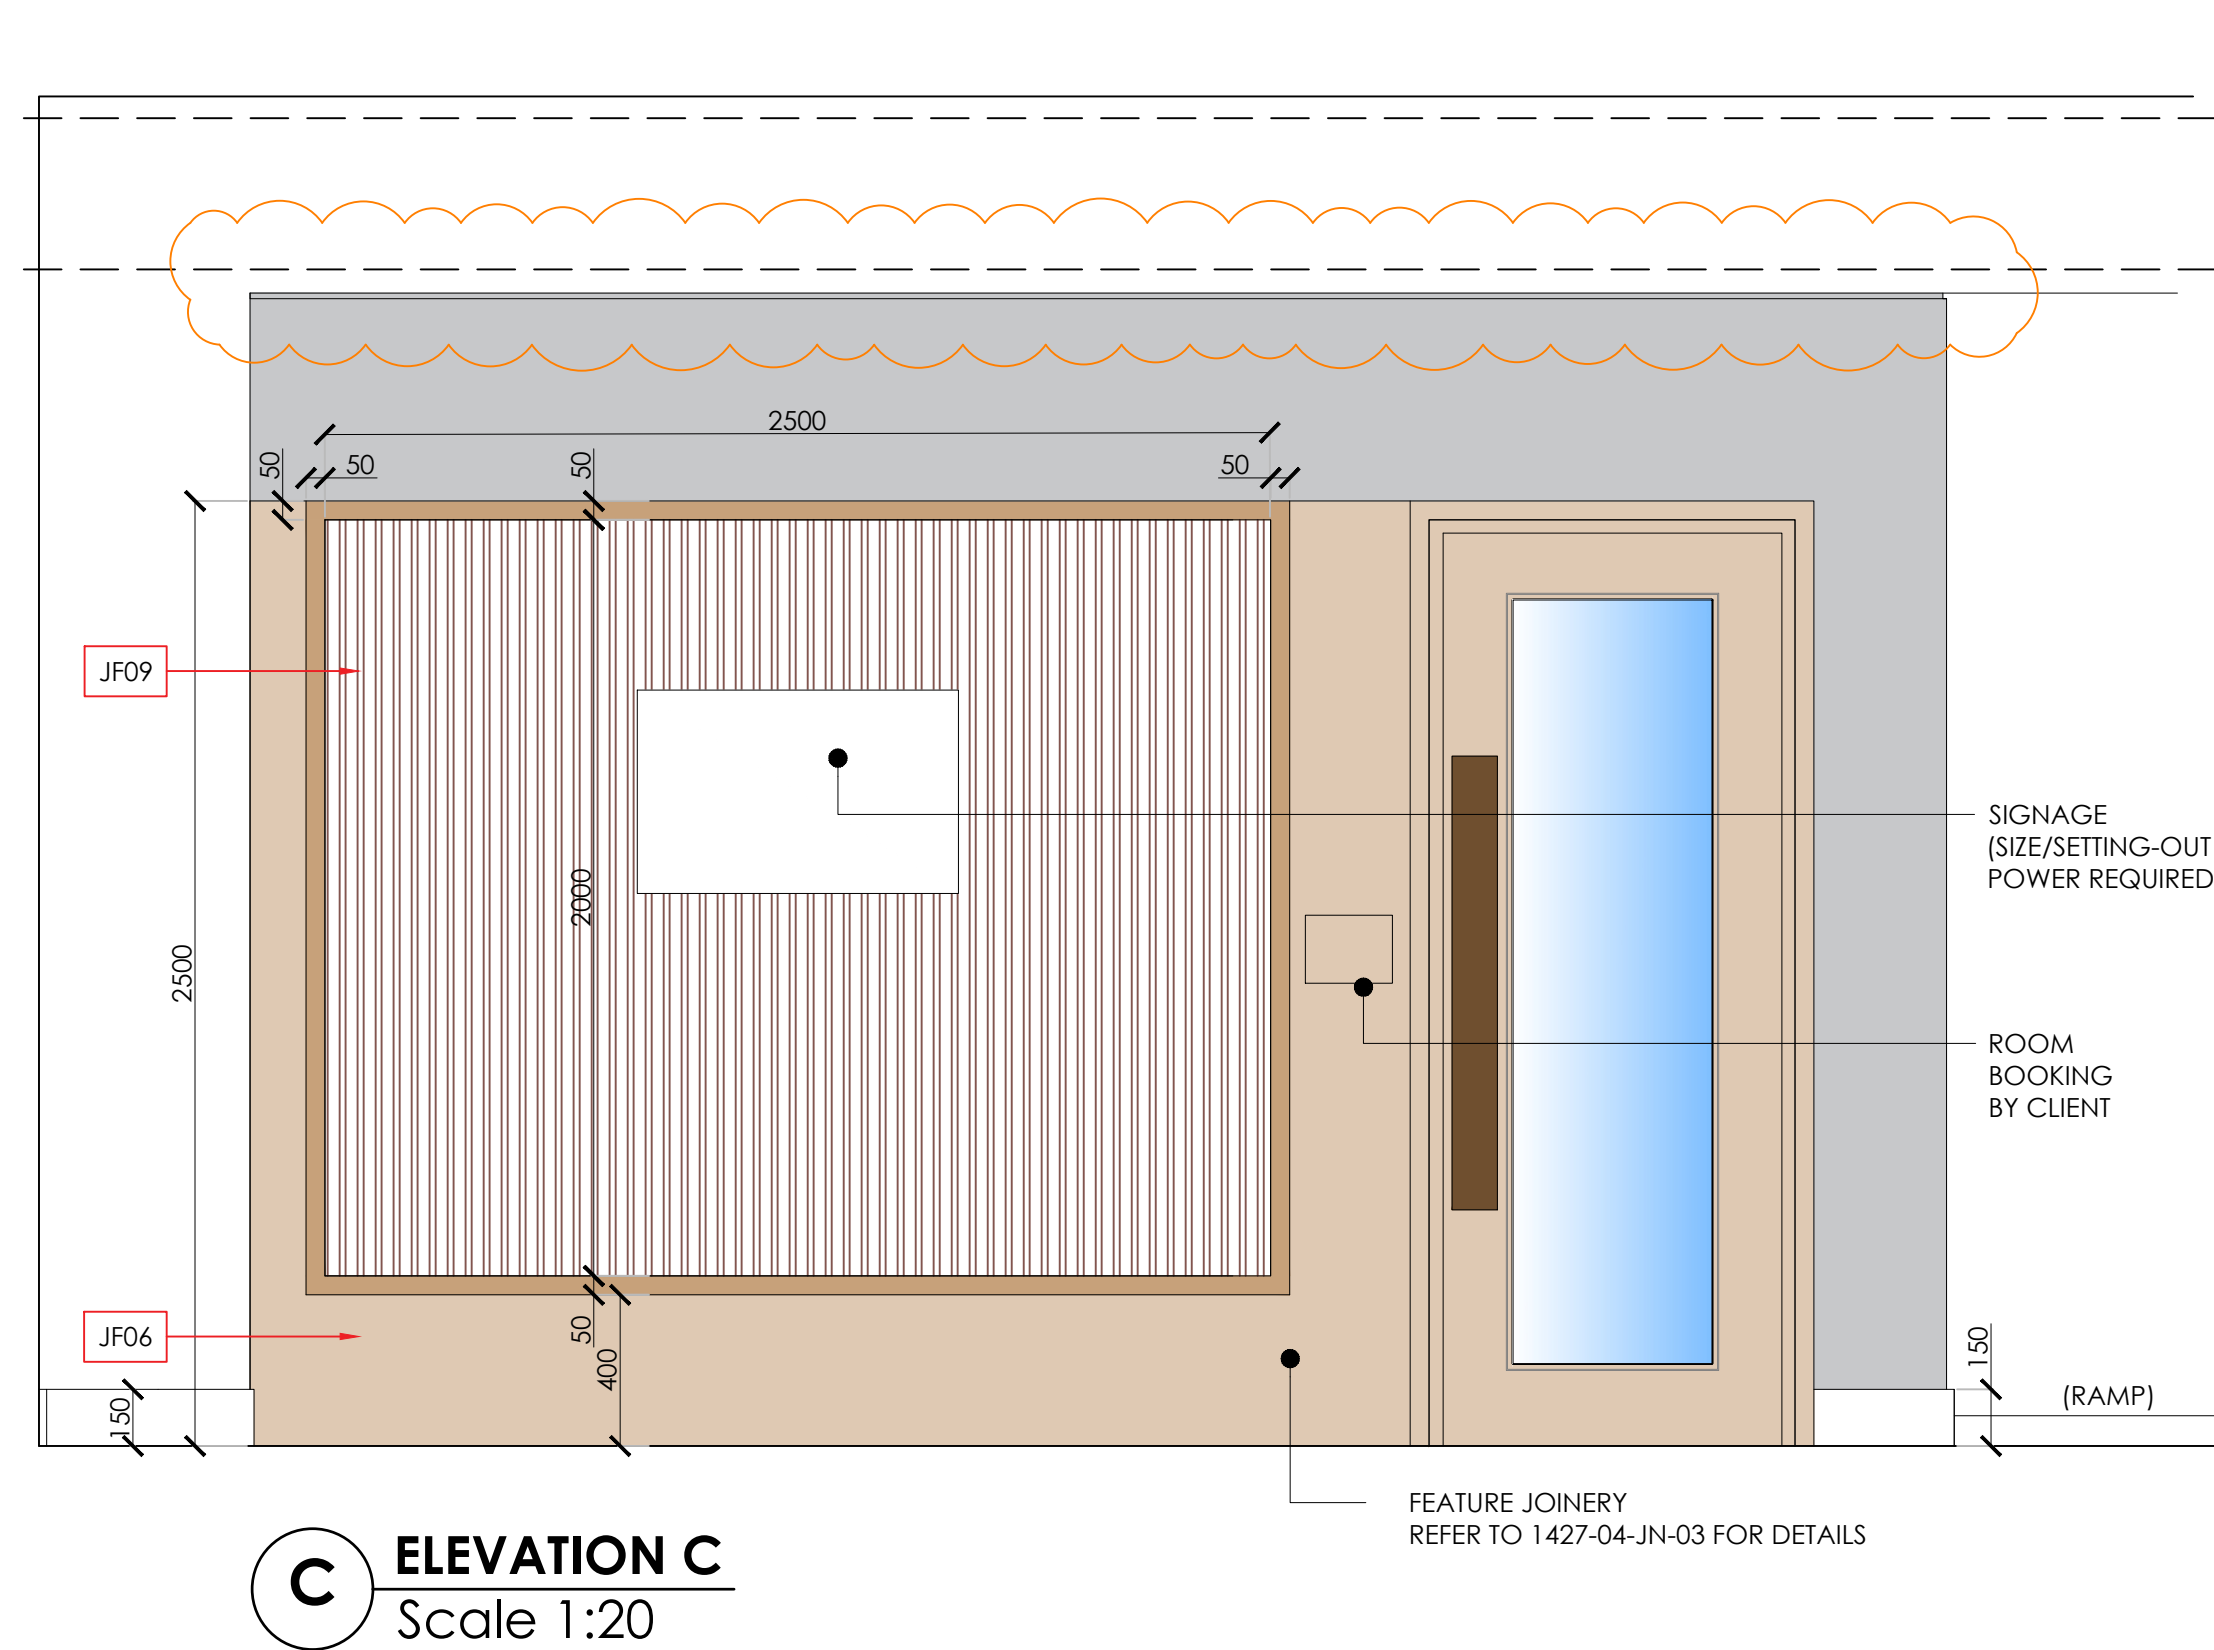
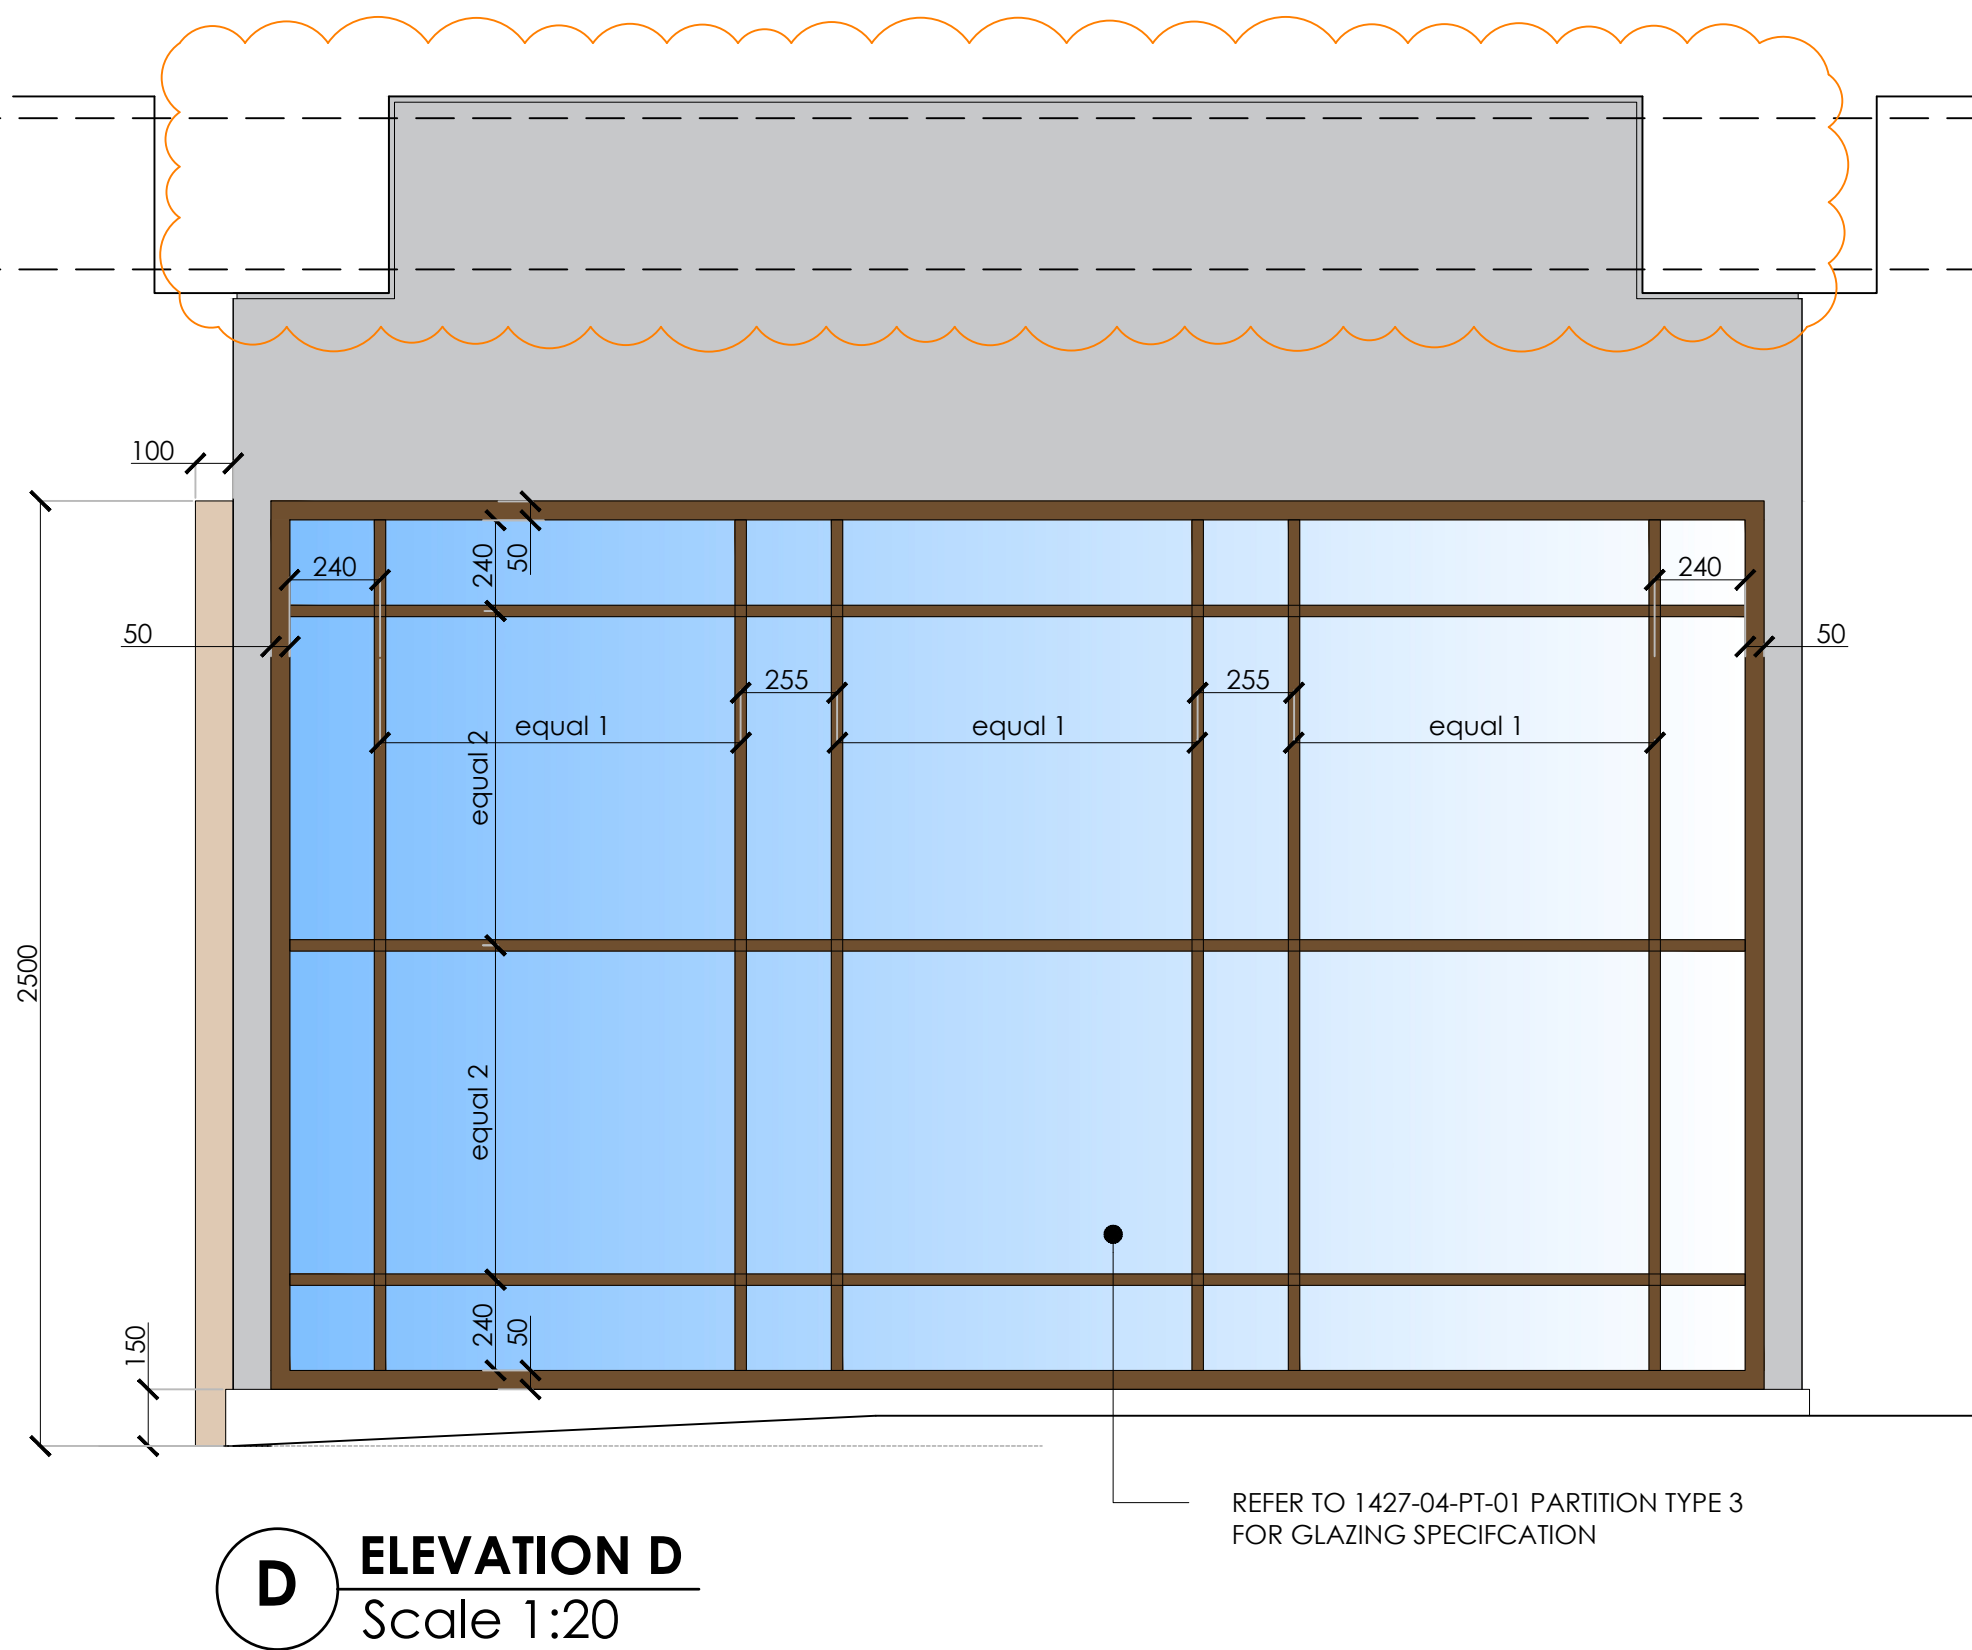


GROSVENOR | 4TH FLOOR SHIP CANAL HOUSE, MANCHESTER

PARTITION ELEVATIONS - SHEET 1 OF 2

This drawing is the property of Bluesky Design Interiors Limited and must not be copied or otherwise reproduced. All dimensions must be checked on site before commencing work. This drawing was produced using AutoCAD 2025.

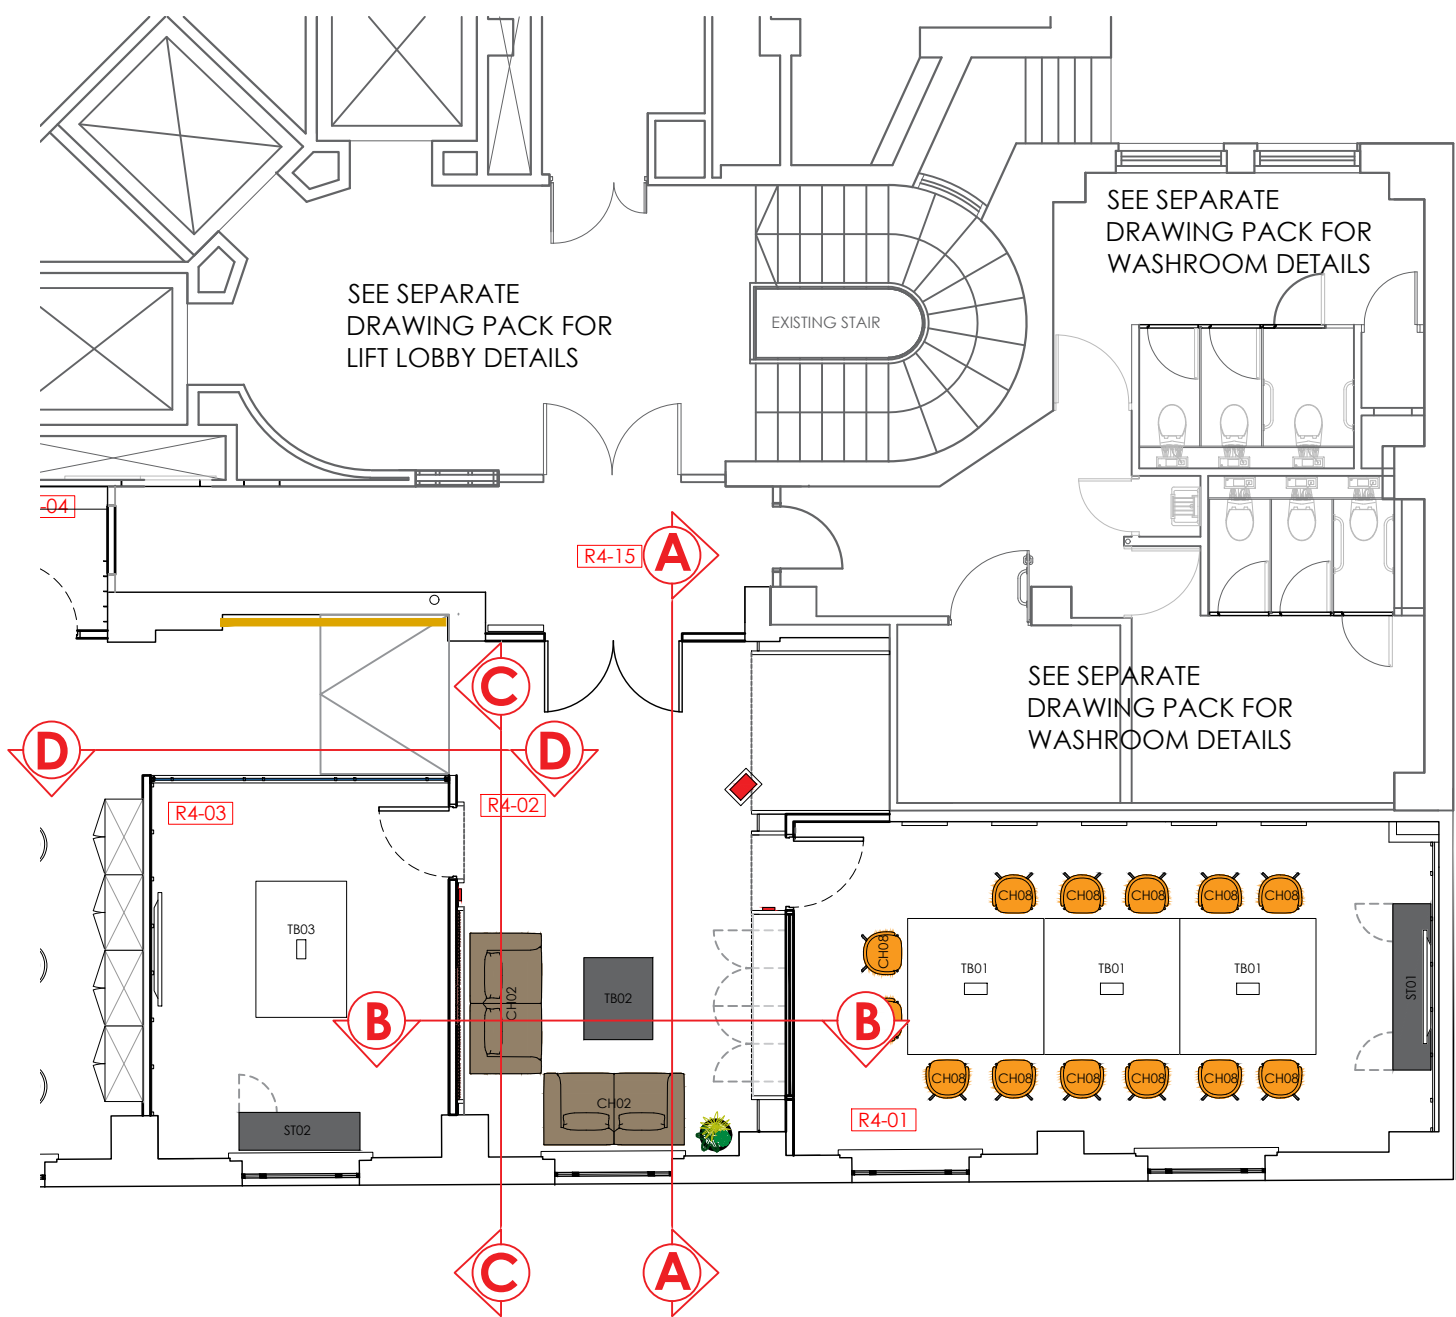

1 LOCATION PLAN
Scale 1:100

Rev	Date	Description	By
E	13.01.26	Shadow gap detail added to partition head.	FLC
D	10.11.25	Boxing out omitted following heritage comments	HEK
C	26.09.25	Amended to suit Litchfield requirements	CRH
B	07.09.25	General notes & finishes indicated, ceiling raft height amended	HEK
A	27.6.25	FIRST FULL ISSUE FOR COMMENT	FLC

Client	GROSVENOR
Project	4TH FLOOR SUITE
Address	SHIP CANAL HOUSE
Drawing Title	PARTITION ELEVATIONS - SHEET 1 OF 2

Date	26.06.2025	Scale	1:100 / 1:20 @ A1	By	FLC
Drawing No	1427-04-PE-01(E)	Status	FOR COMMENT		