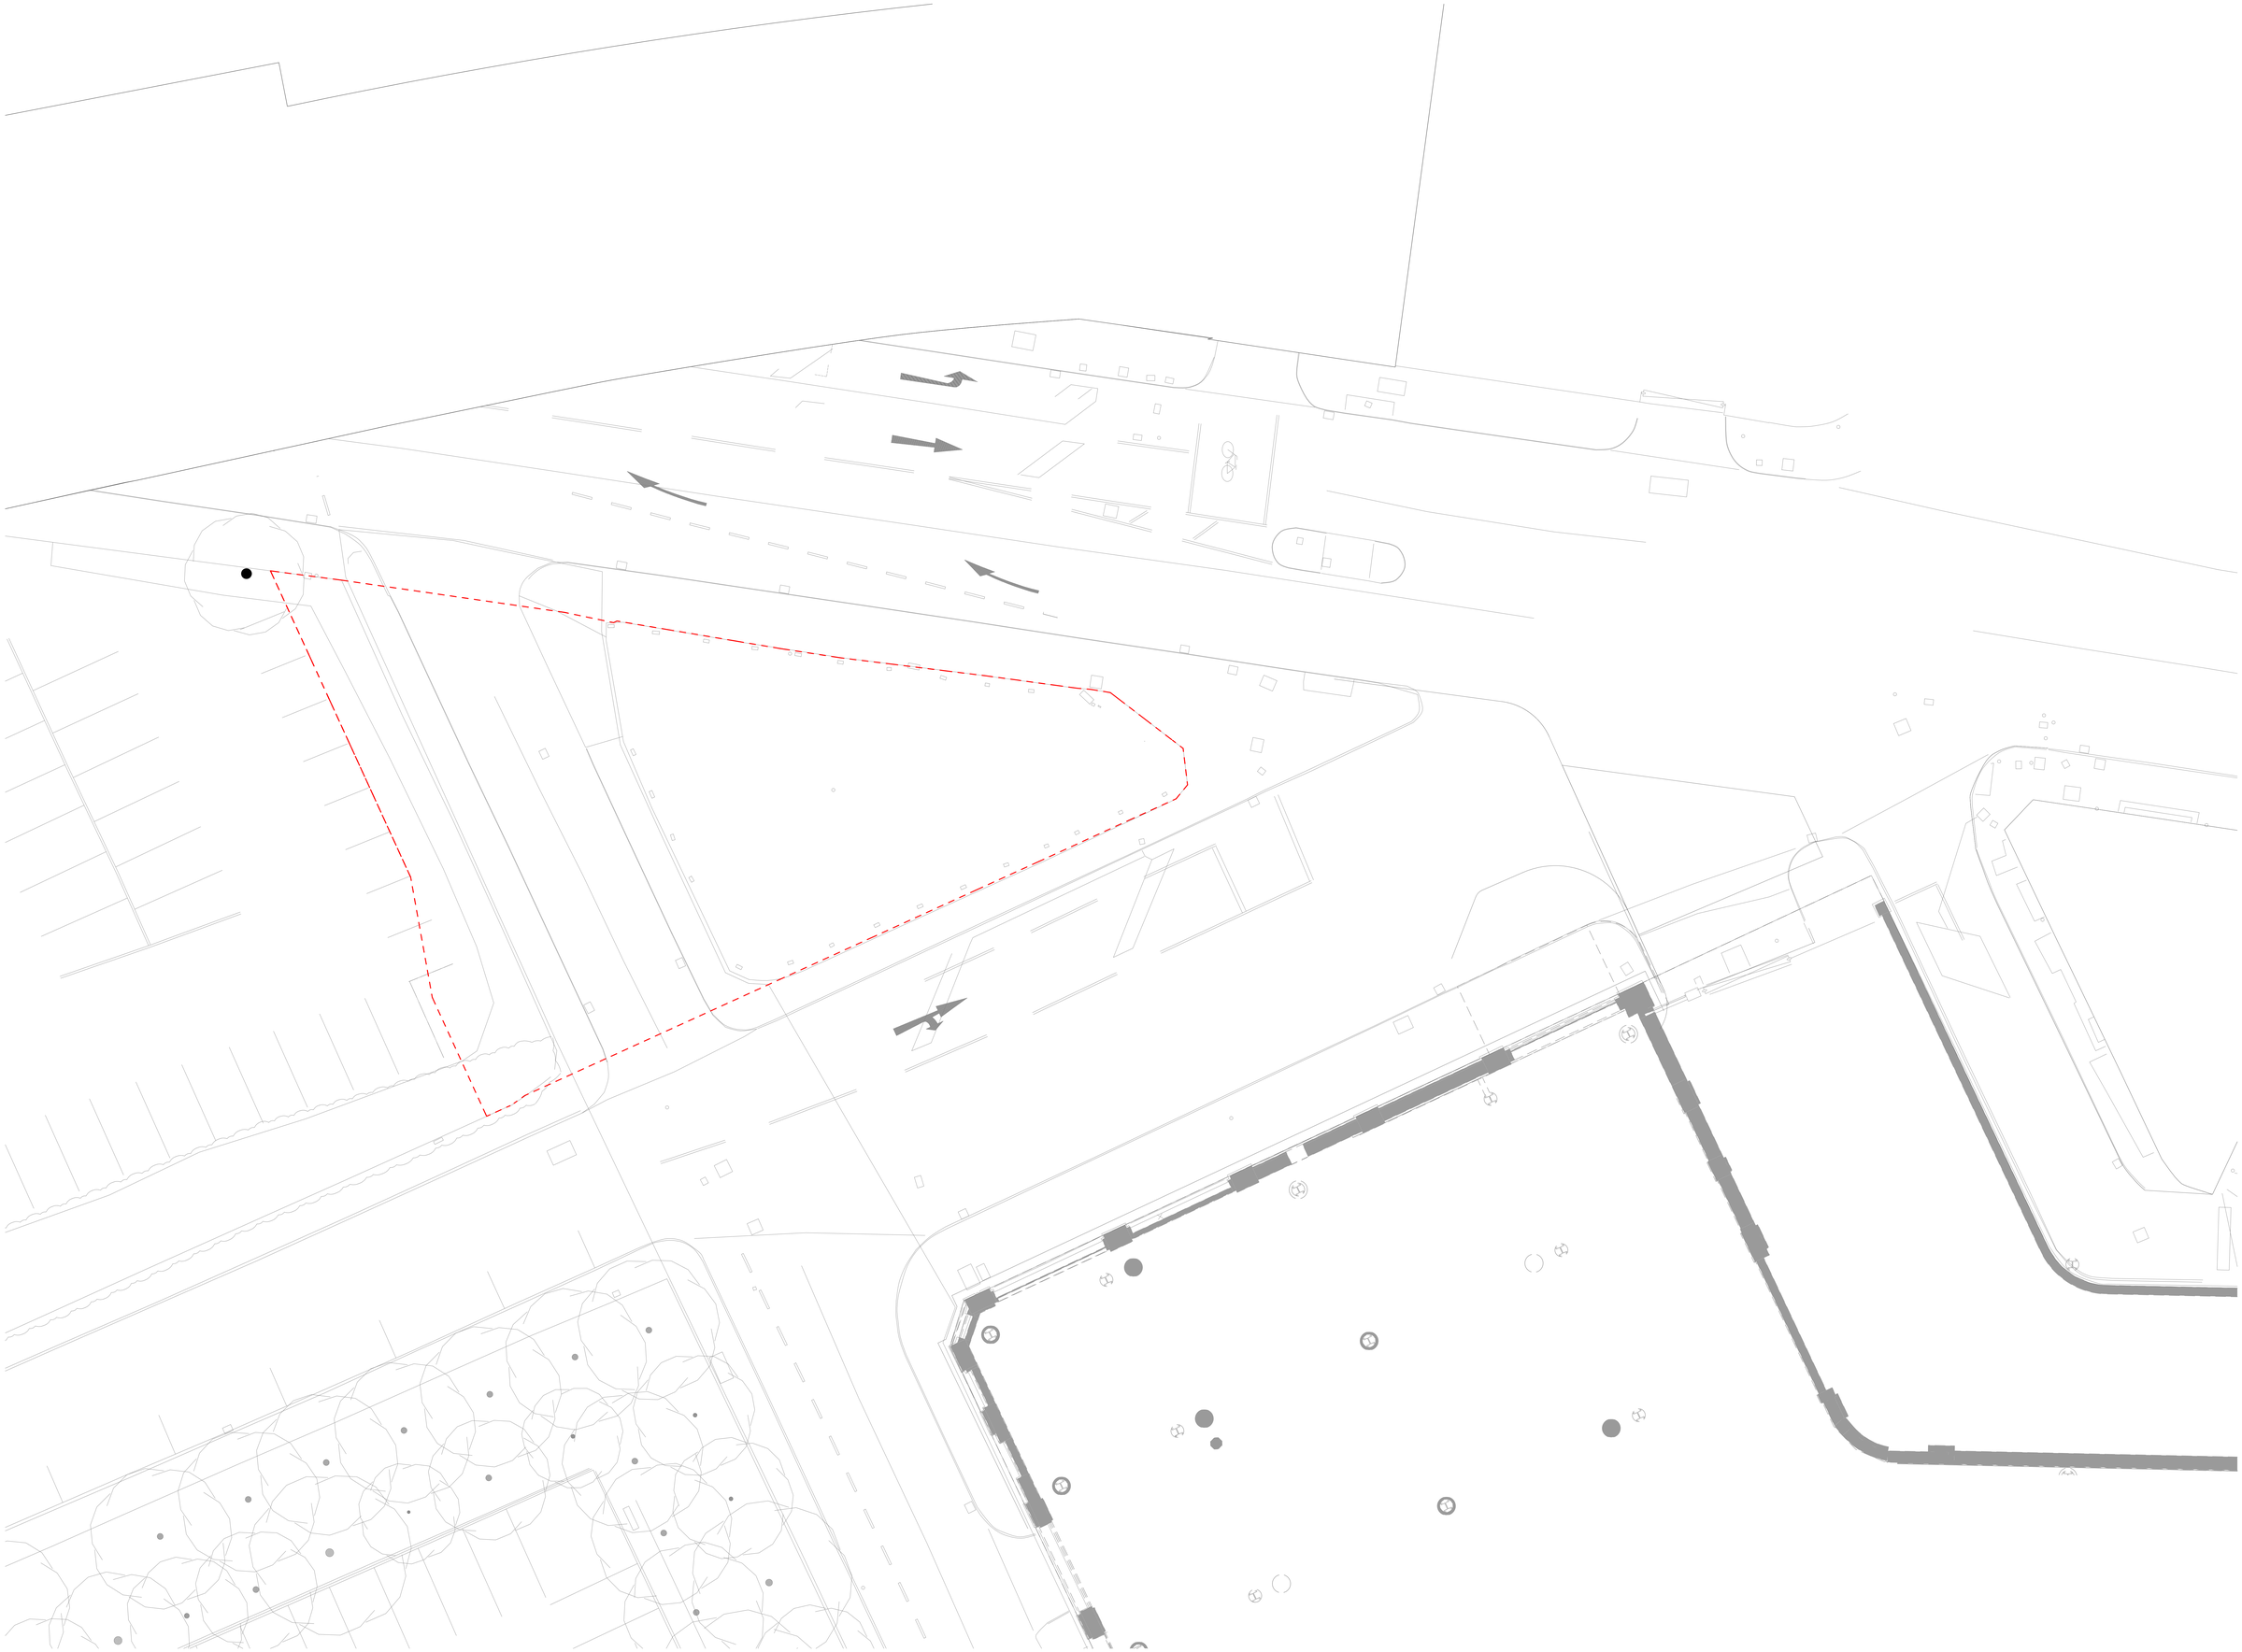

General Notes

No implied licence exists. This drawing should not be used to calculate areas for the purposes of valuation.
Do not scale this drawing for construction purposes. All dimensions to be checked on site by the contractor and such dimensions to be their responsibility.
All work must comply with relevant British Standards and Building Regulations requirements. Drawing errors and omissions to be reported to the architect.

Notes

Key

Planning boundary

0 5m
@ 1:100

Key Plan

Studio Egret West
3 Brewhouse Yard
London, EC1V 4JQ
hello@egretwest.com
+44 (0) 20 7549 1730

For planning Status S1
Not for 'Co-ordination' Only

Project No.	0424
Project Name	Mayfield Threshold
Drawing Title	Existing Site with Proposed Planning Boundary
Client	Mayfield Partnership
Scale @A0	As Indicated
Date	05/12/25
Drawn by	SH
Checked by	SEW

Rev	Date	Reason	Chk
00	05/12/25	For Planning	SEW

Drawing Number	Rev
0424-SEW-ZZ-ZZ- DR-L-000110	00