


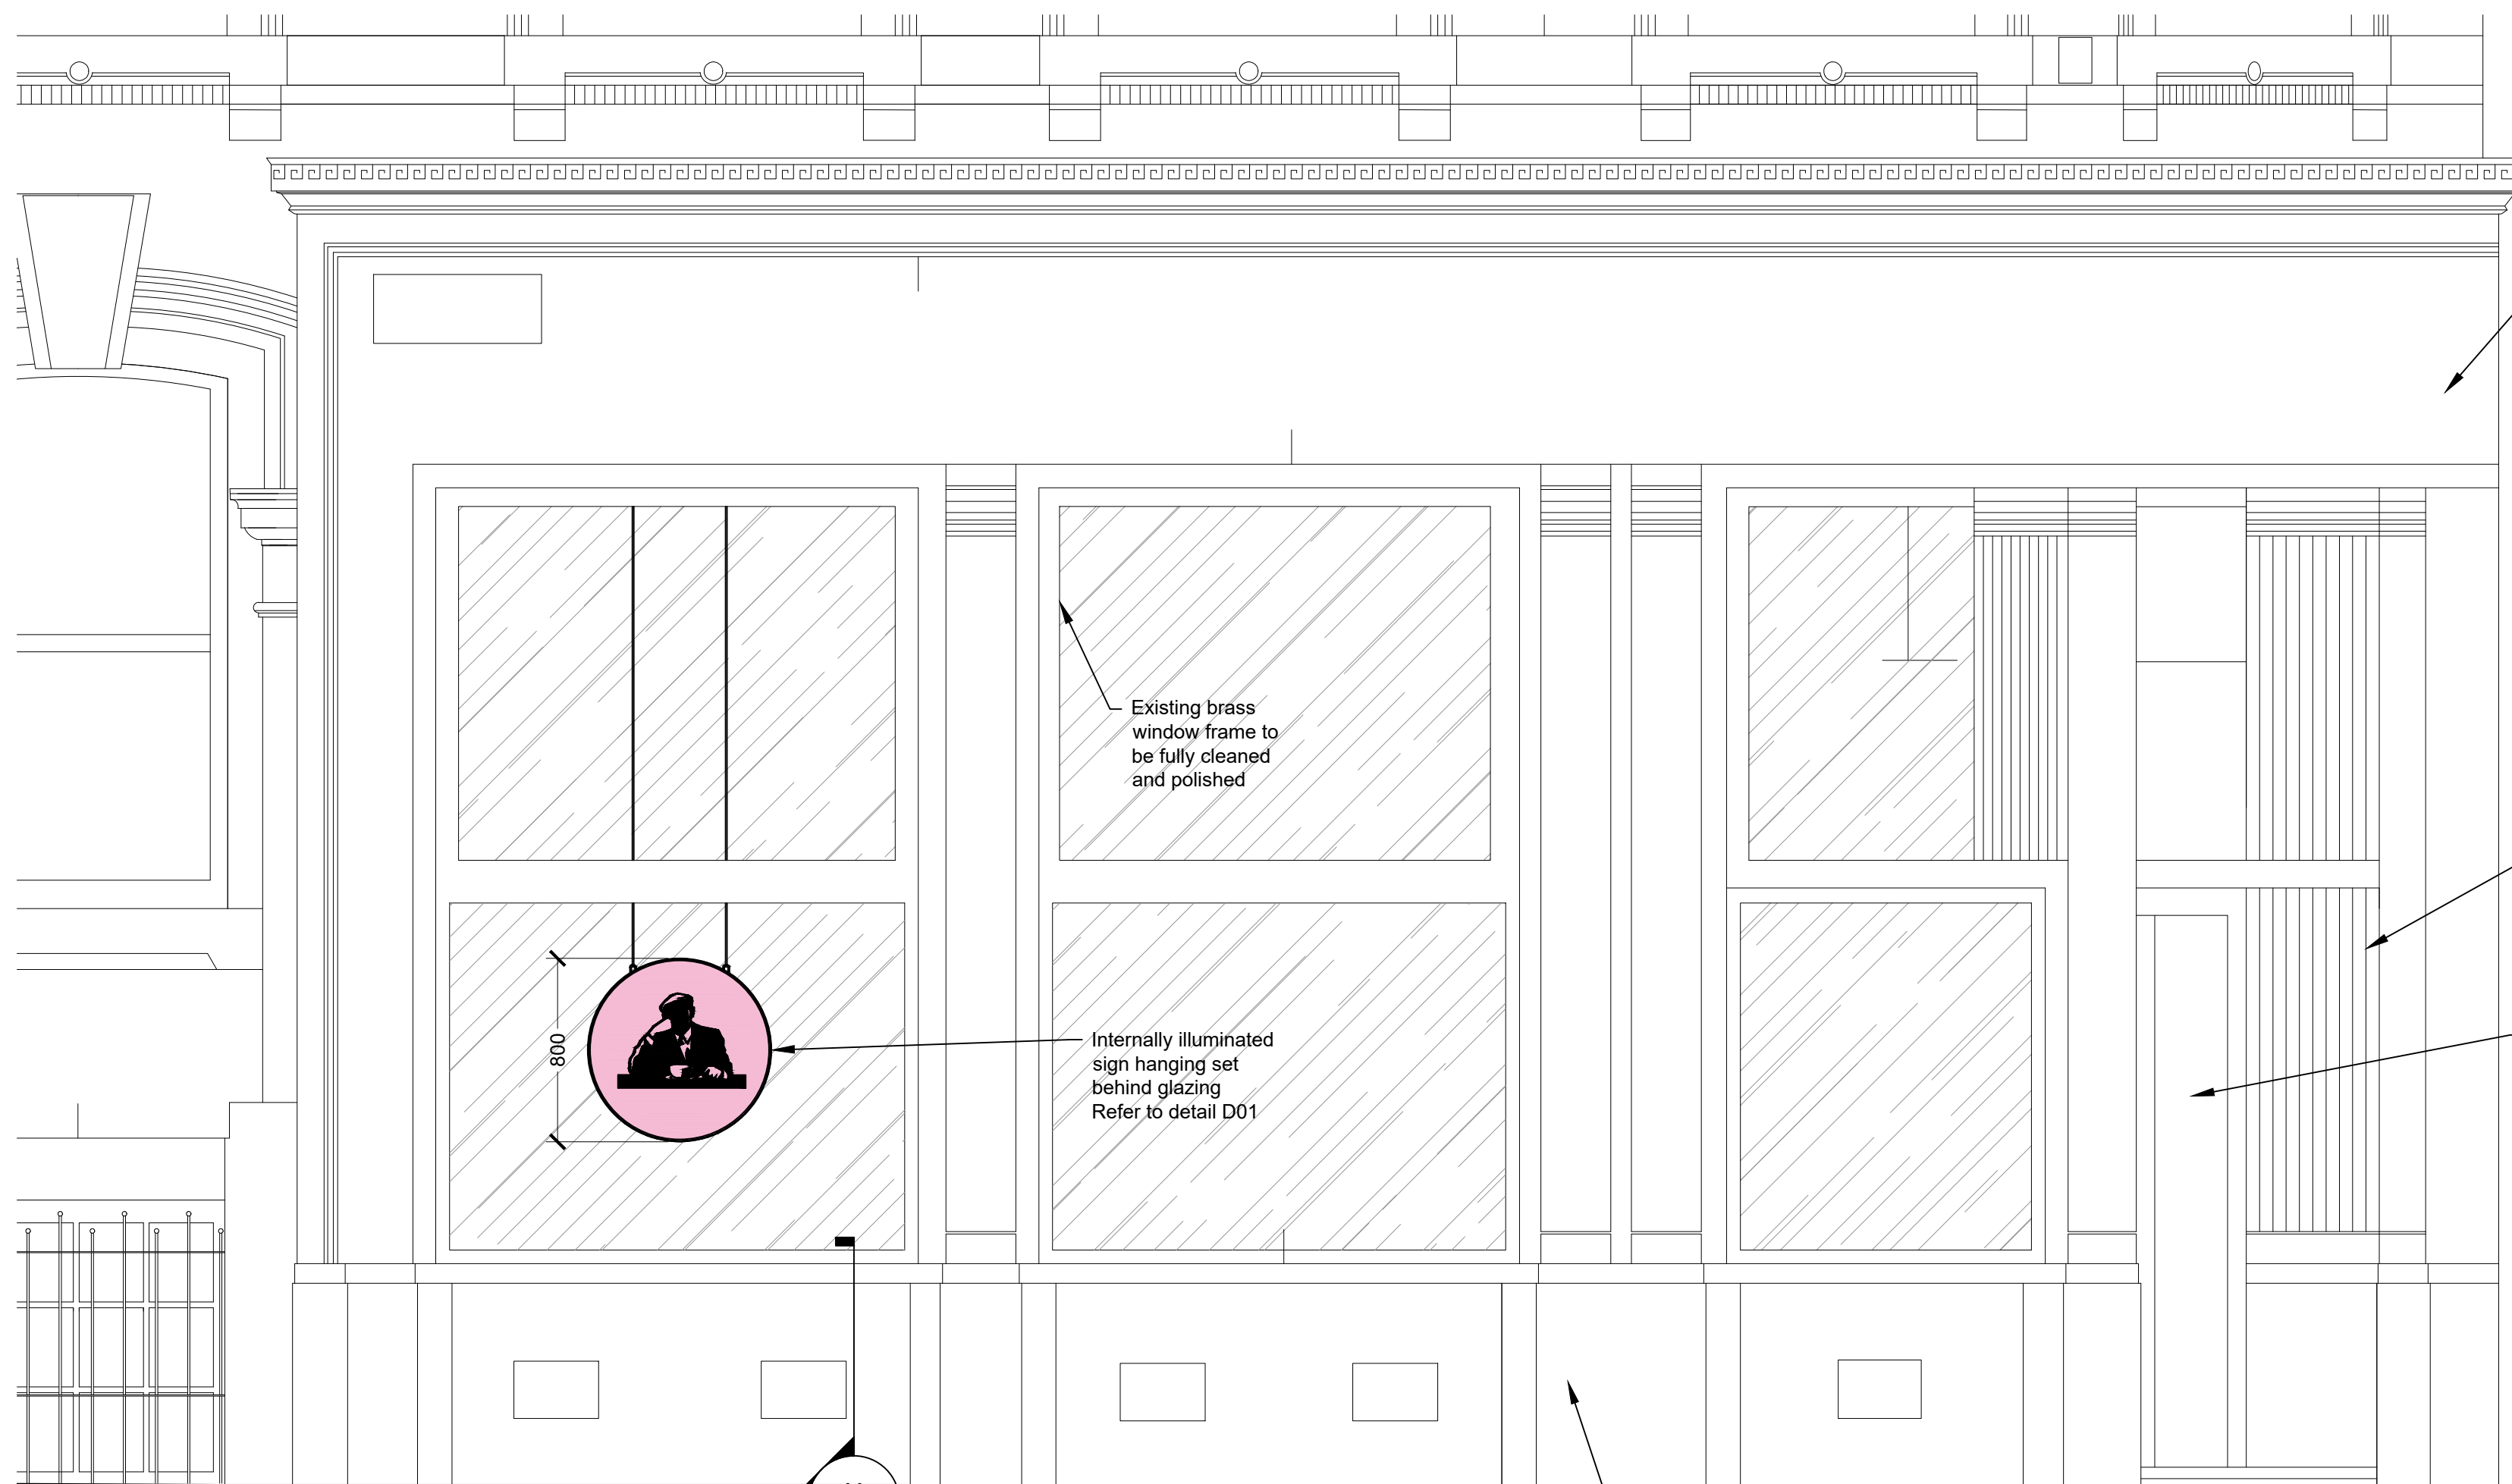


1 Mosley Street Elevation

Scale: 1:25@A1




1 Princess Street Elevation

Scale: 1:25@A1

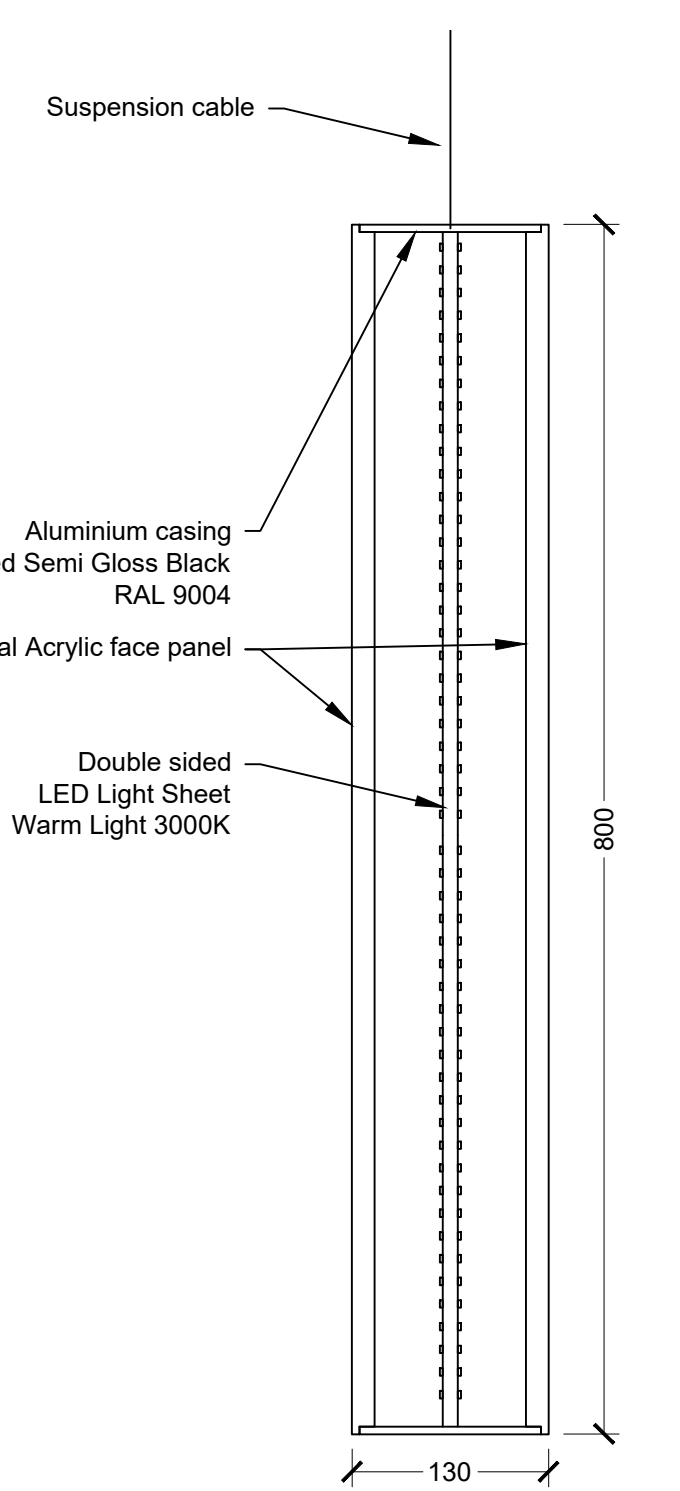


01 Hanging Sign

Scale: 1:5@A1

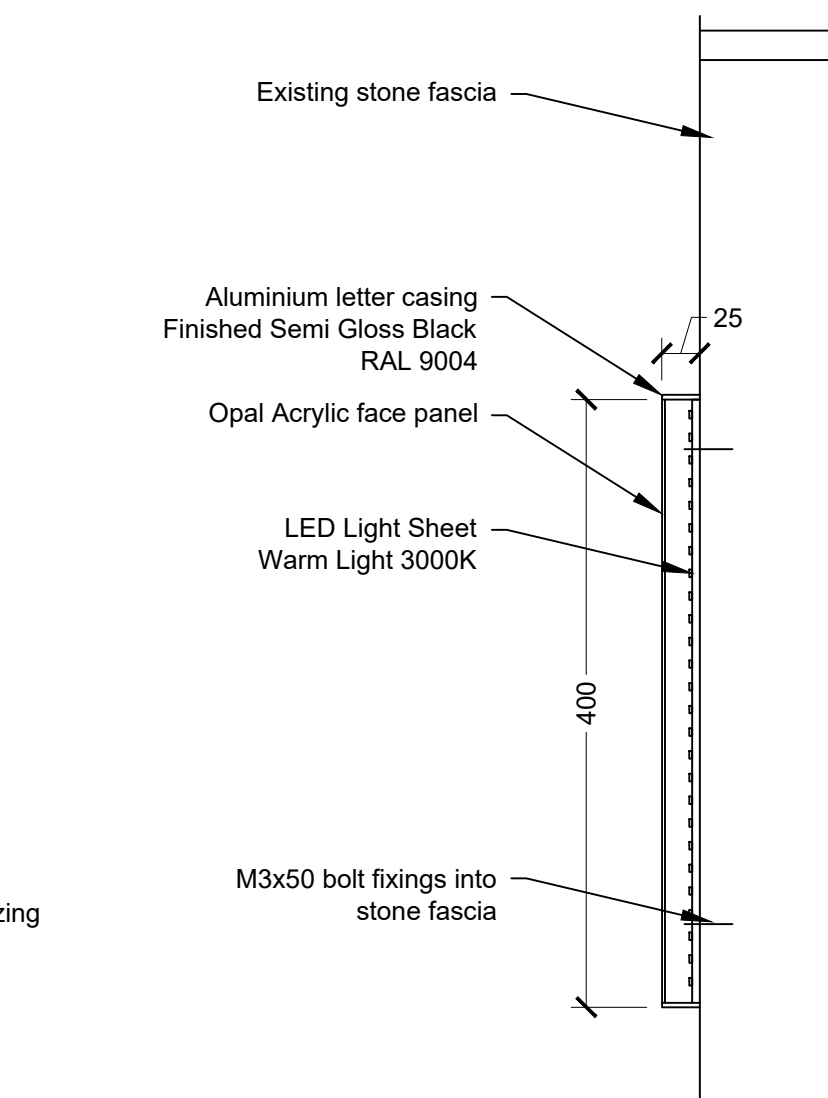

02 Fascia Sign Detail

Scale: 1:5@A1

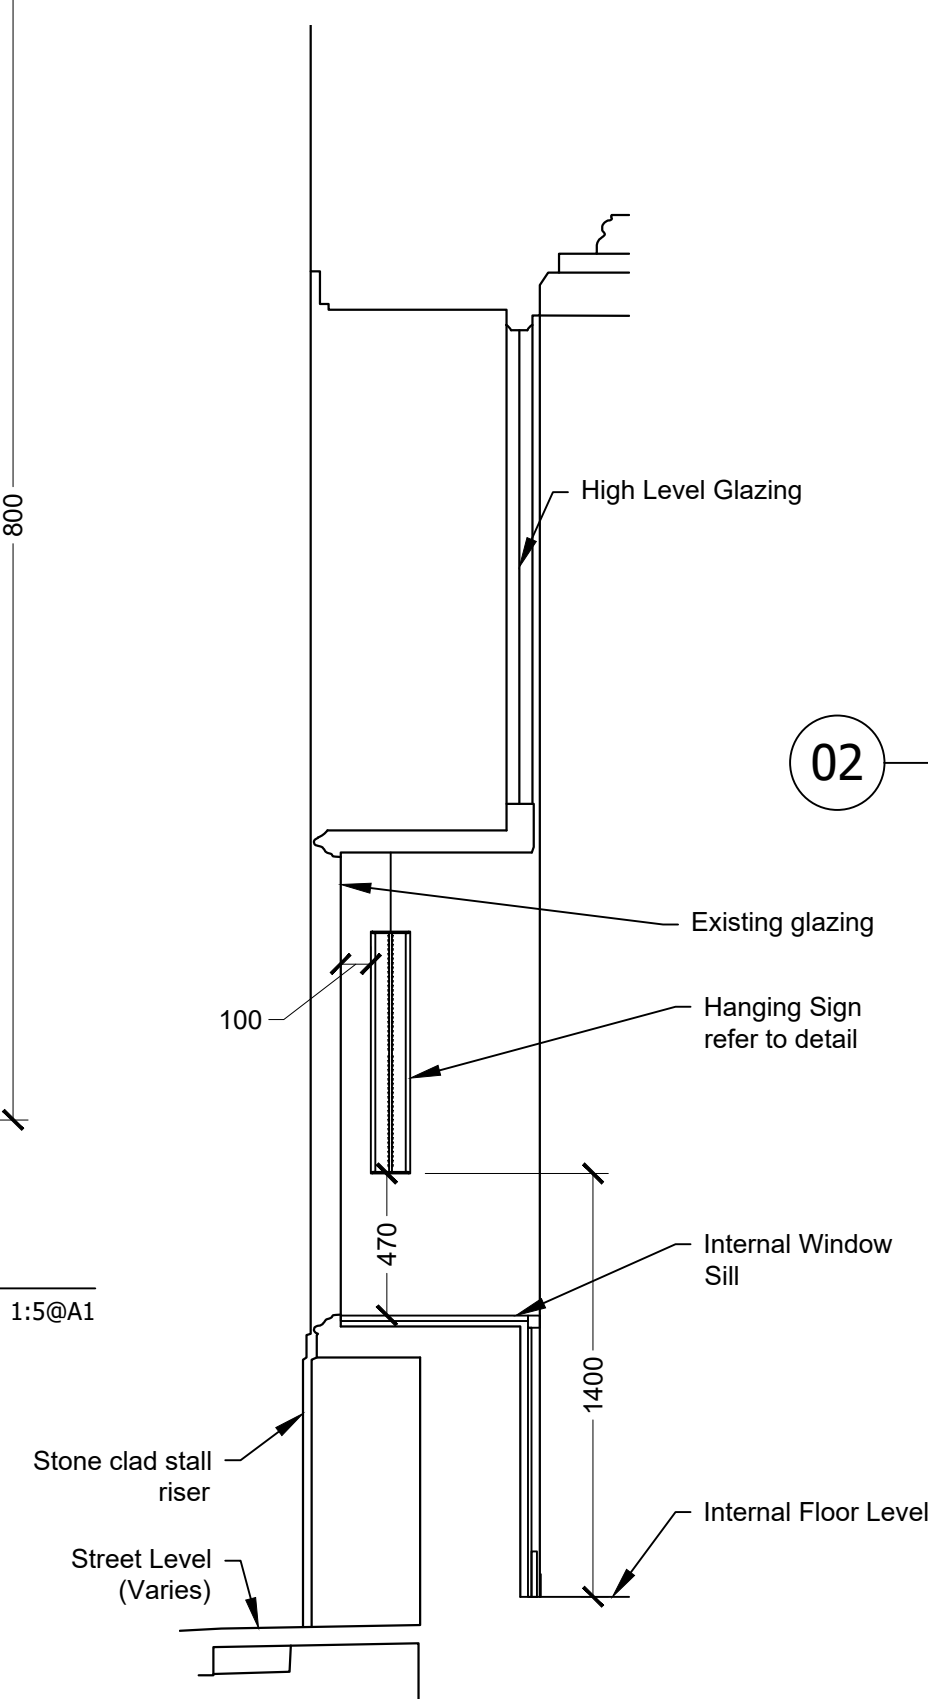

AA Section Through

Scale: 1:25@A1

REVISION	DATE	DETAILS
PROJECT		
77 Mosley Street Manchester		
JOE & THE JUICE		
FLOOR		
Ground Floor		
DRAWING TITLE		
External Elevations		
SCALE	1:50	PAPER SIZE A1
DRAWING NUMBER	7042-12	REVISION E
DRAWN BY	SE	DATE March 25
STATUS	L1	
ad@designtime.com 2-Work, 7 Cutler Mill Theyard North WF1 5FY		