



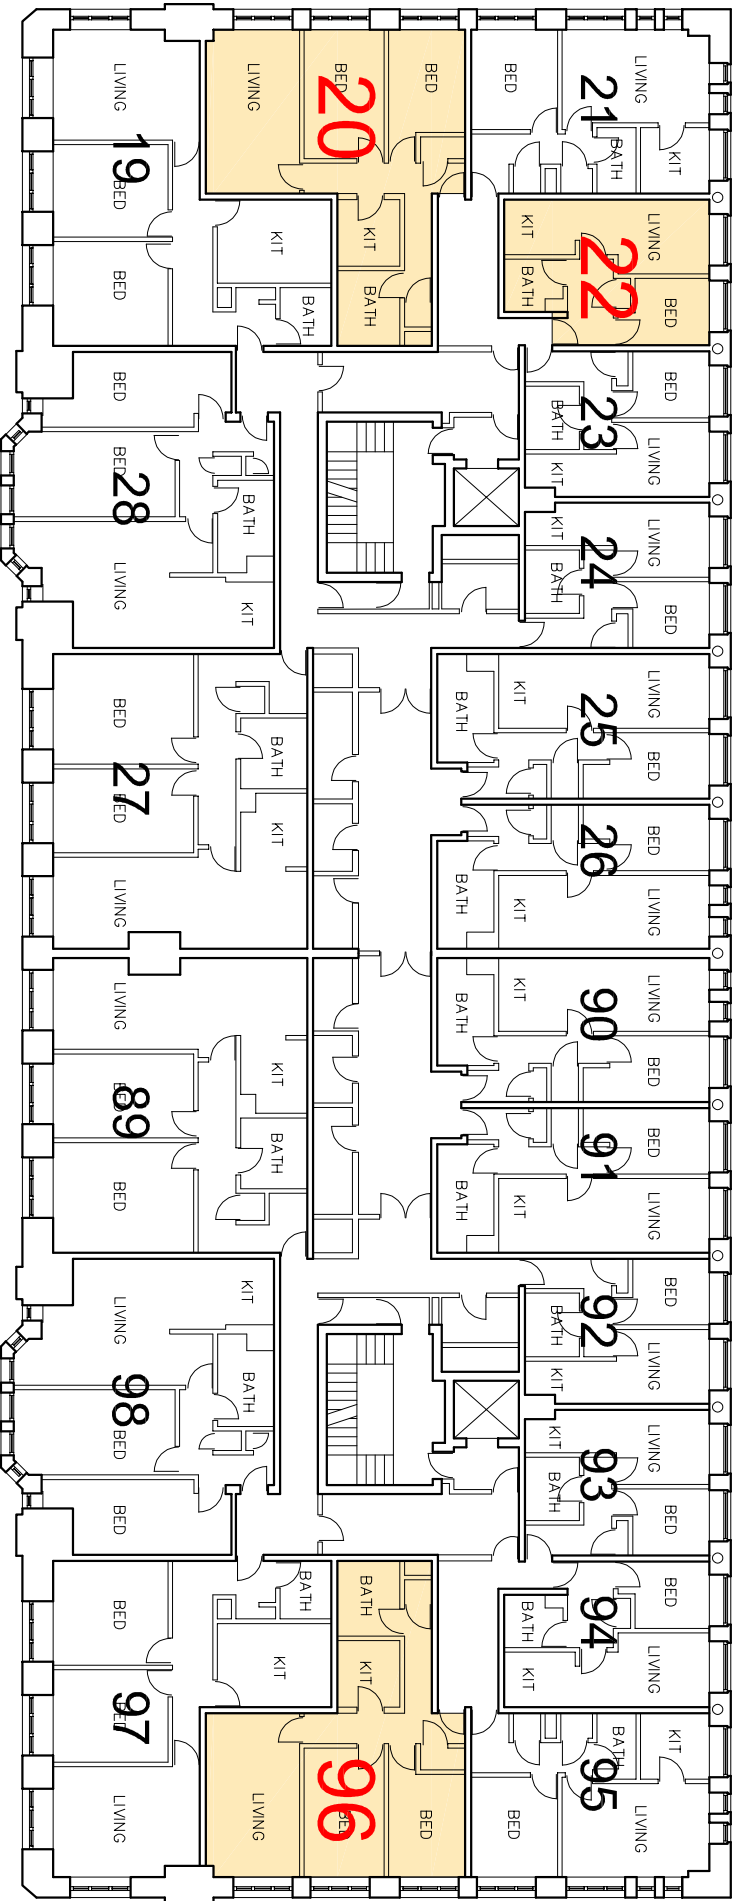

2nd FLOOR

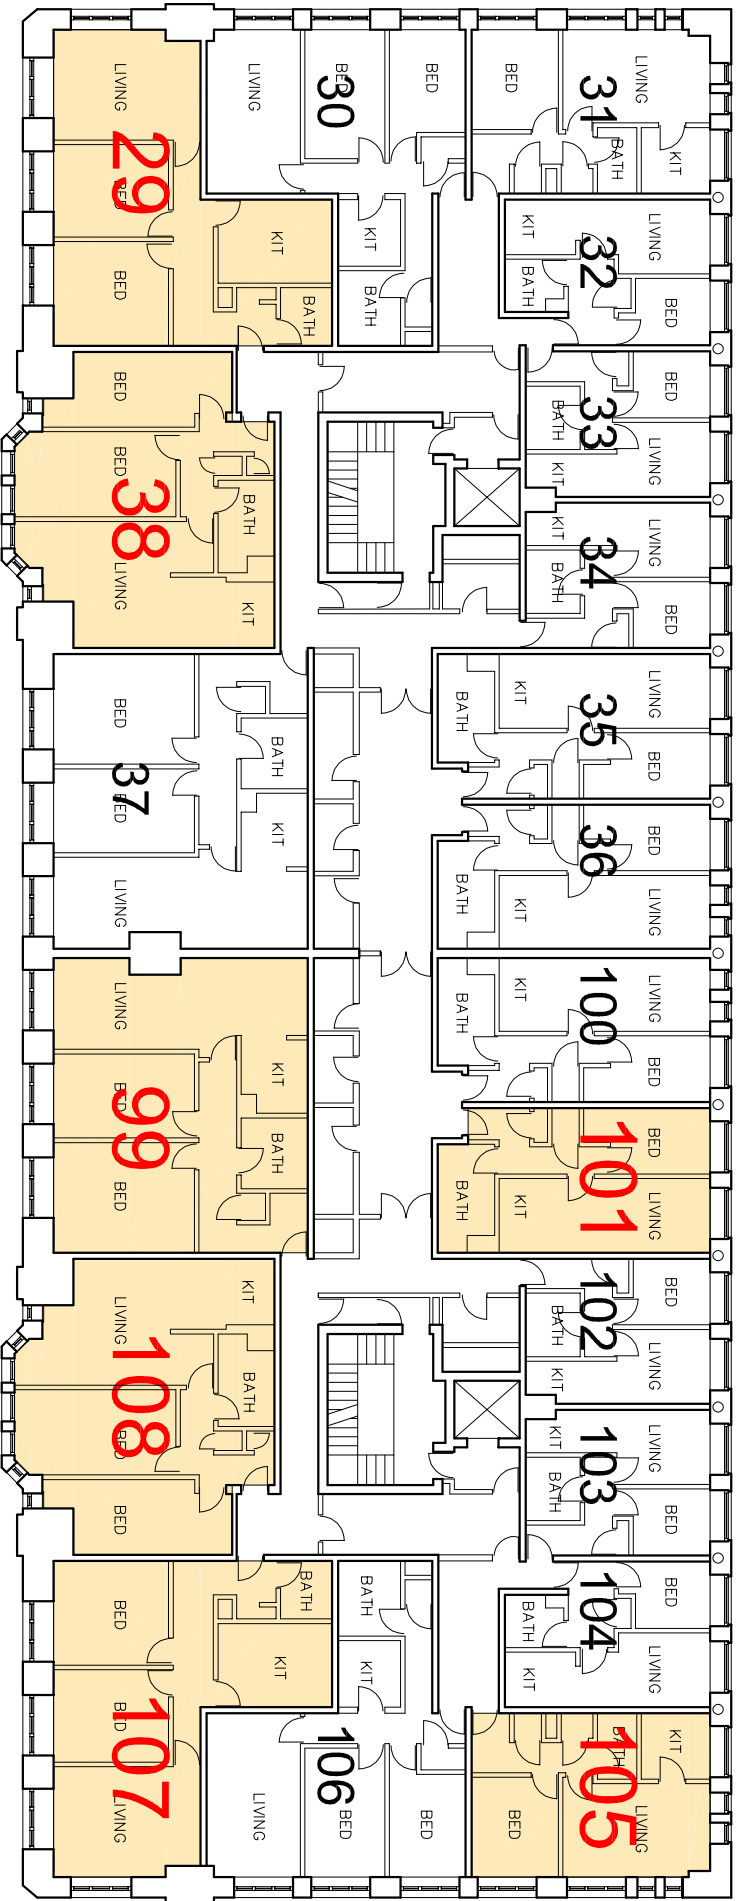

3rd FLOOR

NOTES

A3

PLANS DRAWN FROM RECORD DRAWINGS  
NOT FROM SURVEY  
DO NOT SCALE

| rev | date | by | description |
|-----|------|----|-------------|
|-----|------|----|-------------|

contract  
NEW SECONDARY GLAZING  
INDIA HOUSE  
WHITWORTH STREET  
MANCHESTER

client

THE GUINNESS PARTNERSHIP

|         |             |       |    |         |        |
|---------|-------------|-------|----|---------|--------|
| dwg no. | 7604/ 02    | rev.  |    | date    | AUG 25 |
| scales  | 1/ 250 @ A3 | drawn | RW | checked |        |

subject  
SECOND AND THIRD FLOOR  
EXISTING PLANS

**Warburton**  
a s s o c i a t e s  
Chartered Architects



The Old Police Station, 62 Chapel Street, MANCHESTER M3 7AA  
Tel: 0161 833 9345 Fax: 0161 831 7584 mail@warburtonassociates.com