


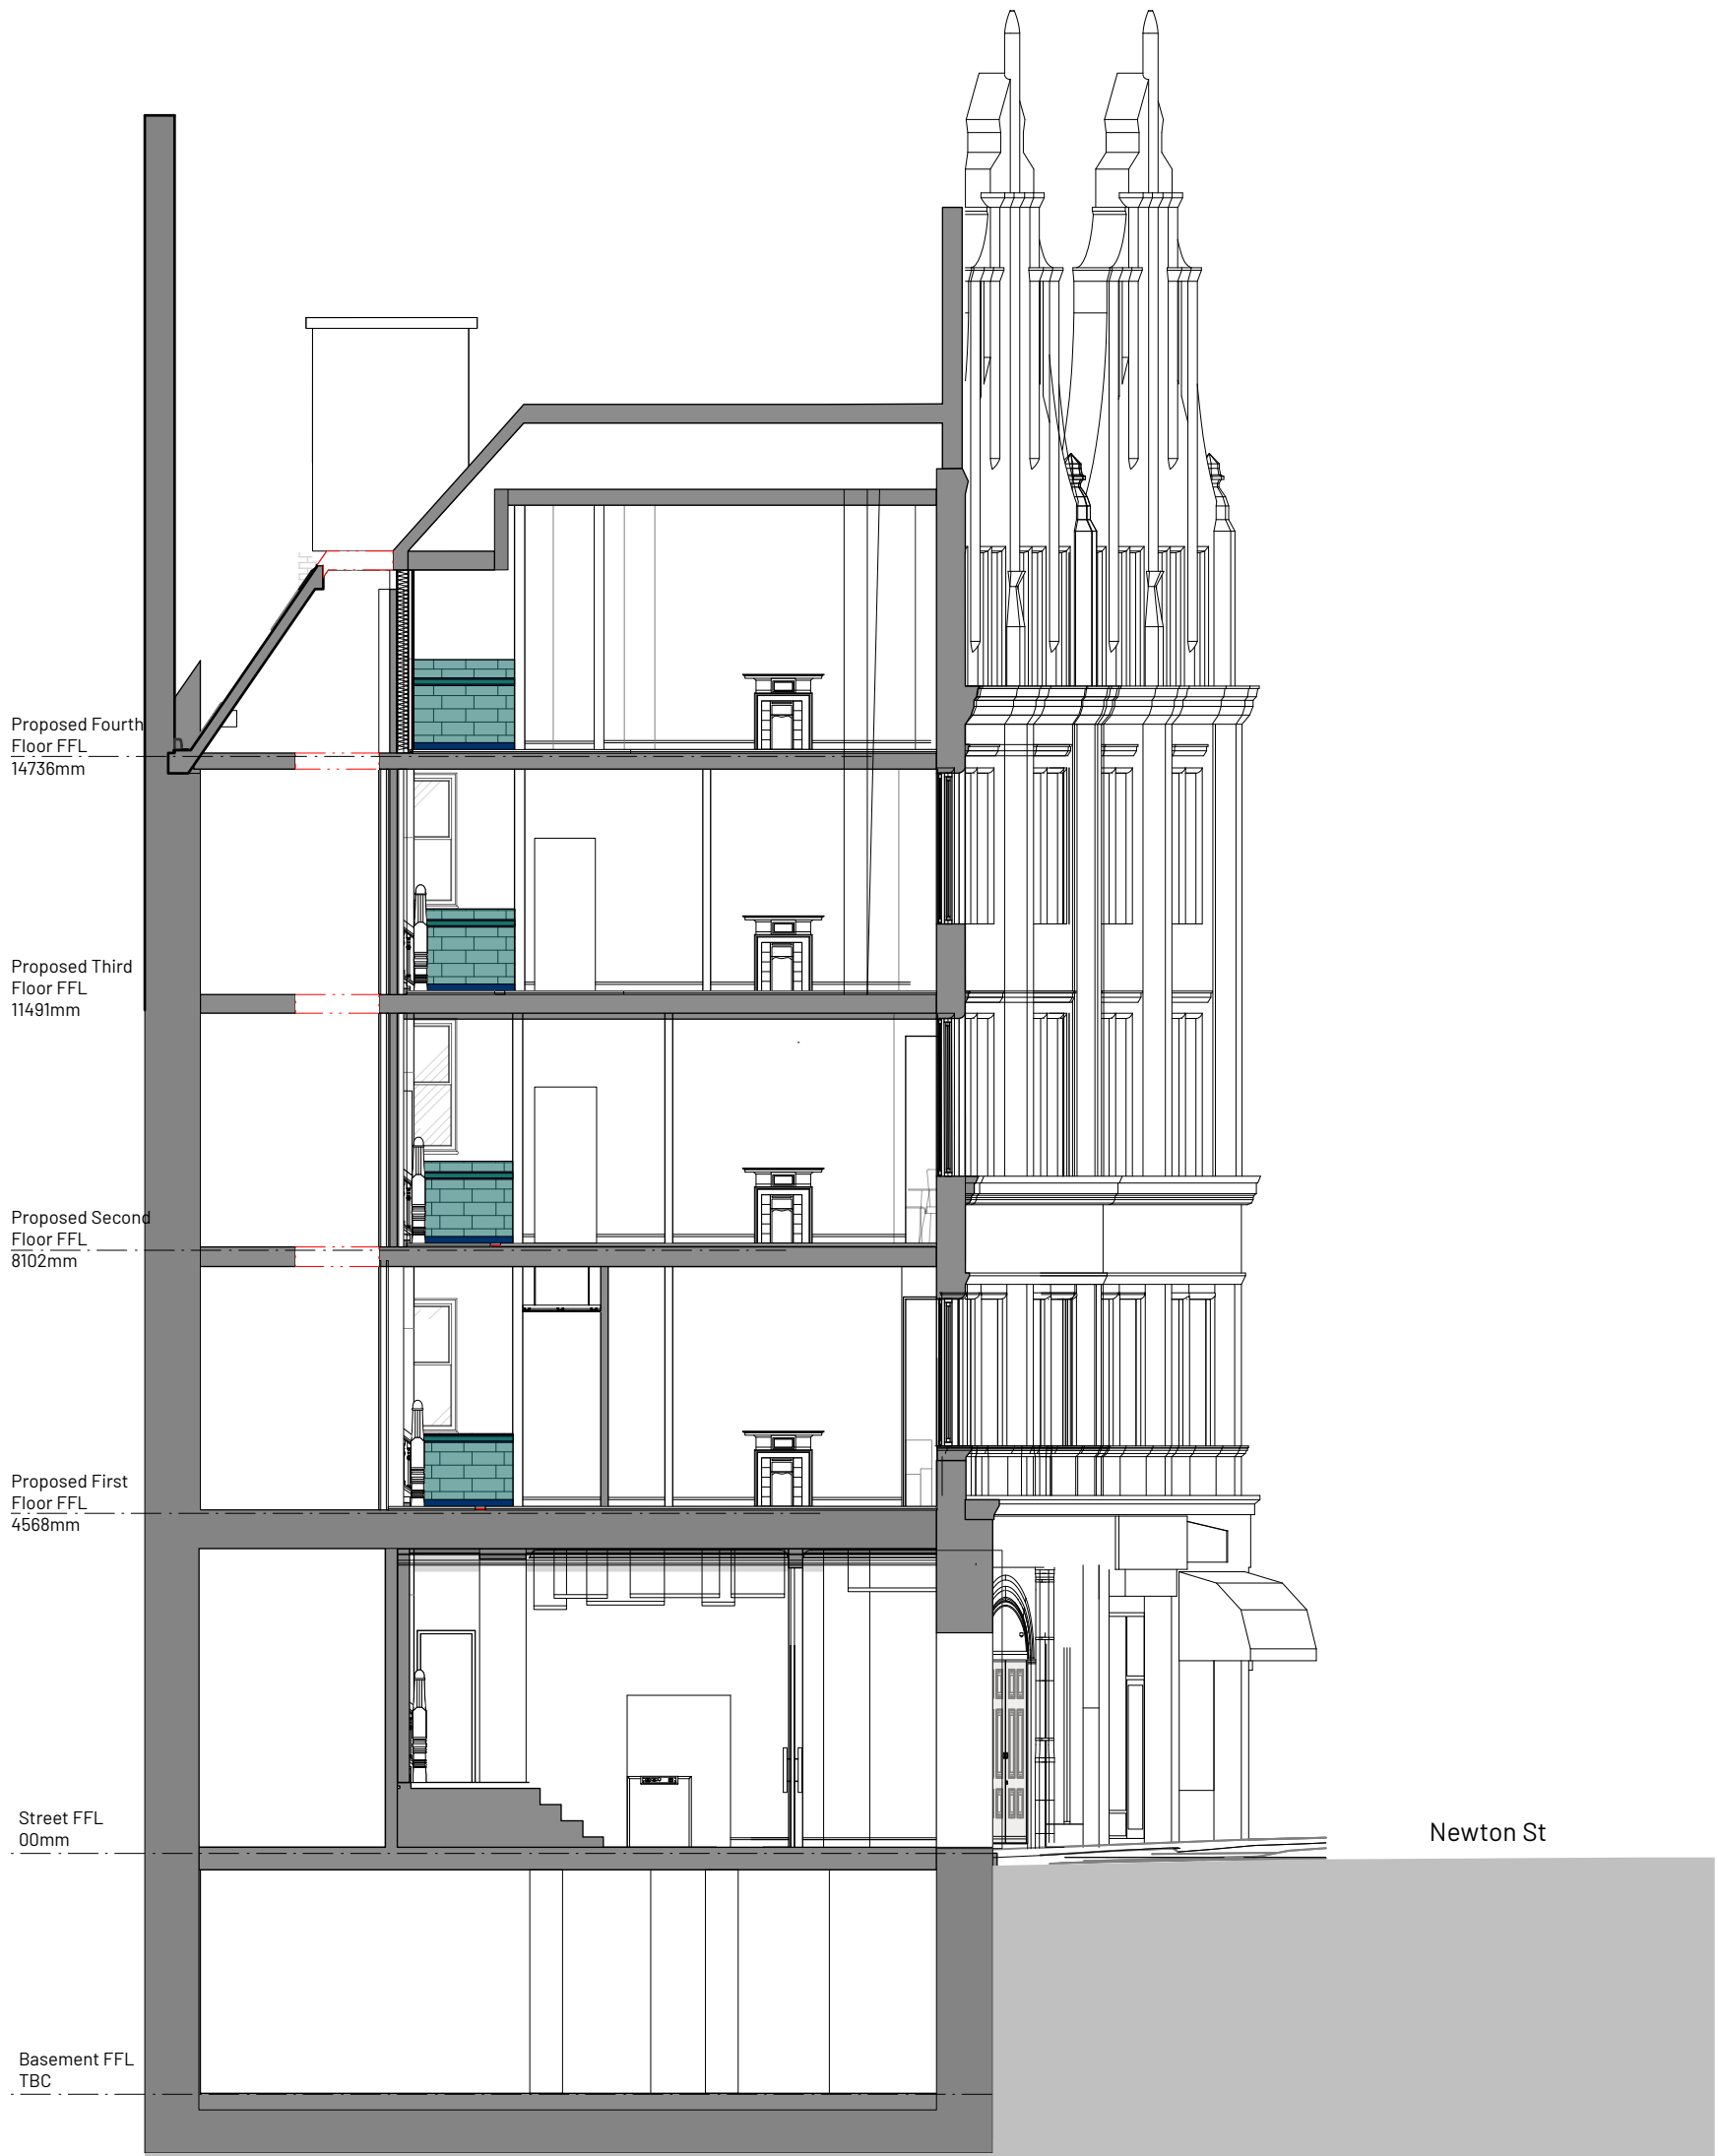

1 Key Plan - 1st Floor
Scale: 1:500

Key

- Existing
- Proposed
- Existing Historic Fabric to be Removed
- Existing Non-Historic Fabric to be Removed

REV	NOTE	DRN	CHK
-----	------	-----	-----

St Margarets (App. 2),
Manchester
For Charlotte Street Estates

Section BB - Strip Out

PROJECT REF.	2093
DRWG NO.	P(311)
REVISION	
SCALE	1:100 @ A3
DATE 1st	Aug 25
DRAWN	GS

SK sketch E existing P proposed T tender C construction FI final issue

+44 161 236 0051
ARCHITECT@ATELIERMB.CO.UK

ATELIER.MB