




PROPOSED ELEVATION - QUAY ST
1:100



PROPOSED ELEVATION - ATKINSON ST
1:100

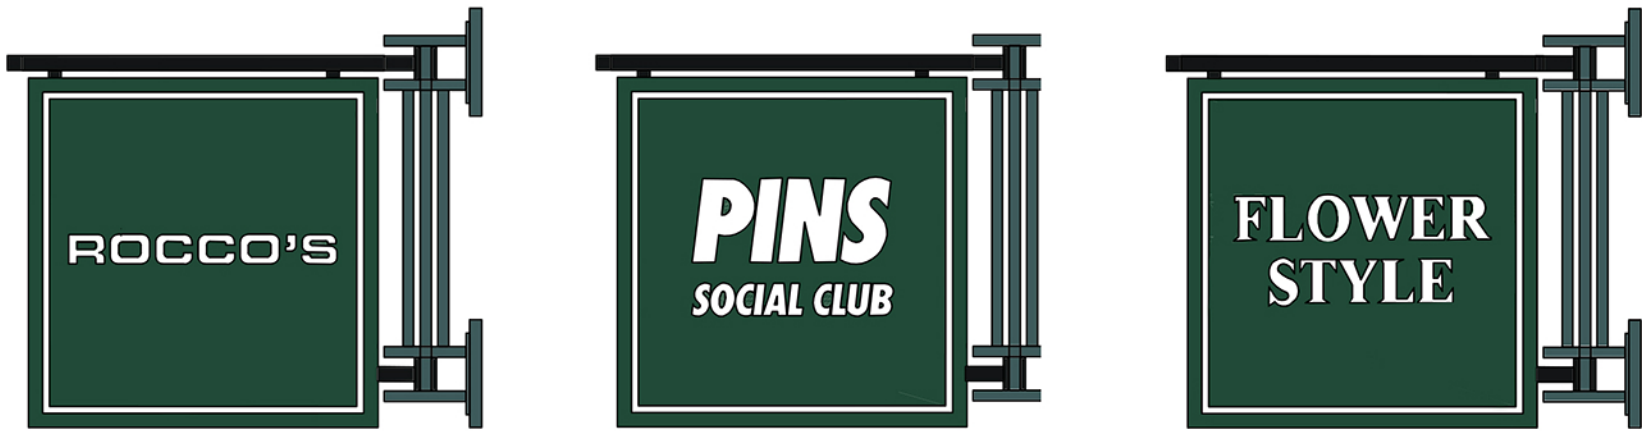

PROPOSED PROJECTING SIGNS
1:100



HARRISON INCE

ARCHITECTS INTERIOR DESIGNERS

PINS SOCIAL CLUB

CLIENT

SUNLIGHT HOUSE
LITTLE QUAY ST, MANCHESTER M3 3HP

PROJECT

ATKINSON STREET
PROPOSED RENDERED ELEVATION

TITLE

DATE AUGUST 2025

JOB NO. 01

DRAWN CAD/GW

CHECKED

SCALE 1:50 @ A1

DWG. NO. AL007 G - RENDERED

SECOND FLOOR

EASTGATE

2 CASTLE STREET

MANCHESTER

M3 4LZ

TEL: 0161 236 3600

EMAIL: admin@harrison-ince.co.uk

ALL DIMENSIONS TO BE CHECKED
ON SITE BEFORE CONSTRUCTION

FOR PLANNING