Scale 1 : 100 @ A0

0 1 2 5 10 m

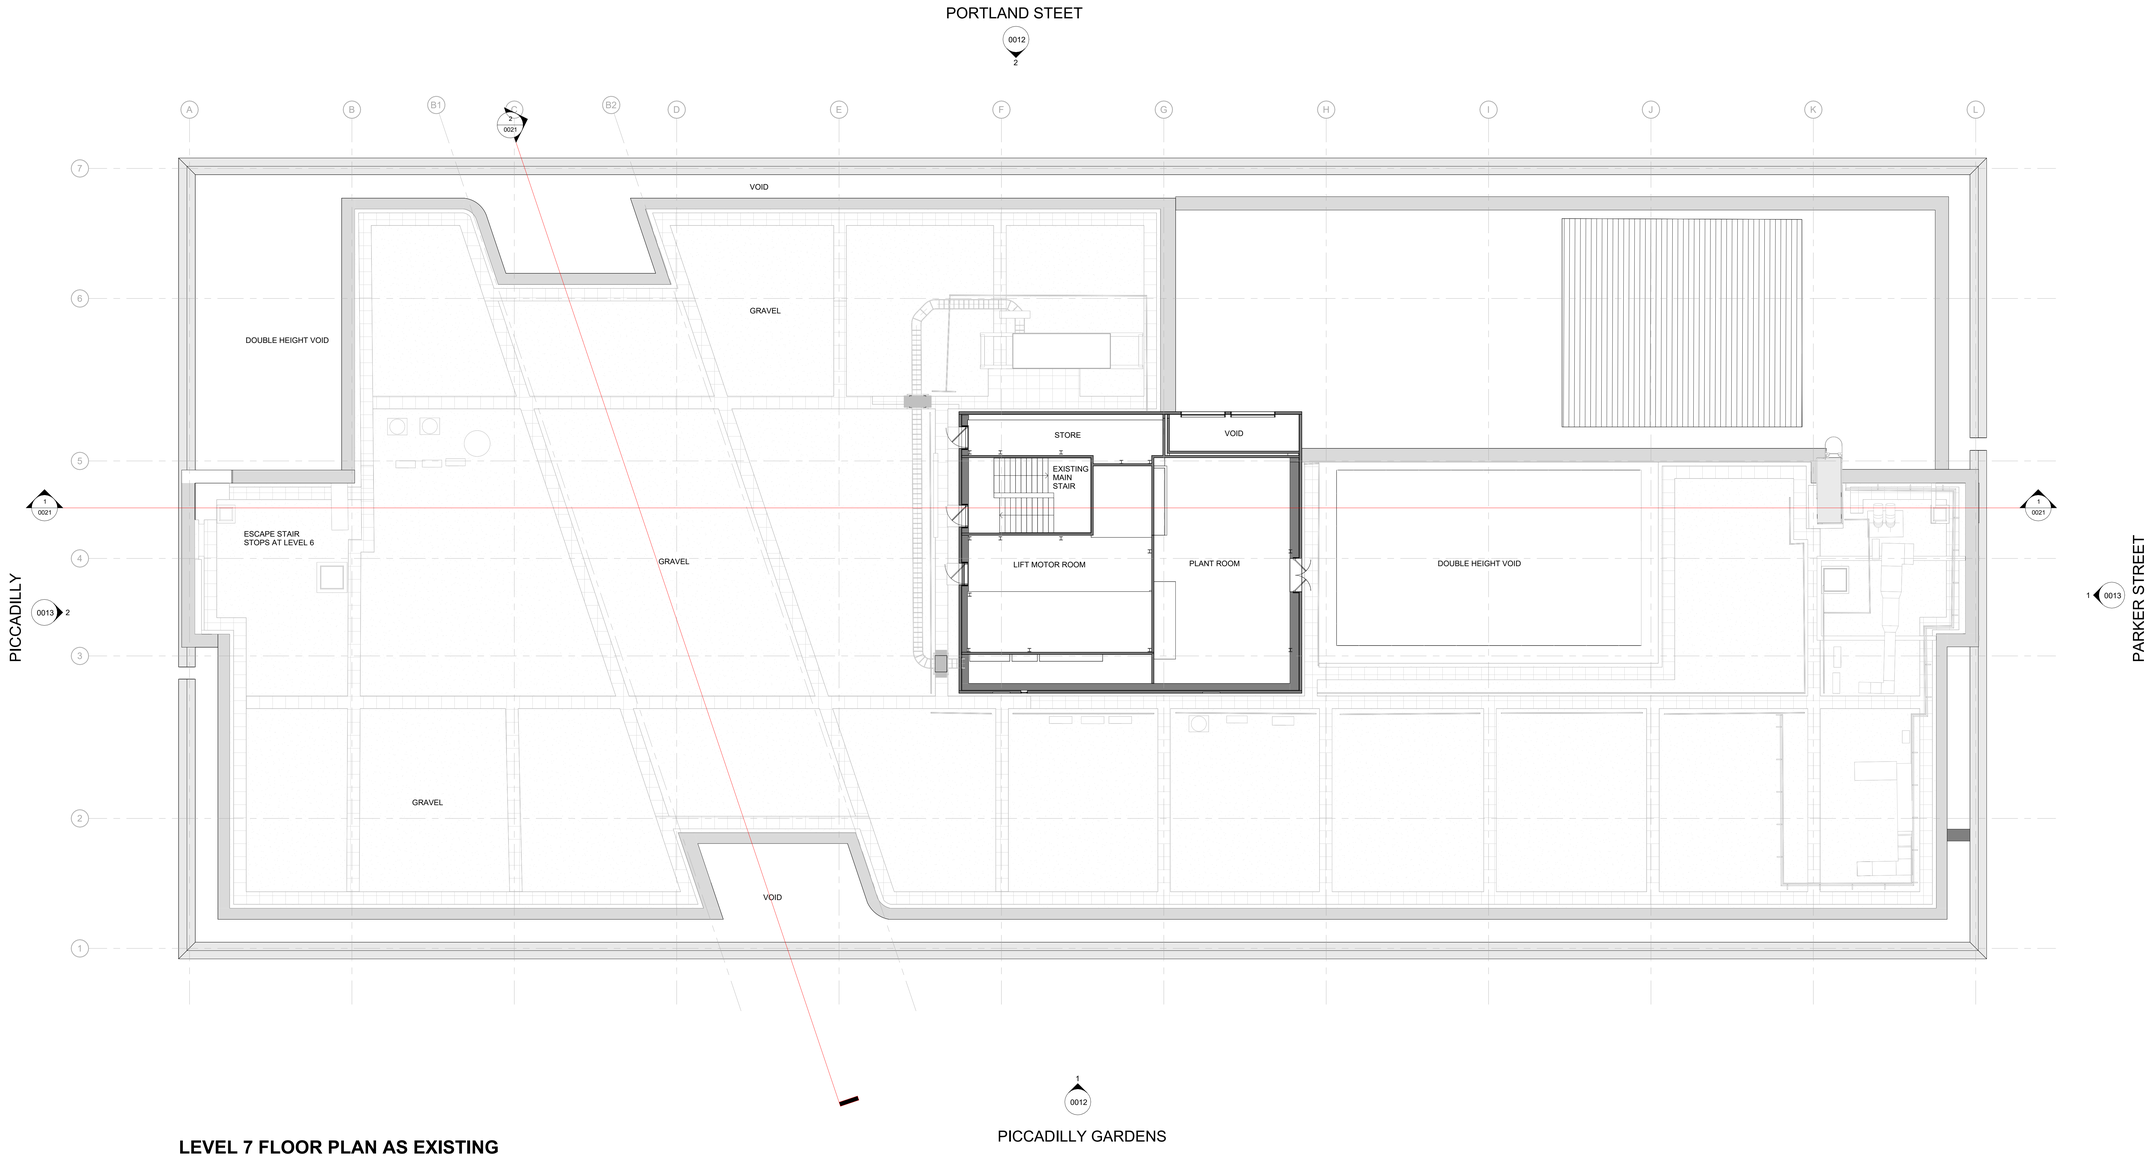

LEVEL 7 FLOOR PLAN AS EXISTING

1 : 100

A0

DLG ARCHITECTS LLP dlgarchitects.com

LEEDS Ground Floor, Town Centre House, Merrion Centre, Leeds, LS2 8LY +44(0)113 247 1222

LONDON Studio 12.DG.1, The Leather Market, 11-13 Weston Street, London, SE1 3ER +44(0)207 620 1236

leeds@dlgarchitects.com london@dlgarchitects.com

This drawing and CAD data therein is protected by copyright and must not be reproduced without the written consent of DLG Architects LLP. ©

1. Do not scale from the drawing, figured dimensions only to be used. All dimensions are in millimetres unless noted otherwise. Scale bar for reference only.
2. All dimensions and sizes shall be verified on site before proceeding with the work.
3. Drawing to be read in conjunction with all supporting information issued by the Architect, and associated information provided by all other Consultants and Designers.
4. Specialist design proposals to be fully coordinated with the architectural design.
5. DLG Architects shall be notified in writing of any discrepancies with other Consultant or Designers information. Where discrepancies are apparent, the design intent on the architectural drawings will take precedence, unless otherwise agreed in writing with the Architect.
6. All proprietary materials must be installed or constructed in strict accordance with the manufacturer's specification and installation guidance.
7. All works to be undertaken in accordance with current Building Regulations and associated BS and BS EN Standards.
8. PDF drawings to take precedence over any 2D or 3D CAD data.
9. All aspects of the design and specification are limited to the agreed DLG Architects LLP scope. Independent advice relating to all aspects of specialist design to be sought.

Rev	Date	Description	By	Chkd
P01	24.10.25	Planning Submission	CLB	SMH

Project
LGIM
ONE PICCADILLY GARDENS
PORTLAND STREET
MANCHESTER
M1 1RG

dlg

Drawing Title
LEVEL 7 FLOOR PLAN AS EXISTING

Status
PLANNING

Job No	Date Drawn	Scale	Drawn	Checked
4336	SEPT '25	1:100 @ A0	SS	SMH

Project ID	Originator	Volume	Level	Type	Role	Number	Revision
4336	DLG	ZZ	07	DR	A	0006	P01