




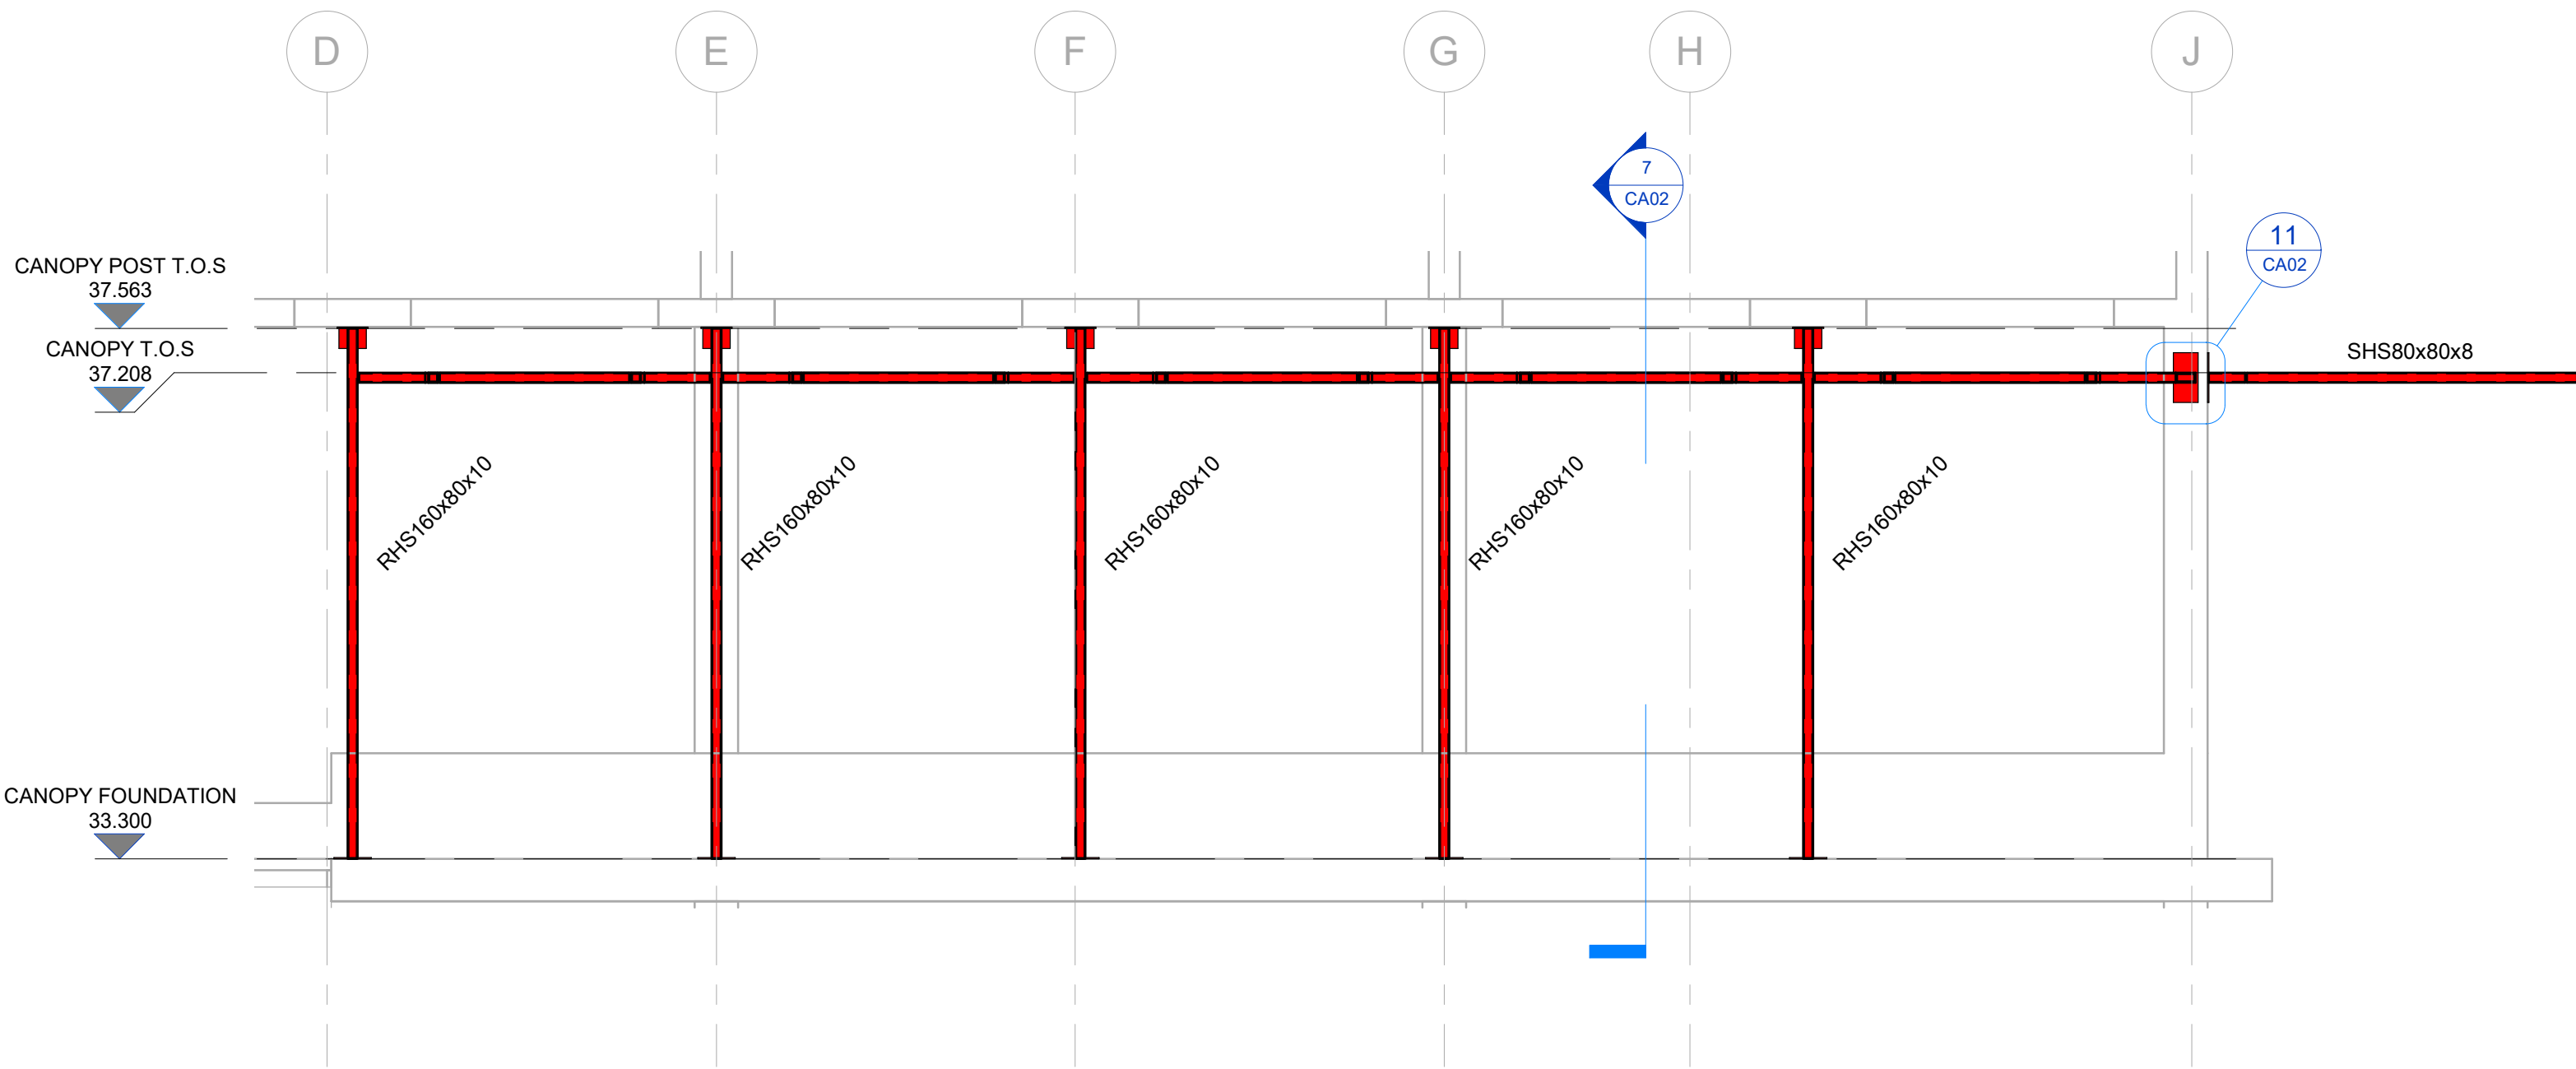

1 West
1 : 50

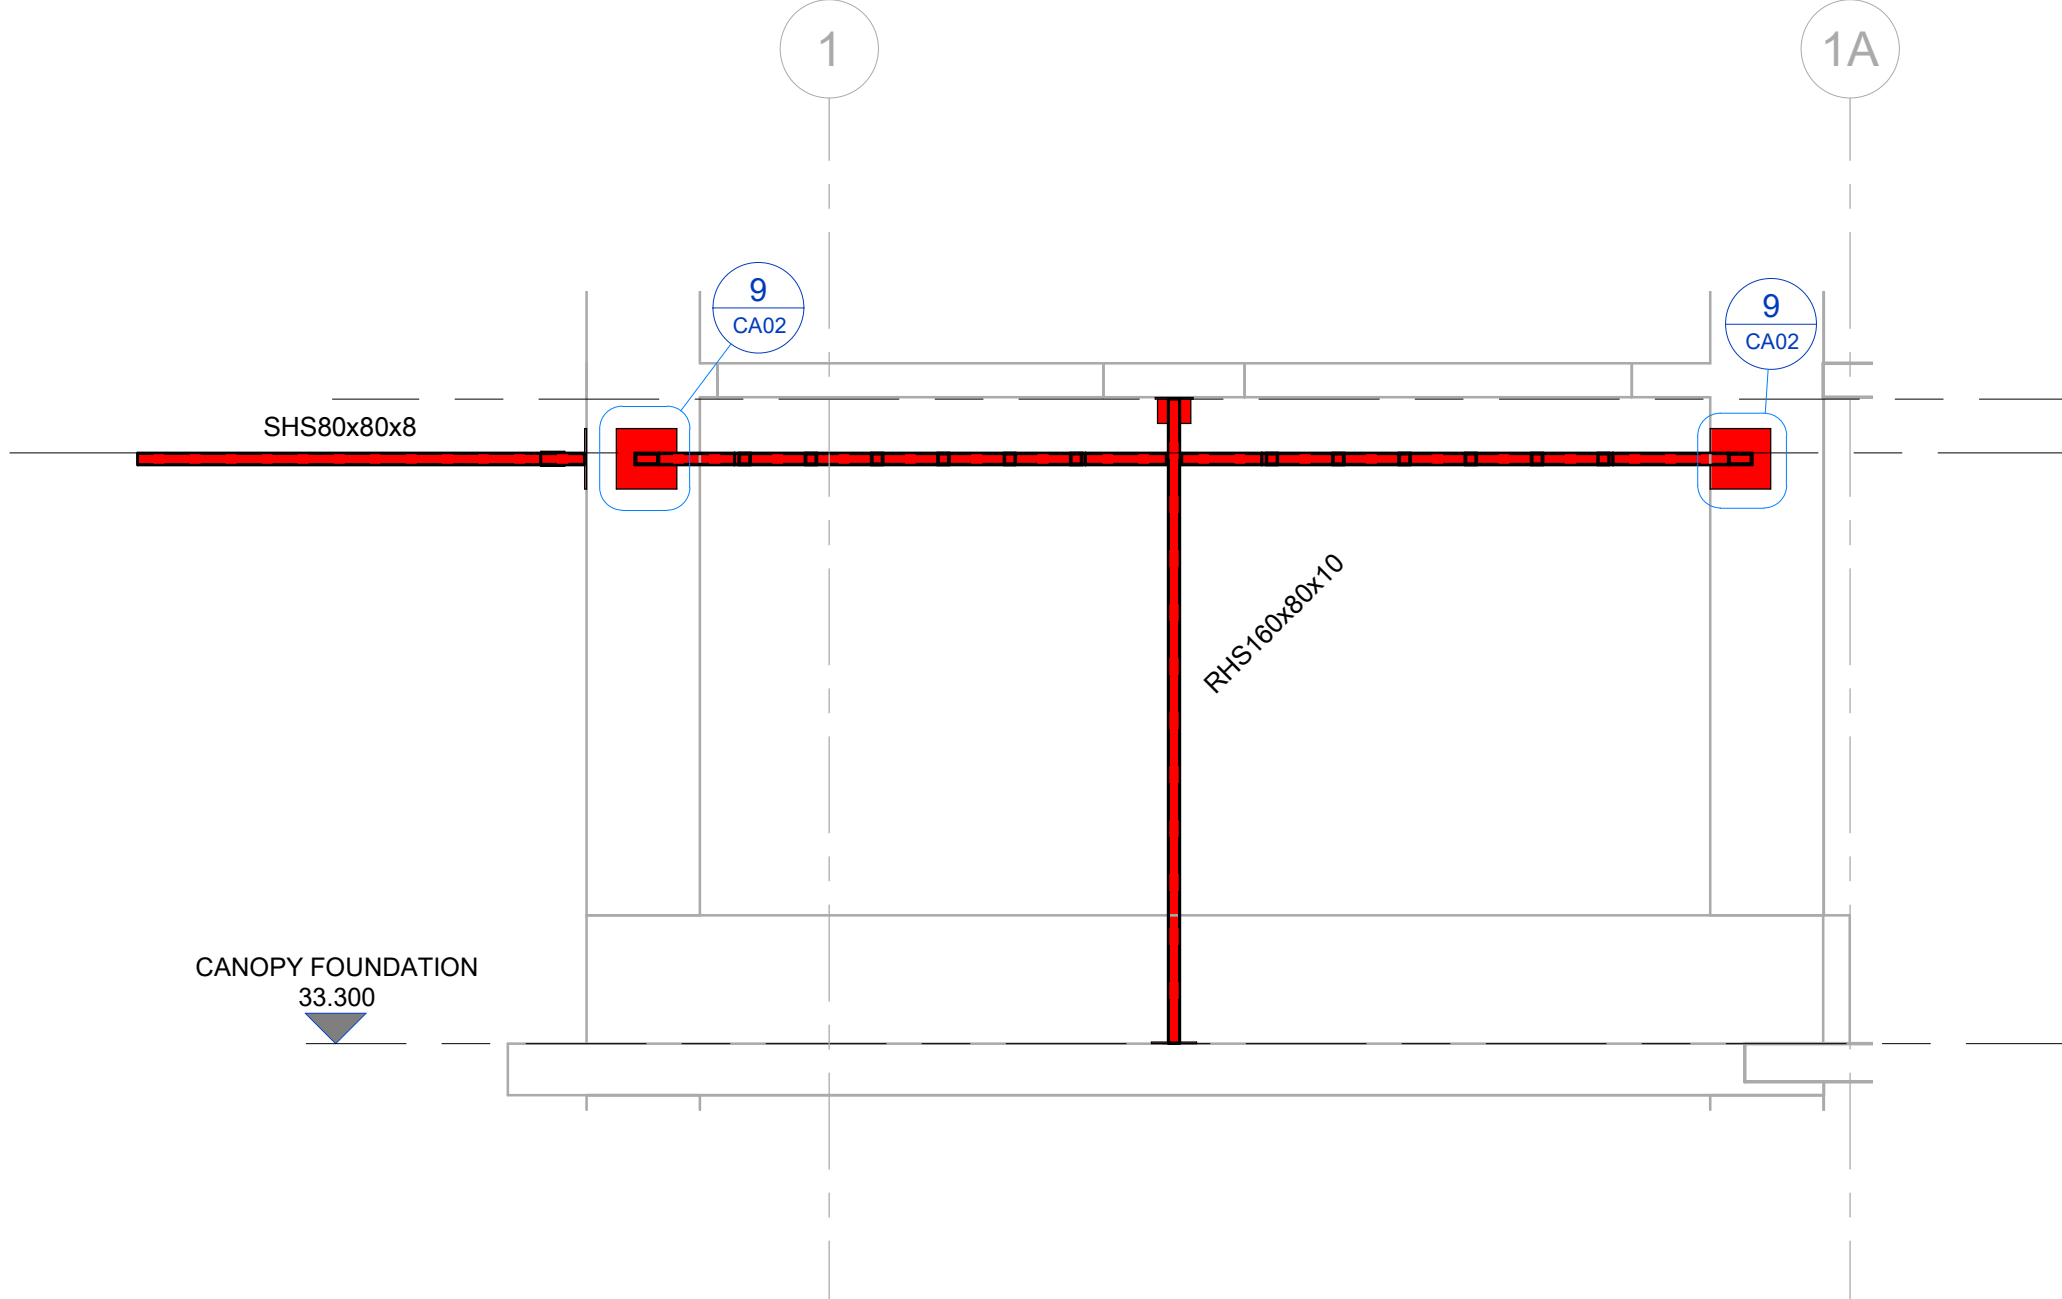

2 South
1 : 50

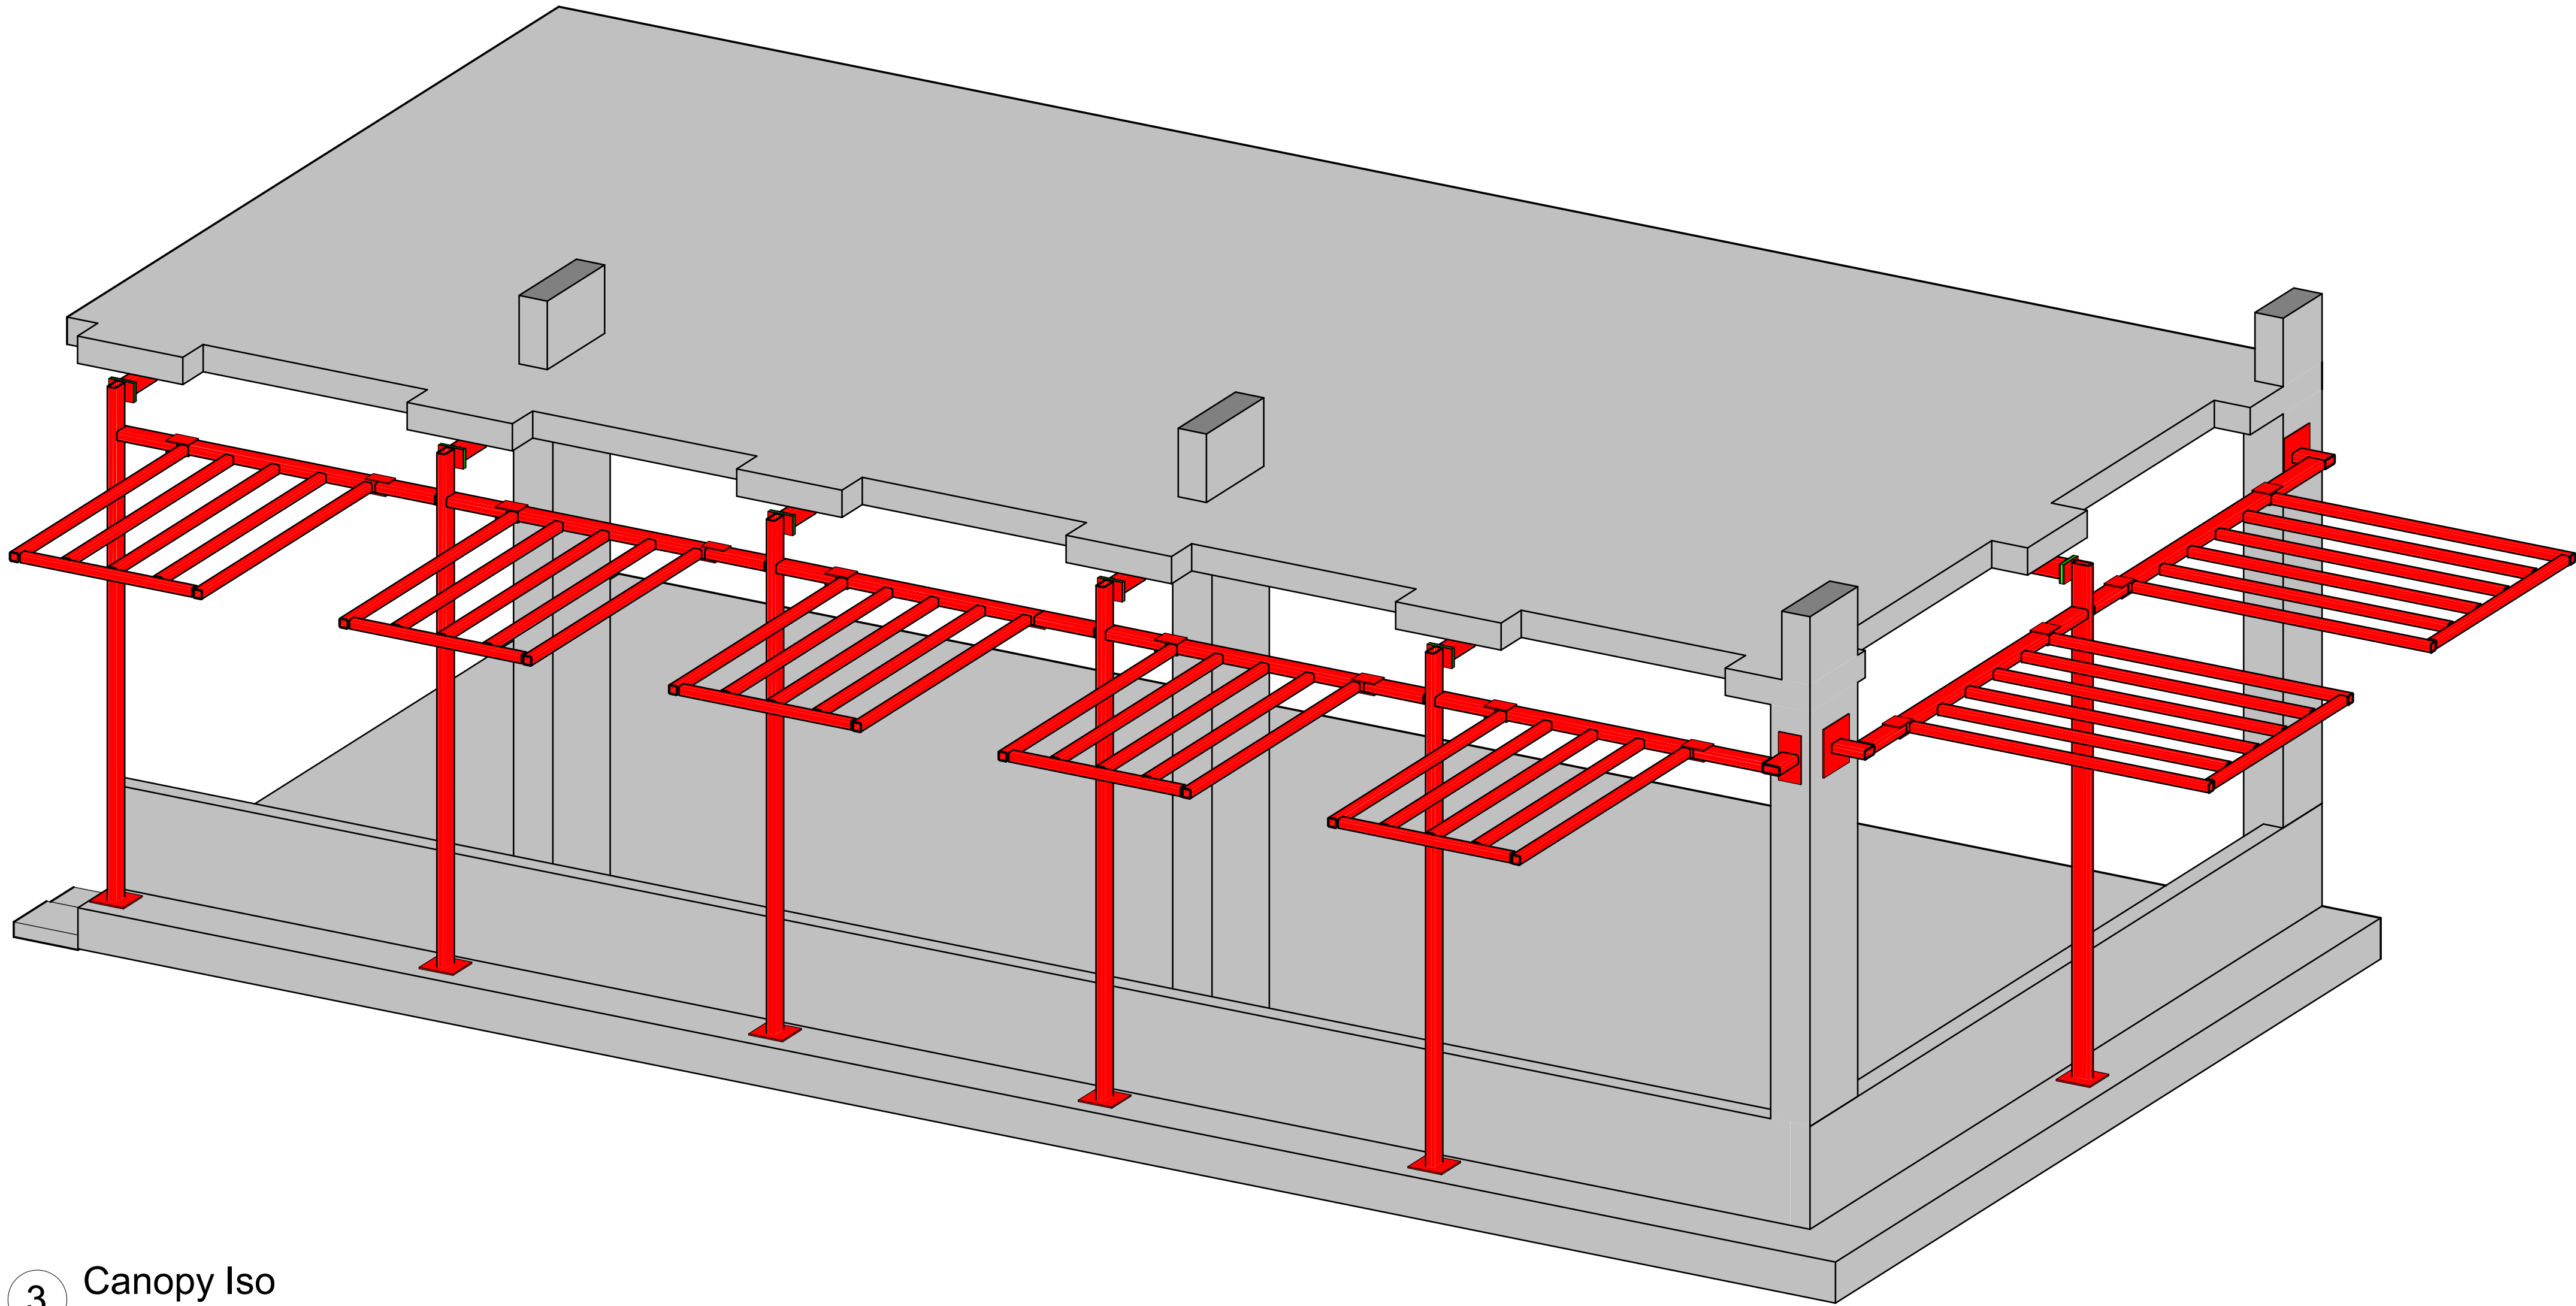

3 Canopy Iso

THIS DRAWING IS THE PROPERTY OF RgCp. COPYRIGHT IS RESERVED BY THEM AND THE DRAWING IS ISSUED ON THE CONDITION THAT IT IS NOT COPIED, REPRODUCED, RETAINED OR DISCLOSED TO ANY UNAUTHORISED PERSON EITHER WHOLLY OR IN PART WITHOUT THE WRITTEN CONSENT OF RgCp.

- NOTES**
- 1.RoC drawings are to be read in conjunction with relevant documents, specifications, architectural and services drawings, including approved builders work drawings. The contractor should notify CA of any discrepancies between the structural drawings and specifications or other drawings.
 - 2.Do not scale from the drawings or the computer digital date. Only figured dimensions are to be used.
 - 3.It is the responsibility of the lead consultant (architect) to check the setting out provided on these drawings and the co-ordination of the frame with the envelope & other elements of the building.
 - 4.All dimensions are in millimetres unless noted otherwise.
 - 5.All levels are in metres above Ordnance Datum unless noted otherwise.
 - 6.This drawing is to be read in conjunction with General Notes Drawing. NT-01

P01	28.02.2025	INITIAL ISSUE	SJB	AS
REV	DATE	DETAILS	DRN	CHK

DRAWING STATUS
PRELIMINARY
RIBA STAGE
STAGE 4

RoC
CONSULTING

Fourways House
RoC Consulting
3rd Floor, 57 Hilton Street
Manchester M1 2EJ
T 0161 214 5390
W roconsulting.com

DRAWN SJB	DATE 02.2025	SCALES 1 : 50
CHECKED AS	DATE 02.2025	THE ABOVE SCALES APPLY WHEN PLOTTED AT A1 SIZE -DO NOT SCALE-
APPRVD JAS	DATE 02.2025	EMAIL FOR DRAWINGS: info@roconsulting.com

CLIENT
VITA MEADOW LTD

PROJECT TITLE
PLOT 9B FIRST ST

DRAWING TITLE
CANOPY ELEVATIONS

DRAWING No. VS9B-ROC-G251-EL-XX-CA01	REV. P01
---	-------------