



GROSVENOR | 4TH FLOOR SHIP CANAL HOUSE, MANCHESTER

EXISTING PARTITIONS & CEILINGS

This drawing is the property of Bluesky Design Interiors Limited and must not be copied or otherwise reproduced. All dimensions must be checked on site before commencing work. This drawing was produced using AutoCAD 2025.

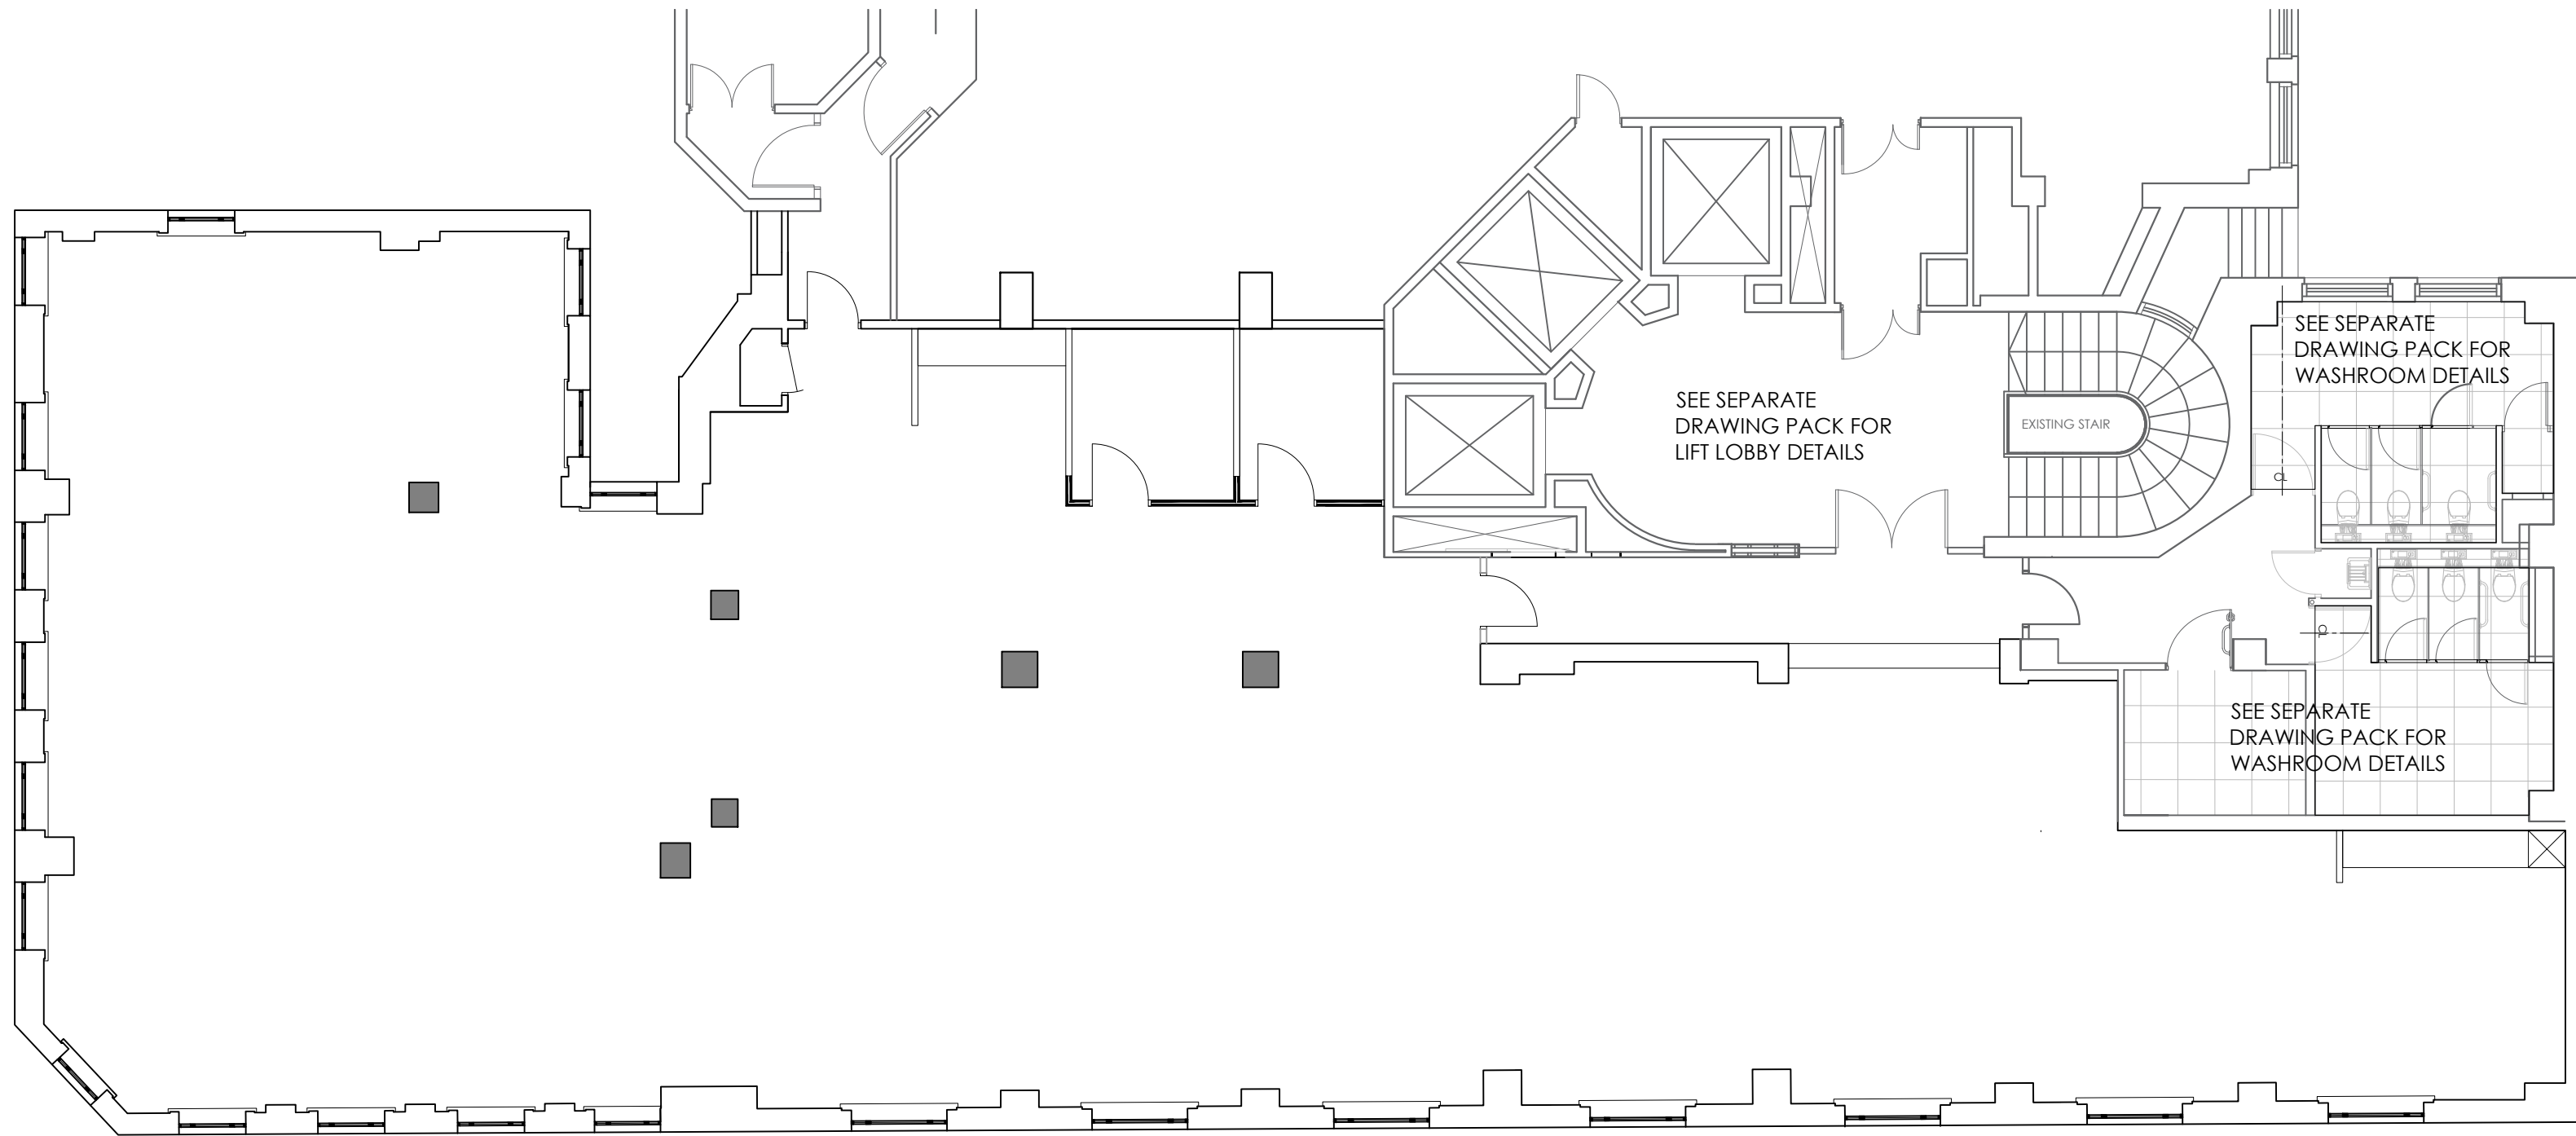

PARTITIONS

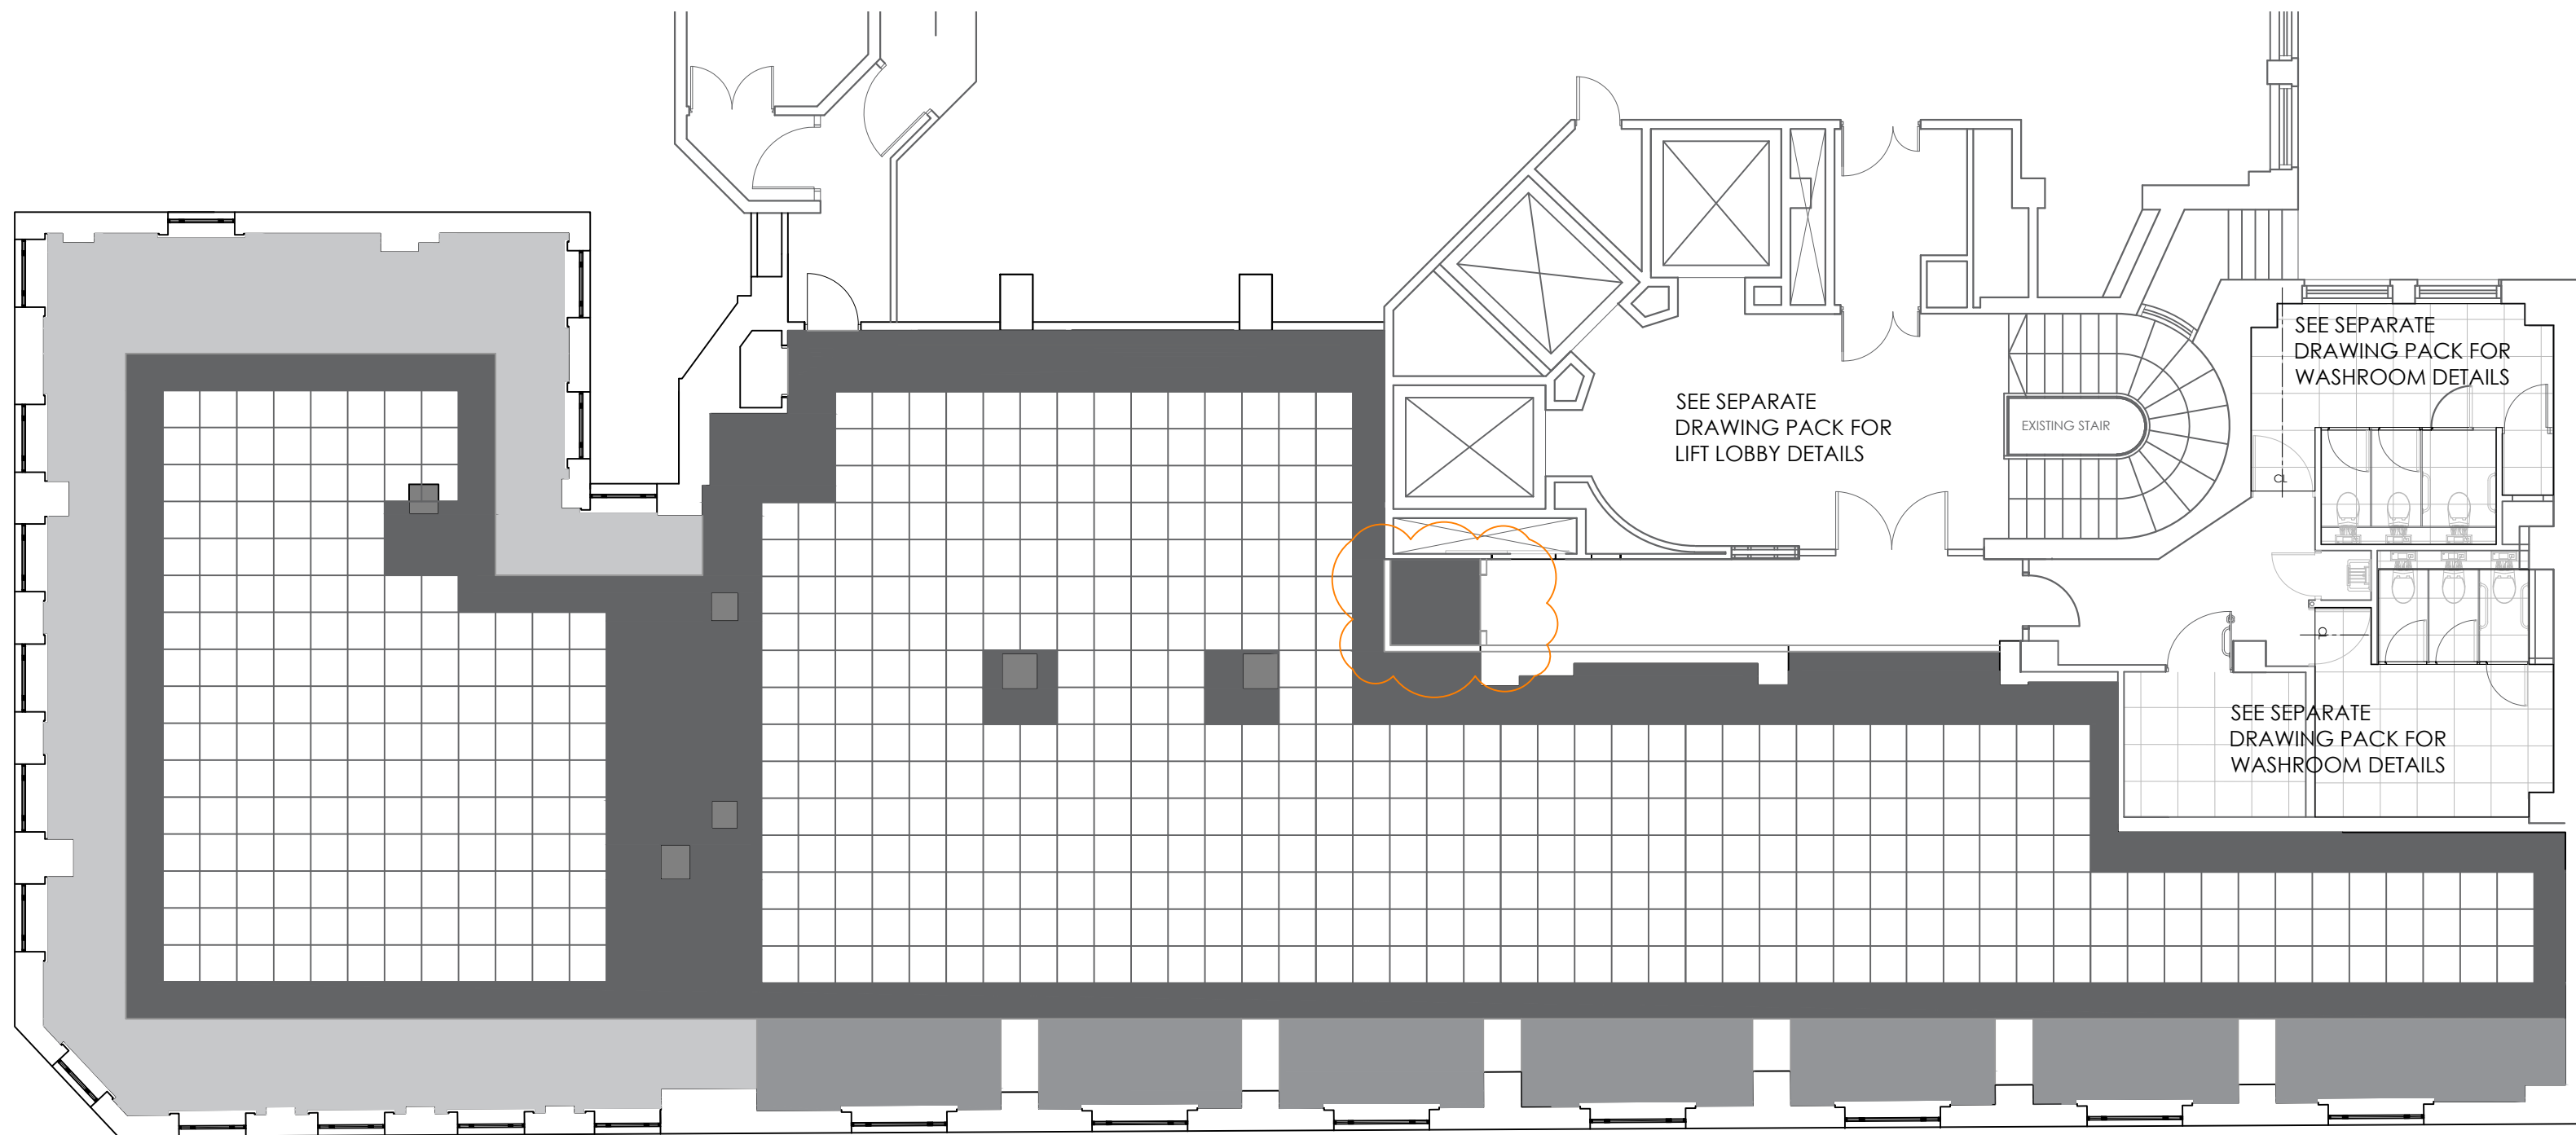

CEILINGS

A	26.09.25	RCP amended	CRH
/	07.09.25	First issue for comment	HEK
Rev	Date	Description	By
Client		GROSVENOR	
Project		4TH FLOOR SUITE	
Address		SHIP CANAL HOUSE	
Drawing Title		EXISTING PARTITIONS & CEILINGS	
Date		07.09.2025	
Scale		1:100 @ A1	
By		HEK	
Drawing No		1427-04-EX-01(A)	
Status		FOR COMMENT	