




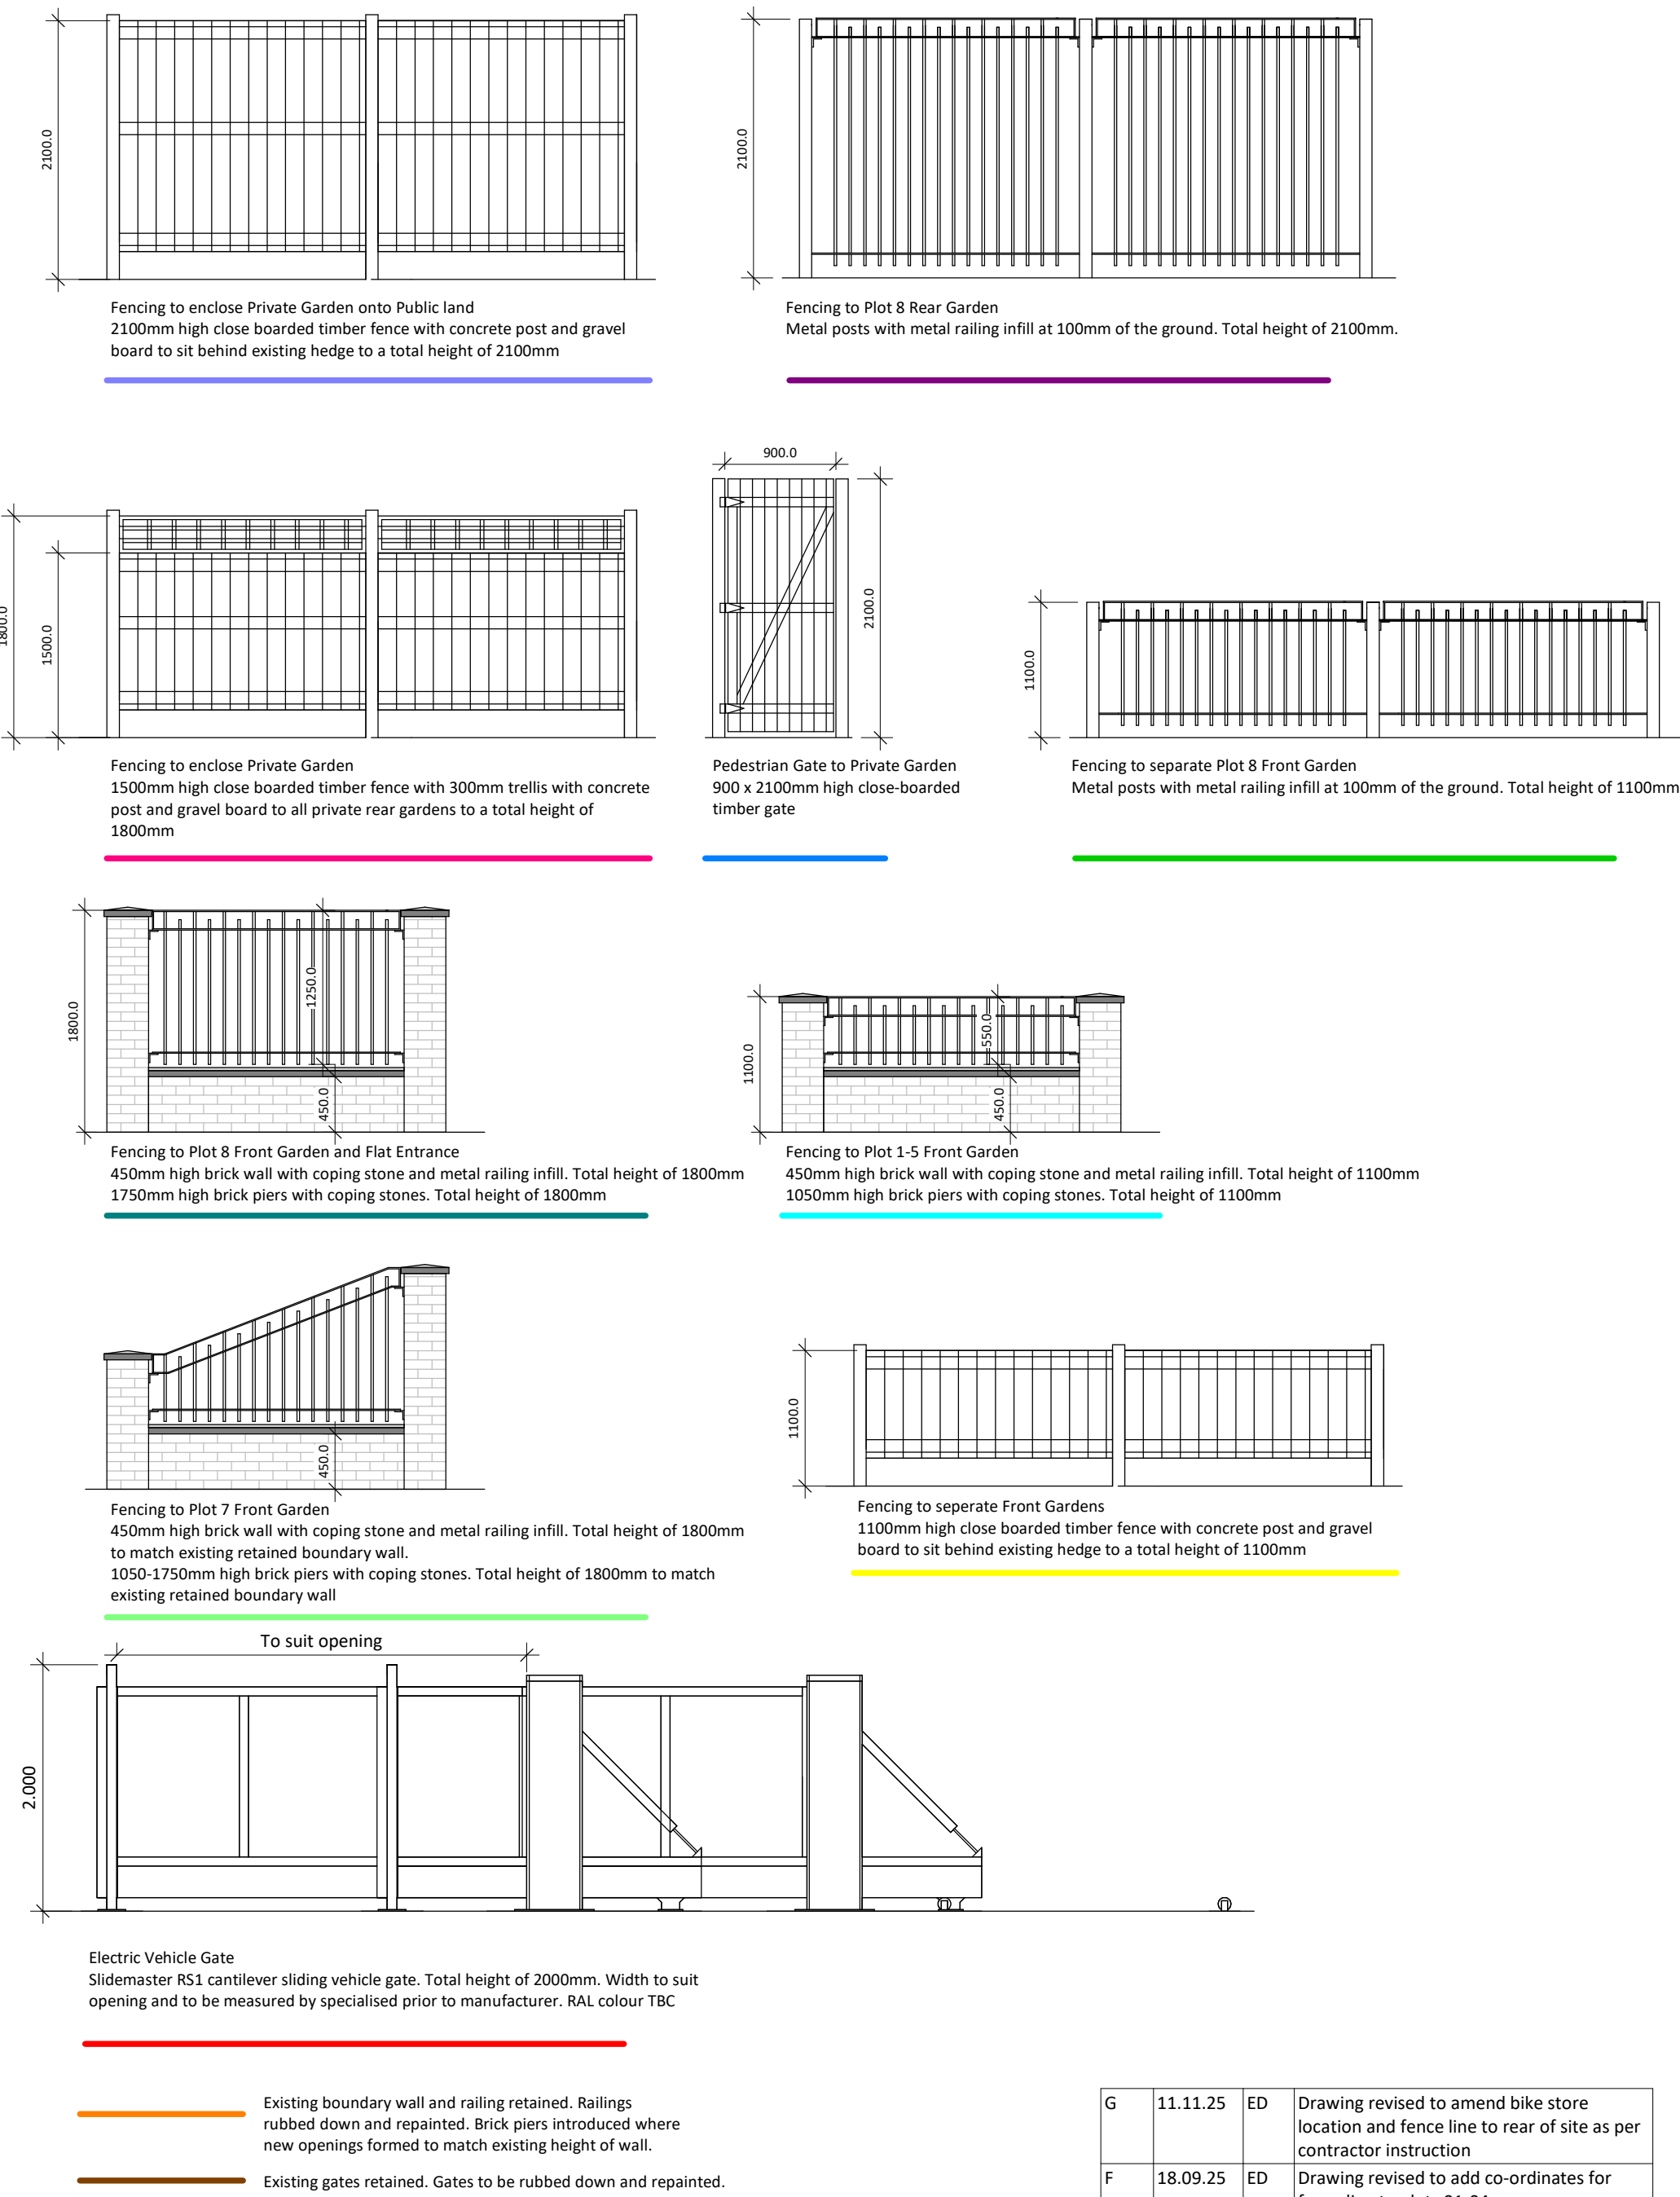

00 Boundary Treatment Plan
1 : 200

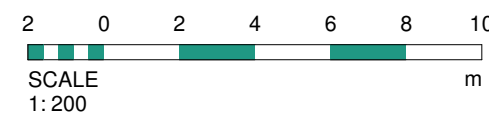

BTP_Boundary Key
1 : 50

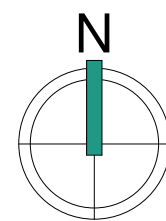

Layout subject to confirmation of red line boundary, all
statutory approvals including highways, planning and building
regulations, relevant surveys and reports such as topographical,
ecology, trees, ground investigation and flood risk.

G	11.11.25	ED	Drawing revised to amend bike store location and fence line to rear of site as per contractor instruction
F	18.09.25	ED	Drawing revised to add co-ordinates for fence line to plots 01-04
E	08.09.25	ED	Co-ordinates added to boundary with 225 Greenbrow Road
D	22.08.25	PN	Drawing revised followed contractor comments
C	08.07.25	PN	Drawing revised following site meeting
B	25.04.25	ED	Drawing revised to add vehicle access gate specification as per contractor request
A	09.09.24	ED	Drawing status changed to Construction/A
Rev	Date	Int	Description



CLIENT:
WCHG

PROJECT:
Greenbrow Social Club

DESCRIPTION:
Boundary Treatment Plan

PURPOSE OF ISSUE:
Construction

DRAWN BY: CHECKED DATE: SCALE @ A1:
ED MA 22.03.24 As indicated

JOB NO: STATUS CODE: DRAWING NO: REV
3953 A 206 G

FILE IDENTIFIER:
GR-BTP-00-ZZ-DR-A-3953_206.G

Elizabeth House 486 Didsbury Road Heaton Mersey Stockport SK4 3BS
0161 443 1221 info@bernardtaylor.co.uk www.btparchitects.co.uk