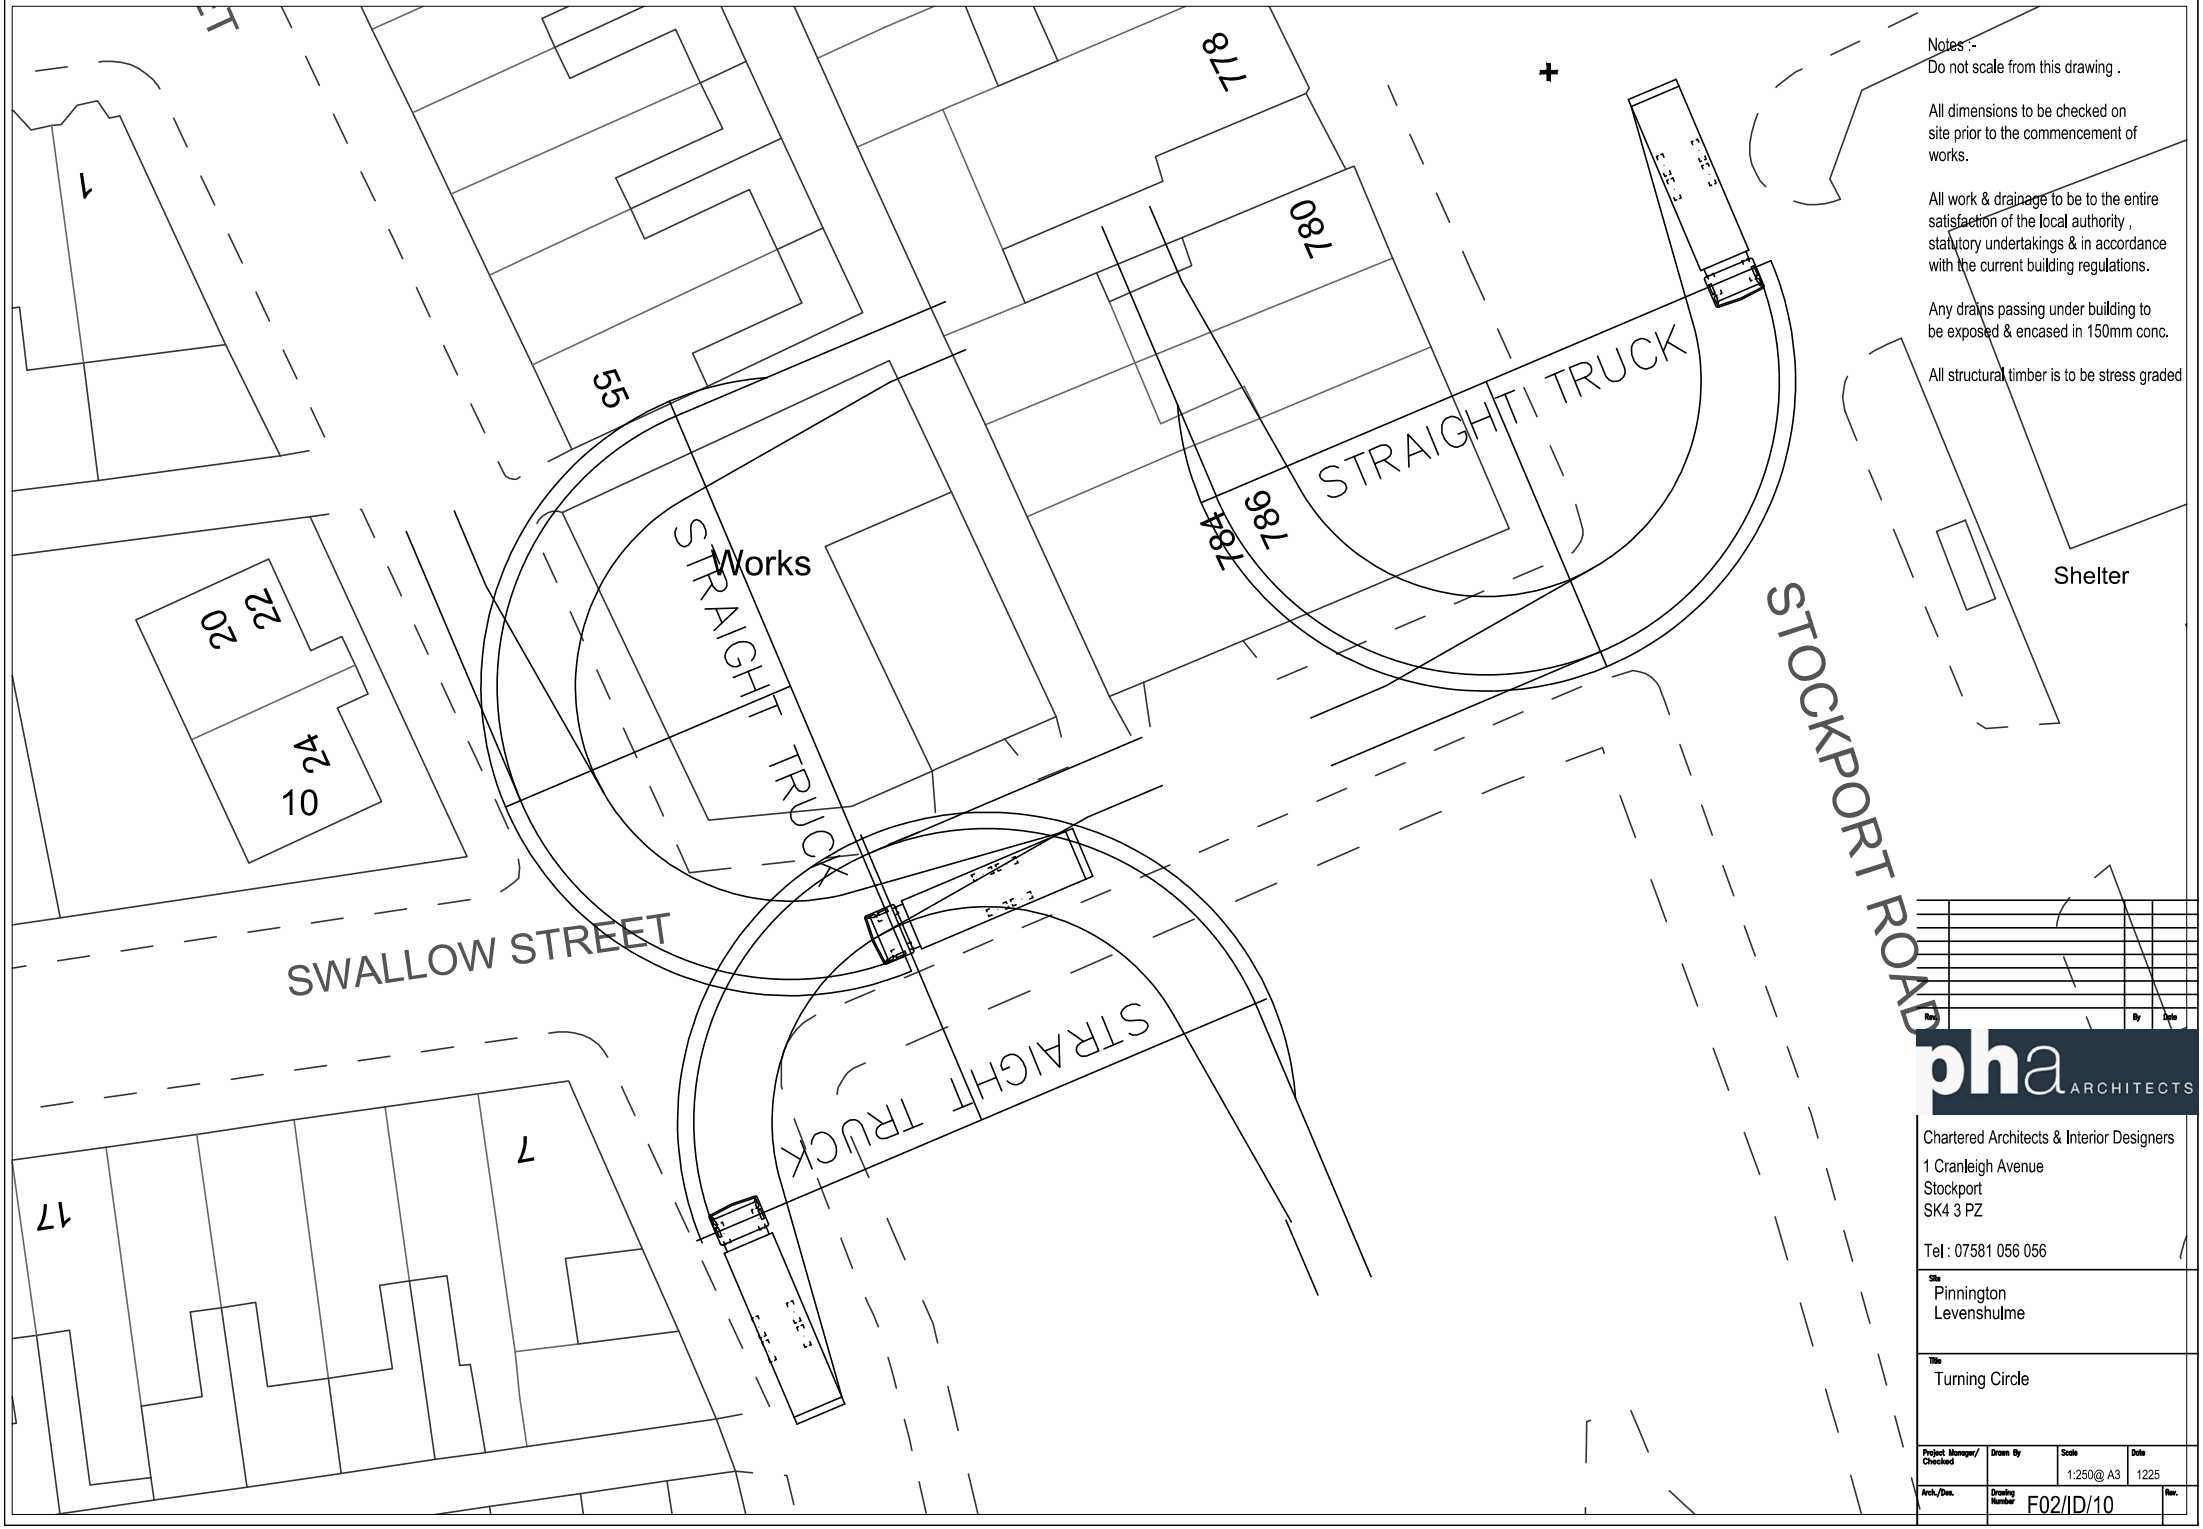

Notes :-
Do not scale from this drawing .
All dimensions to be checked on site prior to the commencement of works.
All work & drainage to be to the entire satisfaction of the local authority , statutory undertakings & in accordance with the current building regulations.
Any drains passing under building to be exposed & encased in 150mm conc.
All structural timber is to be stress graded
Works
STRAIGHT TRUCK
STRAIGHT TRUCK
STRAIGHT TRUCK
STOCKPORT ROAD
SWALLOW STREET
Shelter
778
780
784
786
55
1
22
20
24
10
7
17
Rev.
By
Date
pha ARCHITECTS
Chartered Architects & Interior Designers
1 Cranleigh Avenue
Stockport
SK4 3 PZ
Tel : 07581 056 056
Site
Pinnington
Levenshulme
Title
Turning Circle
Project Manager/ Checked
Drawn By
Scale
1:250@ A3
Date
1225
Arch./Des.
Drawing Number
F02/ID/10
Rev.