
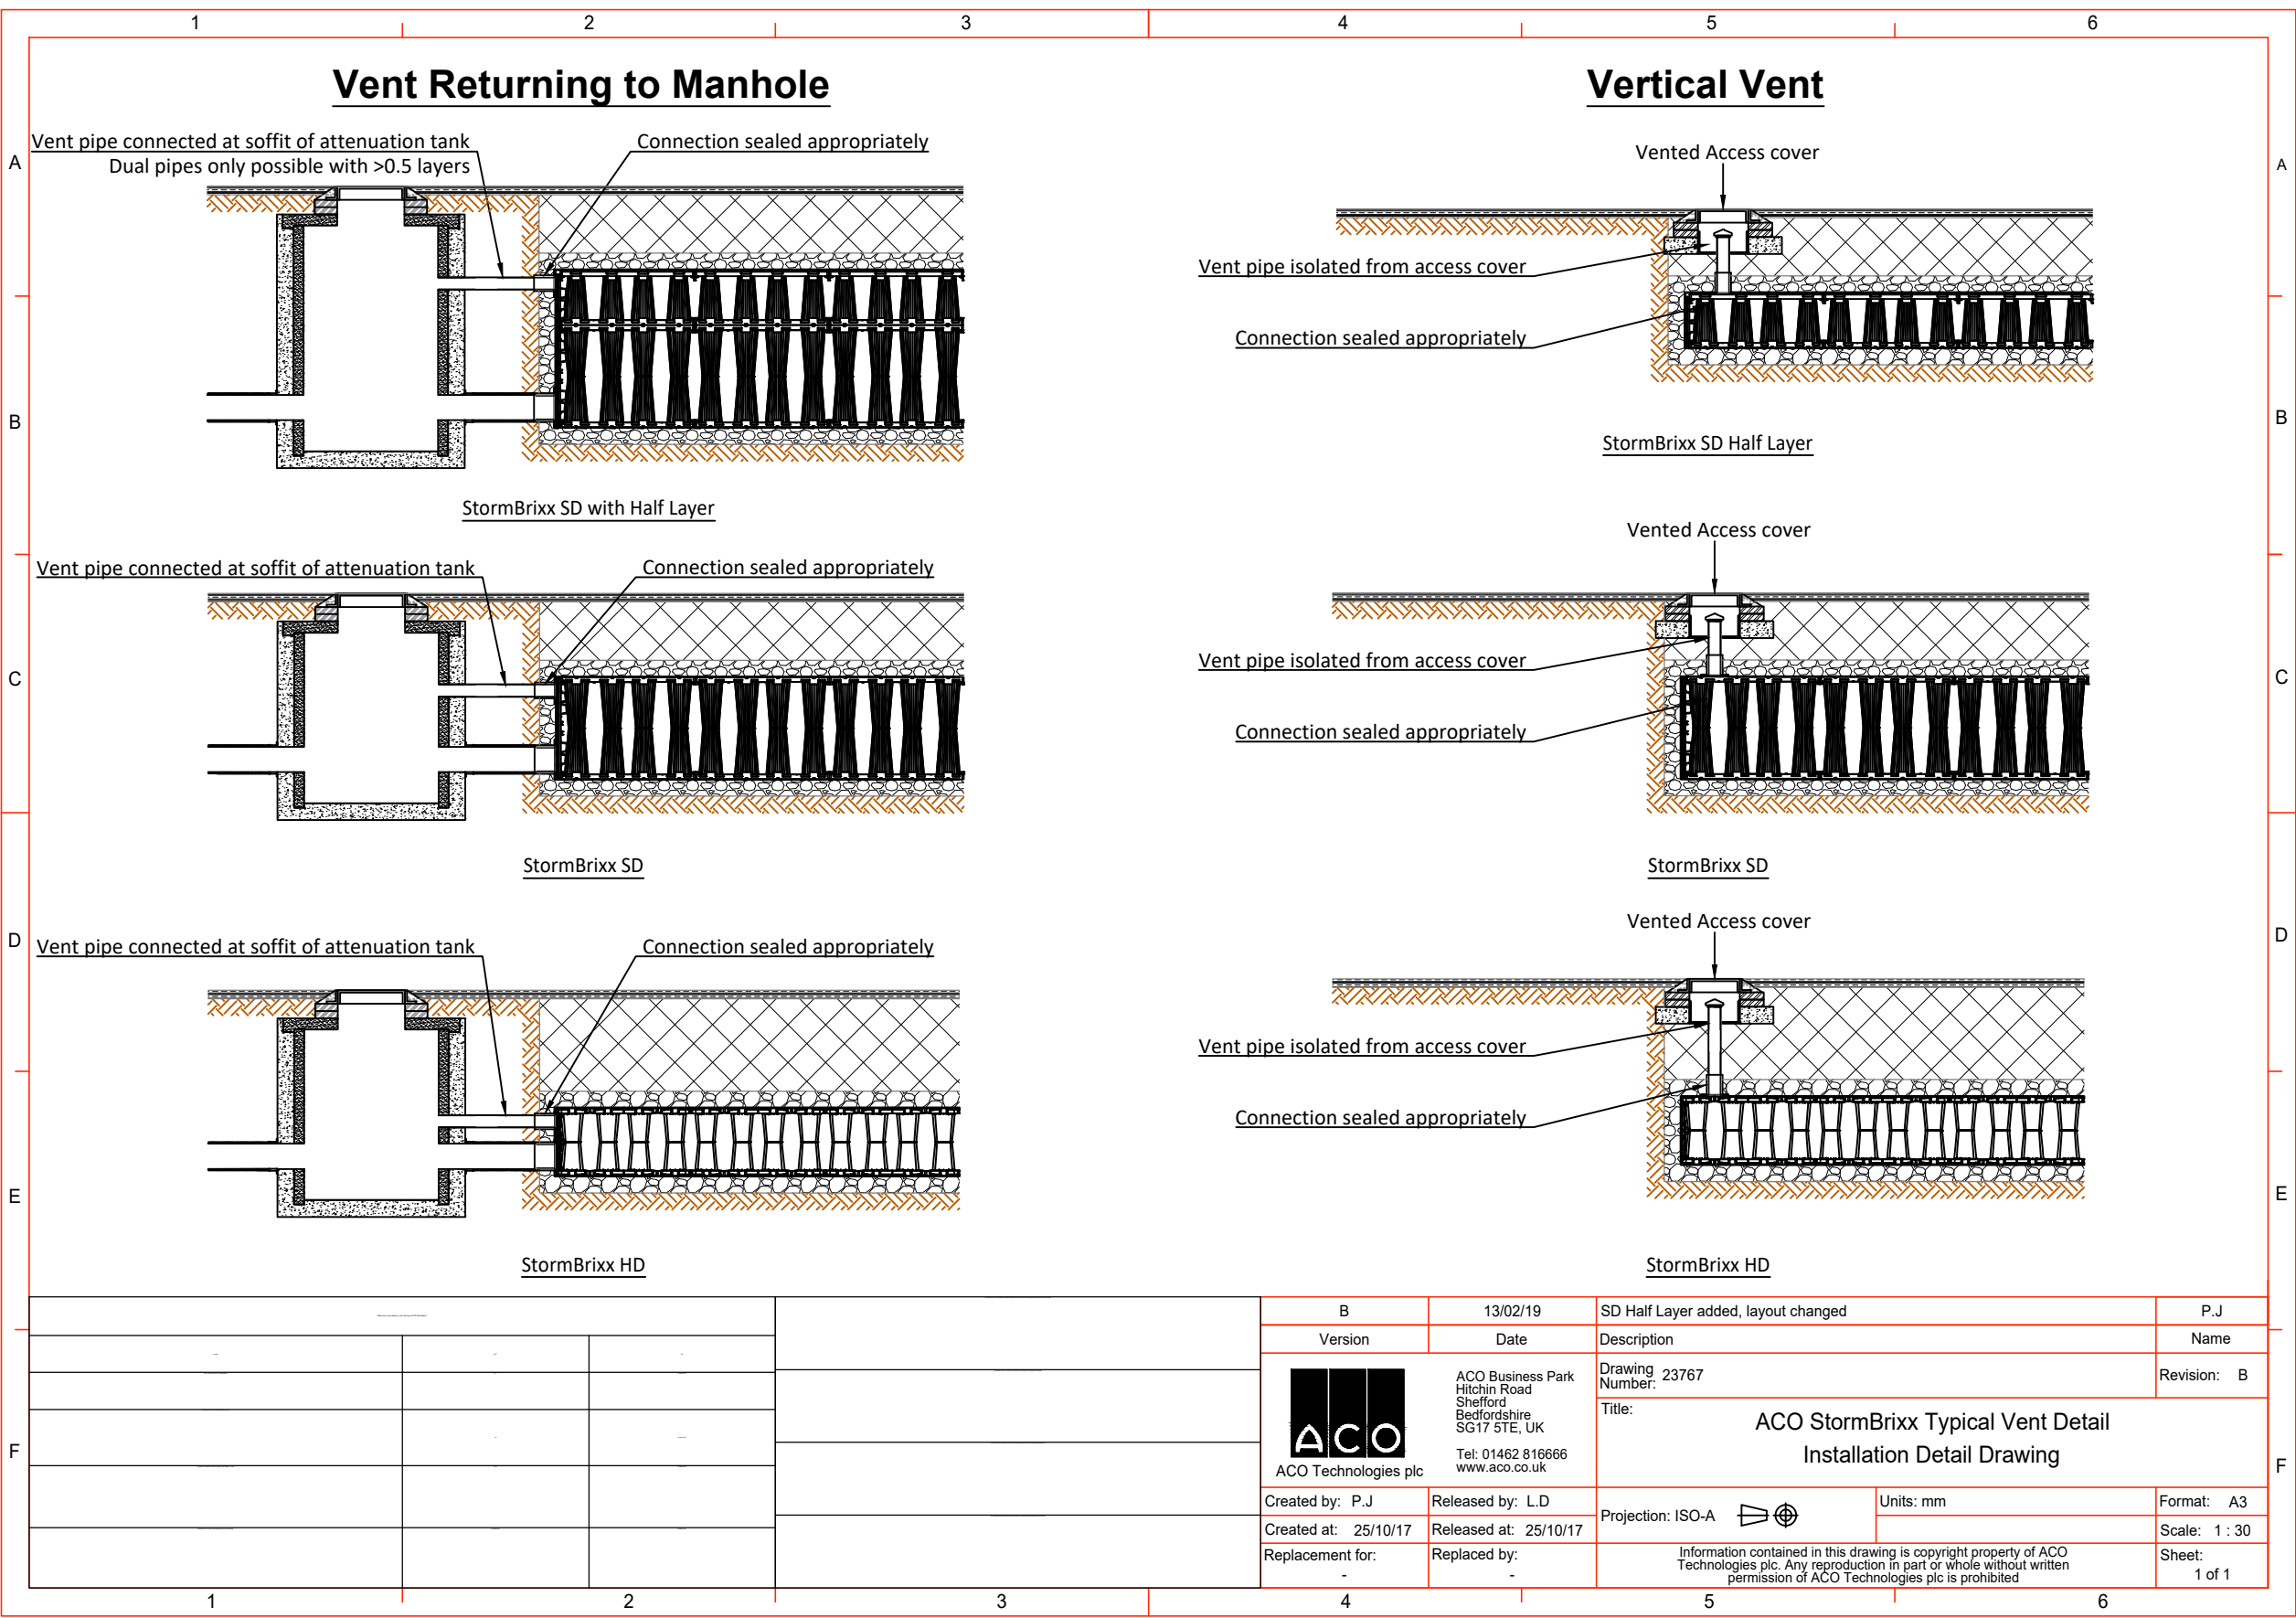
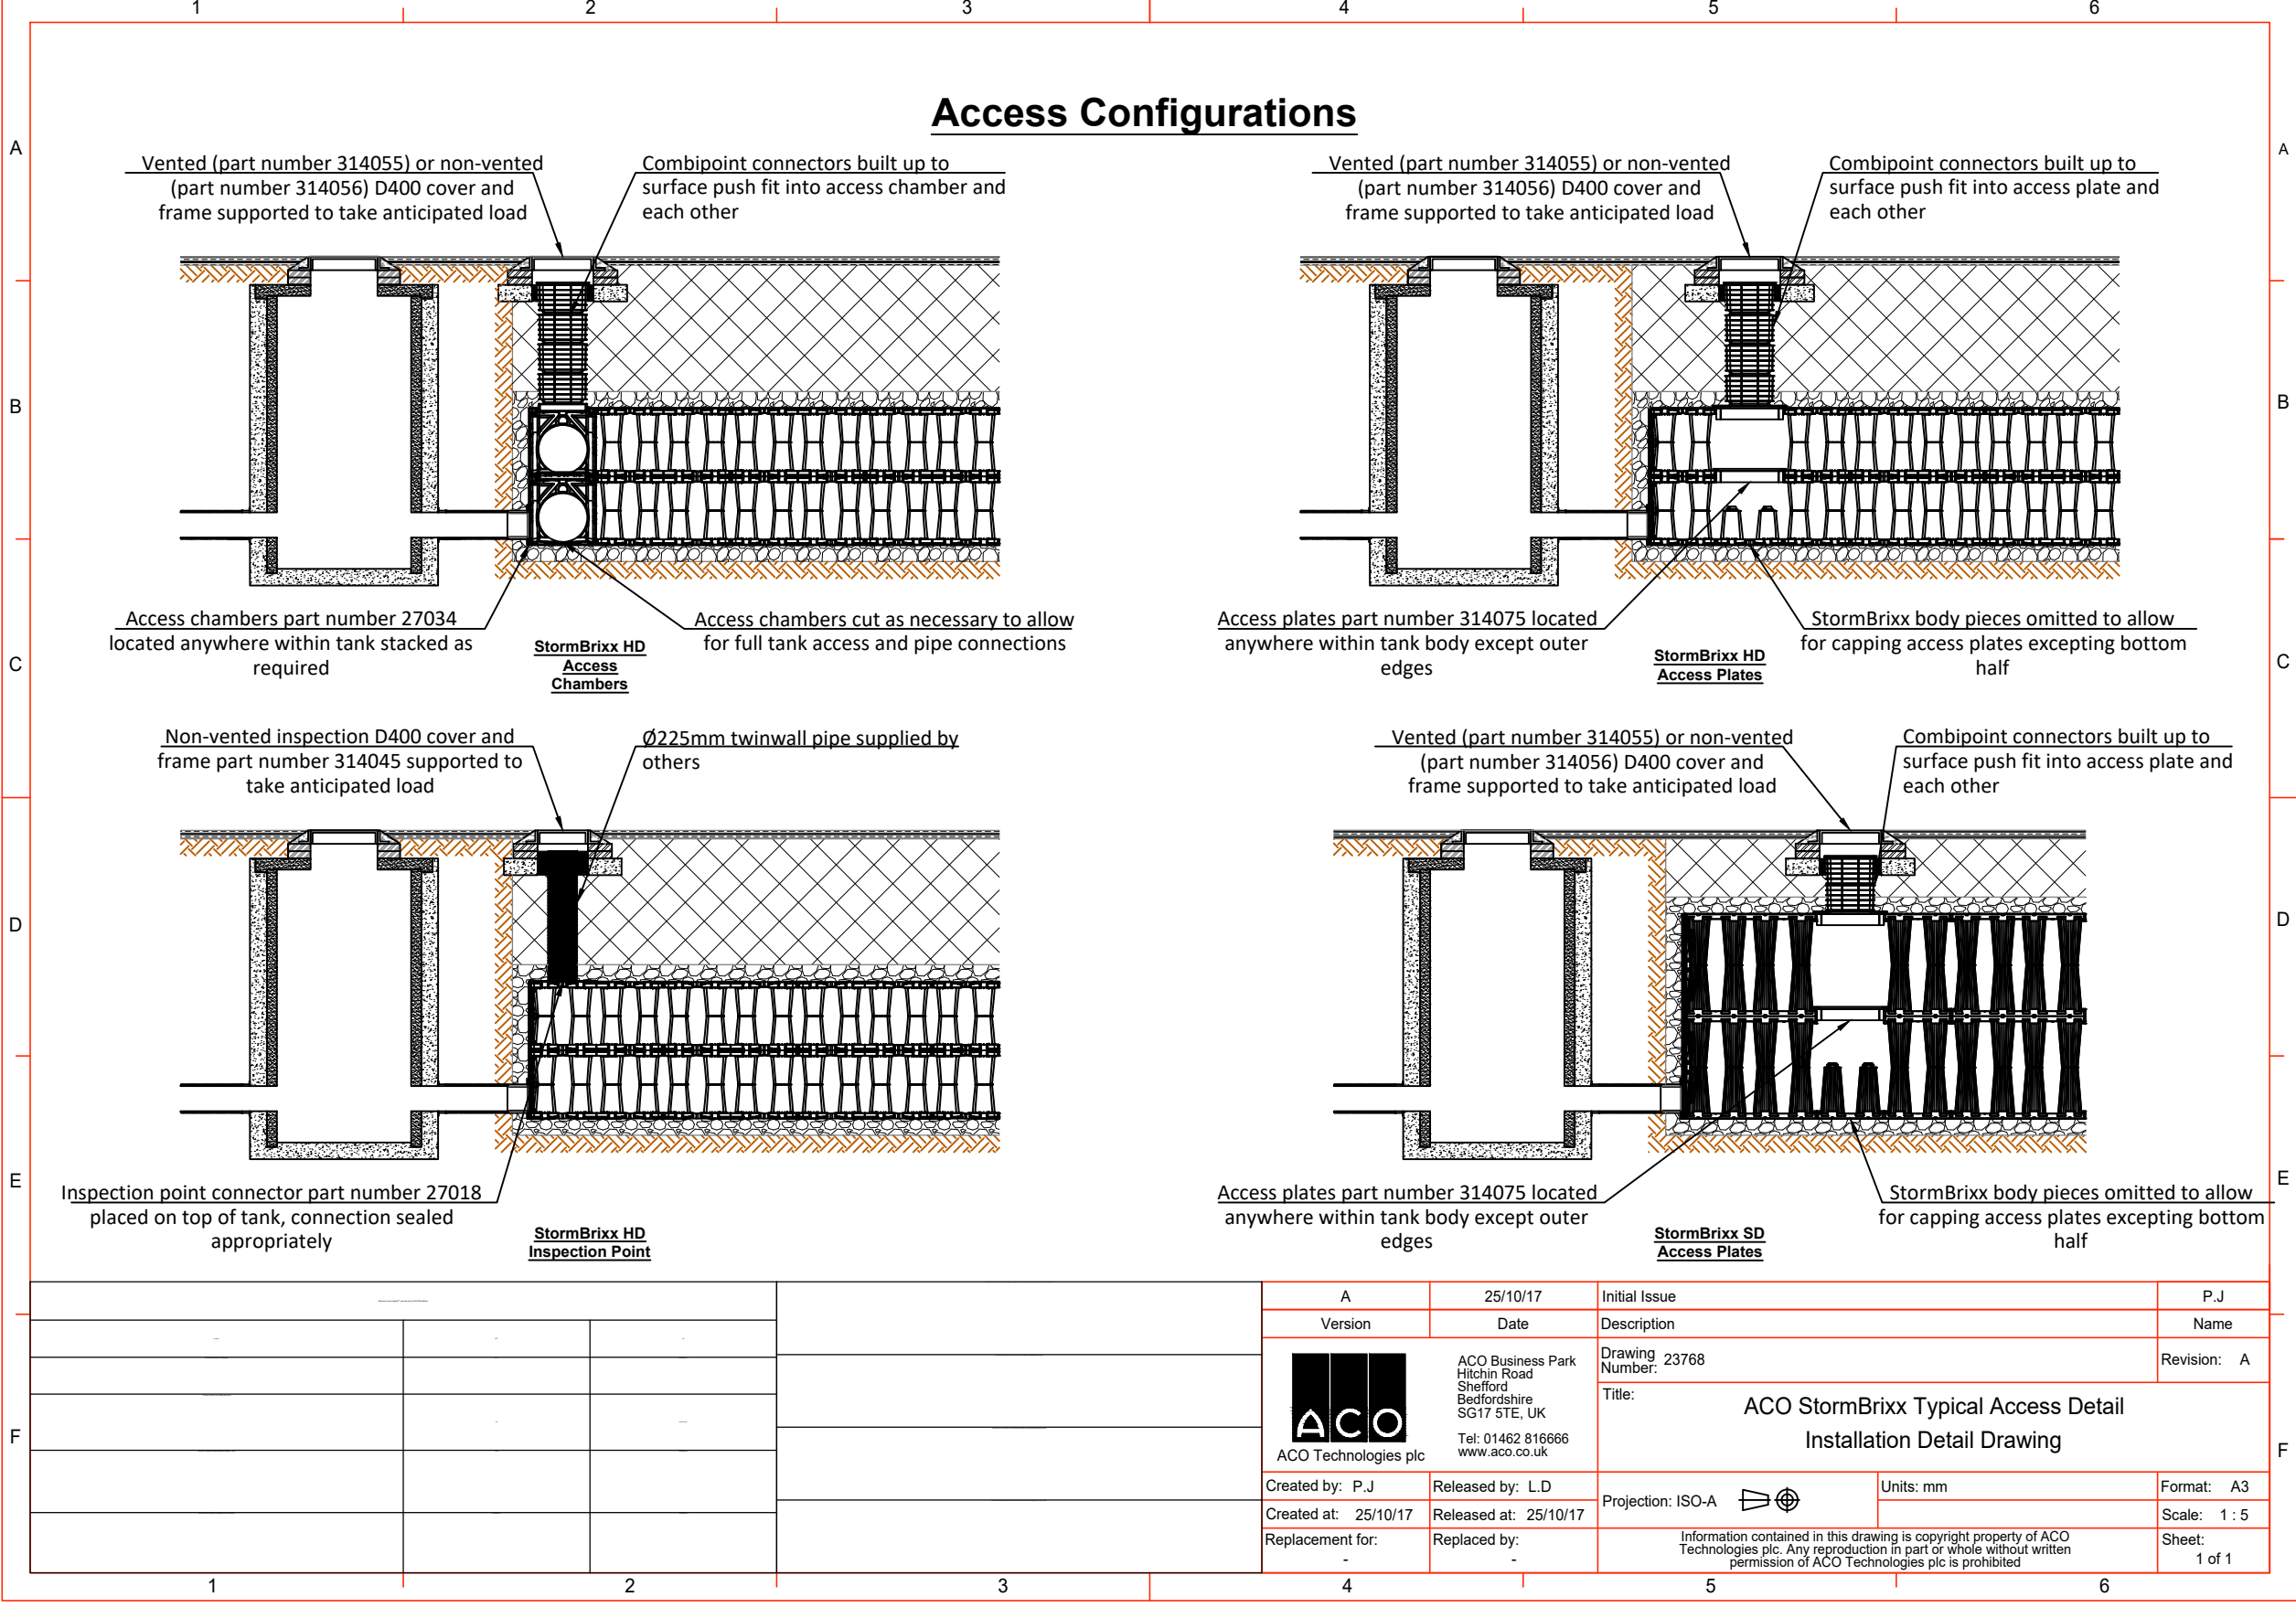


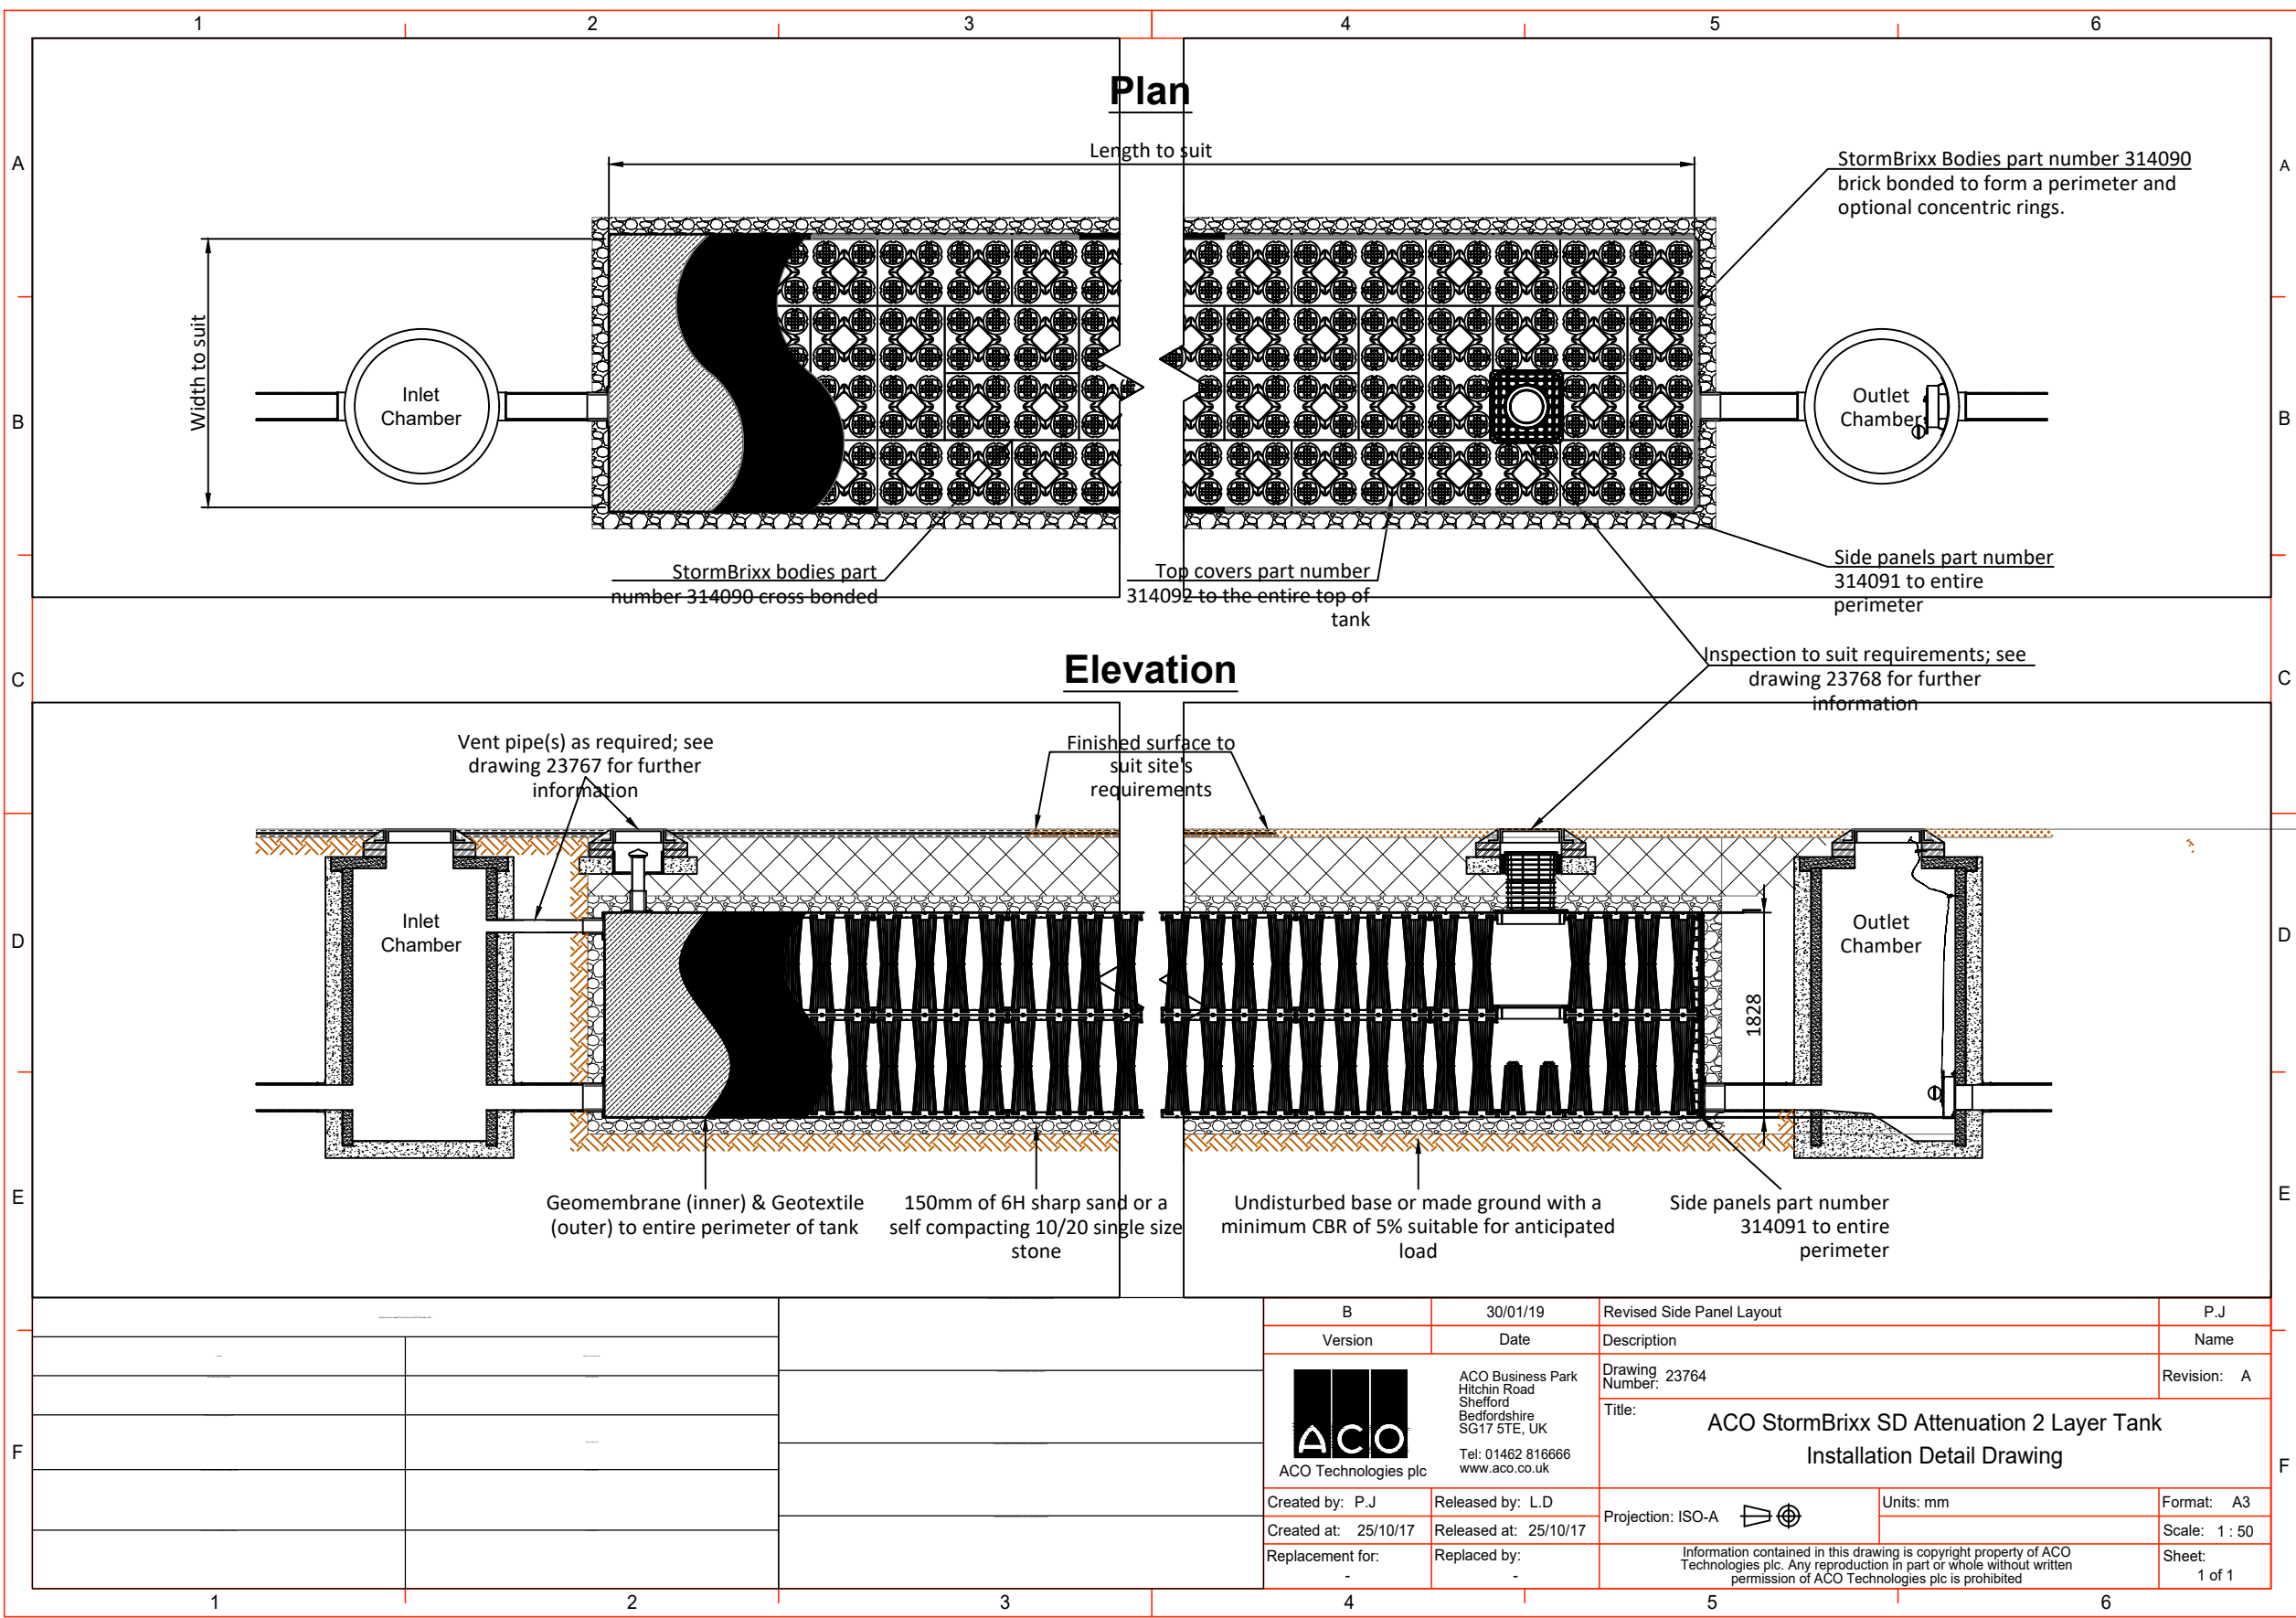

THIS DRAWING IS THE PROPERTY OF RgCp. COPYRIGHT IS RESERVED BY THEM AND THE DRAWING IS ISSUED ON THE CONDITION THAT IT IS NOT COPIED, REPRODUCED, RETAINED OR DISCLOSED TO ANY UNAUTHORISED PERSON EITHER WHOLLY OR IN PART WITHOUT THE WRITTEN CONSENT OF RgCp.

NOTES

- DO NOT SCALE.
- THIS DRAWING IS TO BE READ IN CONJUNCTION WITH ALL OTHER RELEVANT DRAWINGS.
- SHOULD THERE BE ANY DISCREPANCY BETWEEN DETAILS INDICATED ON THIS DRAWING AND THOSE INDICATED ON OTHER DRAWINGS THE ENGINEER SHOULD BE INFORMED PRIOR TO CONSTRUCTION ON SITE.
- ALL DIMENSIONS SHOWN ARE IN METRES UNLESS NOTED OTHERWISE.

P01	22.11.24	FIRST ISSUE	ARJ	PAW
REV	DATE	DETAILS	DRN	CHK

DRAWING STATUS
PRELIMINARY

RIBA STAGE
STAGE 4

RgCp
CONSULTING

Commercial Wharf
6 Commercial Street
Manchester M15 4PZ
T 0161 214 5390
W roccoconsulting.com

DRAWN ARJ	DATE NOV 24	SCALES AS SHOWN
CHECKED PAW	DATE NOV 24	THE ABOVE SCALES APPLY WHEN PLOTTED AT 1:1 SIZE --DO NOT SCALE--
APPRVD. JAS	DATE NOV 24	EMAIL FOR DRAWINGS info@roccoconsulting.com

CLIENT
**FAR EAST CONSORTIUM
INTERNATIONAL LTD**
PROJECT TITLE
**PLOTS NT02, NT03 & NT04
NORTHERN GATEWAY**

DRAWING TITLE FW & SW DRAINAGE CONSTRUCTION DETAILS SHEET 5	REV. P01
DRAWING No. RDB/ROC/2B/XX/DR/C/83/0505	
4328	