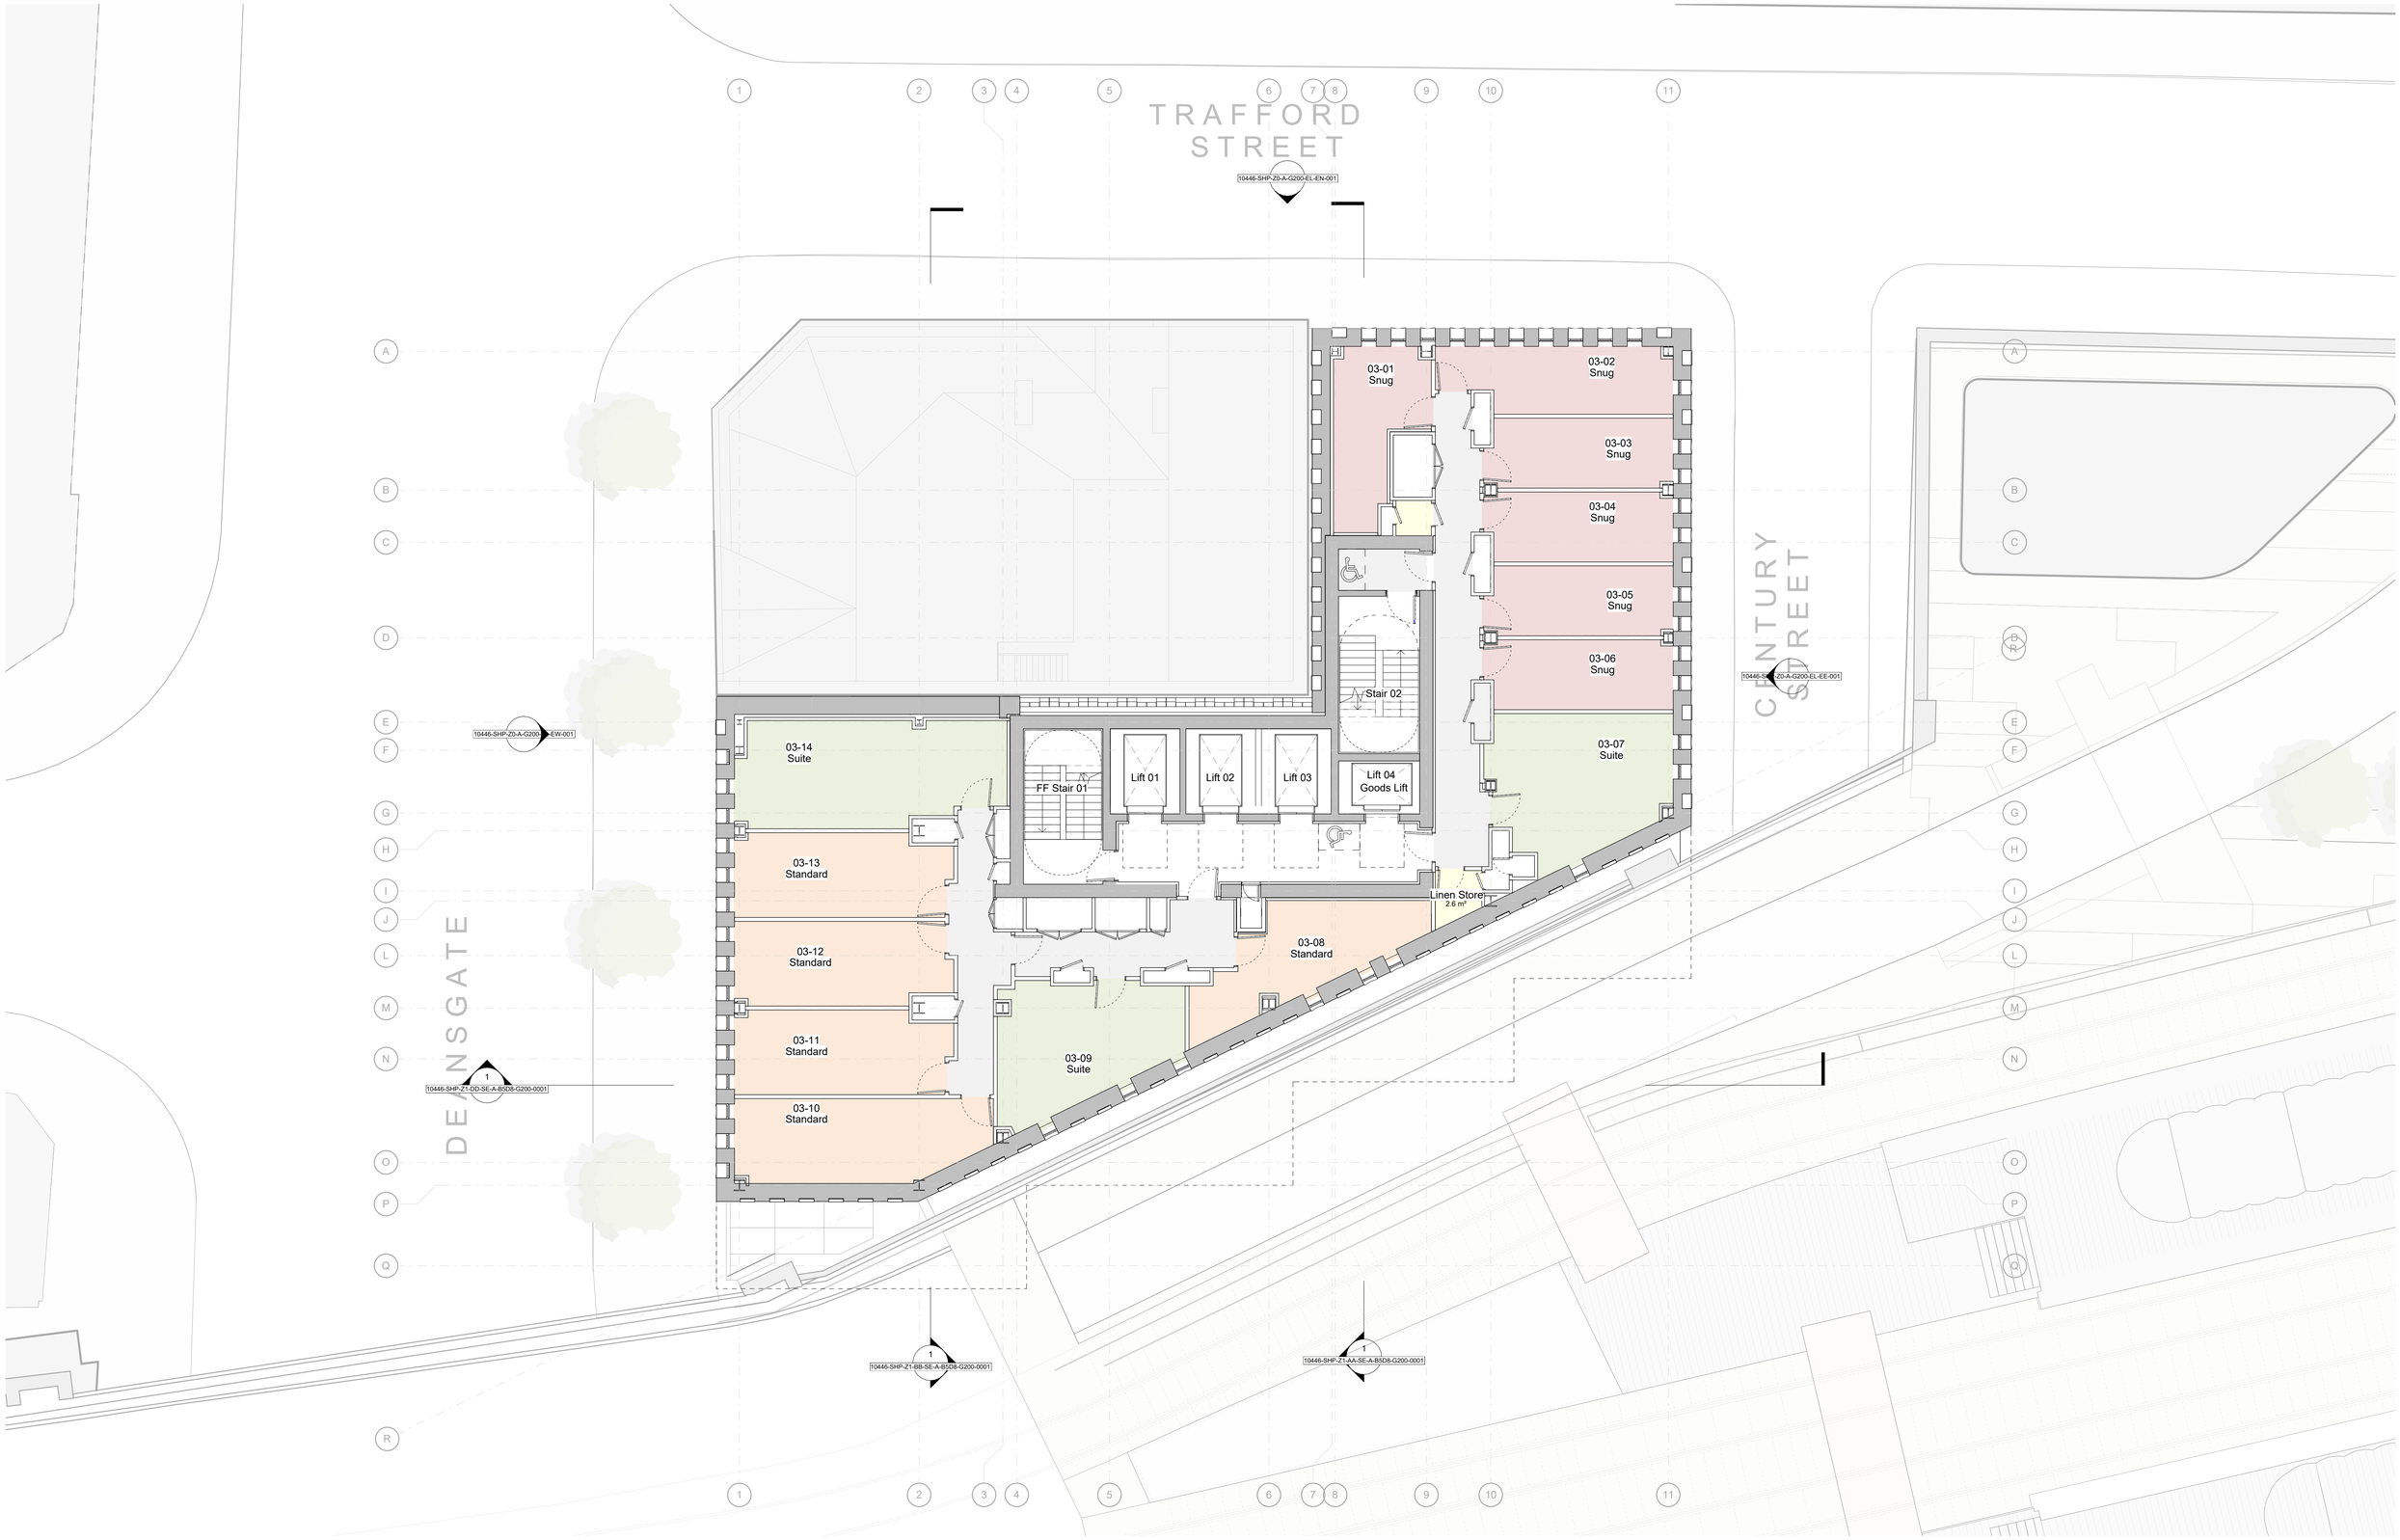

This drawing is copyright
Do not scale off dimensions.

All dimensions to be checked on site by contractor.

Contractor to report any dimensional discrepancies, errors or omissions prior to commencing on site.

NORTH

Rev	Date	Description
00	2018-11-09	First Issue - Planning Submission
01	2022-08-23	Updated Planning Submission
02	2023-12-18	Section 73 Application
03	2025-12-16	Section 73 Application

Project Title
325 Deansgate
Manchester

Drawing Title
General Arrangement Plan
Level 03

Project No
10185

Scale
1:200 @ A3
1 : 100 @ A1

Status
PLANNING

10185-SHP-Z1-03-PL-A-B5D8-G200-0001 | 03
PROJ - ORIG - ZONE - MDLF - CLASS - TYPE - LOC - SEQ

simpsonhaugh
Manchester +44 (0)161 835 2345
London +44 (0)20 7549 4000
Birmingham +44 (0)121 233 1874

© SimpsonHaugh and Partners